






01 West Elevation New East West Route - EXISTING ELEVATION
1:50

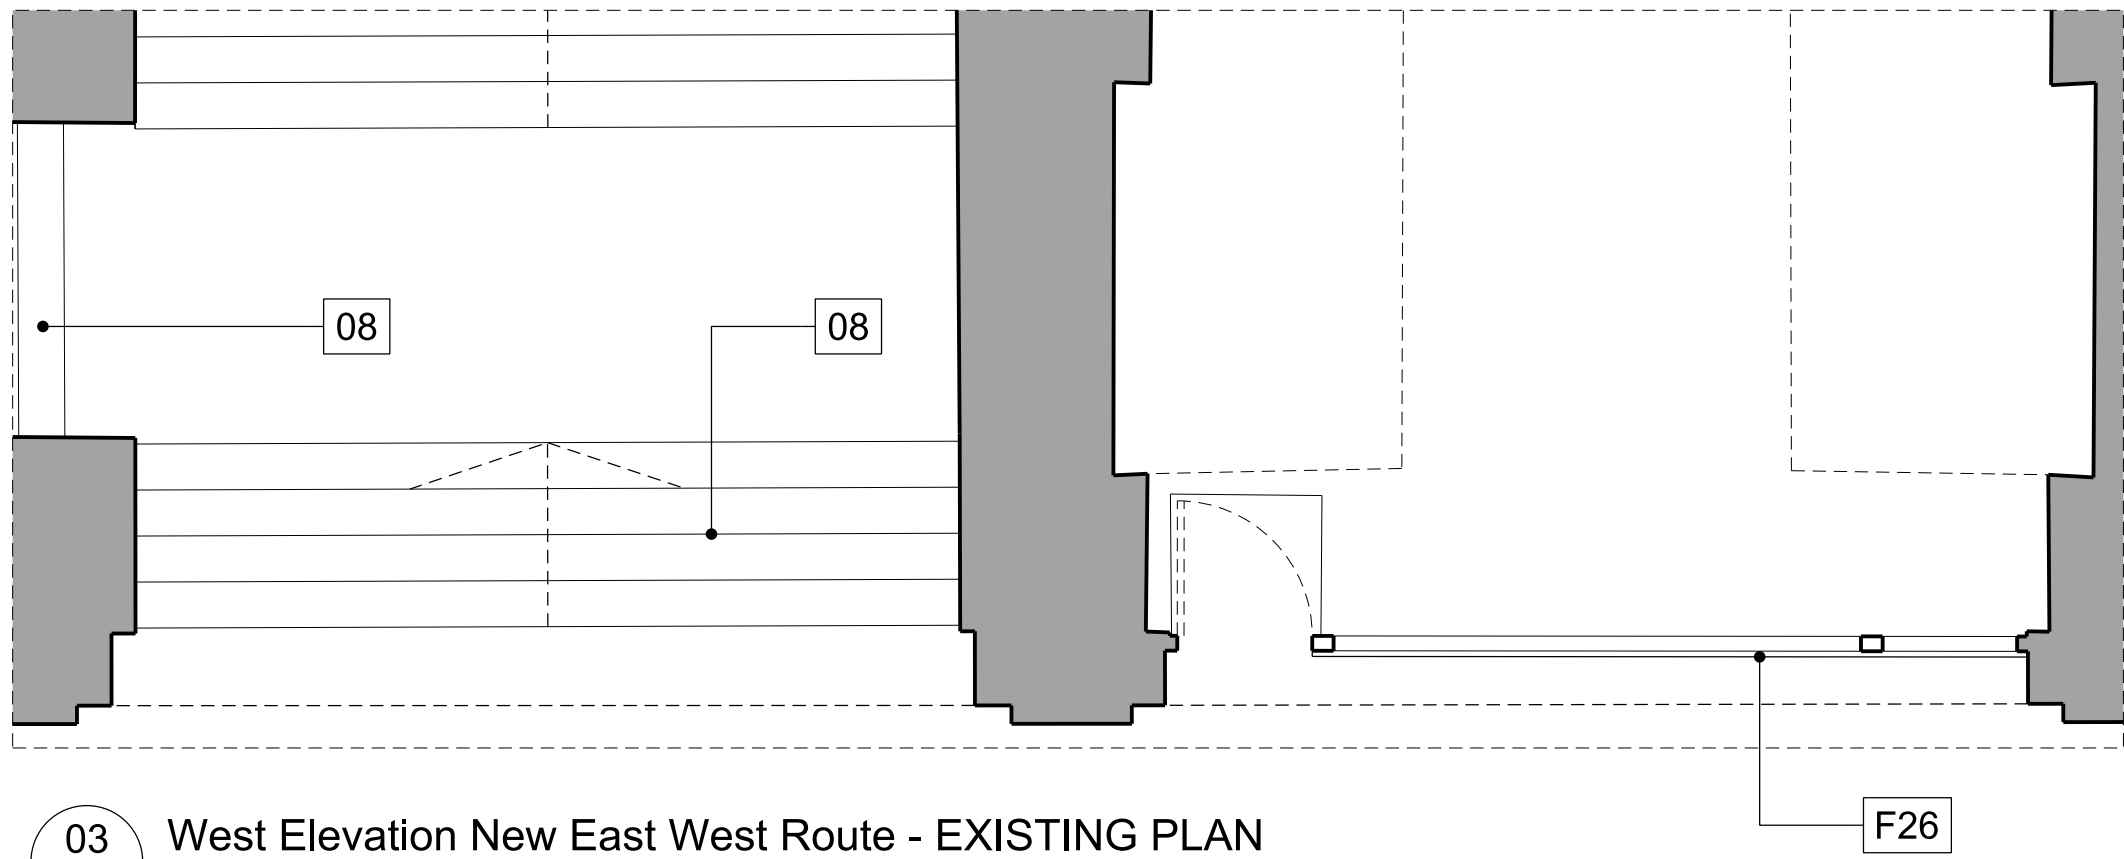


03 West Elevation New East West Route - EXISTING PLAN
1:50

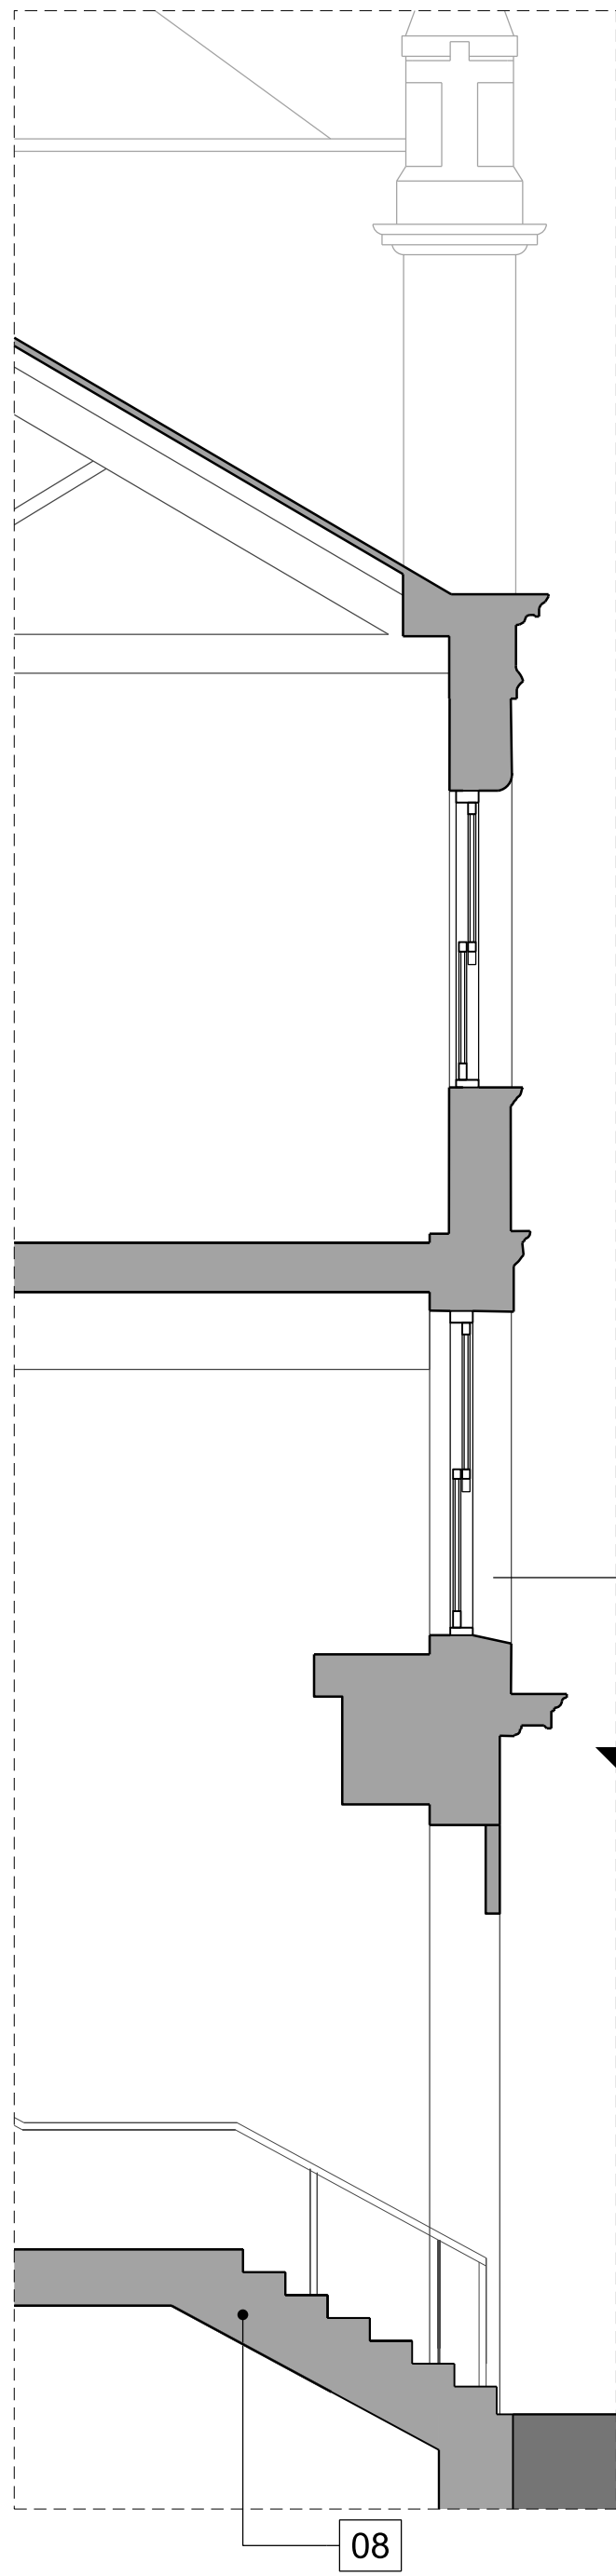

02 West Elevation New East West Route - PROPOSED ELEVATION
1:50

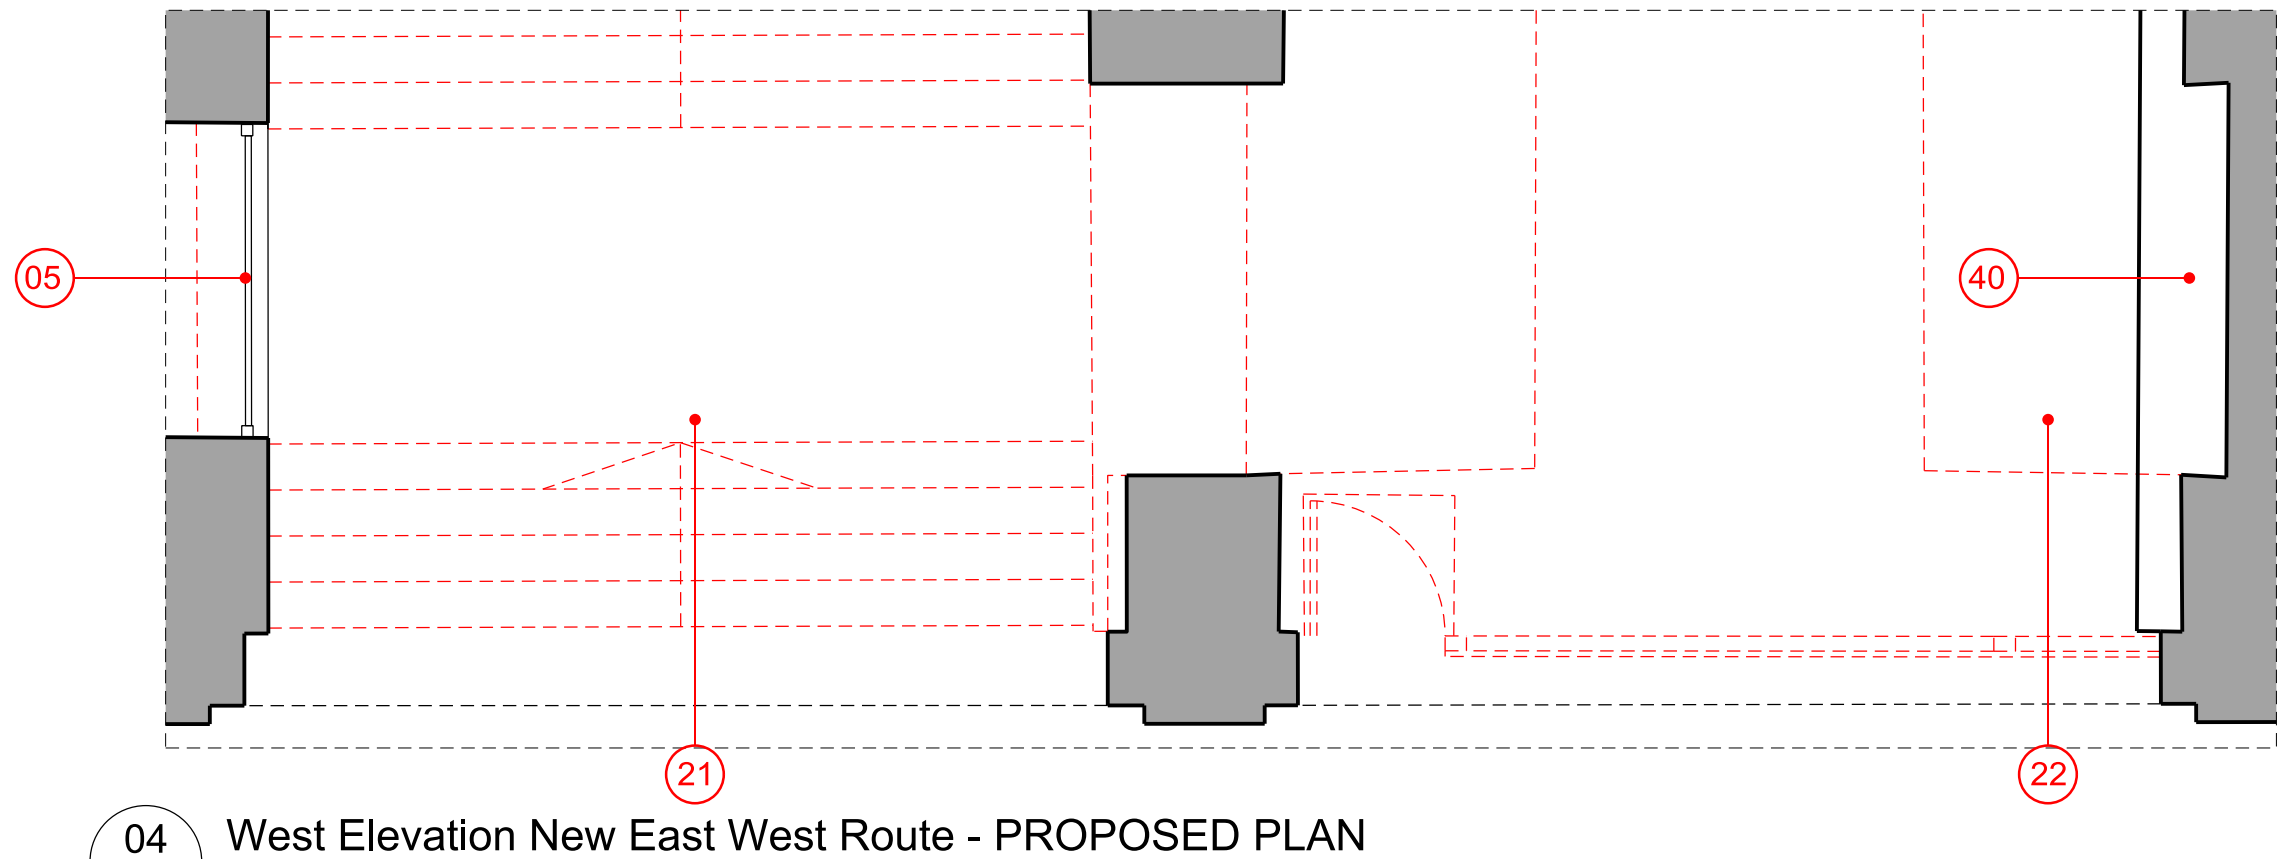

04 West Elevation New East West Route - PROPOSED PLAN
1:50

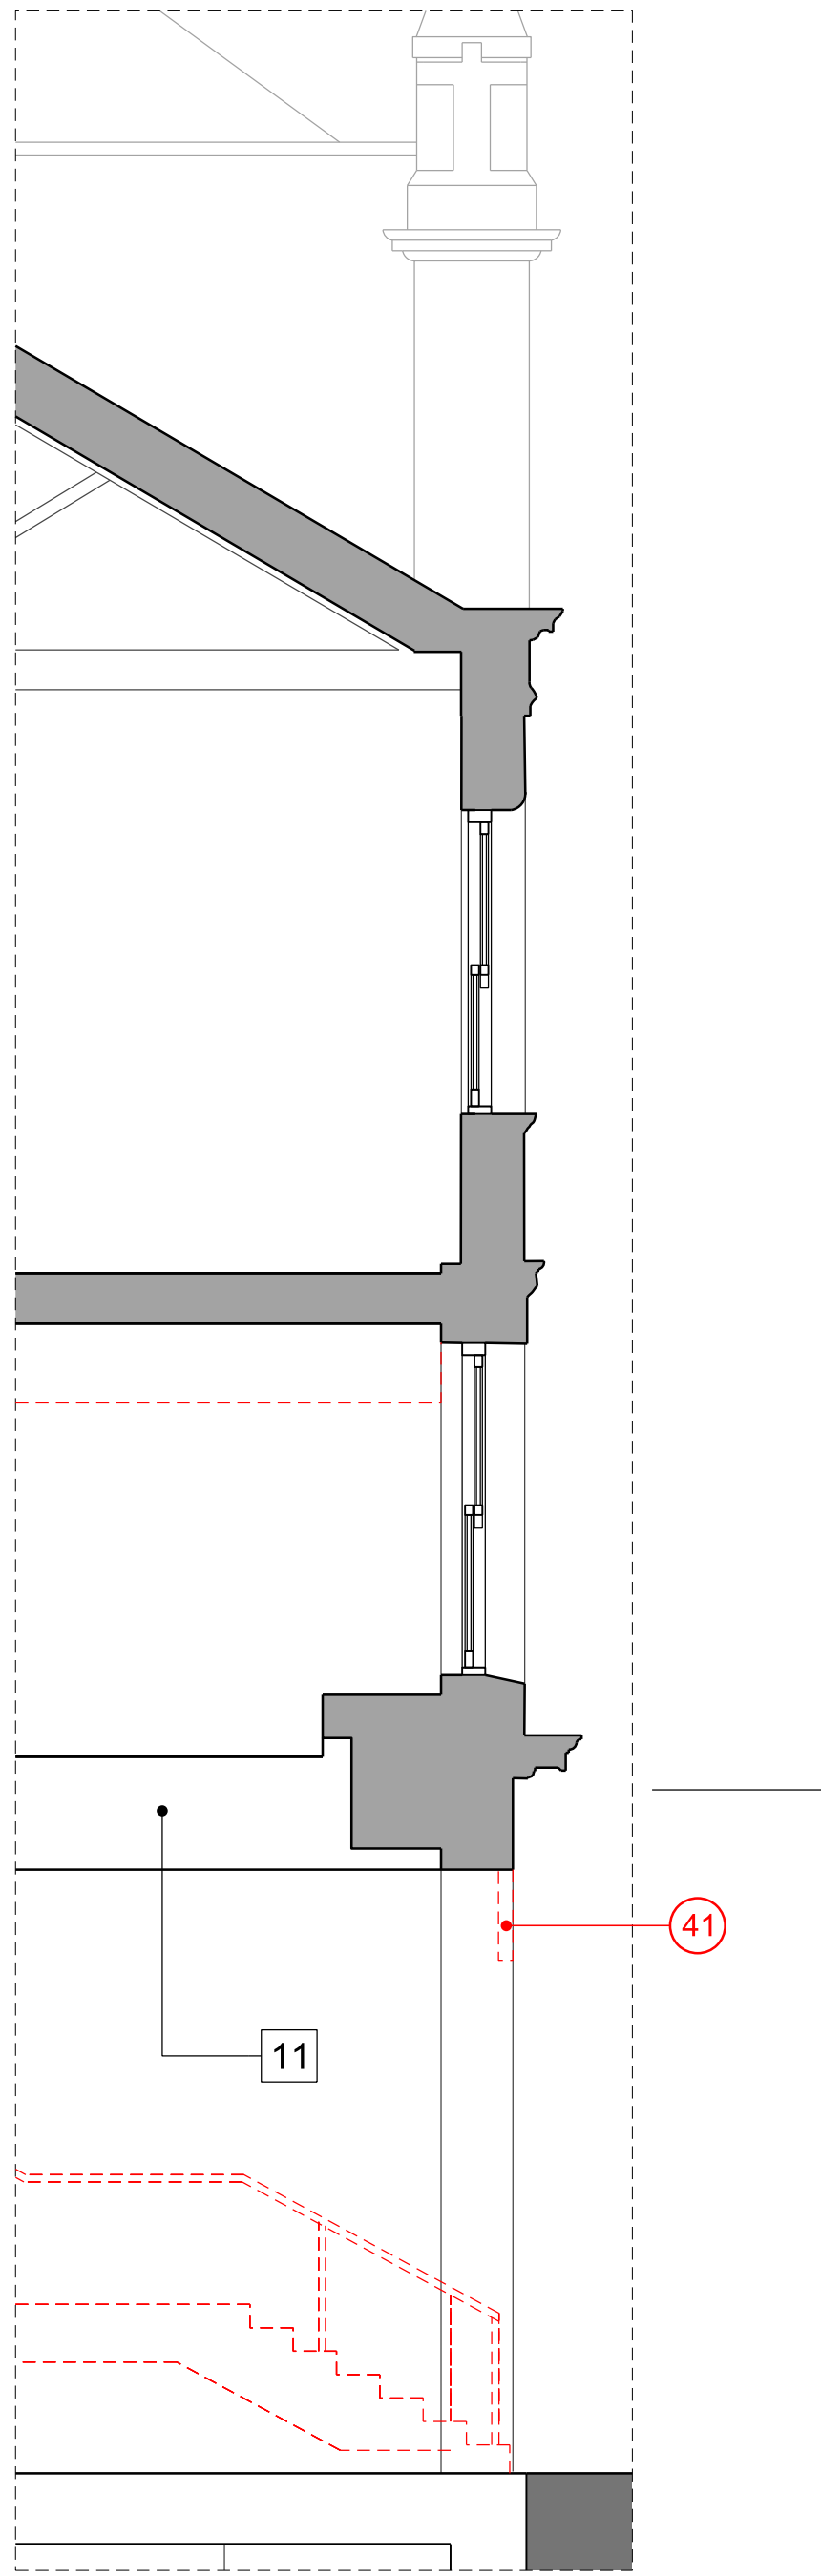

This drawing is copyright.
Do not scale off dimensions.

All dimensions to be checked on
site by contractor.

Contractor to report and dimensional
discrepancies, errors or omissions
prior to commencing on site.

NOTE:

For Terraces alterations codes refer to schedules:

XXX 10422-SHP-Z3-A-B5D9-JC20-SC-XX-001

For Terraces codes, materials & systems refer to schedules:

XX 10422-SHP-Z3-A-B5D9-Z330-SC-XX-001

Rev	Date	Comment
P01	22-11-2022	Planning Submission

Project Title
Great Northern

Status
PLANNING

Drawing Title
Deansgate Terraces Proposed New Opening
For East-West Pedestrian Route (West
Elevation Detail)

Job No
10422

Scale

1:50 @ A1

Drawing No

10422-SHP-Z3-A-B5D9-G251-DE-EW-002

Revision

P01

simpsonhaugh

MANCHESTER
+44 (0)161 835 2345

LONDON
+44 (0)20 7549 4000