



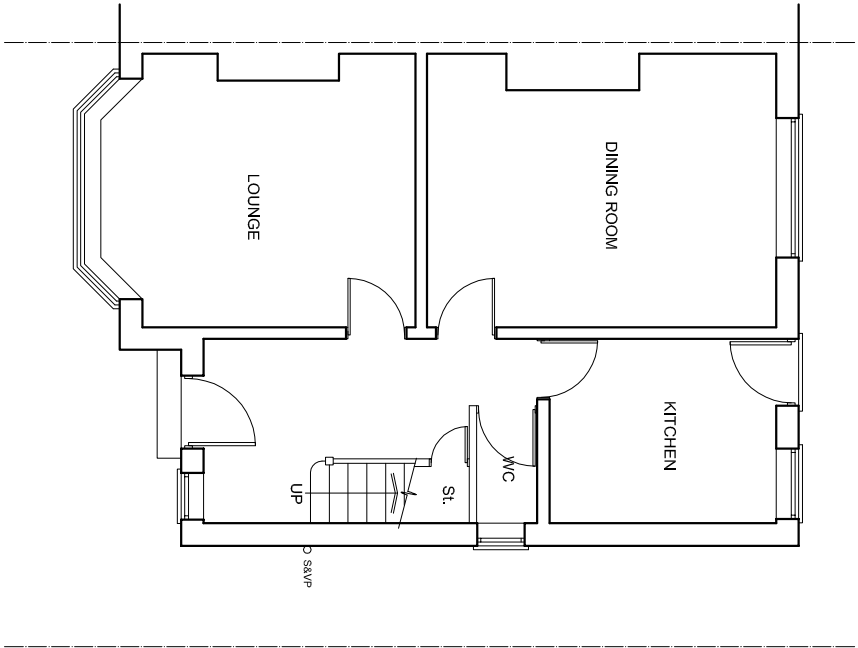

EXISTING GROUND FLOOR PLAN

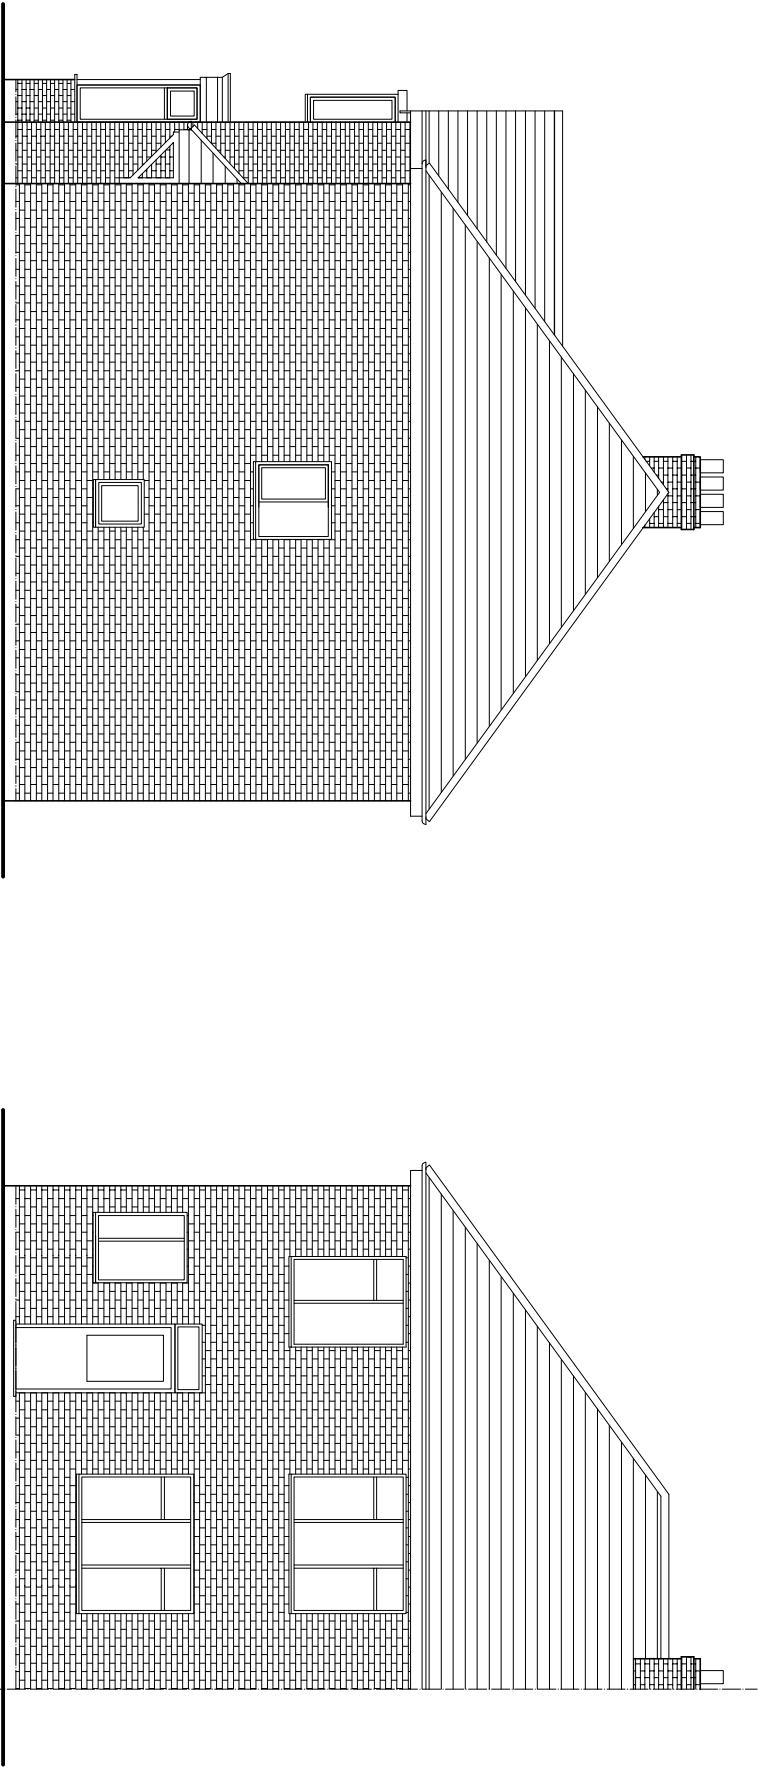

EXISTING NORTH ELEVATION

EXISTING WEST ELEVATION

simon mason designs ltd.
architectural services

e simon@simasondesigns.com
www.masondesigns.fsnet.co.uk
t 01925 212728
m 07870 606532

Copyright Protected ©

APPLICANT
MISS D KAUR
156 BIRCHFIELDS ROAD
MANCHESTER
M14 6PE

PROPOSED
SINGLE STOREY EXTENSION TO
SIDE AND REAR OF DWELLING

DATE	SCALE
October 2022	1:100 @ A3

DRAWING NO.
66/22/1