


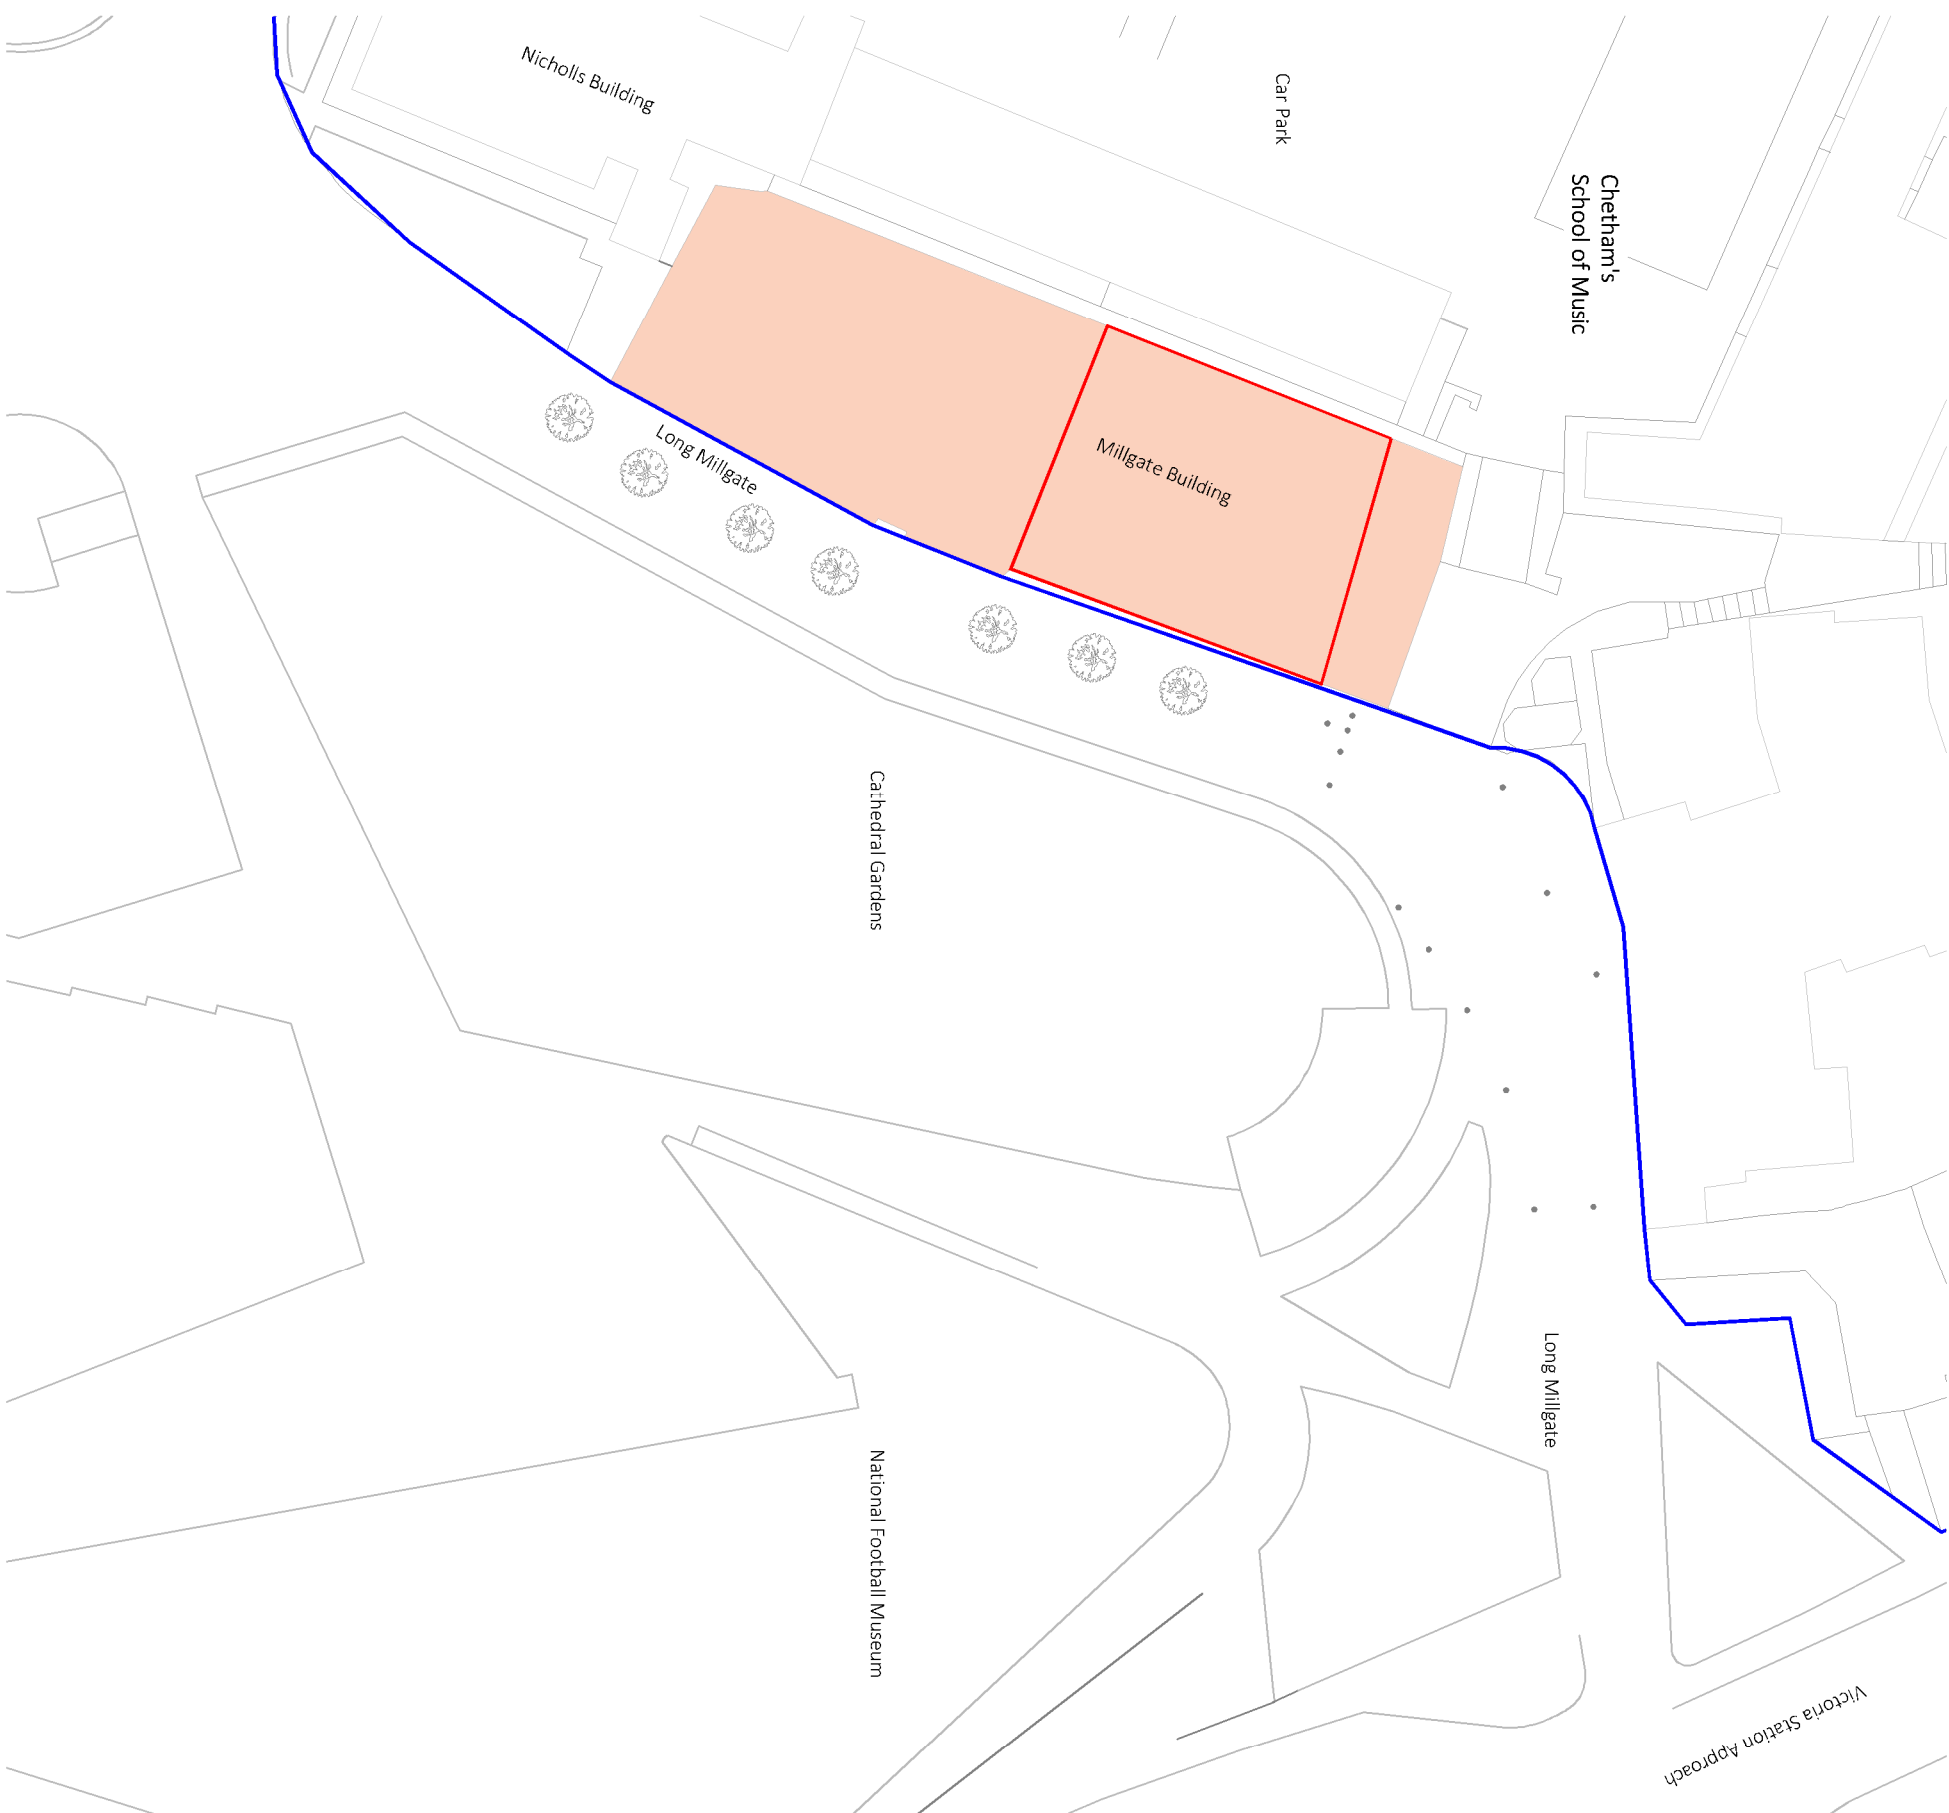

Note:
Do not scale from this drawing.
Dimensions are to be checked on site.
If in doubt please ask.

- KEY
- Millgate Building containing site
- Whiteley Hall Location
- Client ownership boundary
- Bollards



Rev --/--/-- -

Rev Date/Ints Details

© The moral rights of the author are hereby asserted.
This drawing and design is the sole property of Buttress Ltd and must not be reproduced without permission.
Buttress Ltd is Registered in England and Wales: 5363573

Buttress

41 Bengal St
Manchester
M4 6AF

T 0161 236 3303
E contact@buttress.net
W www.buttress.net

Project Title	CSM - Whiteley Hall				
Client	Chetham's School of Music				
Location	Manchester				
Drawing Title	CSM - Whiteley Hall External Site Plan				
Date	18/10/22	Scale	1:500		
Checked	LU	Orig Paper Size	A3		
Status LBC					
Project:	Origin:	Zone:	Level:	Type:	Disc: Number: Rev:
9357 - BA - B1 - OF - DR - A - (01)006 -					