




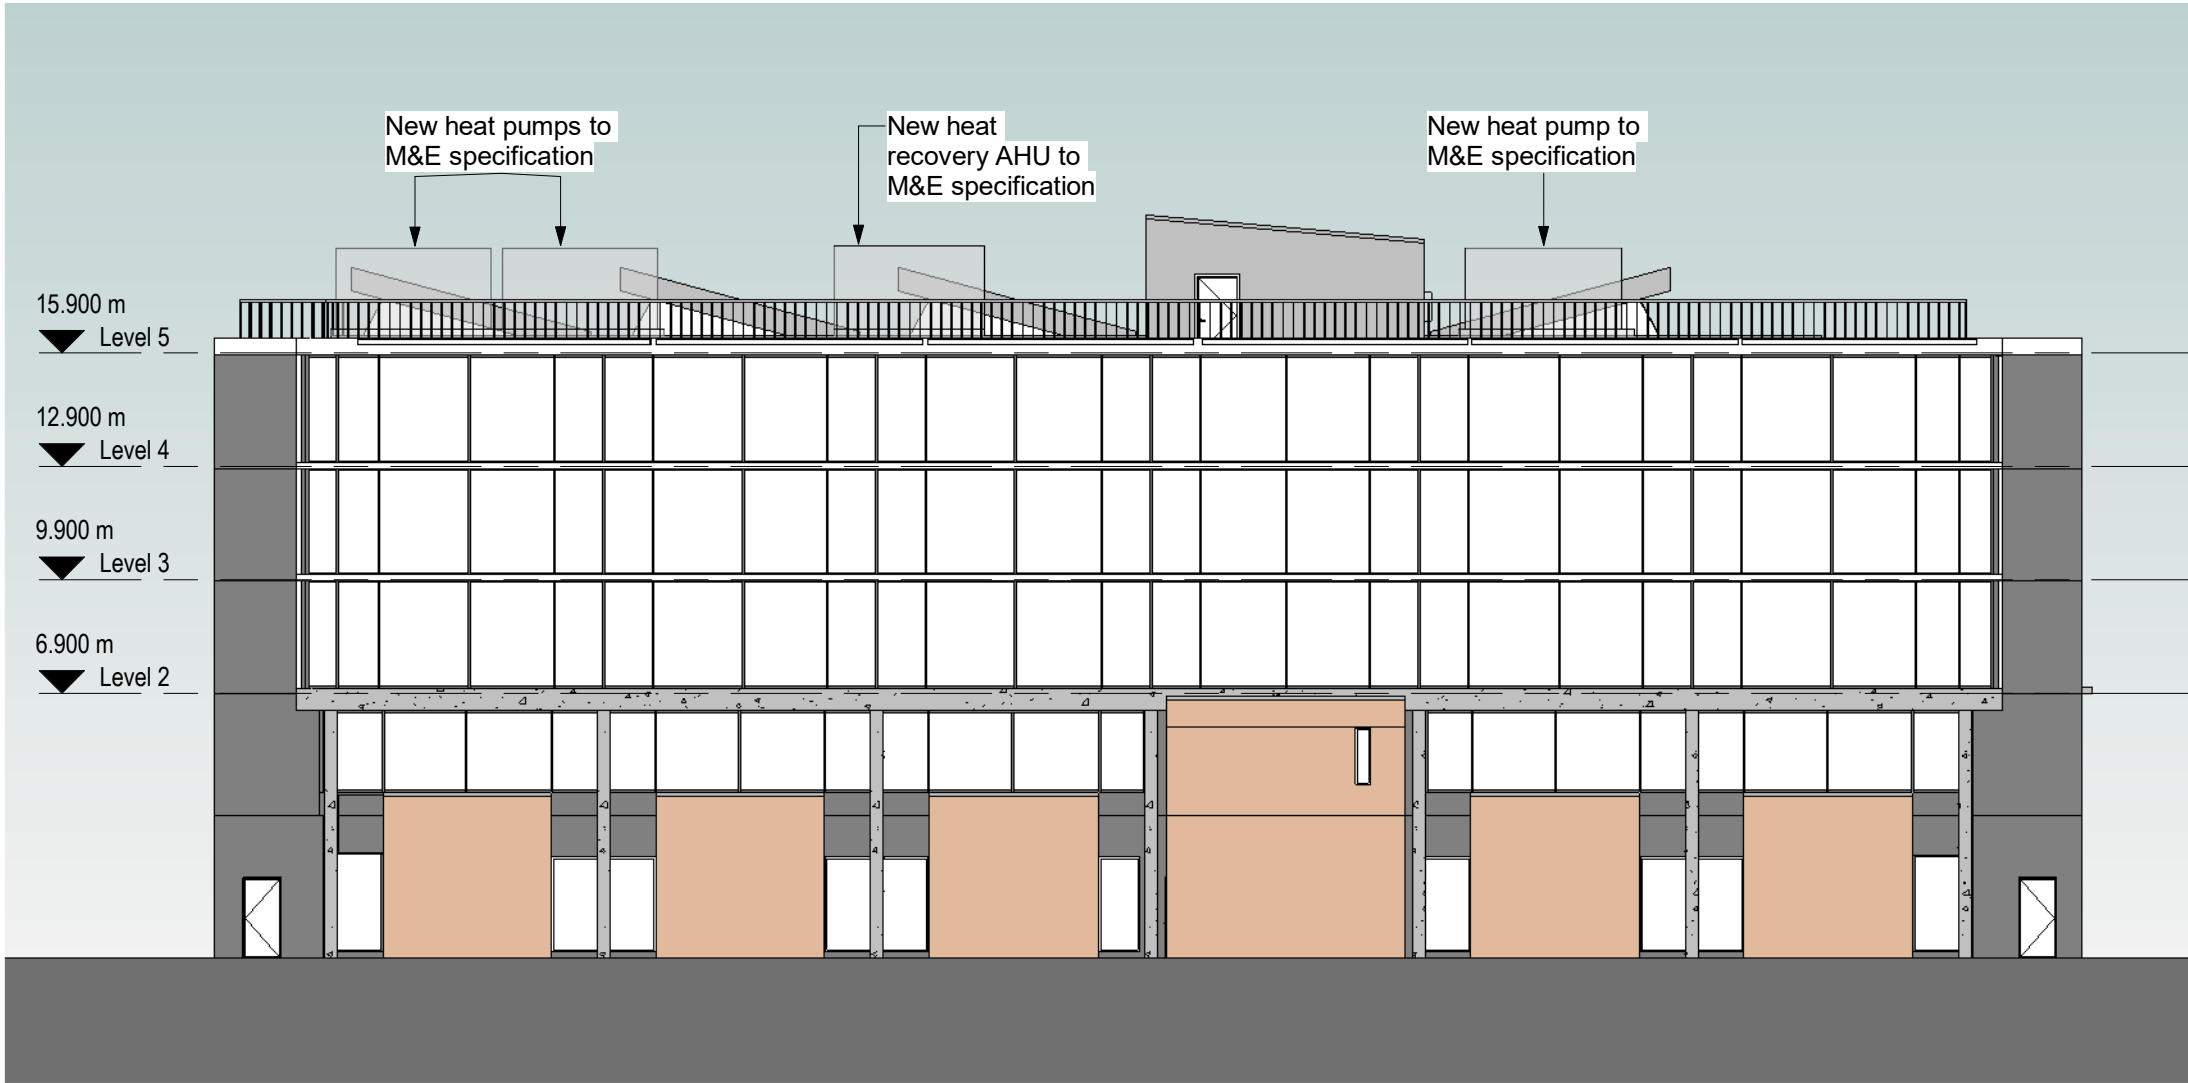

1 West Elevation Proposed
1 : 200 @ A1

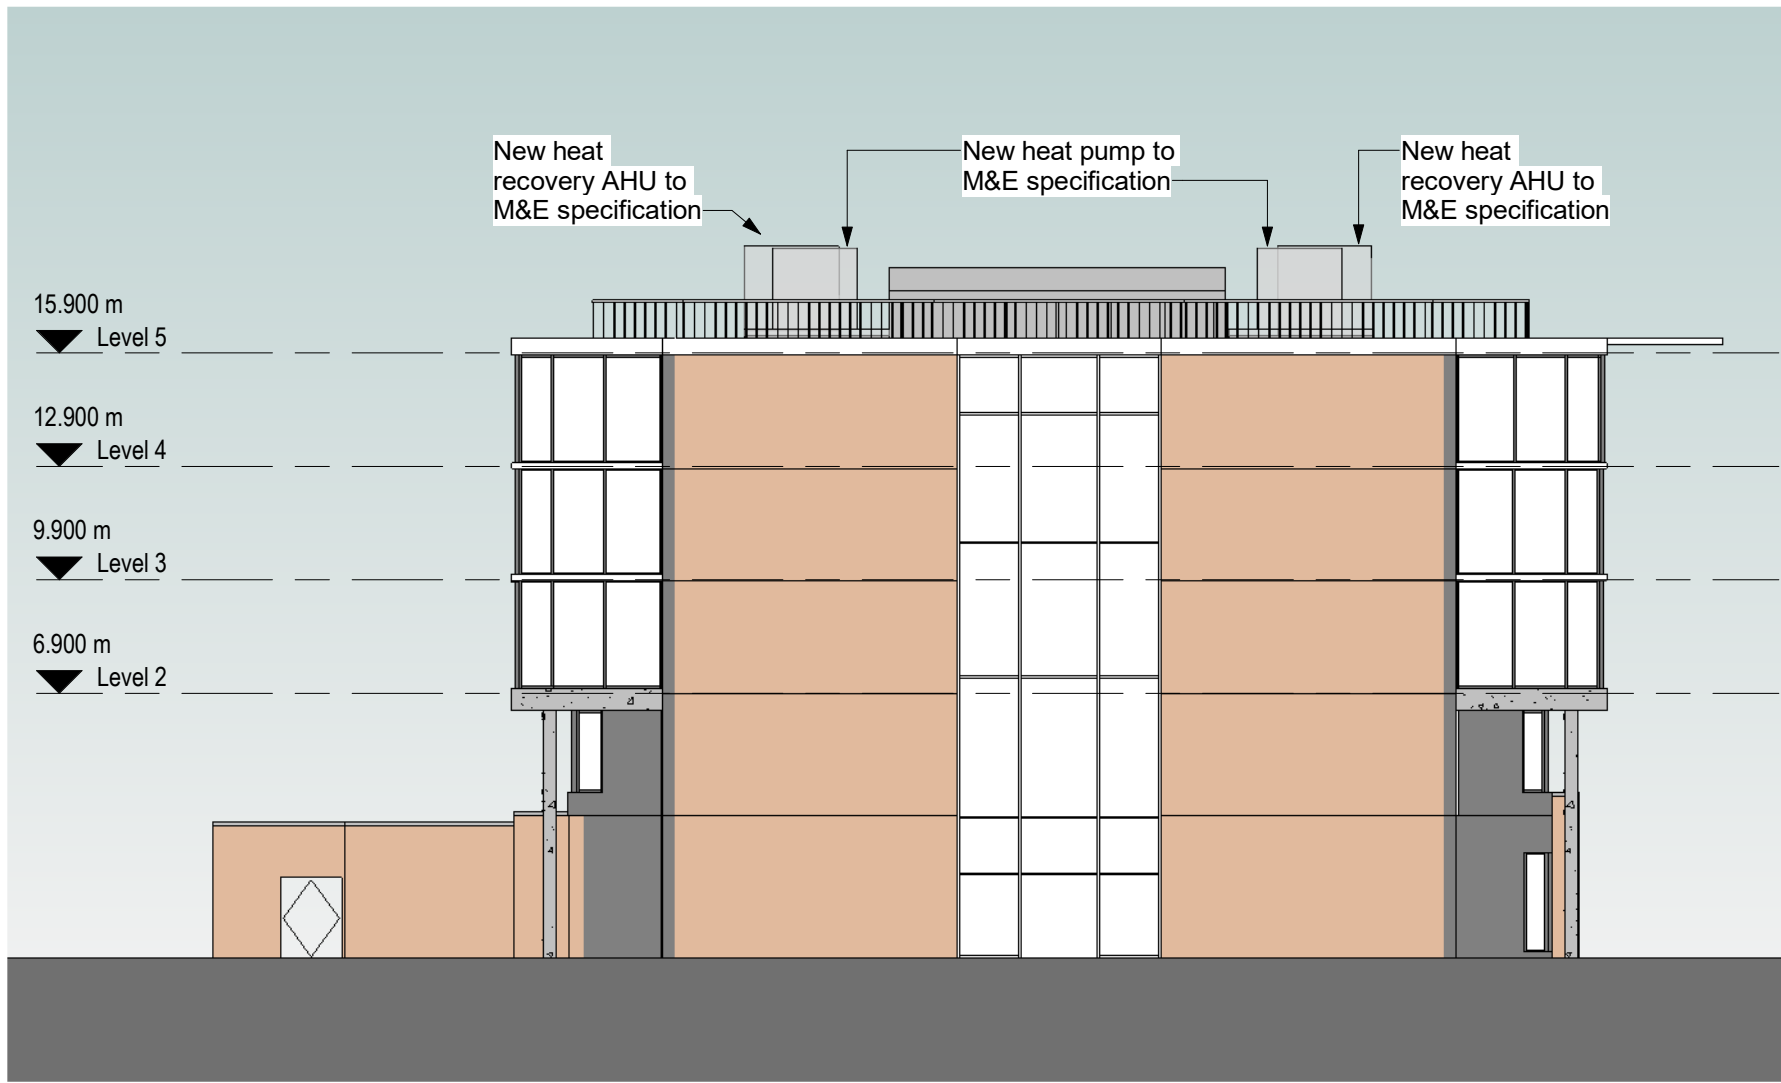


2 North Elevation Proposed
1 : 200 @ A1

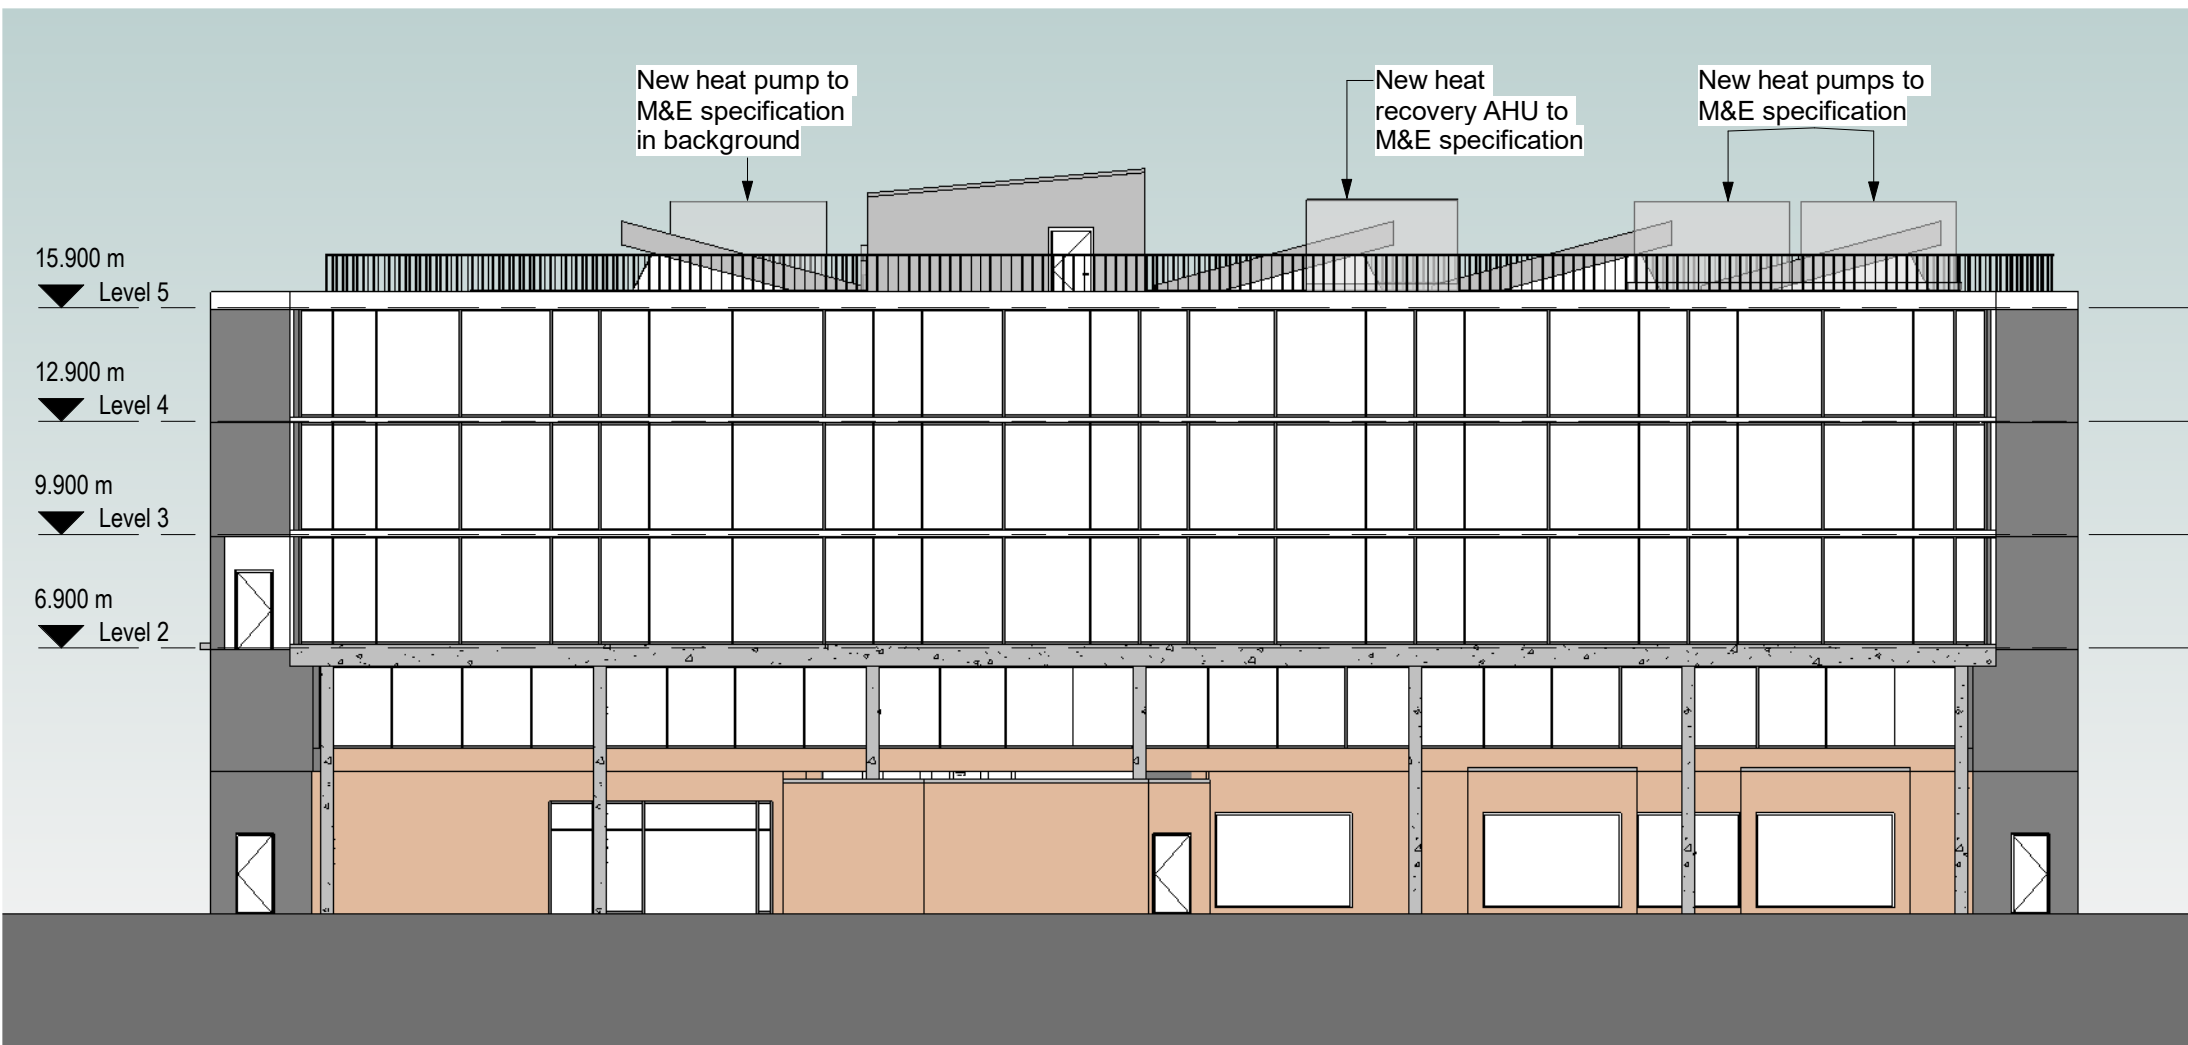


3 East Elevation Proposed
1 : 200 @ A1



4 South Elevation Proposed
1 : 200 @ A1

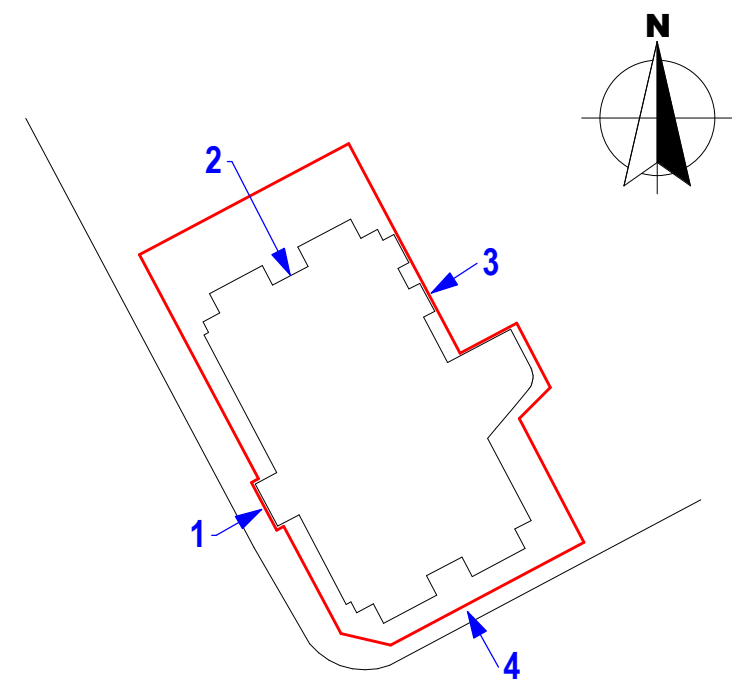

Key Plan
1 : 1000 @ A1

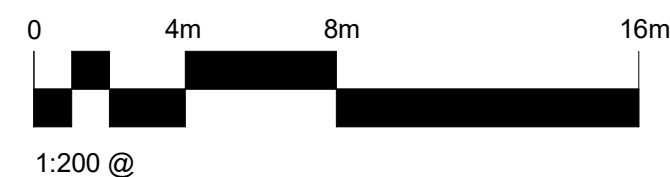

P01	Issued for planning	22.11.22	KL	OC
Revision	Description	Date	Drawn	Checked
Halliday Meecham Architects Limited				
111 Piccadilly Manchester M1 2HY +44 (0)161 661 5566				
4 Devonshire Street London W1W 5DT +44 (0)203 440 5175				
hma@hallidaymeecham.com www.hallidaymeecham.com				
				
Client: University of Manchester				
Project: MBS East Refurbishment				
Phase/ Location: MBS East Teaching Rooms				
Drawing: Proposed Elevations				
Scale @ A1 1:200	Scale @ A3 1:400	Date: 16/11/22	Drawn: EH	Checked: OC
		Job No. 5461	Drawing No. 20201	
Drawing Ref. 5461-HMA-MBS-ZZ-DR-A-20201				Revision P01