


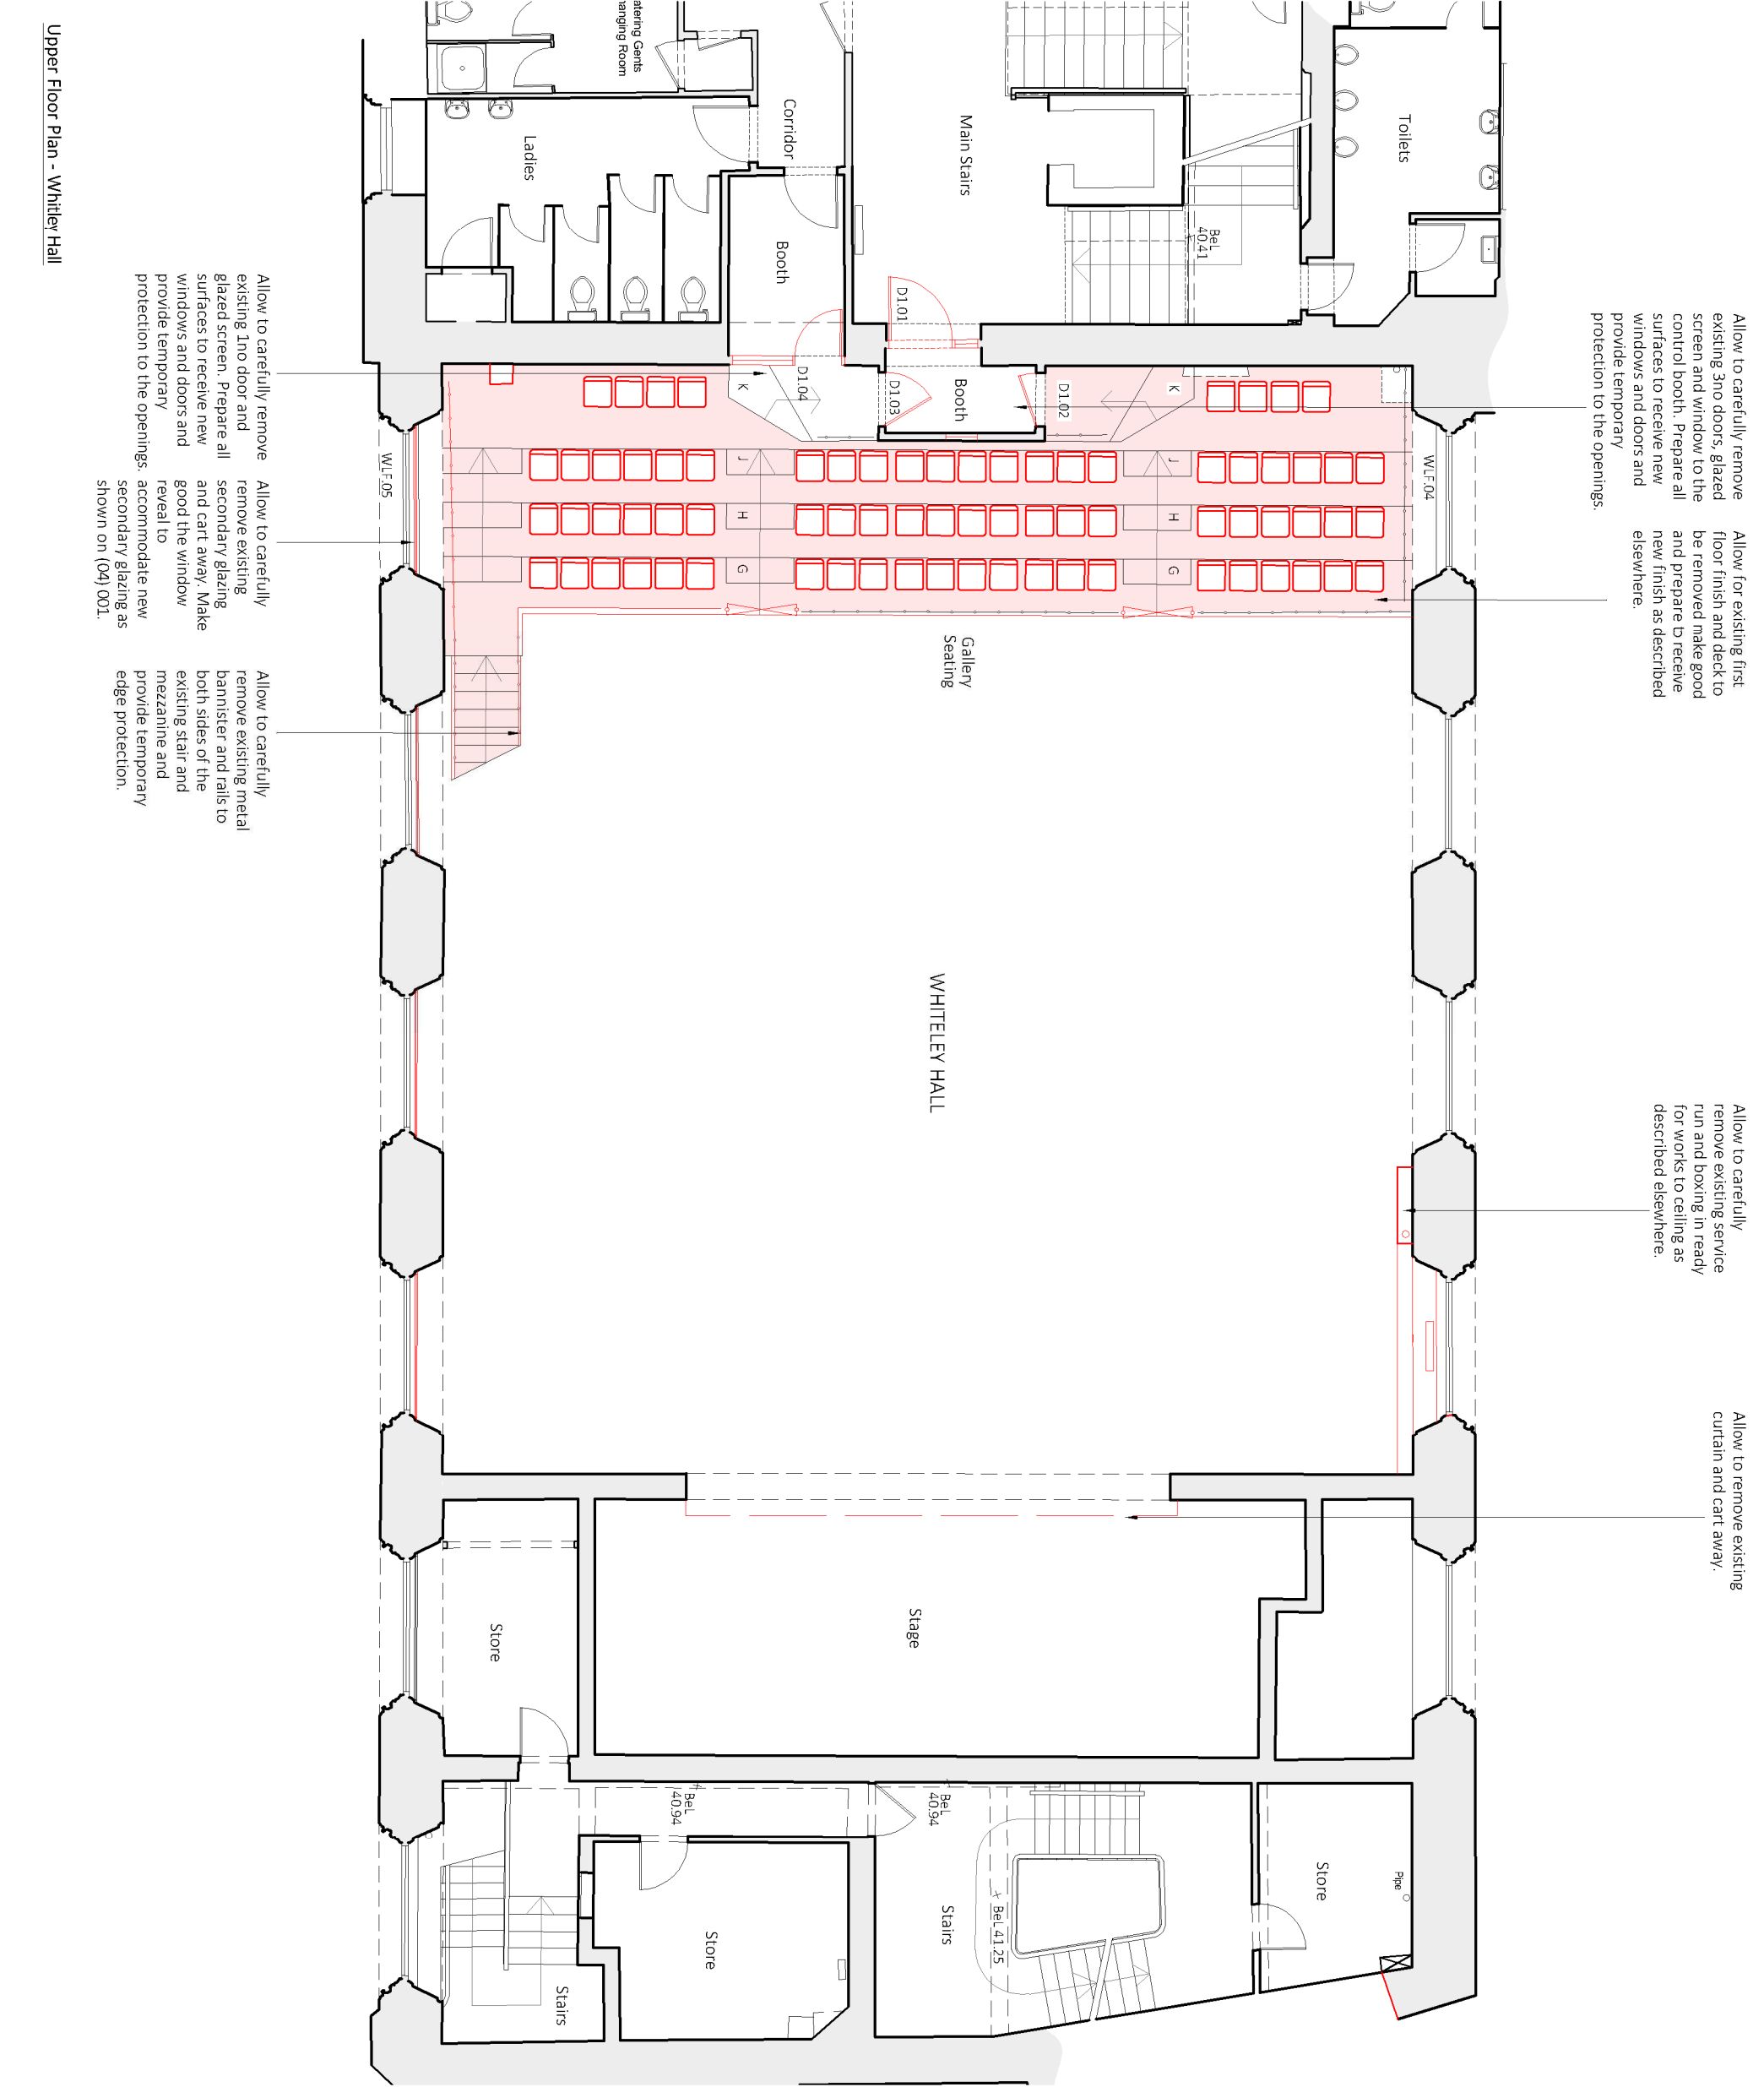

Note: Do not scale from this drawing. Dimensions are to be checked on site. If in doubt please ask.			
Key Existing damaged floor to be stripped and carted away. Area to be prepared for new floor deck and floor finish. Existing work to be removed			
Rev Date/IntsDetails © The moral rights of the author are hereby asserted. This drawing is the property of Buttress and must not be reproduced without permission. Buttress, its staff, registered in England and Wales 1588573			
Project Title Client Location CSM - Whiteley Hall Chetham's School of Music Manchester			
Drawing Title Existing Upper Ground Floor Plan			
Date 17/08/22 Checked LU Scale 1:100 Orig Paper Size A3			
Status Information			
Drawing ref Job No Drawing No Revision 9357 BA ZZ ZZ DR A (01)002 -			