



Notes:

- Read in conjunction with TB&A services drawings.
- Existing roof shown indicatively and is subject to a full measured survey including levels/finishes prior to agreeing scope.

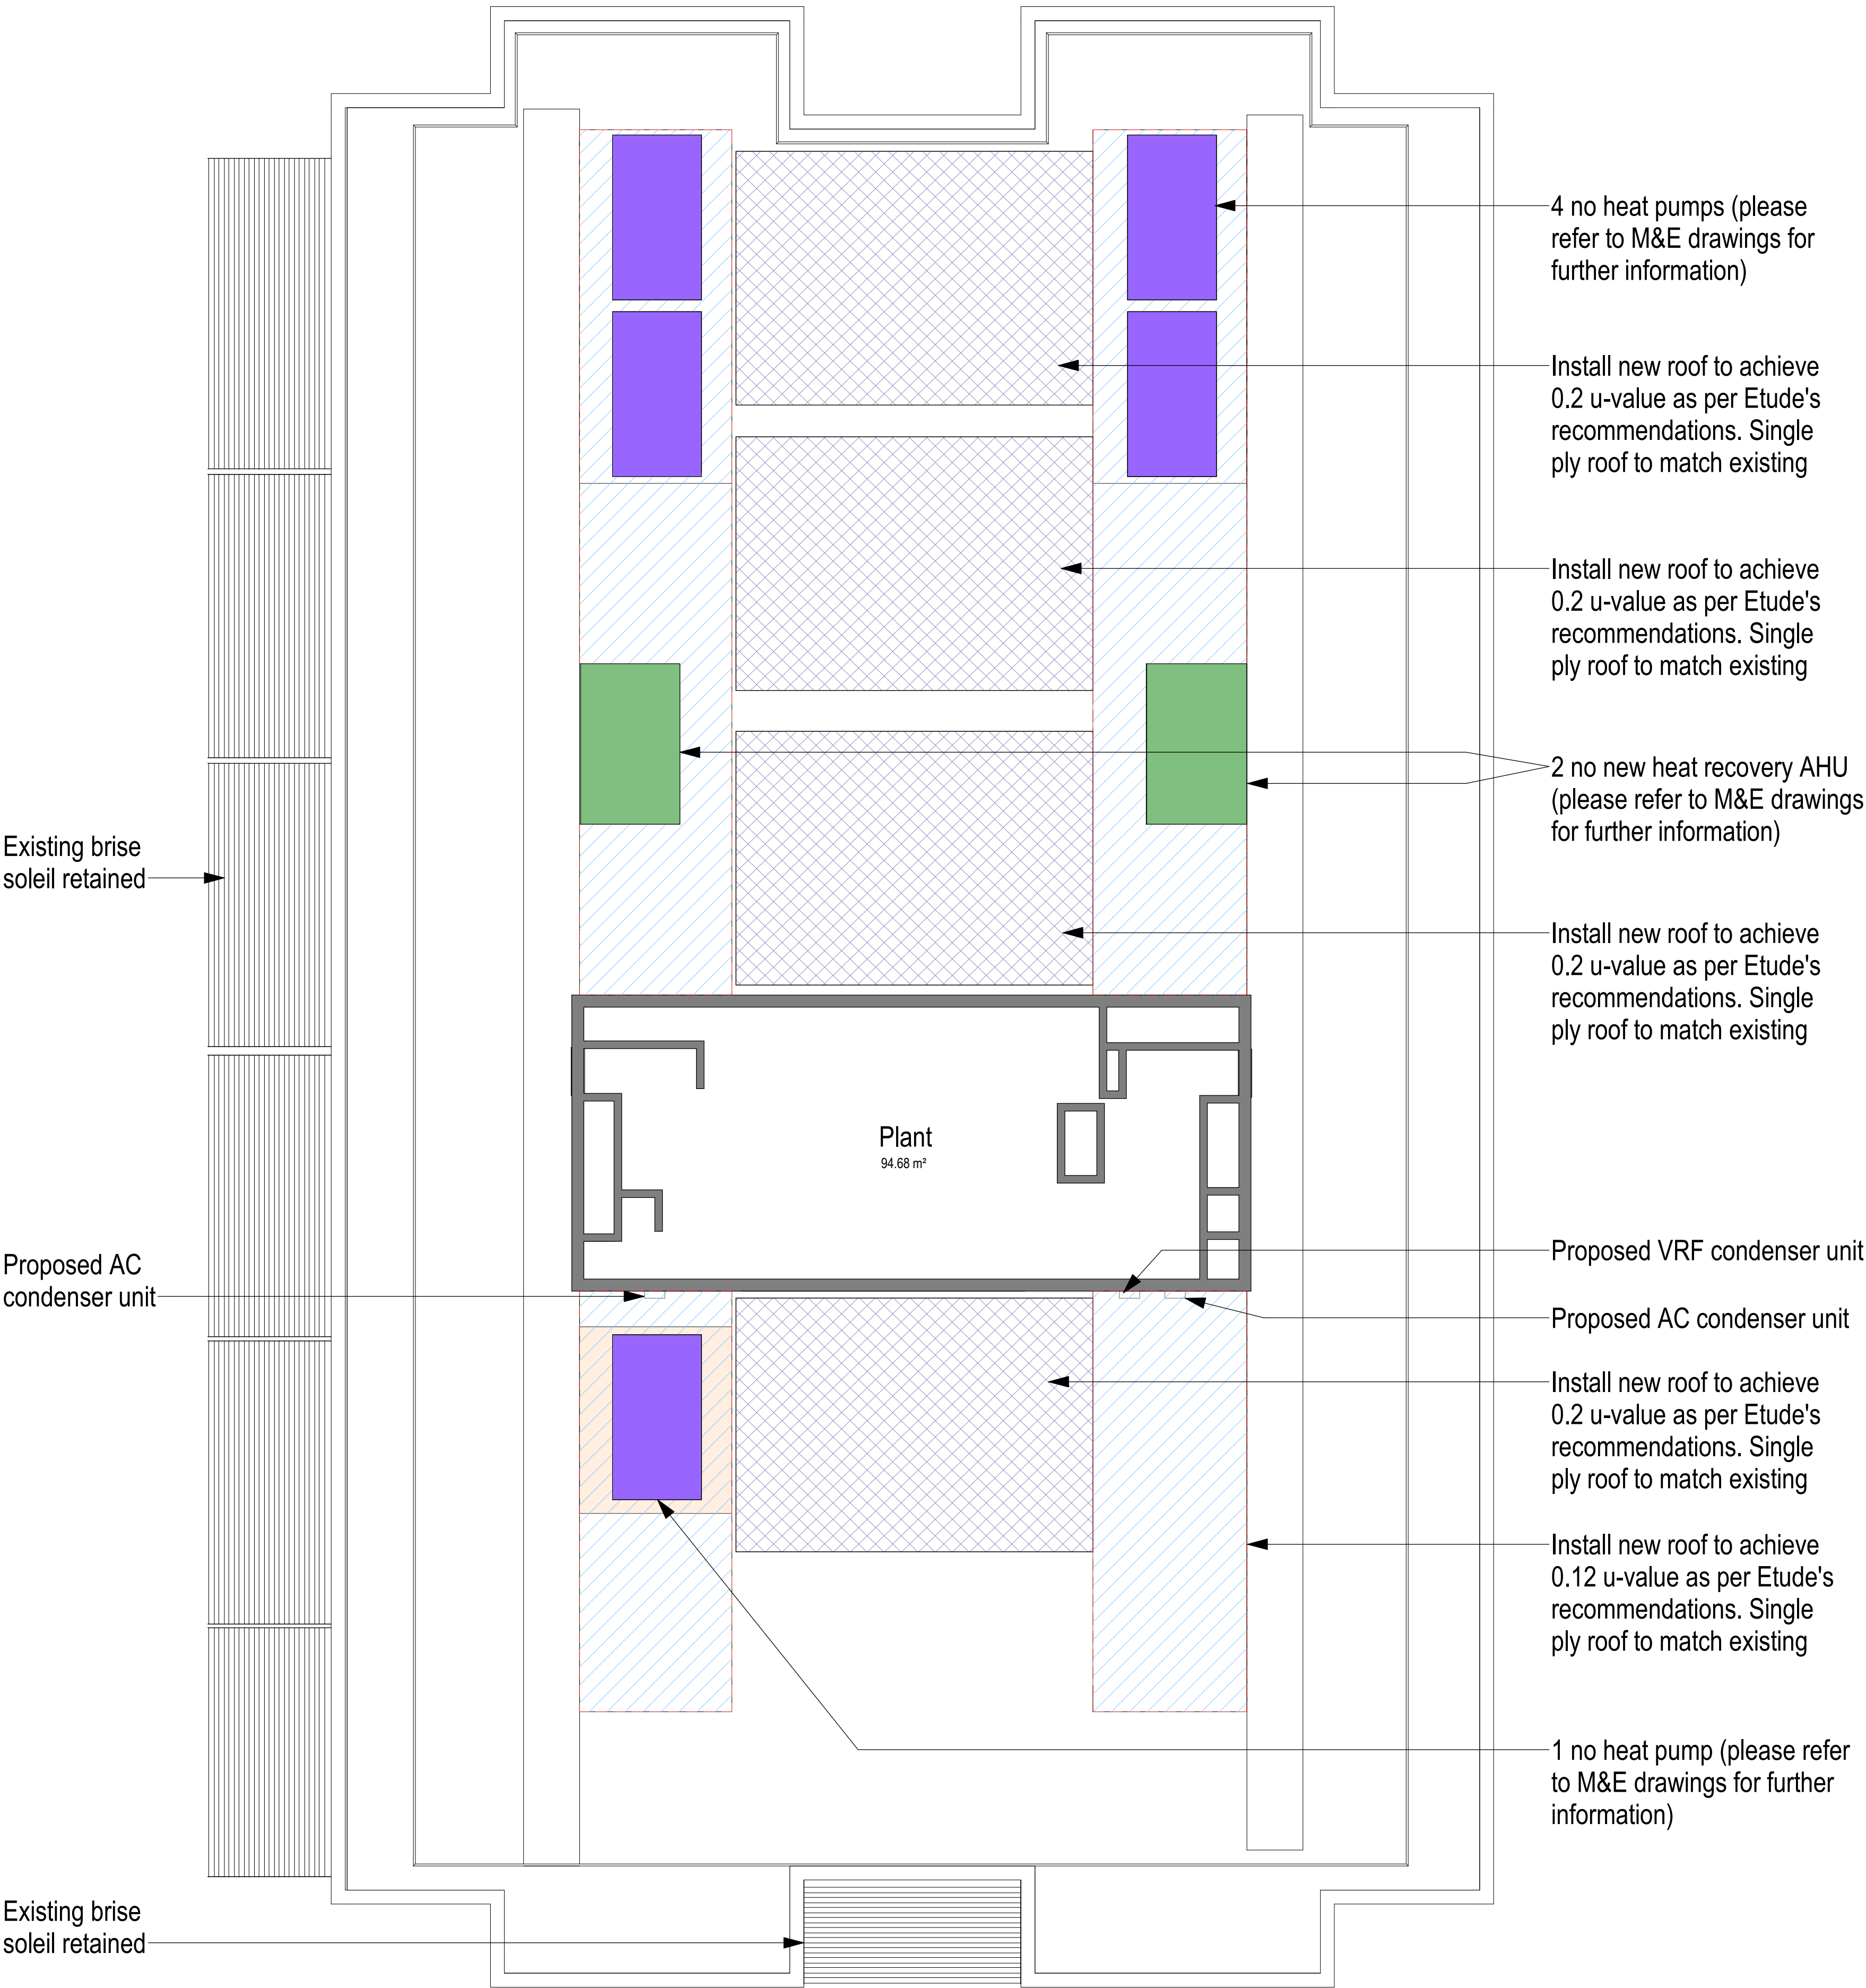

Proposed Roof Plan

1 : 100 @ A1

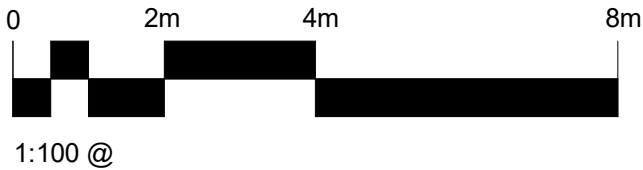

P05	Additional existing roof information added. Issued for planning	22.11.22	KL	OC
P04	M&E equipment updated to M&E engineer's information	05.10.22	KL	OC
P03	Additional notes for roof to rooflights added	23.09.22	KL	OC
P02	Stage 3 - NZC Stage 1	12.09.22	KL	OC
Revision	Description	Date	Drawn	Checked

Halliday Meecham Architects Limited

111 Piccadilly Manchester M1 2HY
+44 (0)161 661 5566

4 Devonshire Street London W1W 5DT
+44 (0)203 440 5175

hma@hallidaymeecham.com
www.hallidaymeecham.com



Client:	University of Manchester						
Project:	MBS East Refurbishment						
Phase/ Location:	MBS East Teaching Rooms						
Drawing:	Proposed Roof Plan						
Scale @ A1	Scale @ A3	Date:	Drawn:	Checked:	Job No.	Drawing No.	
1:100	1:200	09.12.21	AL	OC	5461	20106	
Drawing Ref.	5461-HMA-MBS-R1-DR-A-20106						Revision
							P05