




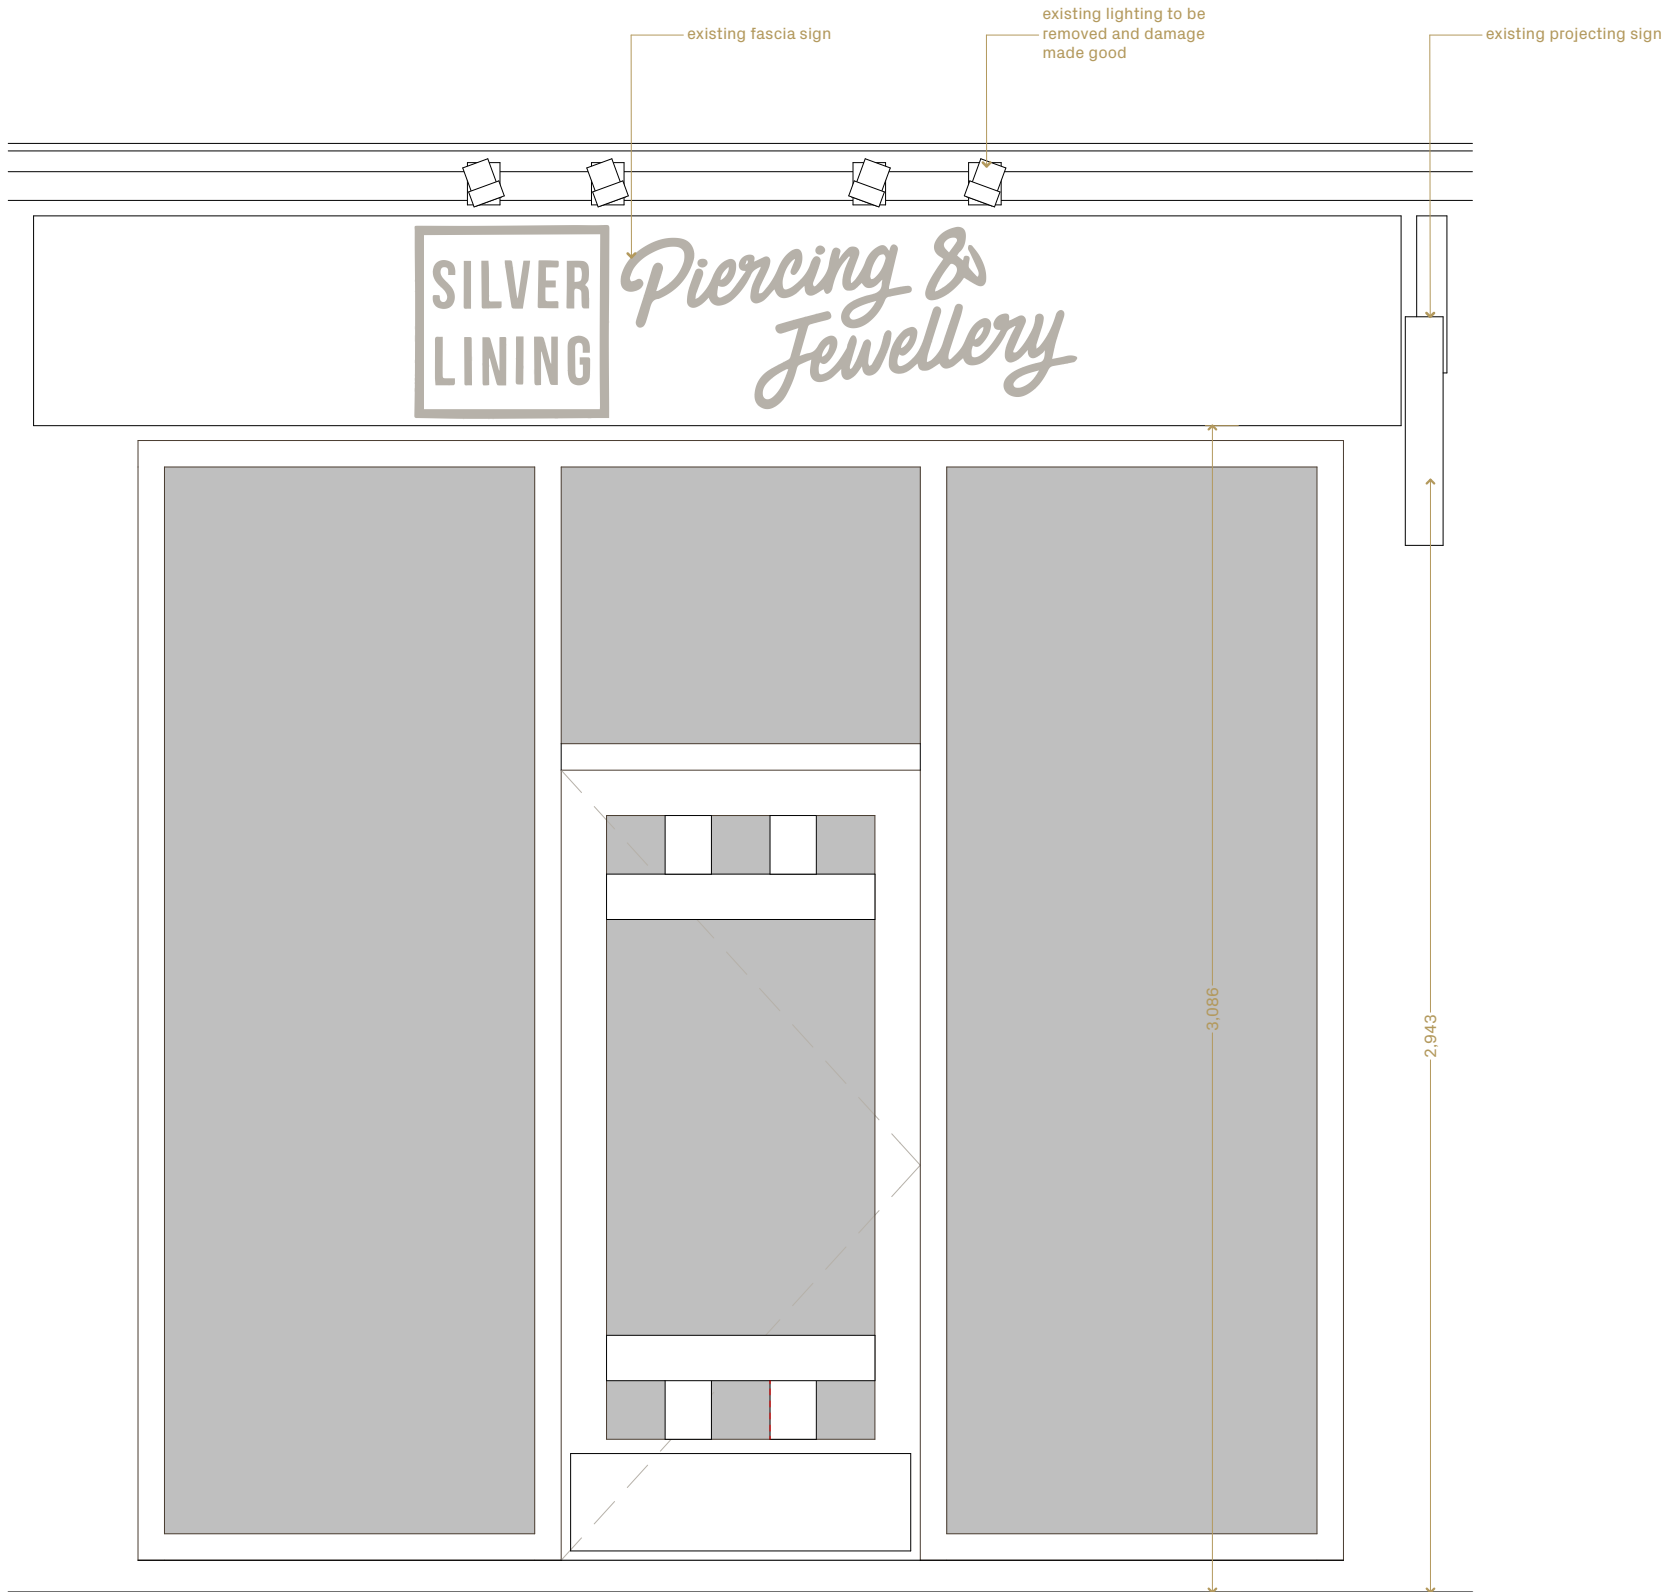


01 Existing Shopfront Elevation
Scale @ A1 - 1:20

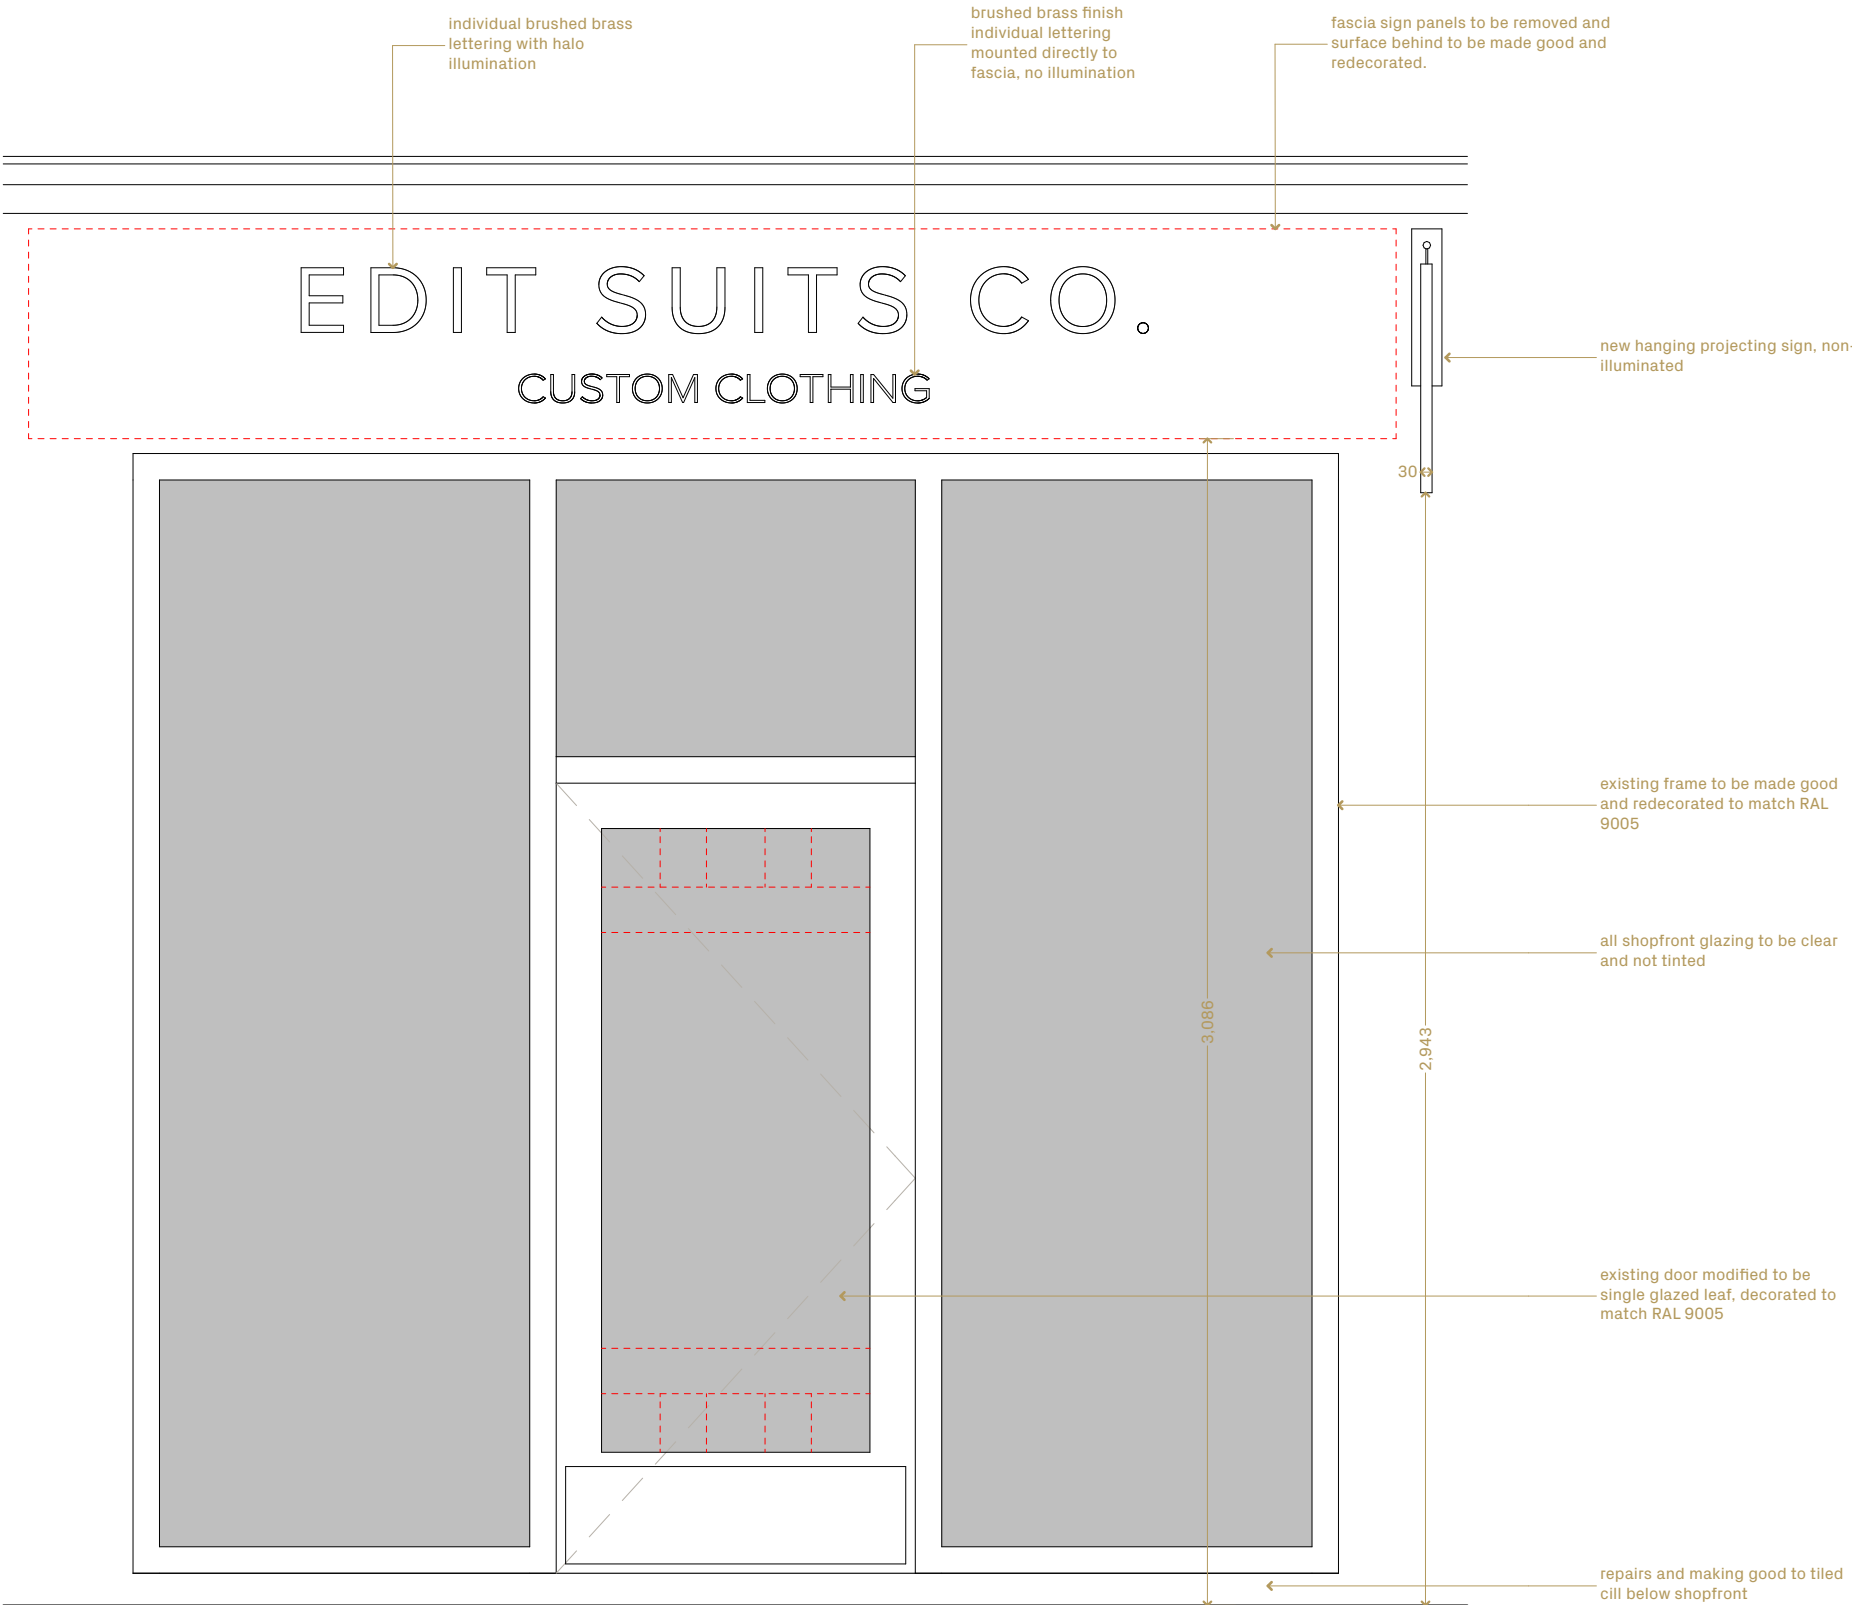


02 Proposed Shopfront Elevation
Scale @ A1 - 1:20

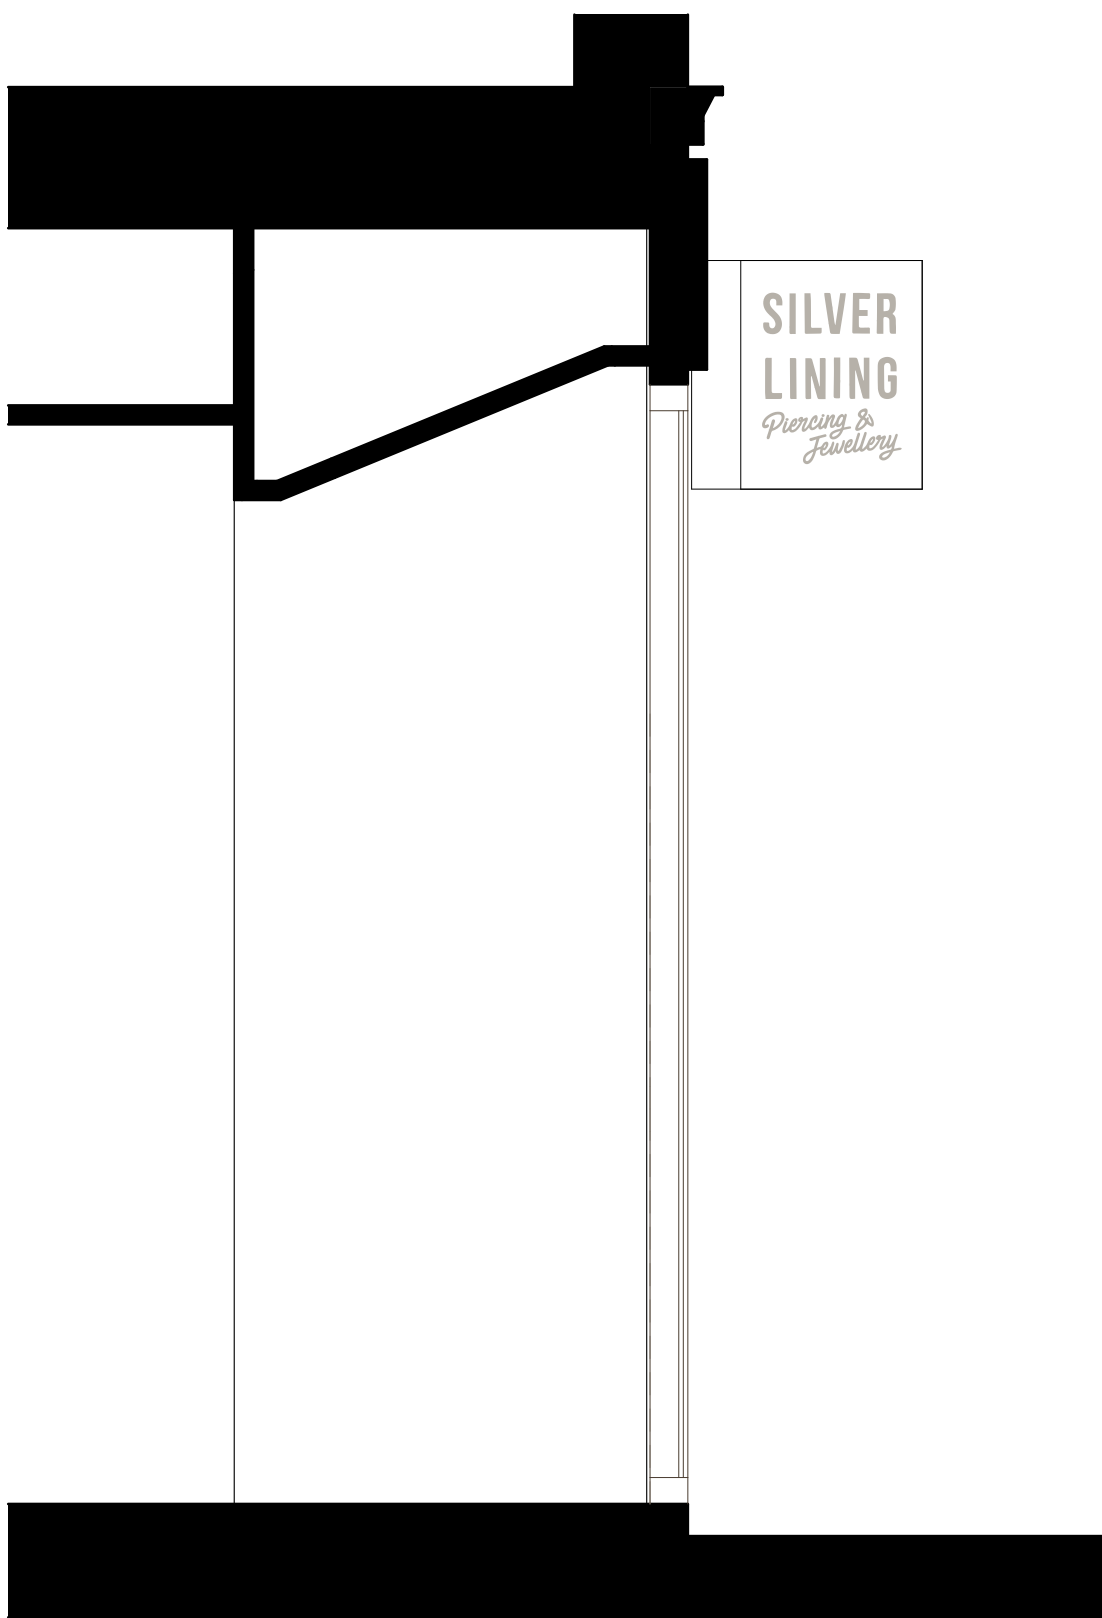

03 Existing Section
Scale @ A1 - 1:20

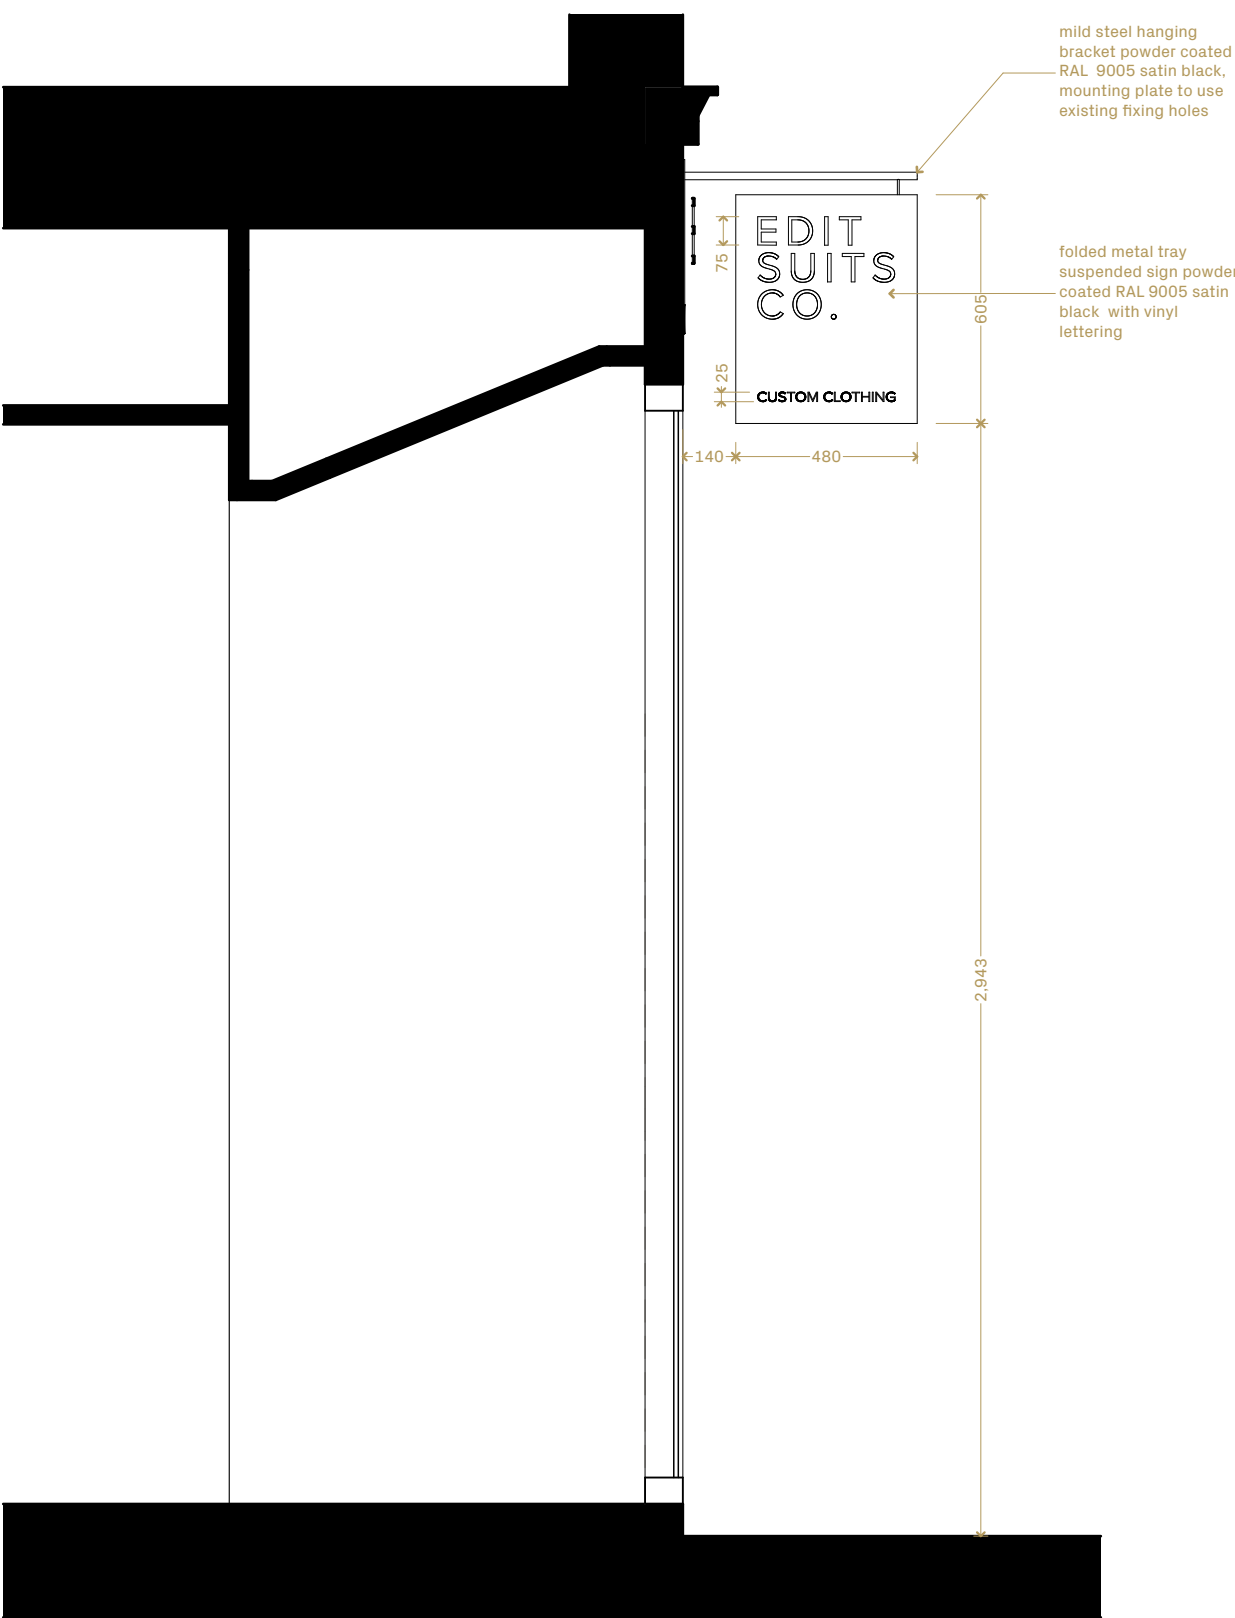

04 Proposed Section
Scale @ A1 - 1:20

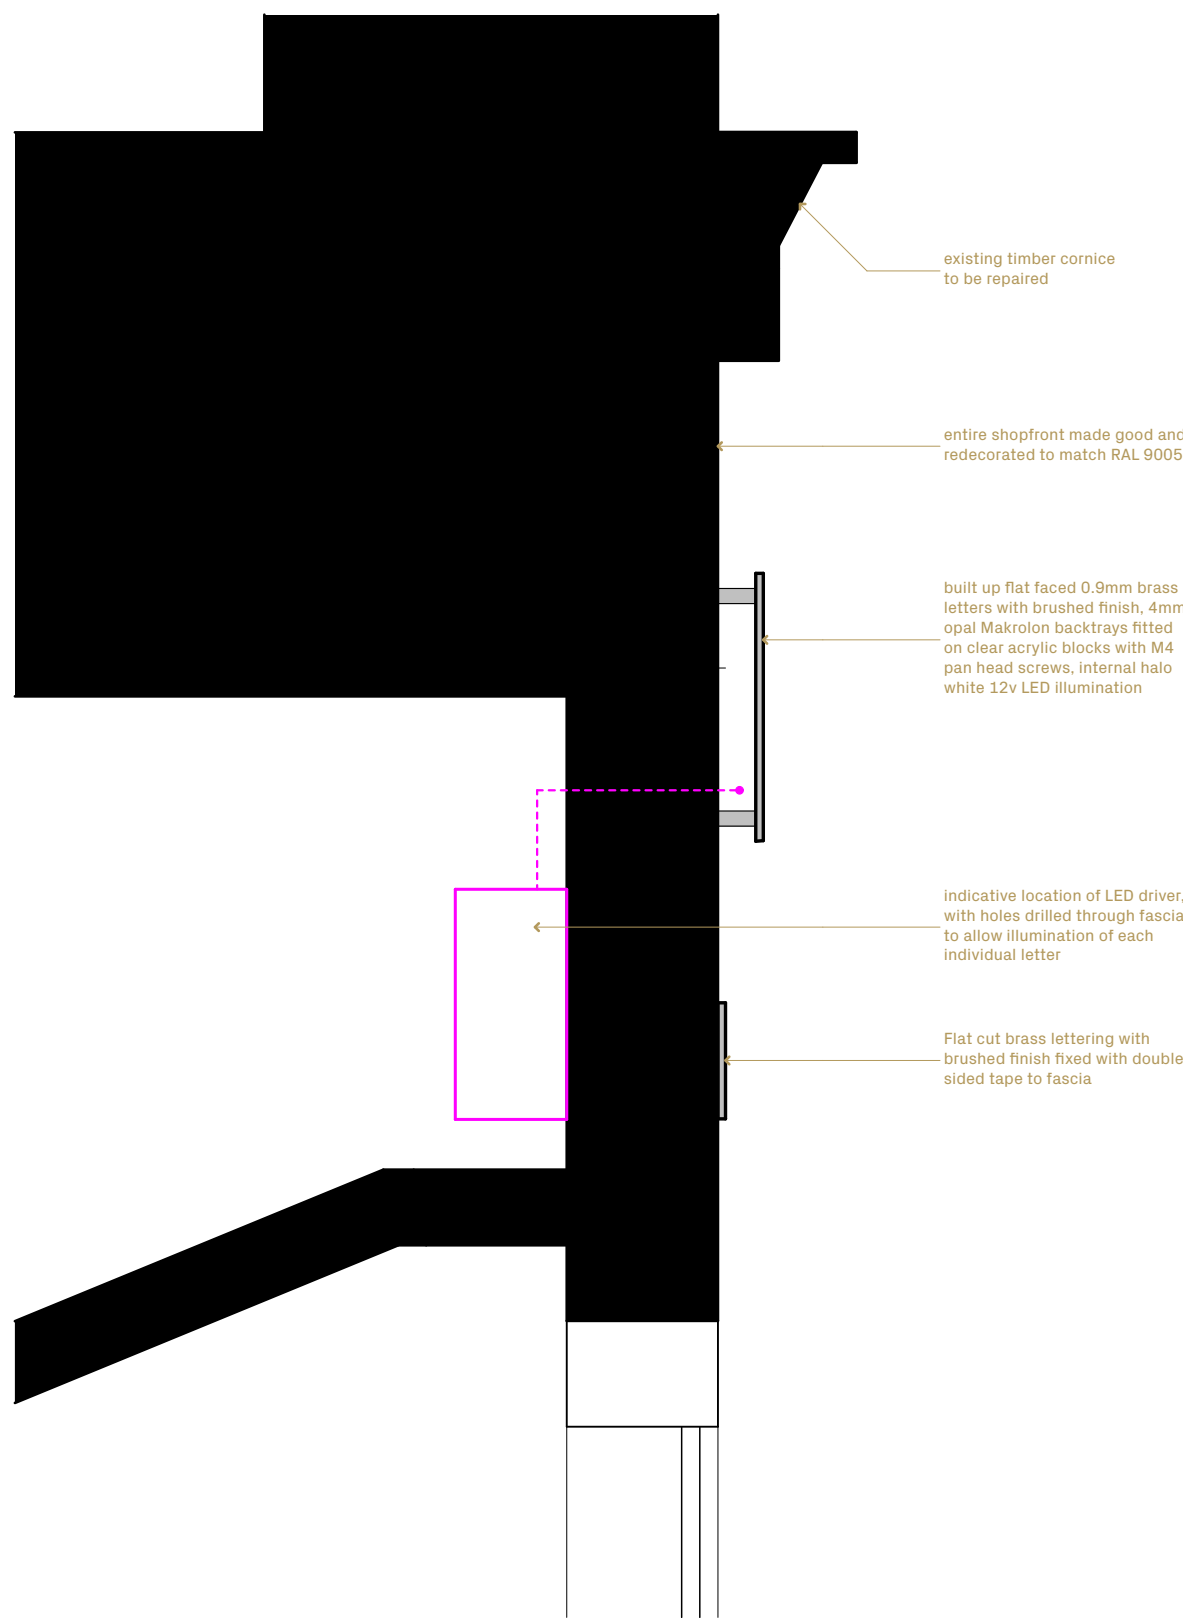

05 Fascia Detail
Scale @ A1 - 1:5

- General Notes:**
- All drawings are design intent only
 - It is the contractor's responsibility to confirm site dimensions, compatibility of specifications and compliance with statutory regulations
 - Any issues are to be reported to Sculpt at the earliest opportunity
 - This drawings remains the property and copyright of Sculpt Design Ltd, it must not be copied in part or in whole without prior written consent.
 - Do not scale from drawing, if in doubt ask
 - All OS maps and site plans © Crown Copyright and database rights 2022 OS 100047474

Client:	Edit Suits Co.
Project Title:	54 King Street
Project Number:	22178
Site Address:	Manchester, M2 4LY
Issue Date:	22/11/2022

Drawing Title:
Planning - Shopfront Elevations

Status:
Planning

Drawing Number:
84.01

Revision:
H

Sculpt

221 Scott House, Custard Factory, Birmingham B9 4AA
hello@sculpt.design | sculpt.design | 0121 663 1313