





01 Typical Bay & Gable Junction Elevation - PROPOSED
1:50

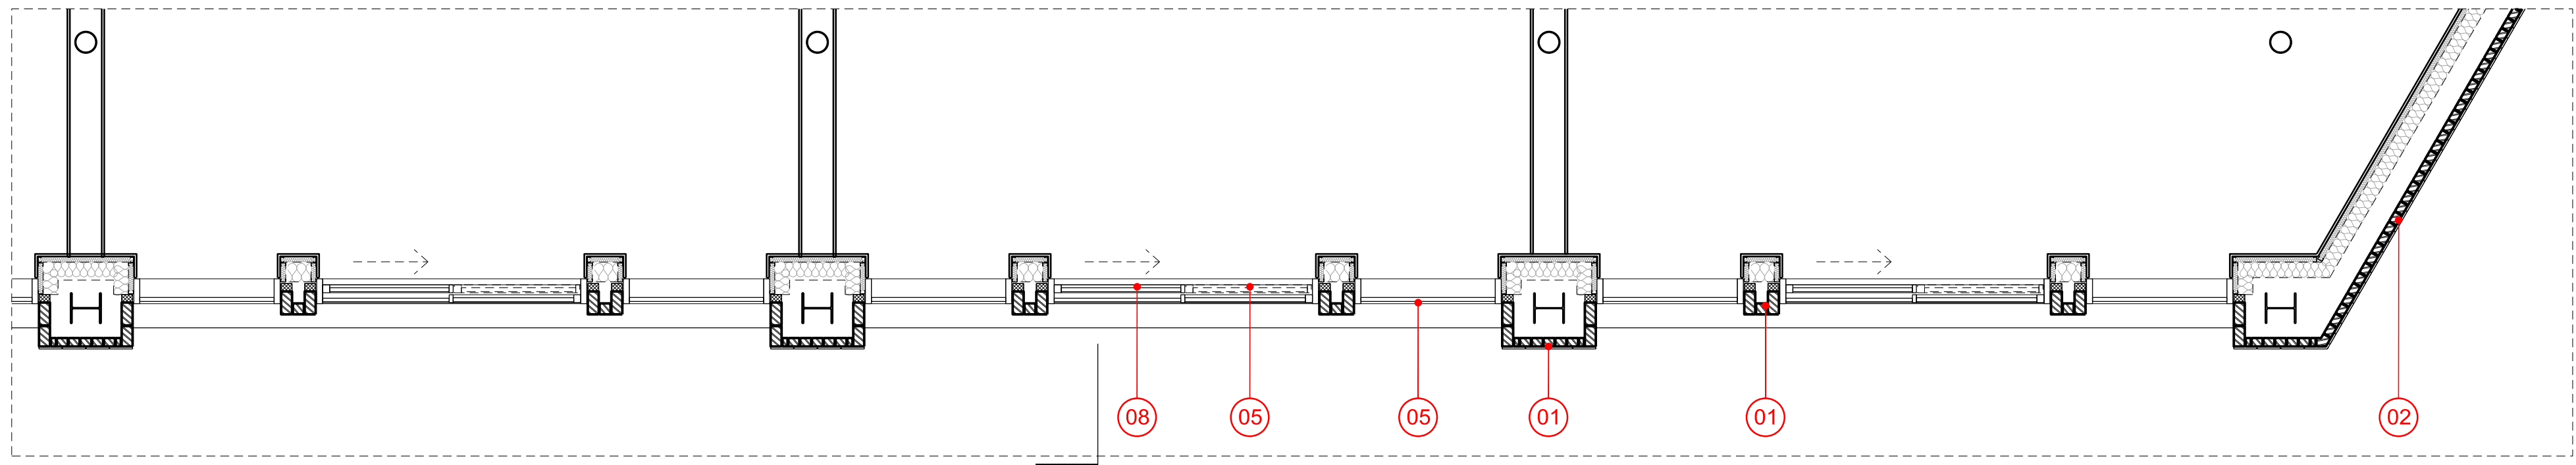

03 Typical Bay & Gable Junction Plan - PROPOSED
1:50

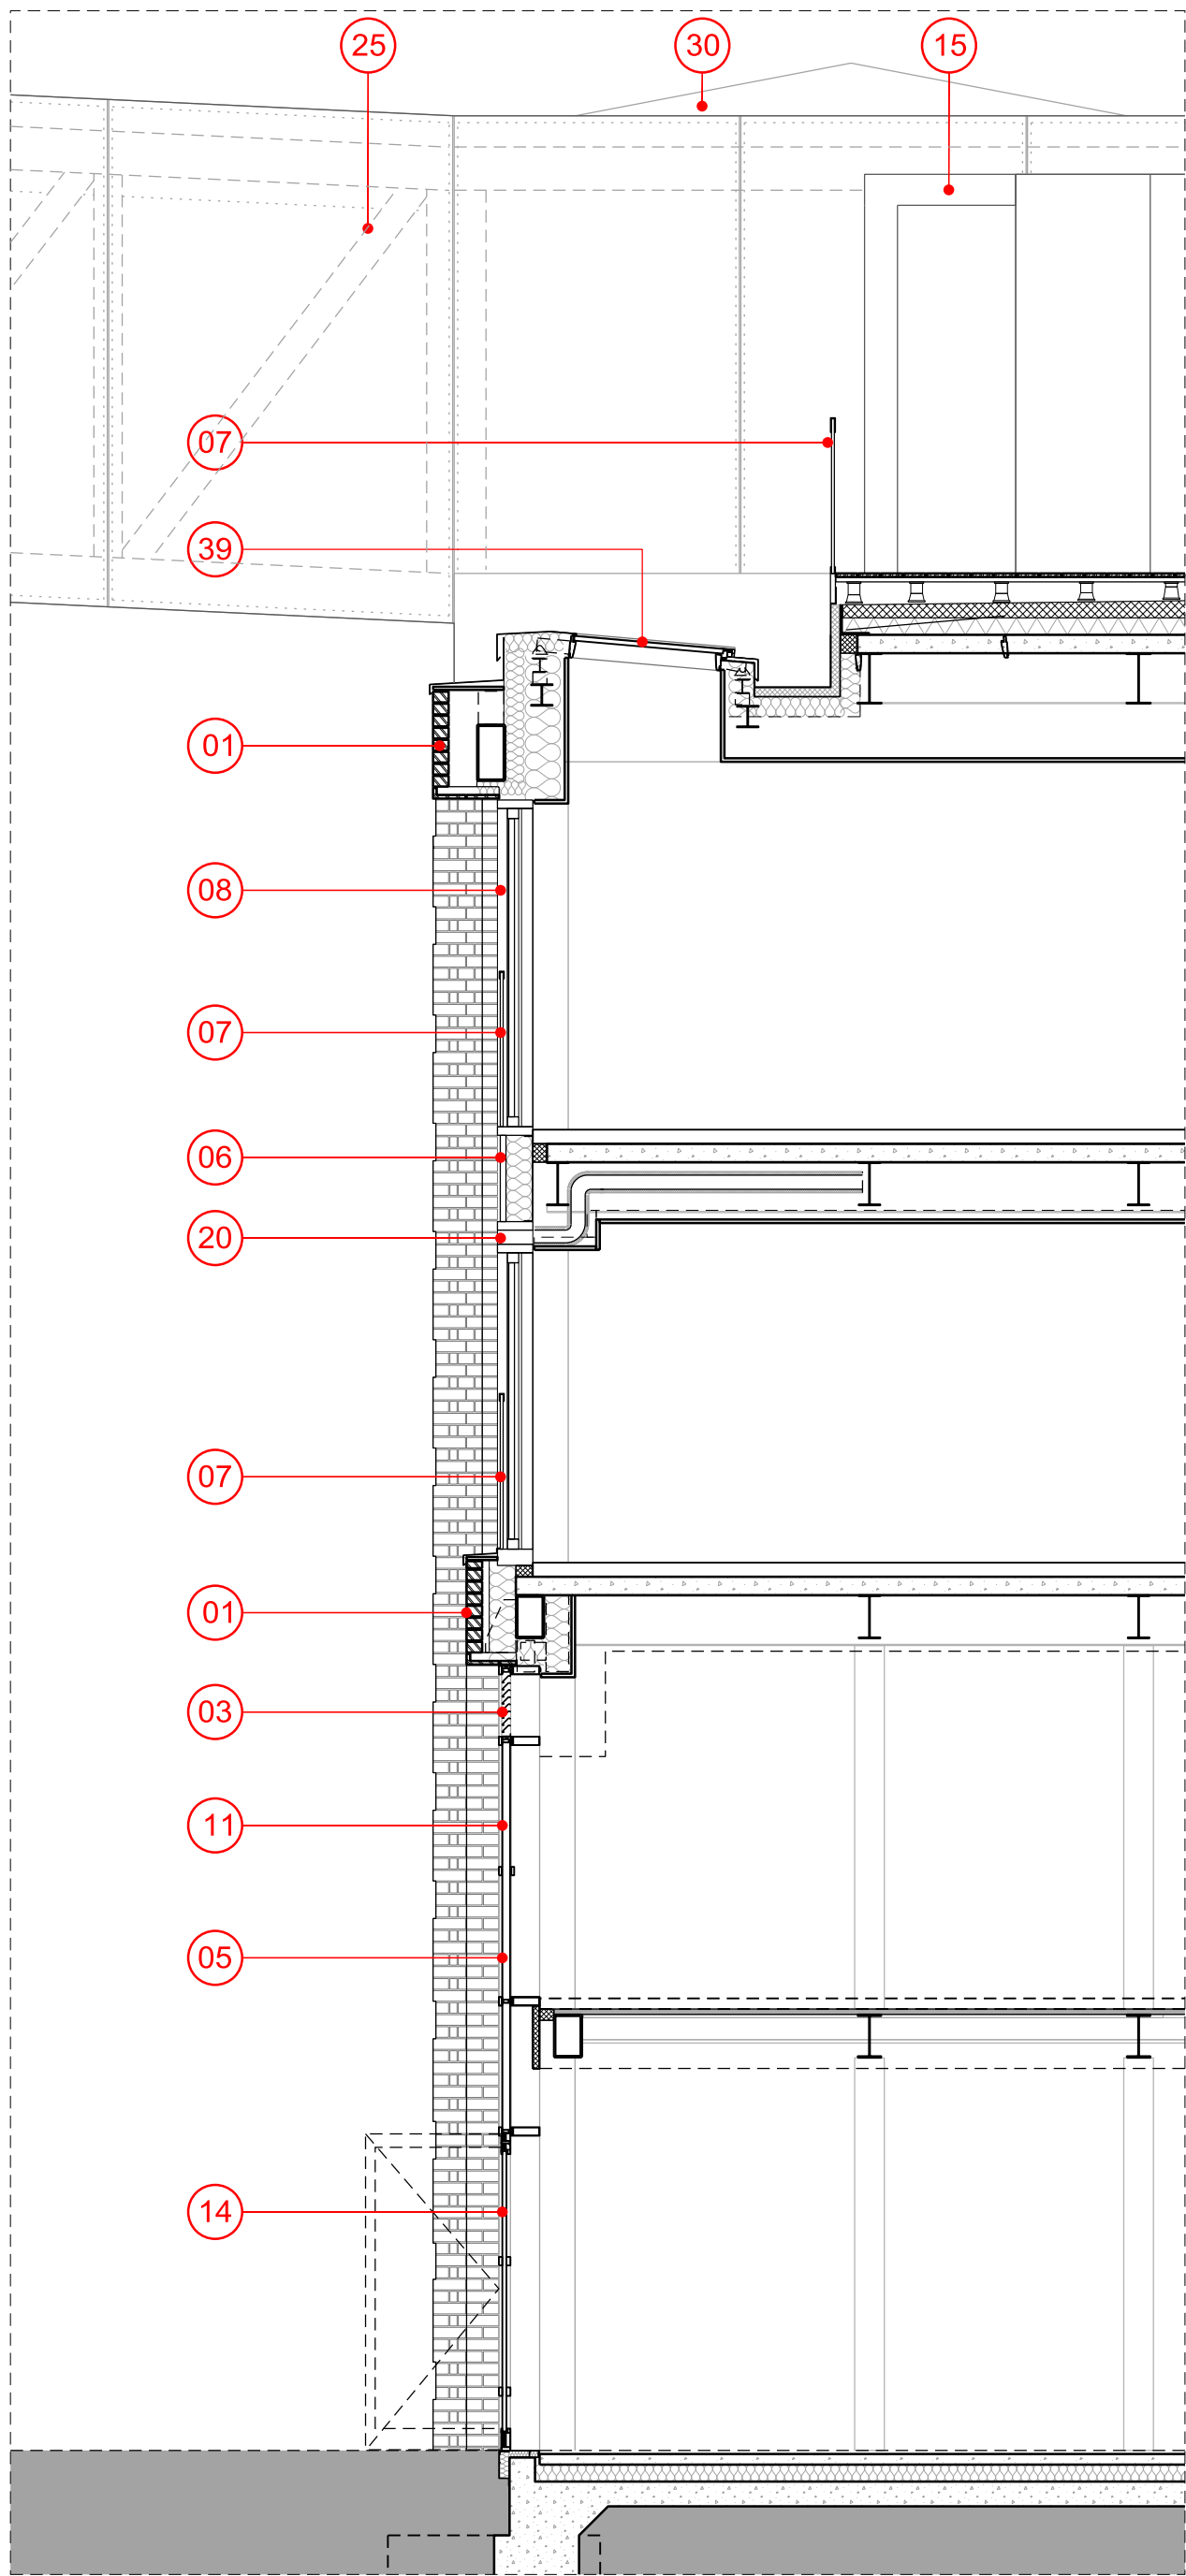

02 Section Through Glazed Facade - PROPOSED
1:50

This drawing is copyright.
Do not scale off dimensions.

All dimensions to be checked on
site by contractor.

Contractor to report and dimensional
discrepancies, errors or omissions
prior to commencing on site.

NOTE:

For Terraces alterations codes refer to schedules:

XXX 10422-SHP-Z3-A-B5D9-JC20-SC-XX-001

For Terraces codes, materials & systems refer to schedules:

XX 10422-SHP-Z3-A-B5D9-Z330-SC-XX-001

Rev	Date	Comment
P01	22-11-2022	Planning Submission

Project Title
Great Northern

Status
PLANNING

Drawing Title
Deansgate Terraces Proposed Typical Bay
East Elevation Detail (Northern Section)

Job No
10422

Scale

1:50 @ A1

Drawing No
10422-SHP-Z3-A-B5D9-G251-DE-EE-001

Revision
P01

simpsonhaugh

MANCHESTER
+44 (0)161 835 2345

LONDON
+44 (0)20 7549 4000