



NOTES


1. All dimensions are in millimetres unless otherwise stated
2. This drawing is to be read with all other relevant documentation
3. Do not scale from this drawing, all measurement data should be taken directly from the model

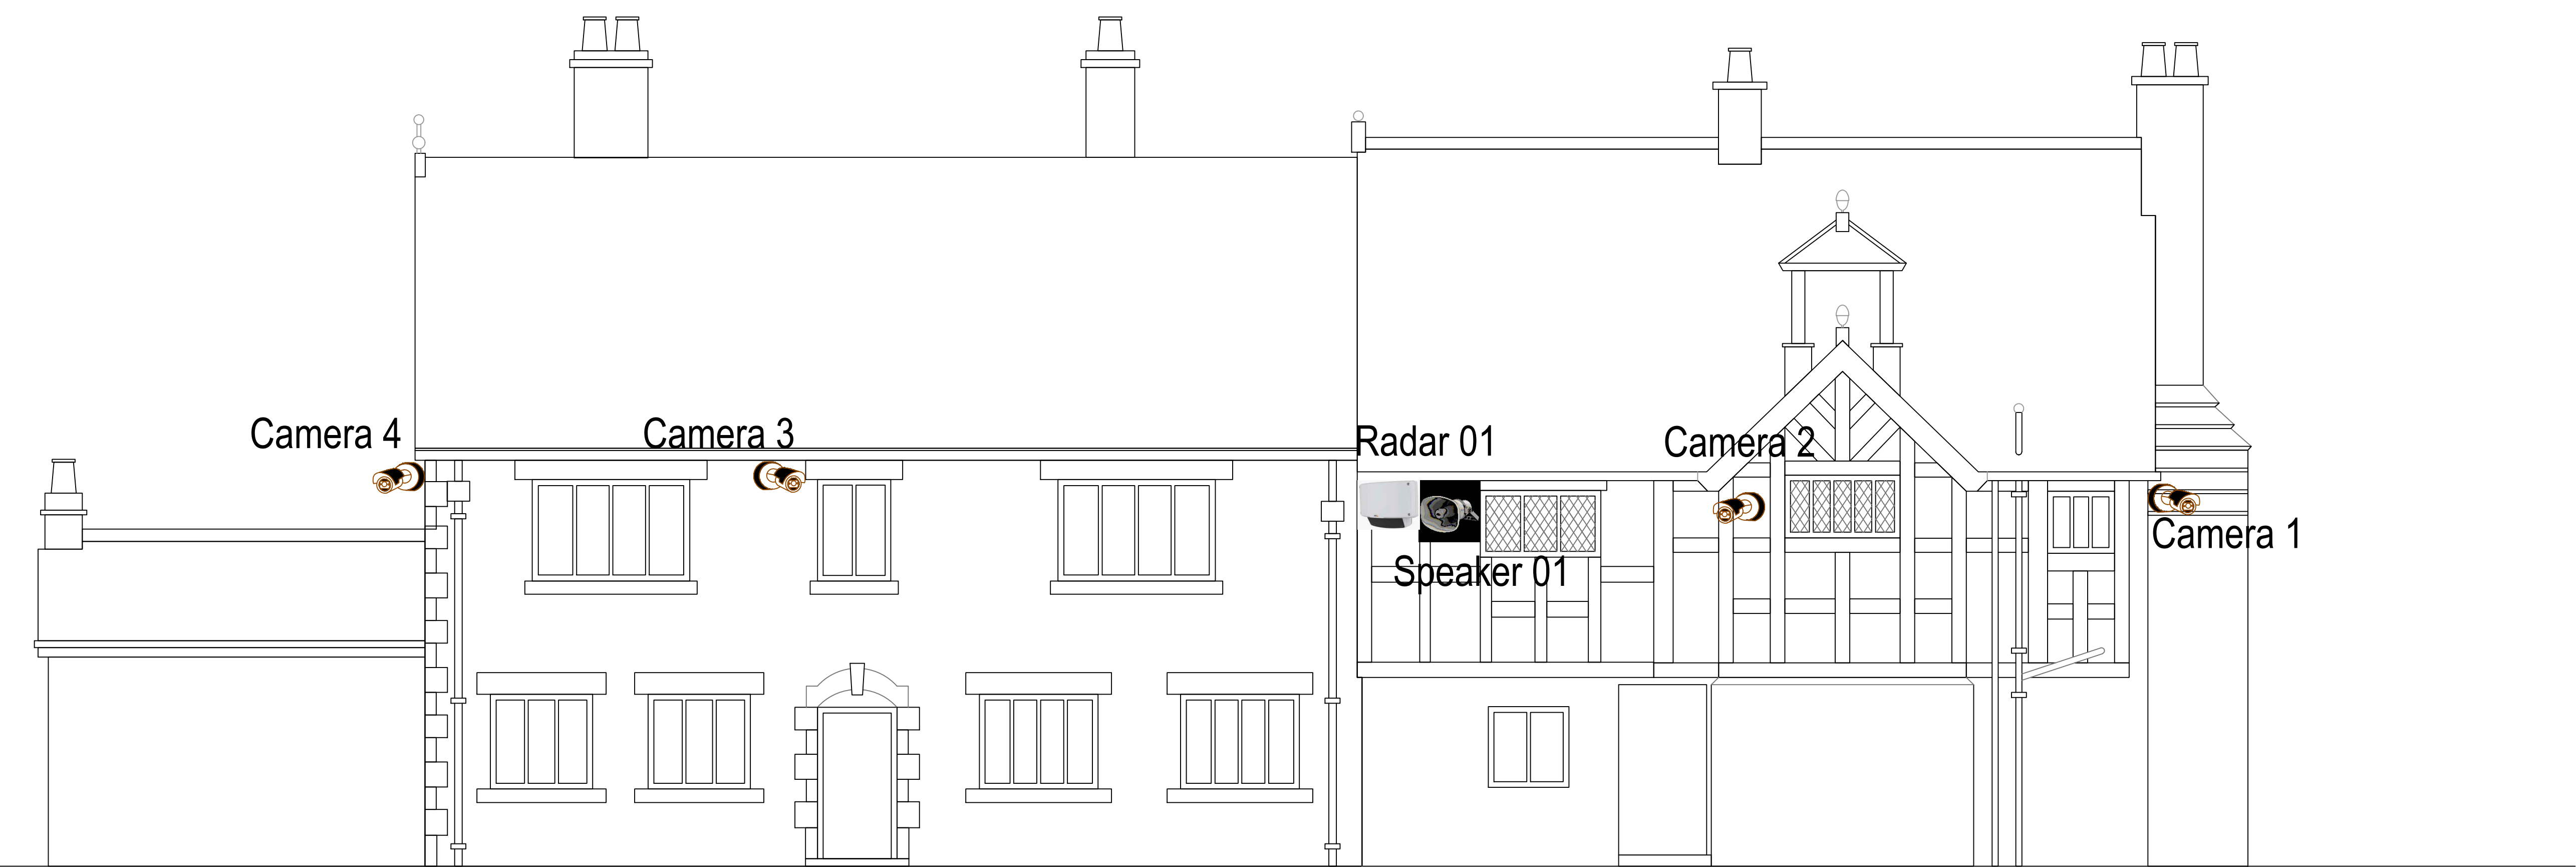


West elevation

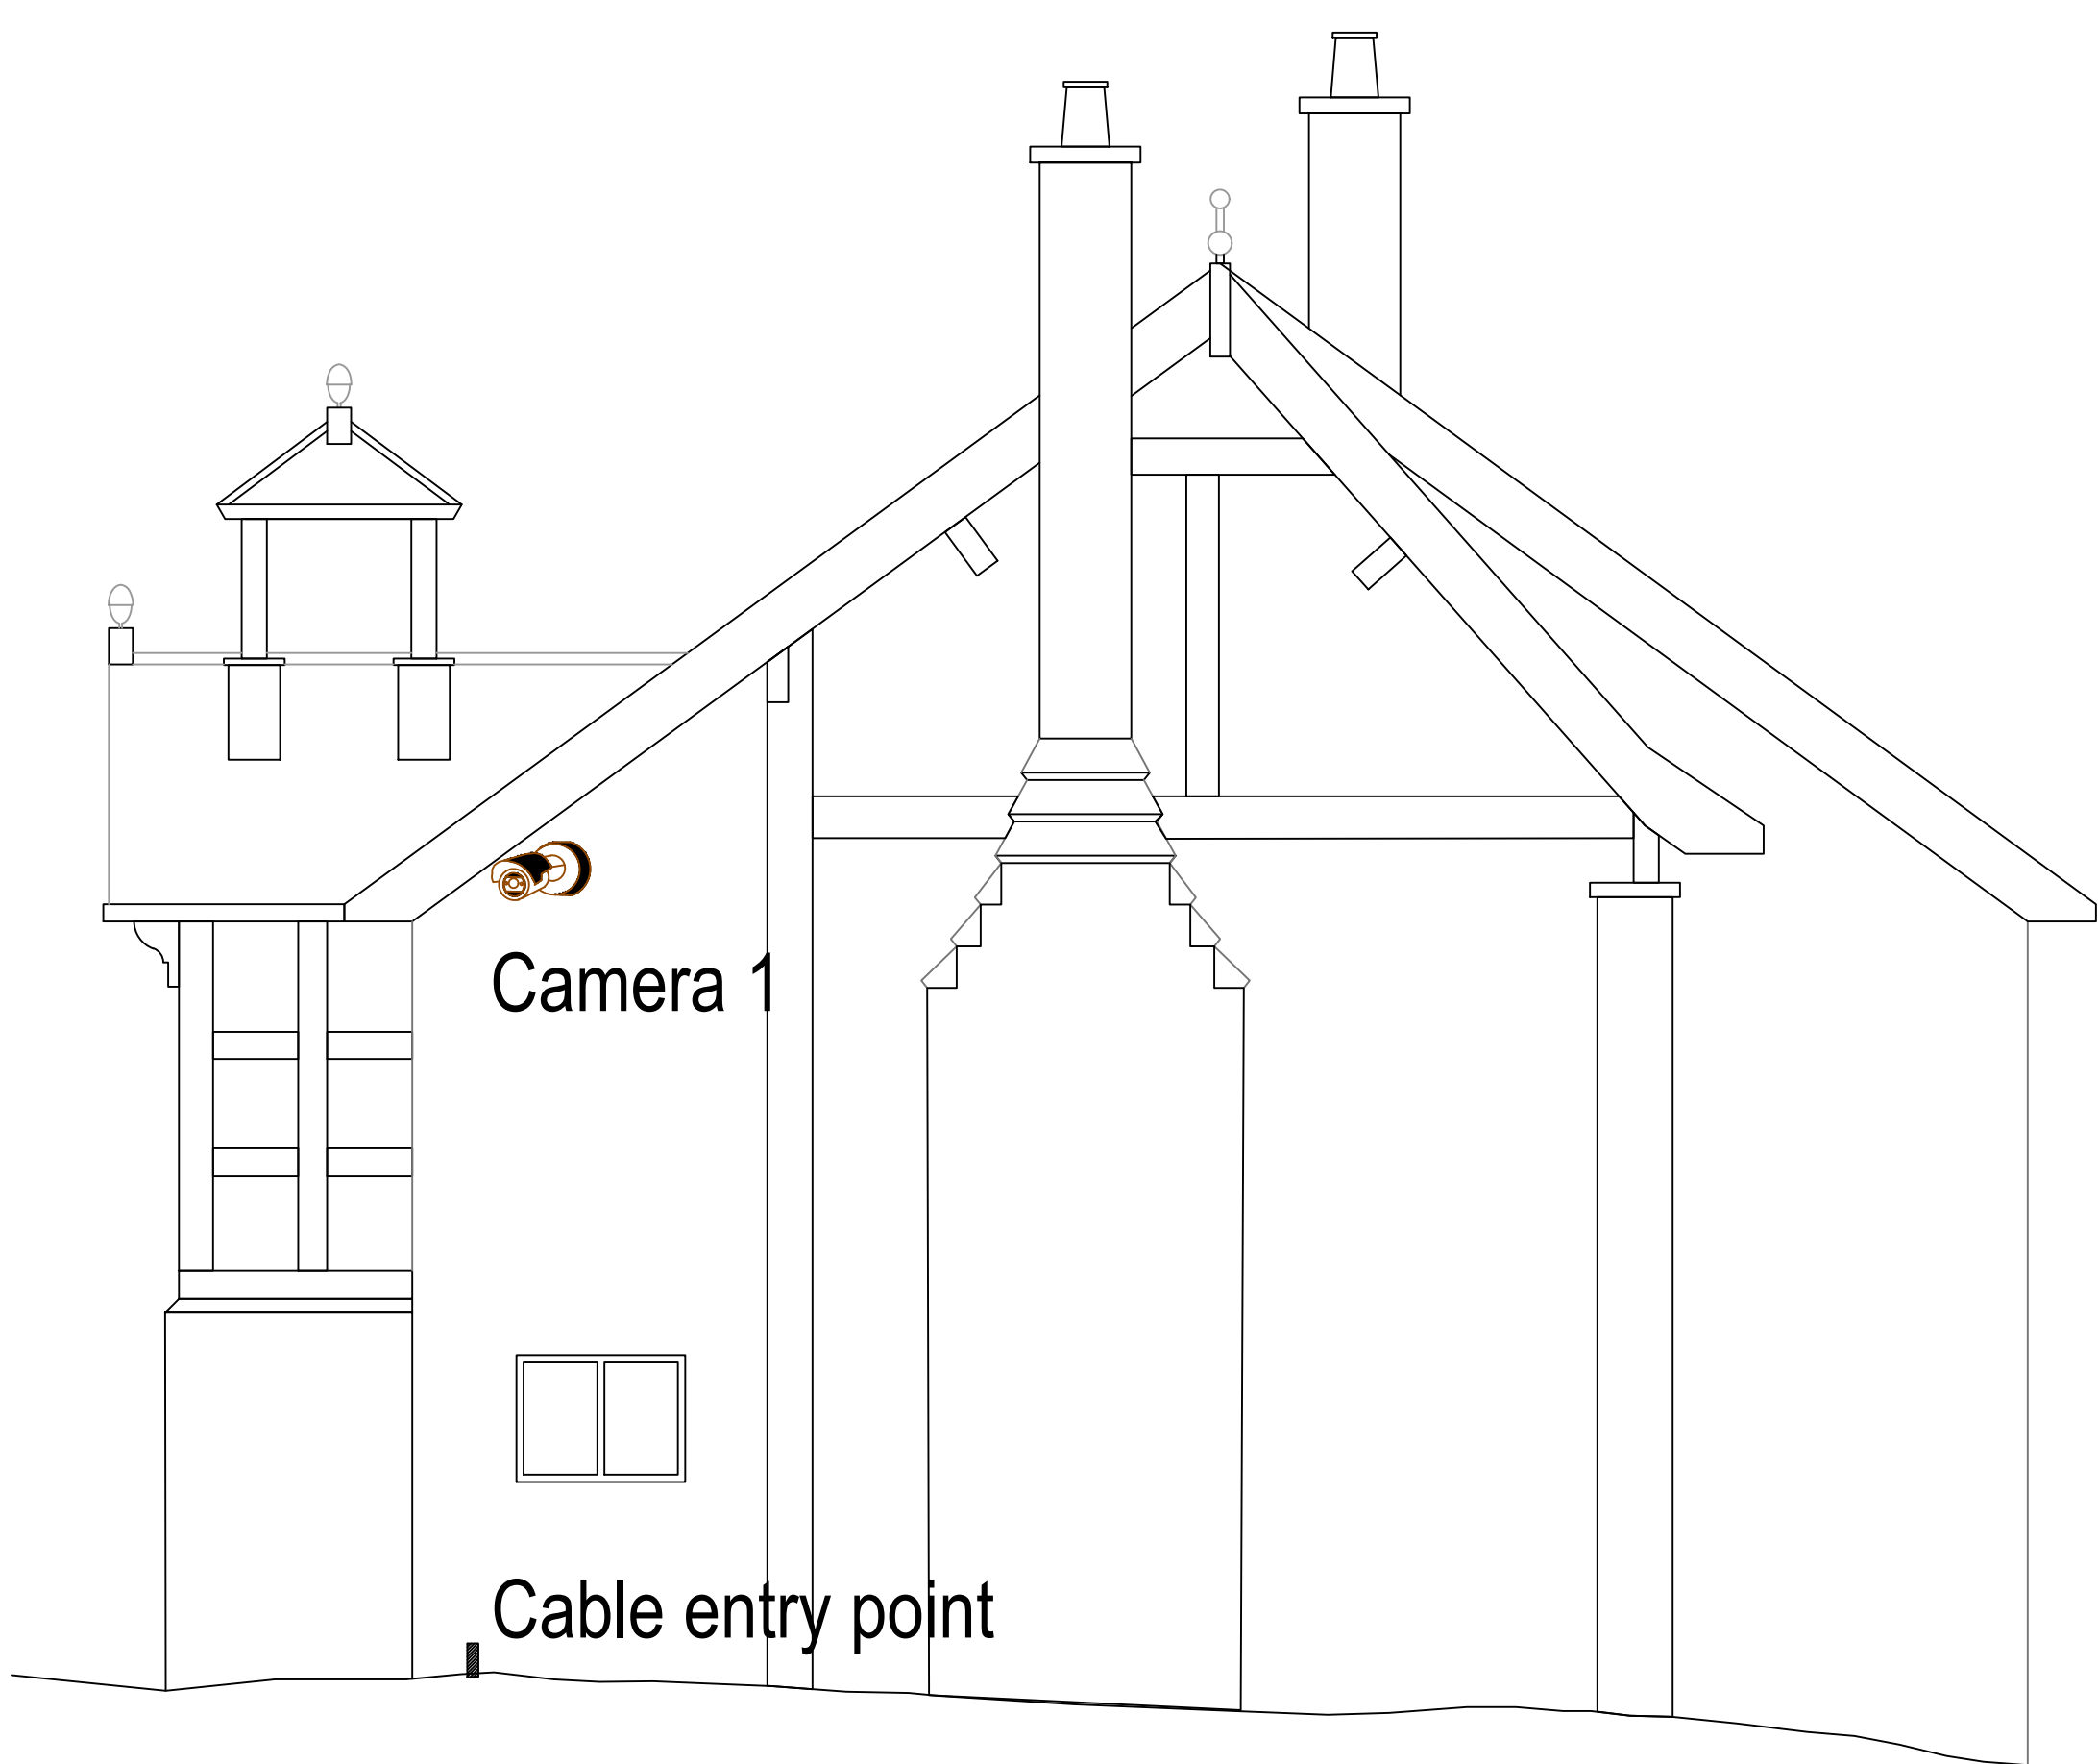

South elevation

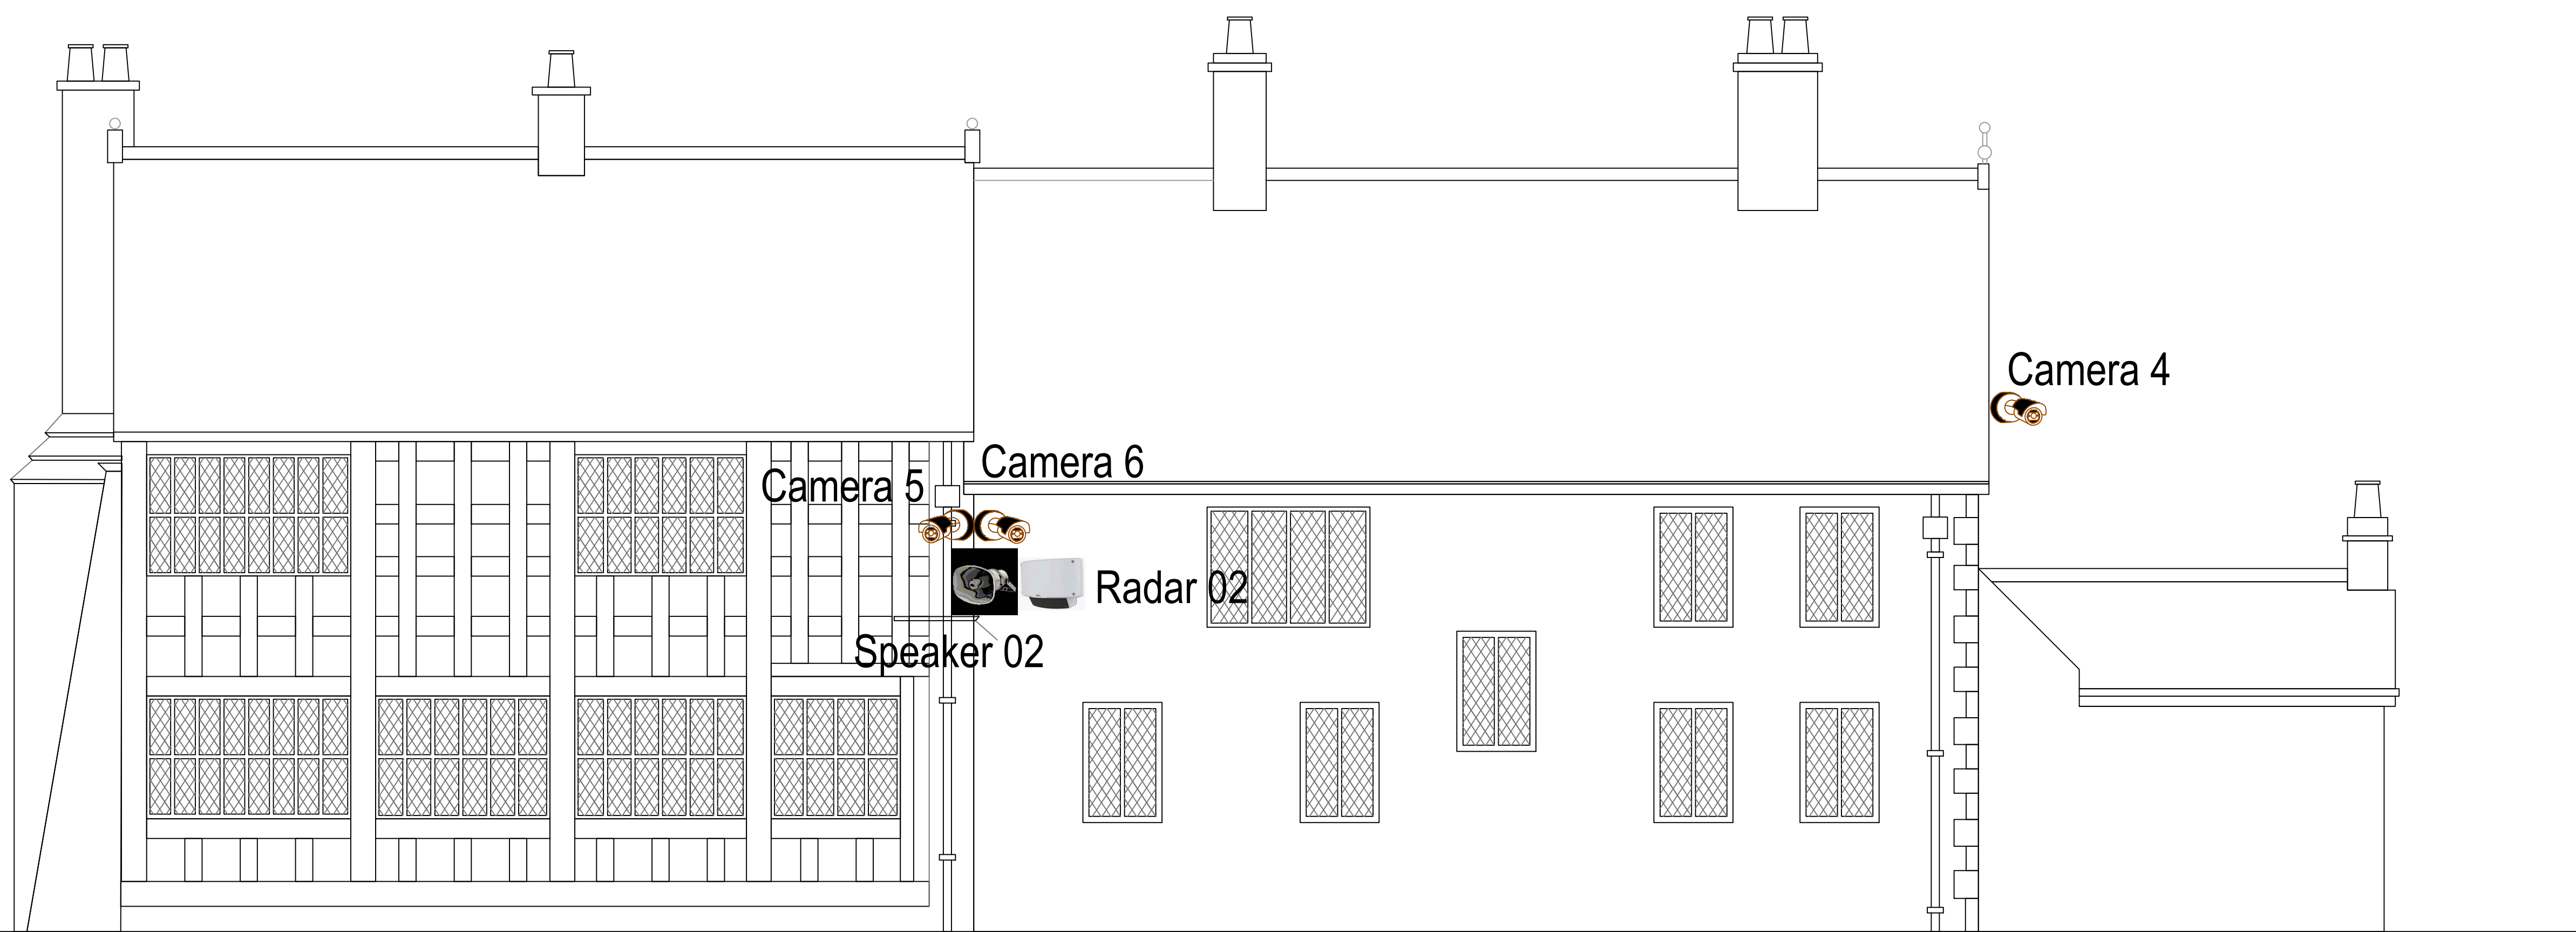

East elevation

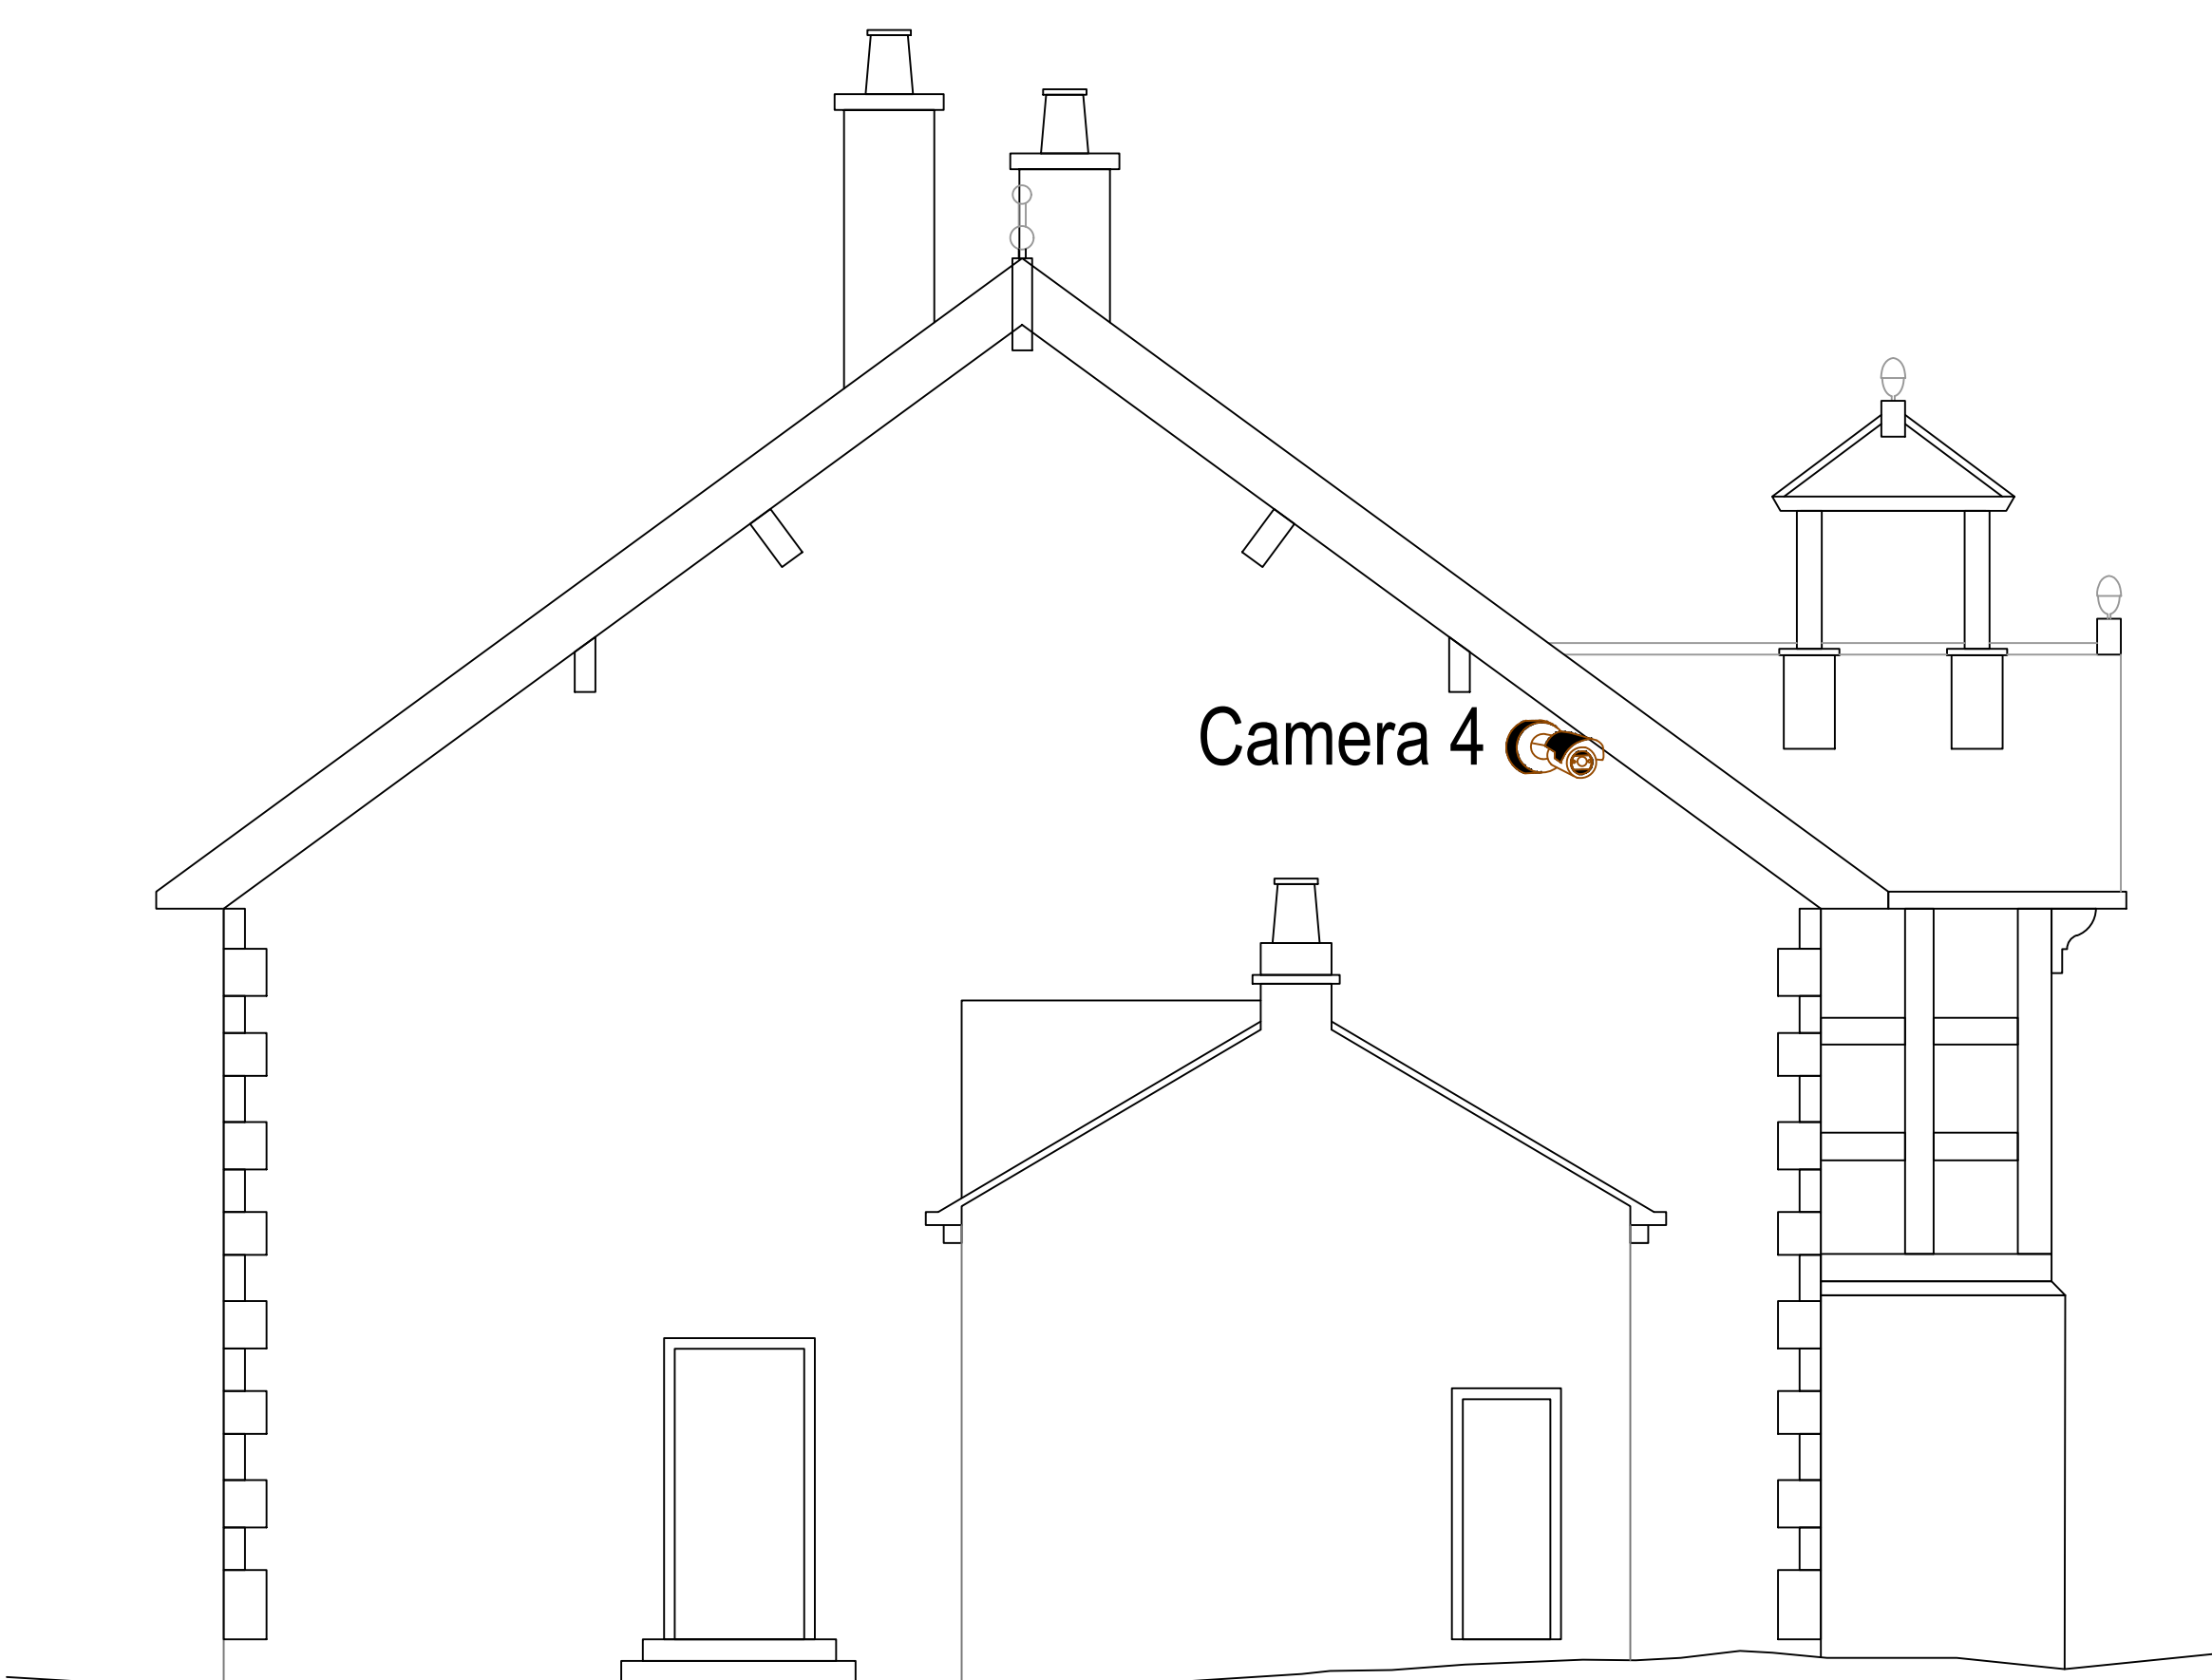

North elevation

No part of this drawing or data file may be reproduced without prior written permission of the Manchester City Council or approved representative.





MANCHESTER
CITY COUNCIL

Capital Programmes
Division

Manchester City Council
PO Box 532, Town Hall
Manchester
M60 2LA

Information			
PROPERTY TITLE Clayton Hall Ashton New Road Manchester M11 4RU			
UDORN 000077215117		DWG NO 0000	
PROJECT TITLE Security Measures including fencing, fire alarm and intruder alarm			
DRAWING TITLE Elevations CCTV positions			
JOB NO AMP44943-1	AUTHOR R. Tindale	CHECKED BY RT	DATE 11/11/2021
SCALE 1:50@A0			
MCC-B01-XX-DR-E-0011			