




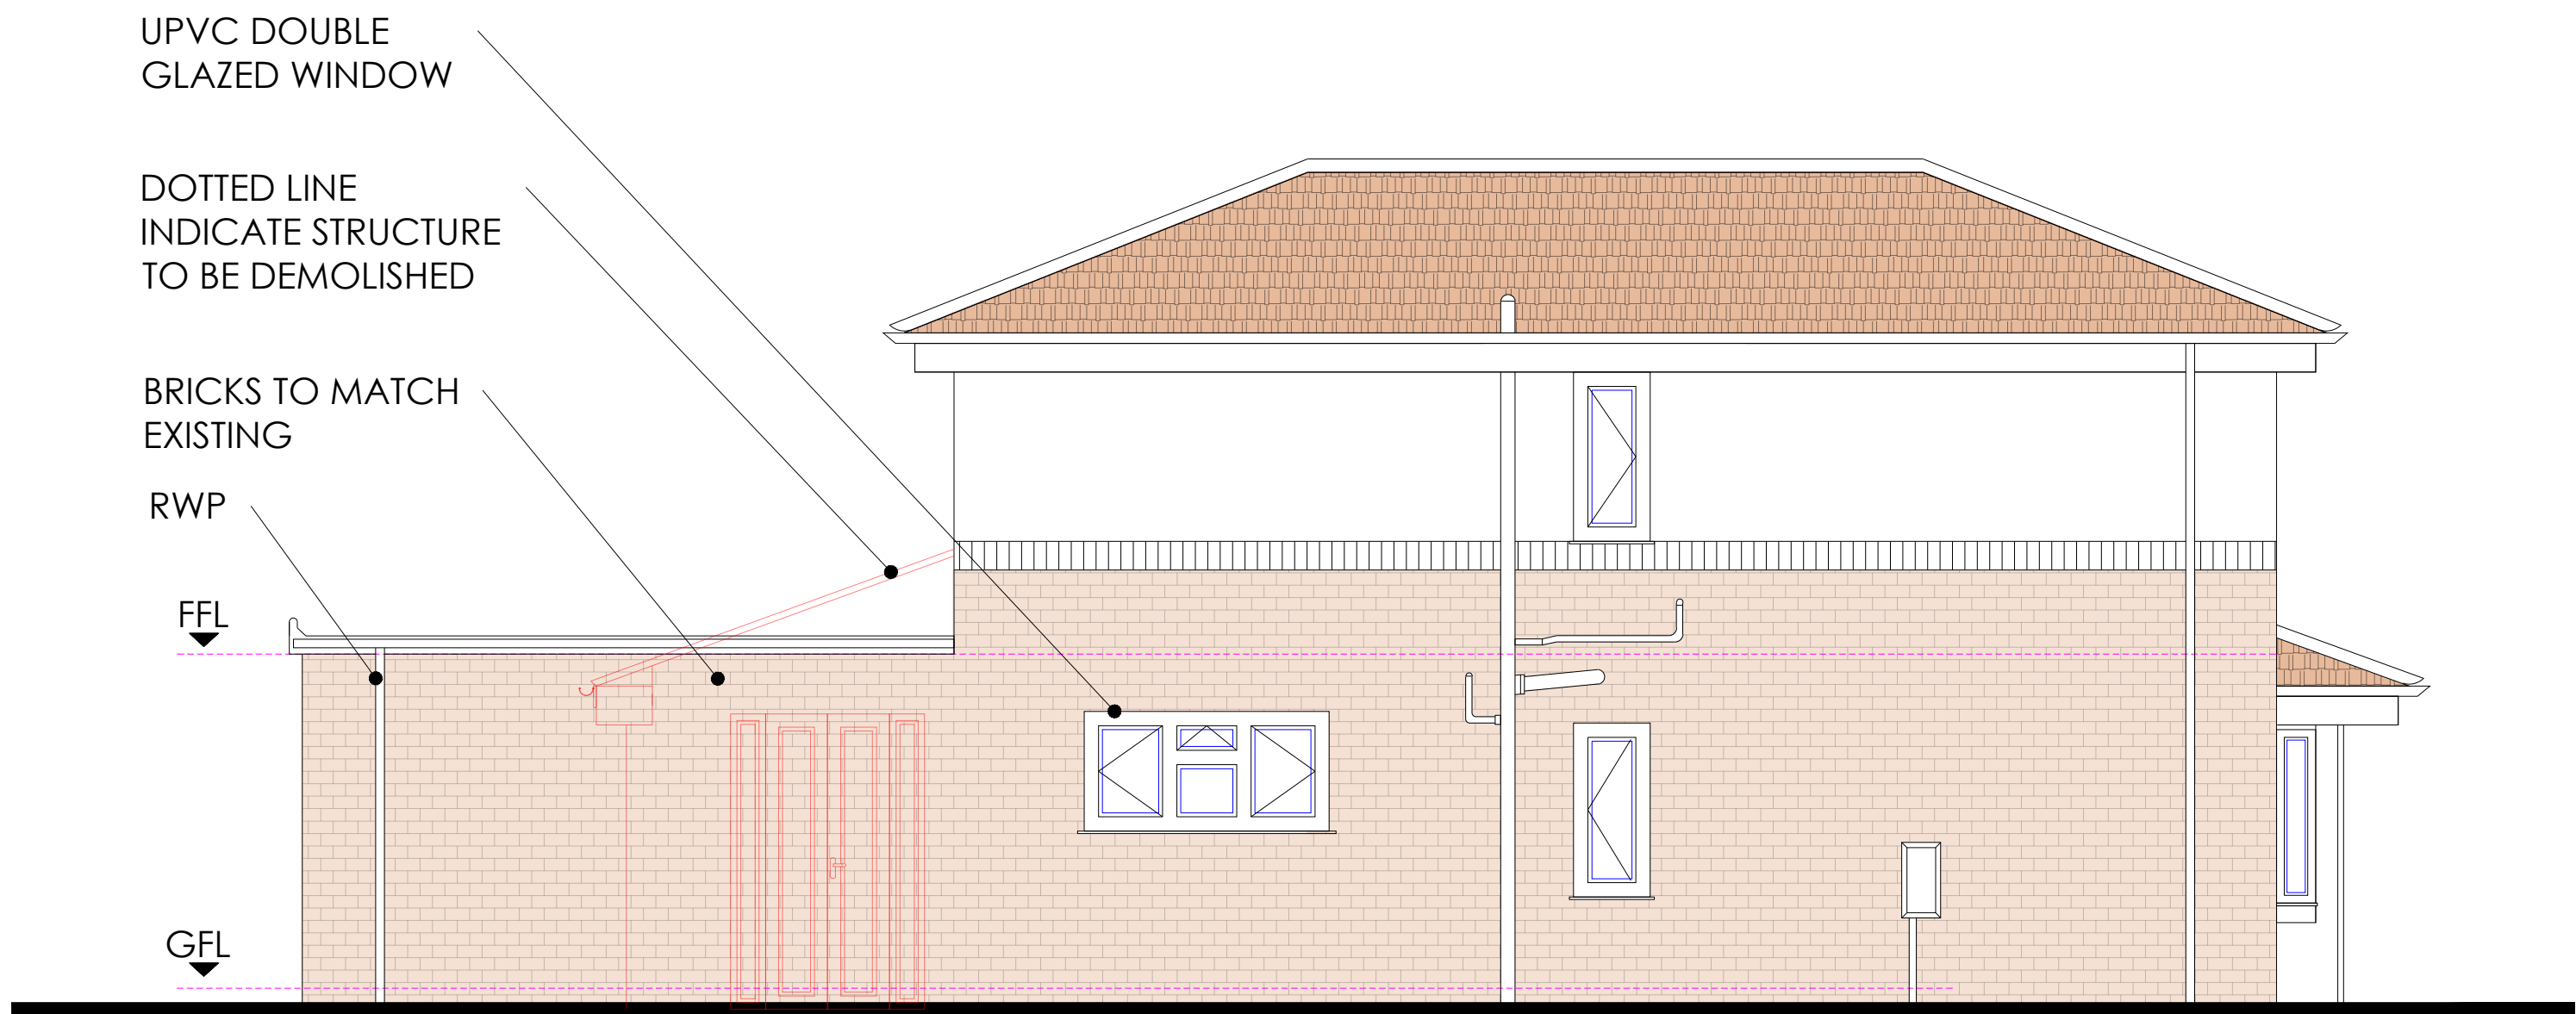

Proposed Side Elevation
Scale 1:50

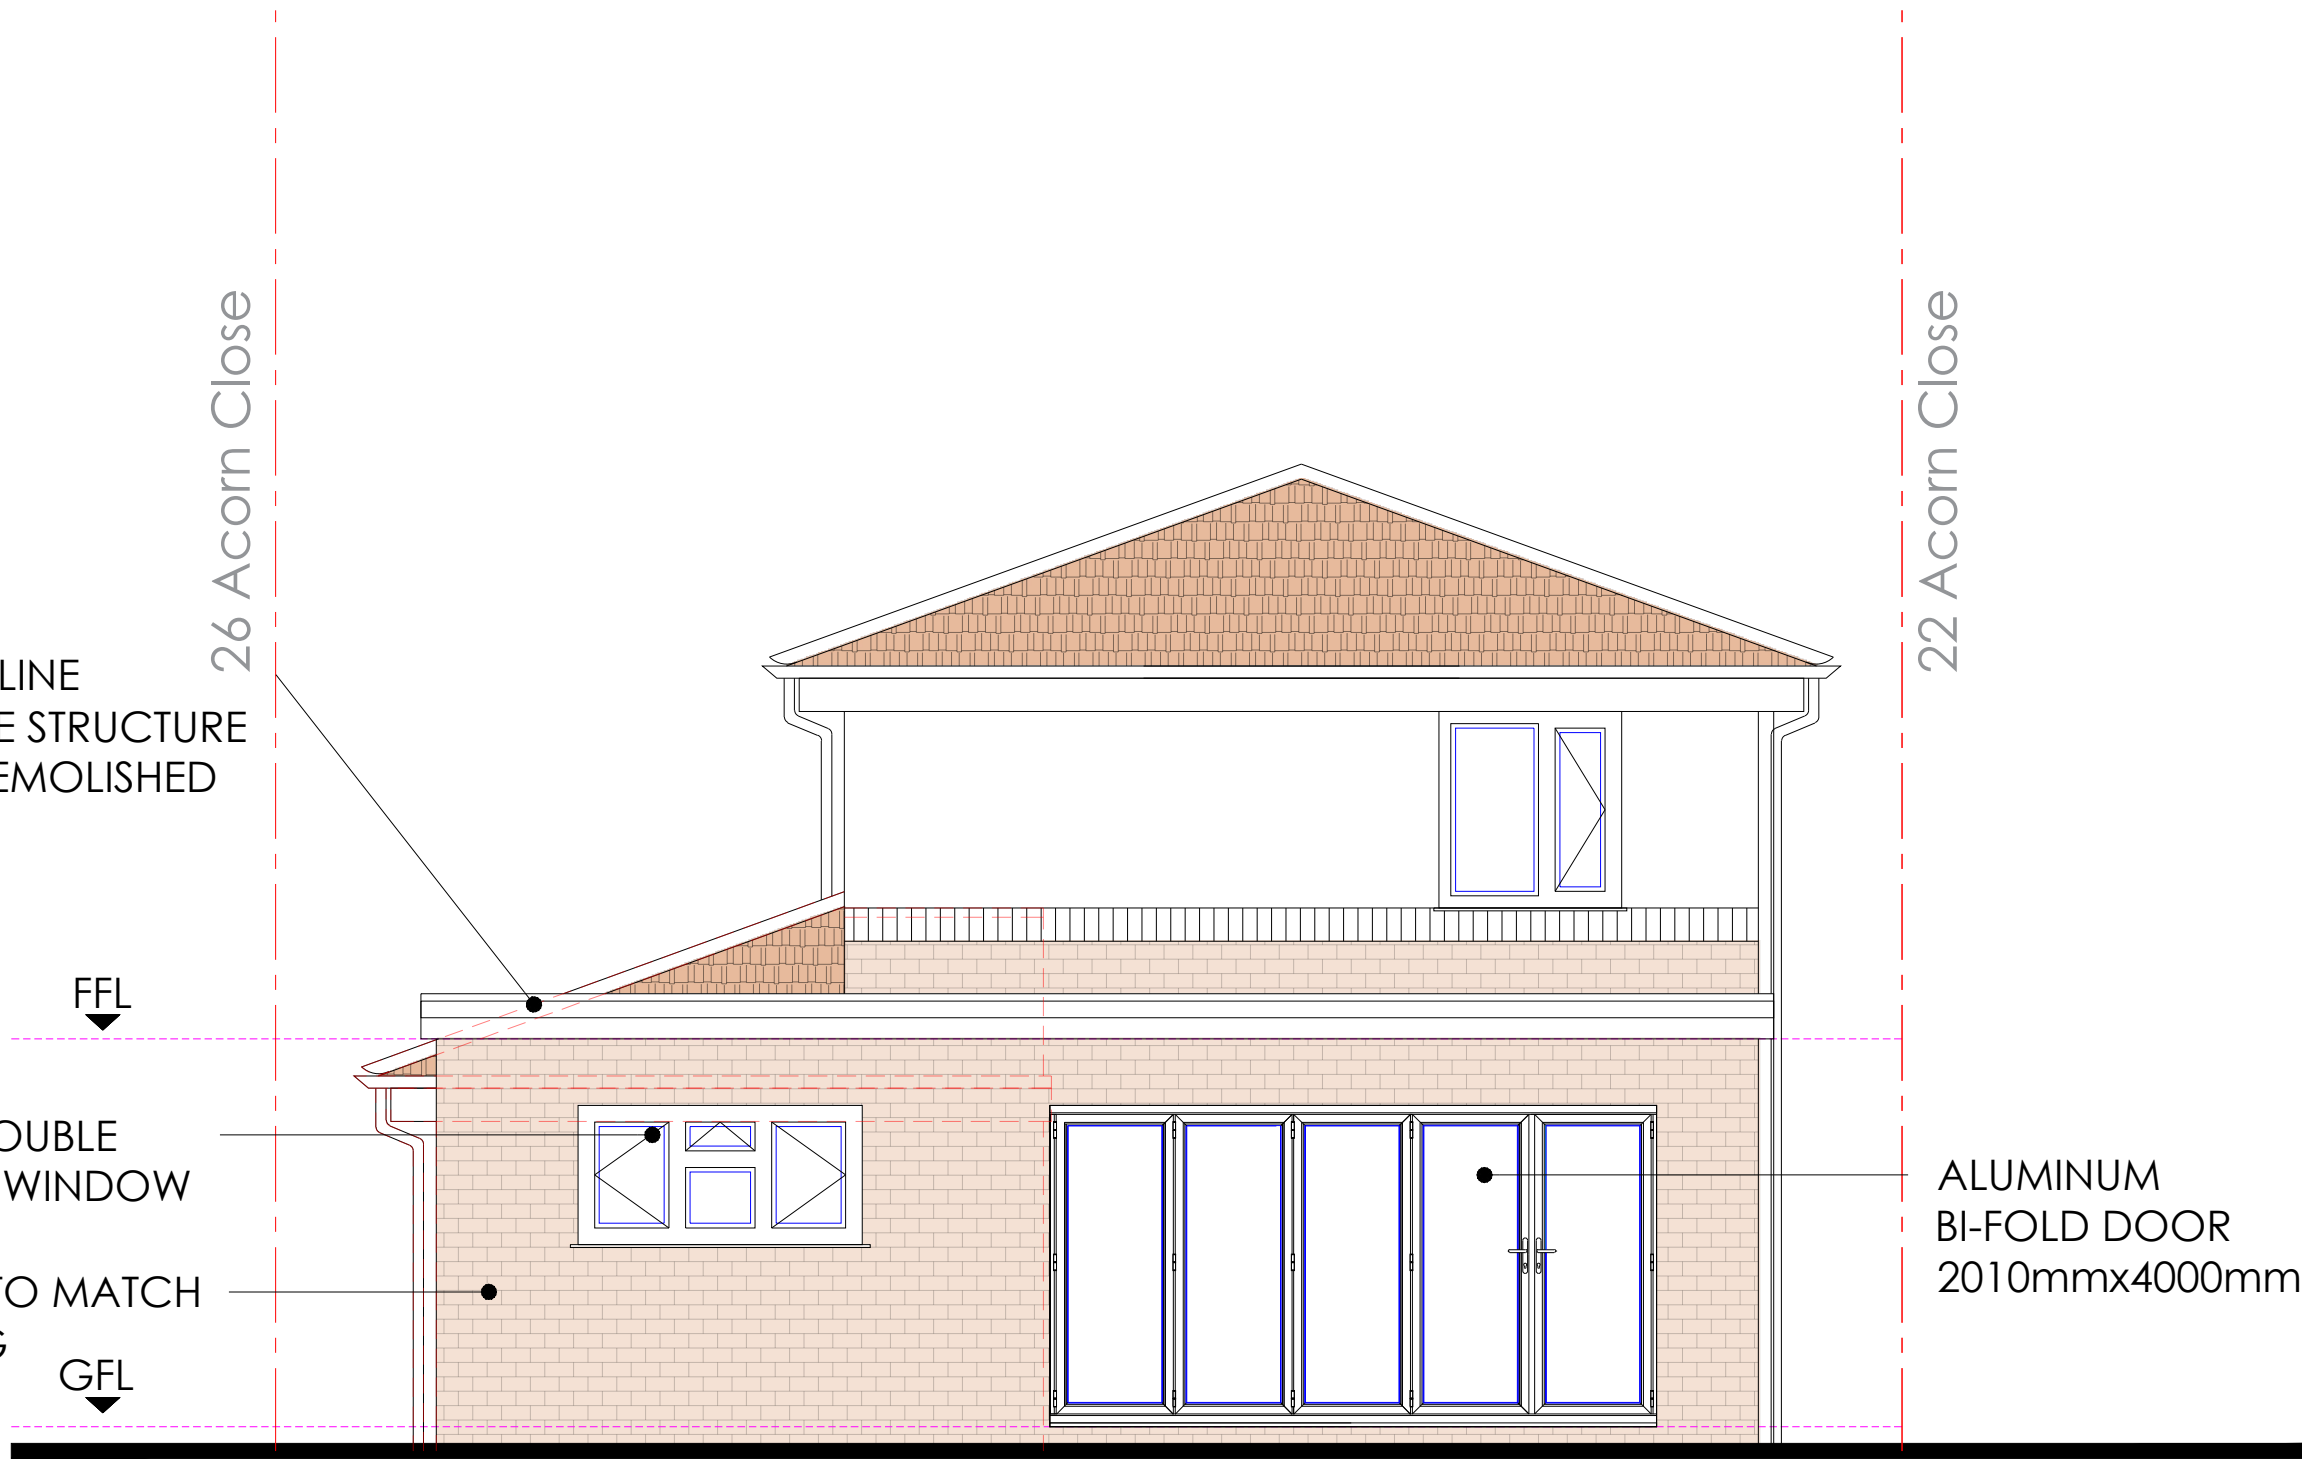

Proposed Rear Elevation
Scale 1:50

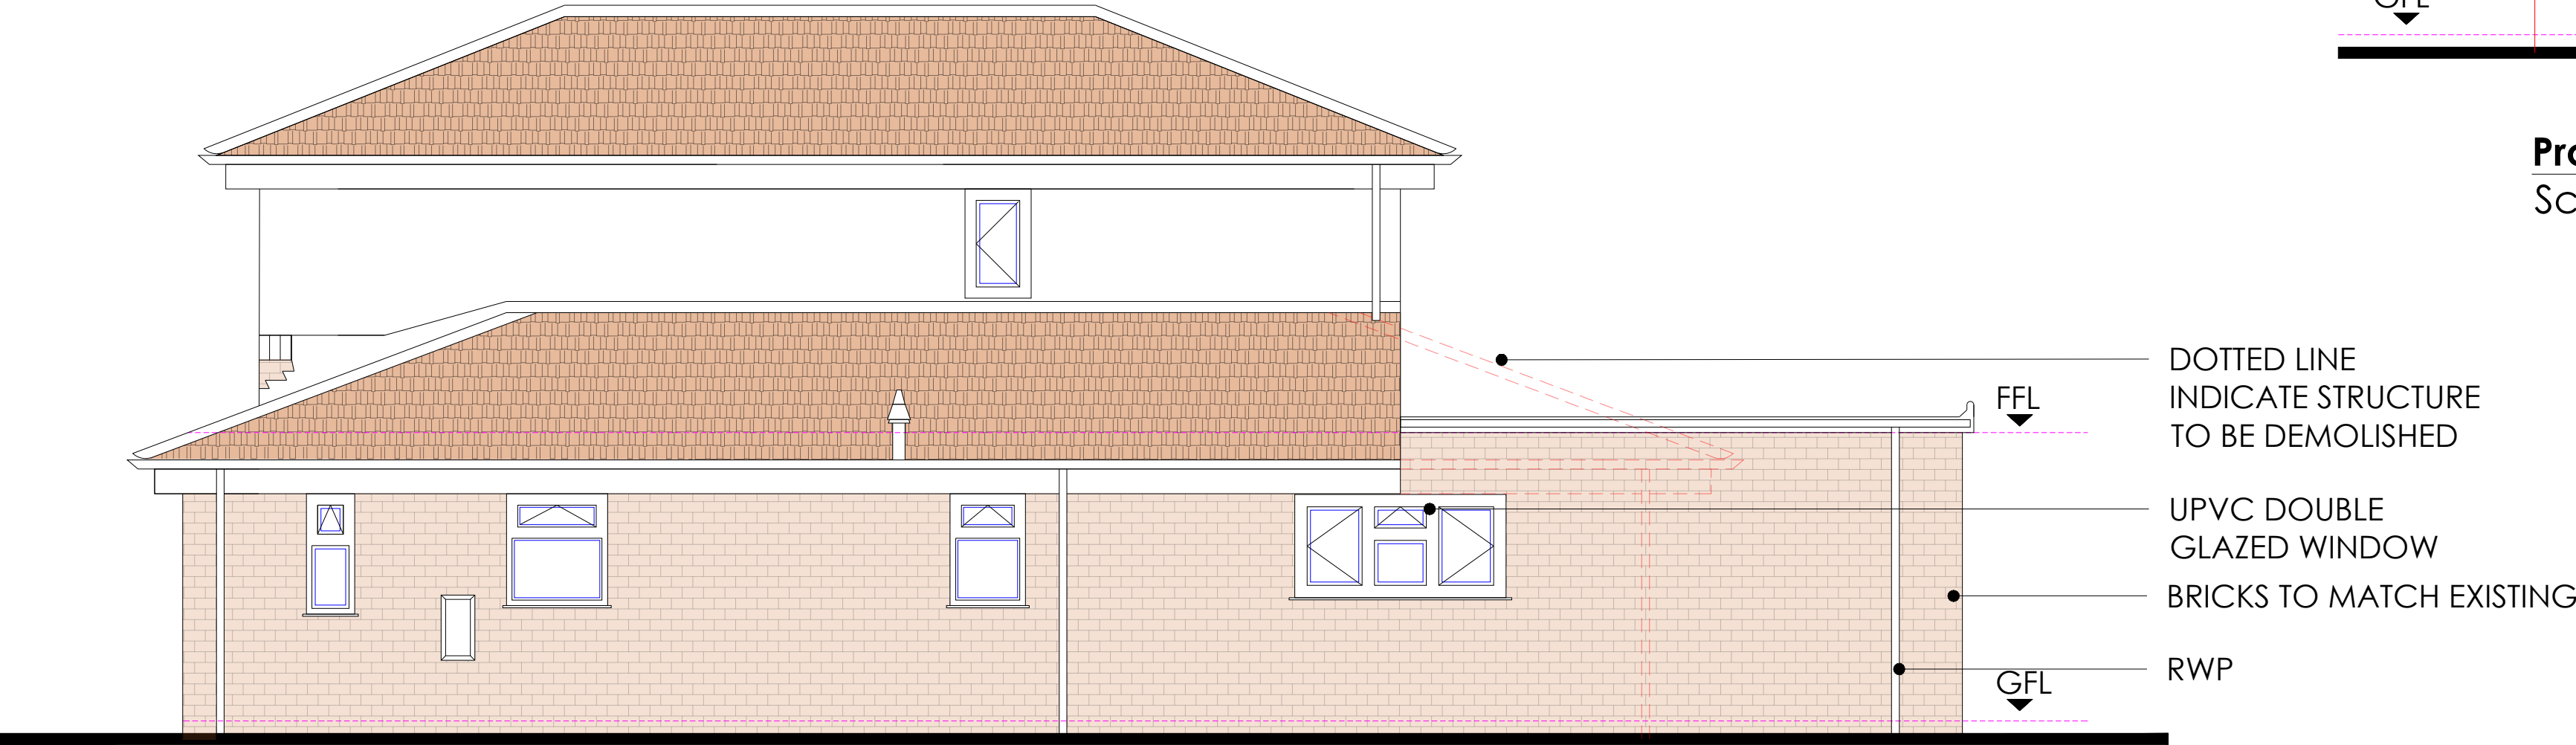

Proposed Side Elevation
Scale 1:50

GENERAL NOTES

1. The contractor must check the site and the approved drawings before commencing the works and must take any working measurements as necessary and any discrepancy must be reported to the client.
2. Work shall comply with any current relevant BS/codes of practices and confirm to the Building Regulations including the latest amendment. The contractor is responsible for setting out the works.

PROJECT ADDRESS

24 Acorn Close
Burnage
M19 2HS

PROJECT

Single Storey Rear Extension

REVISION	DATE

KEY

RWP Rain water pipe
Boundary

Drawing No.
PP144(4)22

Scale
1:50 @ A1

Date
26.08.22

Drawn by
at

AT A. Design

Address:
12 Hastings Gardens
Stockport
SK5 8DF

T. 07830039347

E. ata_design@hotmail.com