




F1a Feature Seat Plan

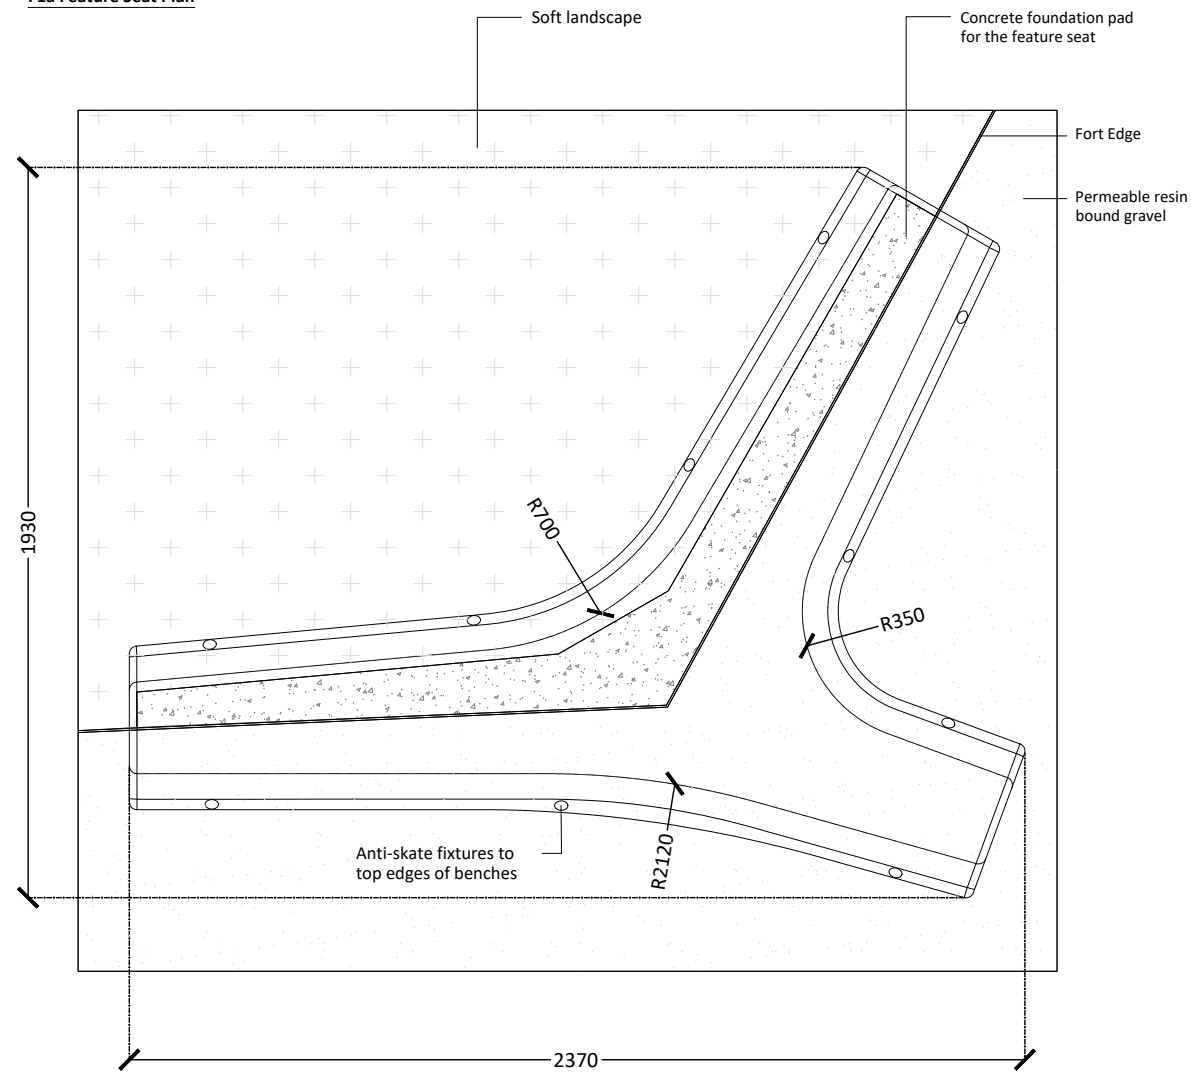


F1a Feature Seat 3D View
Not to scale

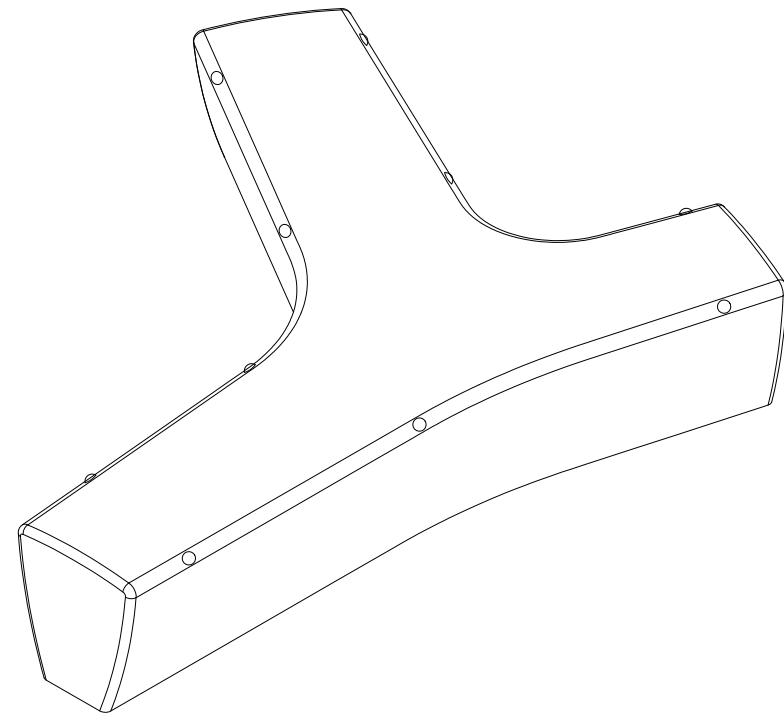


F1b Feature Seat (with backrest) Plan

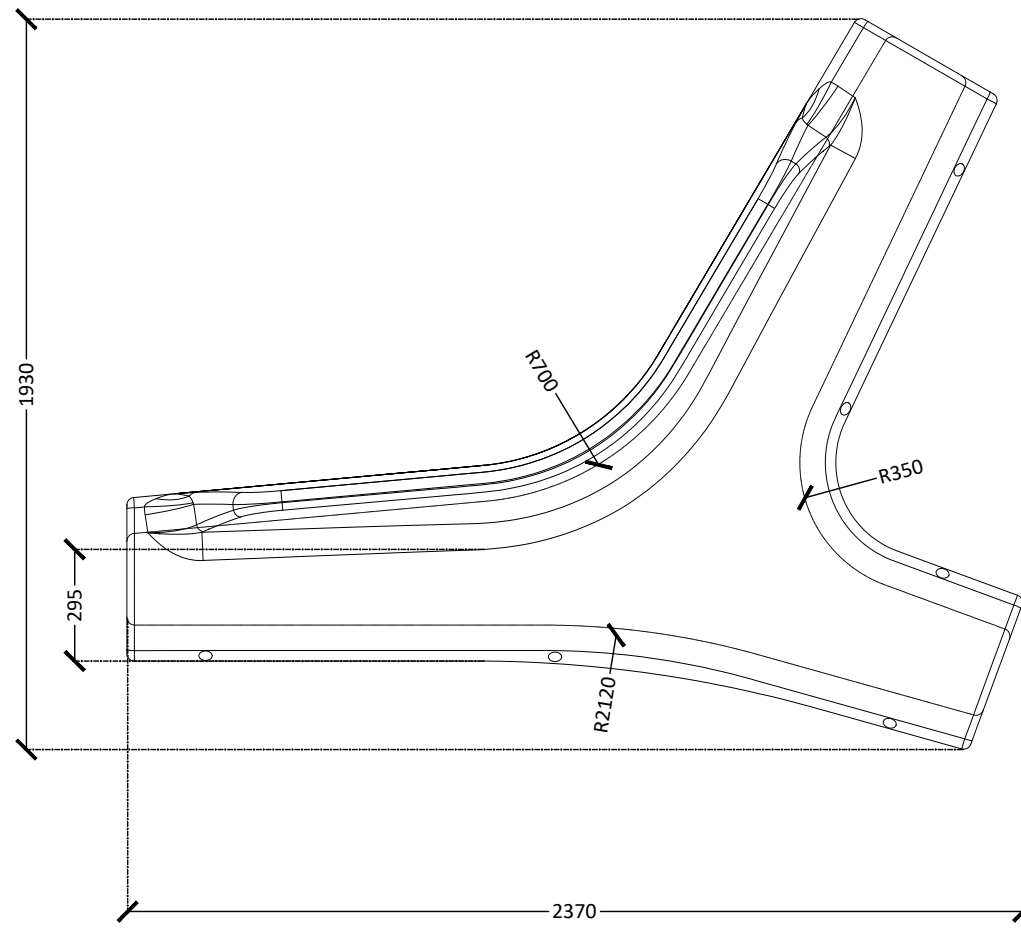


F1b Feature Seat (with backrest) 3D View
Not to scale

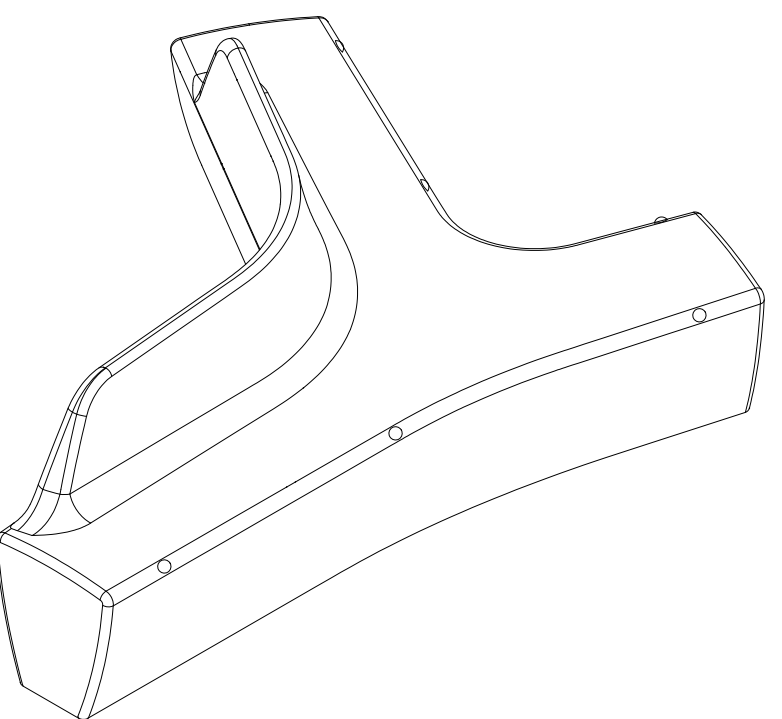


F1a Feature Seat Side Elevation

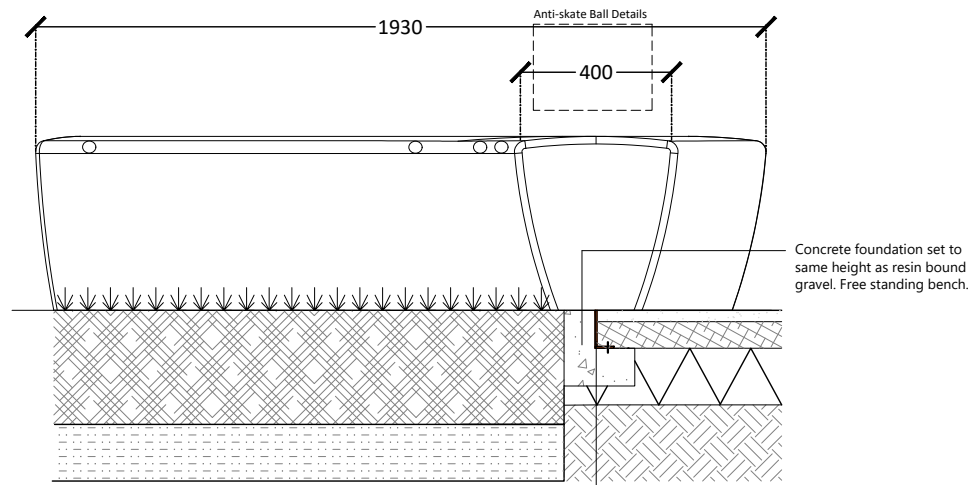


F1a Feature Seat Side Elevation

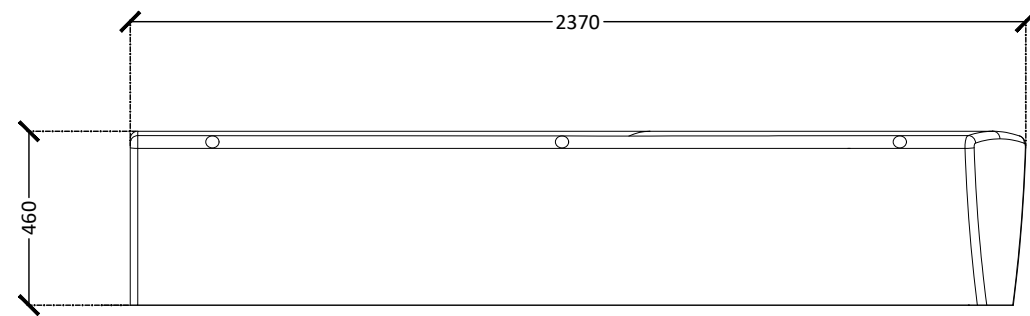

F1b Feature Seat (with backrest) Side Elevation

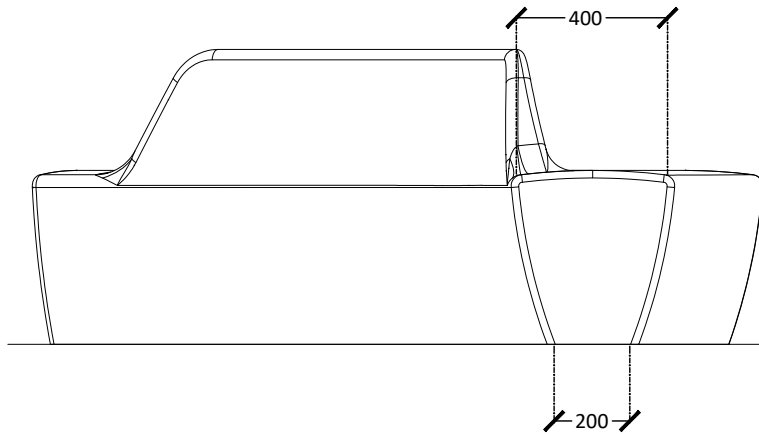

F1b Feature Seat (with backrest) Side Elevation

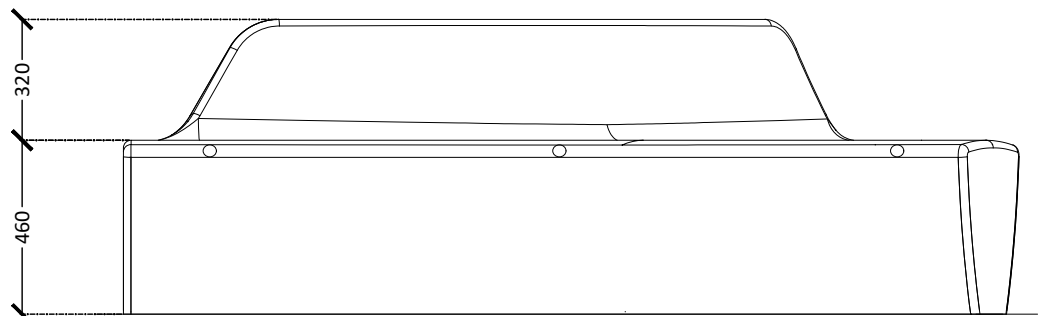

SPECIFICATION

Product: Twig
Material: Reinforced concrete
Unit size: L2370 x W1930 x H460mm
Finish: Etched and waterproofed, finished with Hidrolit layer (supplied by ACL or similar approved) to protect the surface.
Accessories: Anti-skate ball recesses
Fixing: Free standing
Colour: BL White
Supplier: Escofet or similar approved

Supplier Details

Escofet
Address: Poligono Industrial La Torre
Montserrat 162 E 08760 Martorell,
Barcelona - Spain
Tel: 00 34 93 773 71 50
Email: info@escofet.com
Website: www.escofet.com

ACL - Aplicaciones Cristal Liquido, S. L.
Address: Laureá Miró, 248 - 08980 Sant
Feliu de Llobregat, Barcelona, Spain
Tel: 93 632 58 94
Email: acl@hlgsystem.com

Installation

3D View

Hoisting
P = 1750 kg

Bottom View

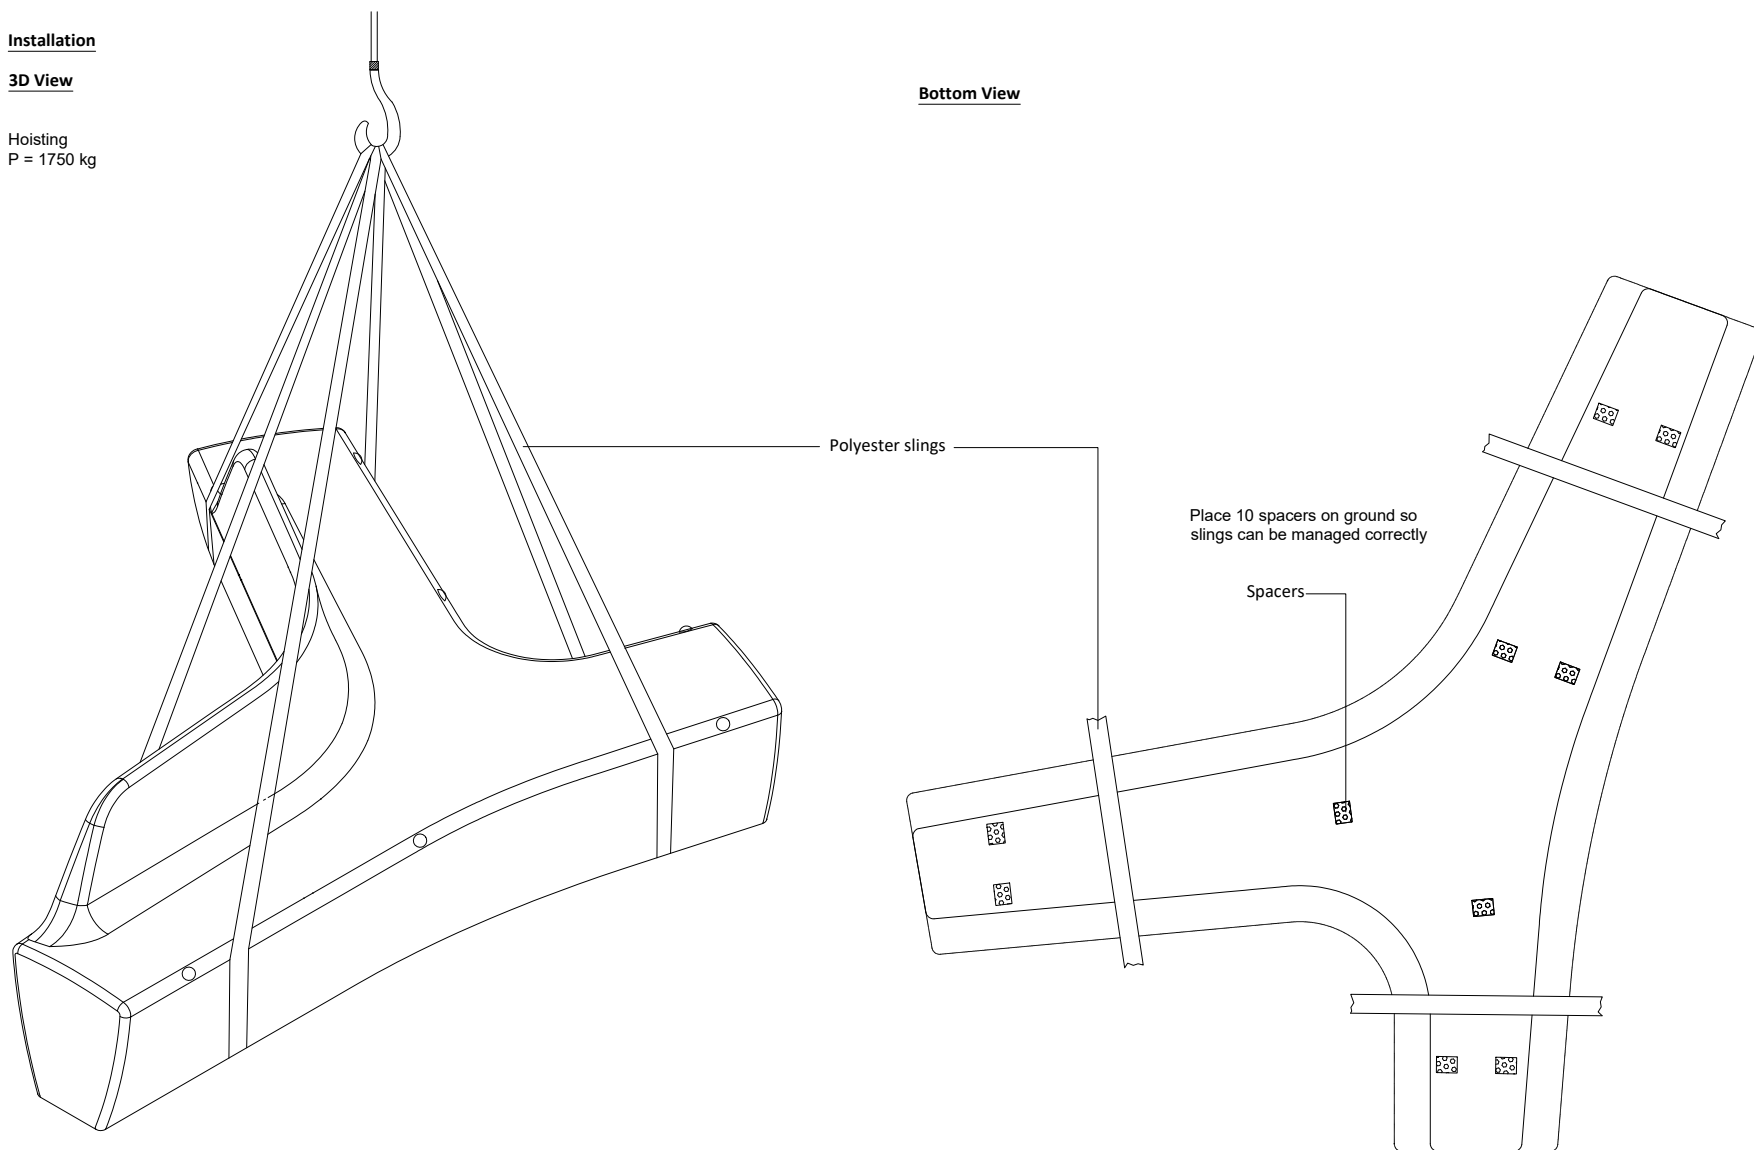


IMAGE EXAMPLE

Feature Seat F1a




Feature Seat (with backrest) F1b




Anti-Skate Ball Detail 1:2


Front Elevation

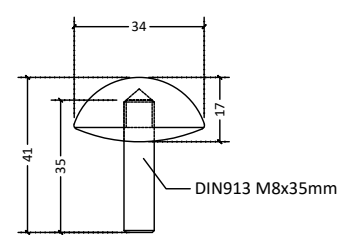


Bottom Plan

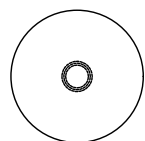

Side Elevation

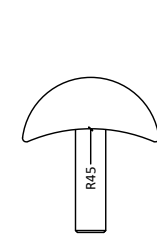

Top Plan

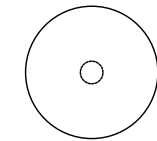

ANTI-SKATE BALL SPECIFICATION

Material: Aluminium with Anodised finish
Size: 35(dia)x41mm
Fixing: Anchored in the screws at the mark points (10(dia)x45mm), to be fixed in every 700-1000mm along the edge of the benches where there is no backrest.
Supplied by Escofet. Installed inline with manufacturers details.

GENERAL NOTES

- This drawing is the copyright of TPM landscape Ltd and cannot be reproduced in any form without the consent of the company.
- This drawing is to be read in conjunction with detail landscape drawings, details and specification.
- This drawing is to be read in conjunction with all relevant Architects', Engineer's, Specialists, Bills of Quantities and Specifications.
- The insertion of any firm or proprietary brand on this drawing is an indication of the class or quality required and does not exclude the use of alternative materials that are equal in performance, quality and appearance, provided that they have been approved in writing by the Landscape Architect.
- The Contractor is responsible for accurately ascertaining the position of underground services and responding to all relevant service easement requirements.
- All dimensions are in millimetres unless stated otherwise, for the purposes of construction this drawing must not be scaled and only written dimensions used. Written and scaled dimensions to be checked on site, any discrepancies reported prior to work commencing. IF IN DOUBT PLEASE ASK.
- All work and materials are to be in accordance with the relevant British Standards and Code of Practice.
- All Proprietary products are to be used strictly in accordance with the manufacturer's instructions and details.

REVISION NOTES

Rev	By	Description	Date
P1	JS	First Issue	04.05.22

Client

Renaker Build LTD

Project

Crown Street Phase 2

Description

F1 Feature Seat

Status

For Approval Comment

Scale @ A2	Drawn	Checked	Date
1:20	JS	KH	04.05.22
Drawing number	Revision		
PR-TPM-G710-DE-GRD-3442 401	P1		

tpm landscape
chartered landscape architects
address: 8th Floor Studio 20 Little Laver 10 Manchester M1 2PB
tel: 0161 225 0000 fax: 0161 225 0001 email: info@tpmlandscape.co.uk