



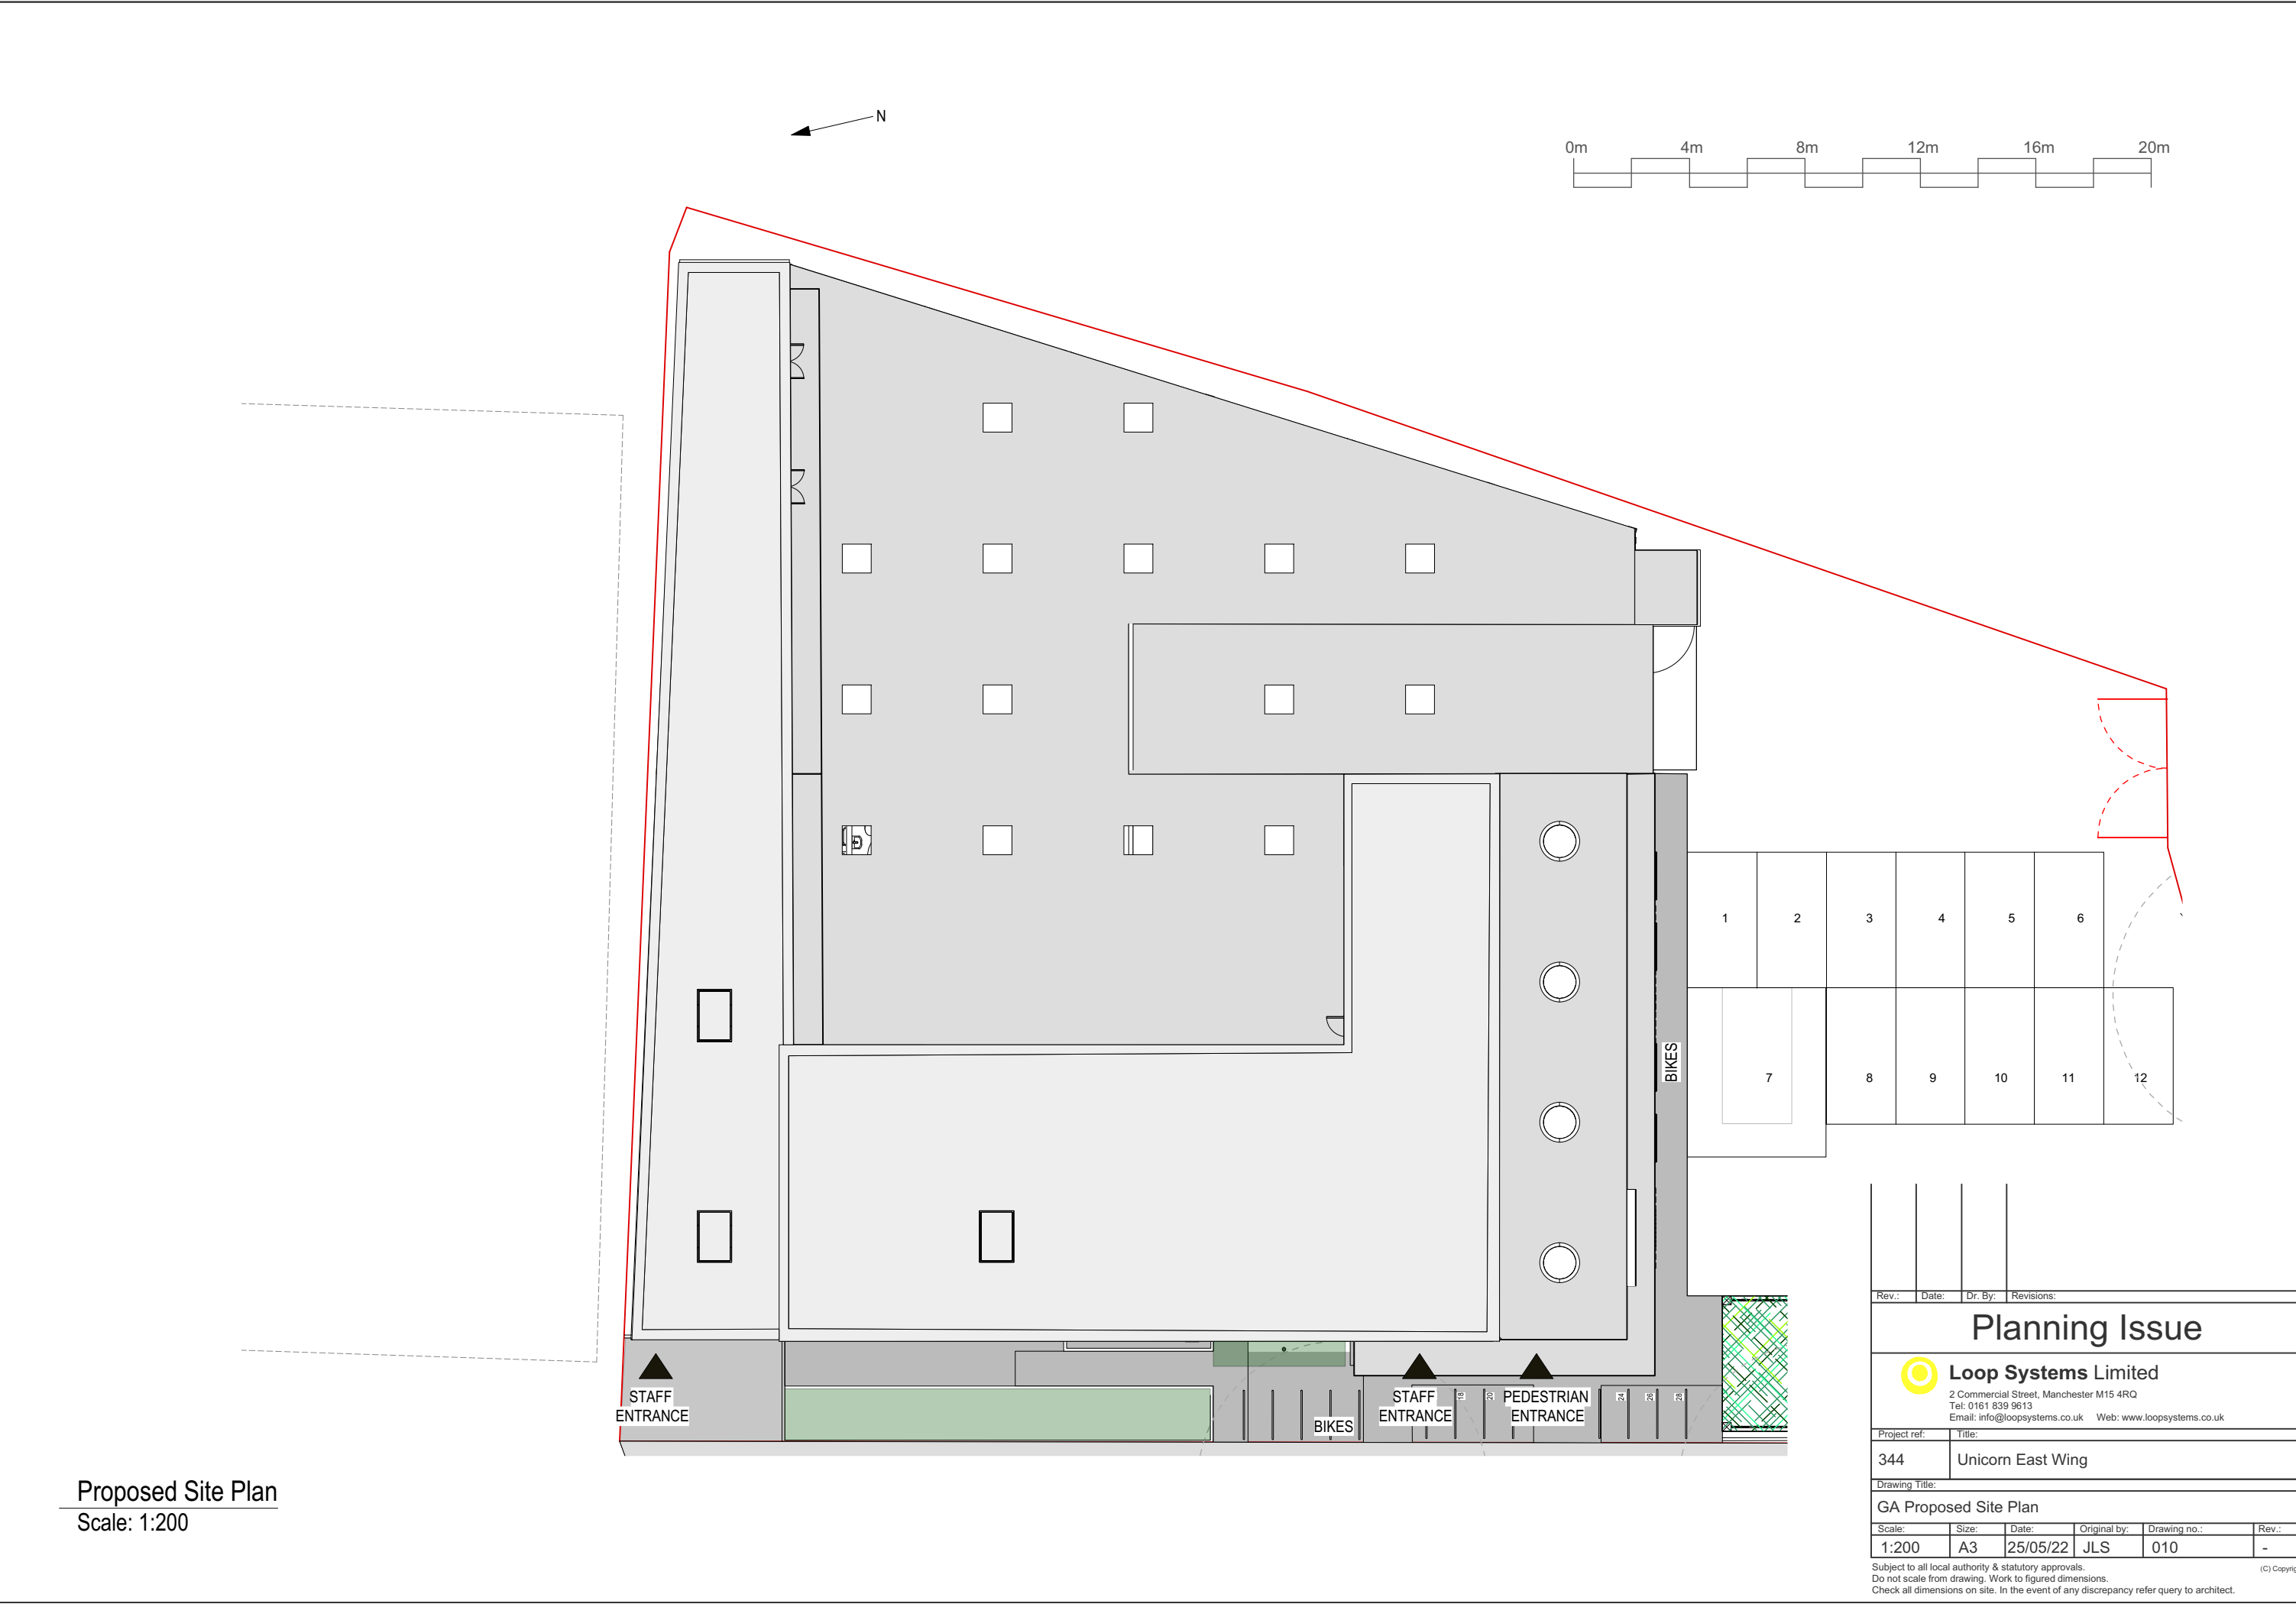

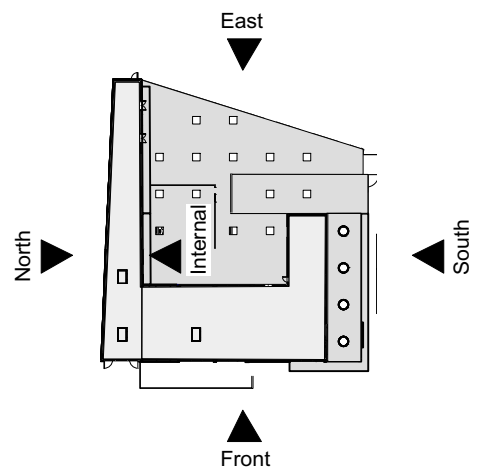

Proposed South Elevation
Scale: 1:200

Forklift Store rebuilt as drawing 018




Proposed Internal Elevation
Scale: 1:200

Zinc clad canopy to match existing

Render to match existing



Aluminium windows & doors to match existing

Rev.:	Date:	Dr. By:	Revisions:		
Planning Issue					
 Loop Systems Limited 2 Commercial Street, Manchester M15 4RQ Tel: 0161 839 9613 Email: info@loopssystems.co.uk Web: www.loopssystems.co.uk					
Project ref:		Title:			
344		Unicorn East Wing			
Drawing Title:					
GA Proposed Rear Elevations					
Scale:	Size:	Date:	Original by:	Drawing no.:	Rev.:
1:200	A3	25/05/22	JLS	014	-
Subject to all local authority & statutory approvals. Do not scale from drawing. Work to figured dimensions. Check all dimensions on site. In the event of any discrepancy refer query to architect.					
(C) Copyright					

 


Proposed First Floor Plan
Scale: 1:200

A	07/10/22	JLS	Layout amended to accommodate new escape stair location		
Rev.:	Date:	Dr. By:	Revisions:		
Planning Issue					
 Loop Systems Limited 2 Commercial Street, Manchester M15 2RQ Tel: 0161 839 9613 Email: info@loopsystems.co.uk Web: www.loopsystems.co.uk					
Project ref:		Title:			
344		Unicorn East Wing			
Drawing Title:					
GA Proposed First Floor Plan					
Scale:	Size:	Date:	Original by:	Drawing no.:	Rev.:
1:200	A3	25/05/22	JLS	012	A
Subject to all local authority & statutory approvals. Do not scale from drawing. Work to figured dimensions. Check all dimensions on site. In the event of any discrepancy refer query to architect.					
(C) Copyright					

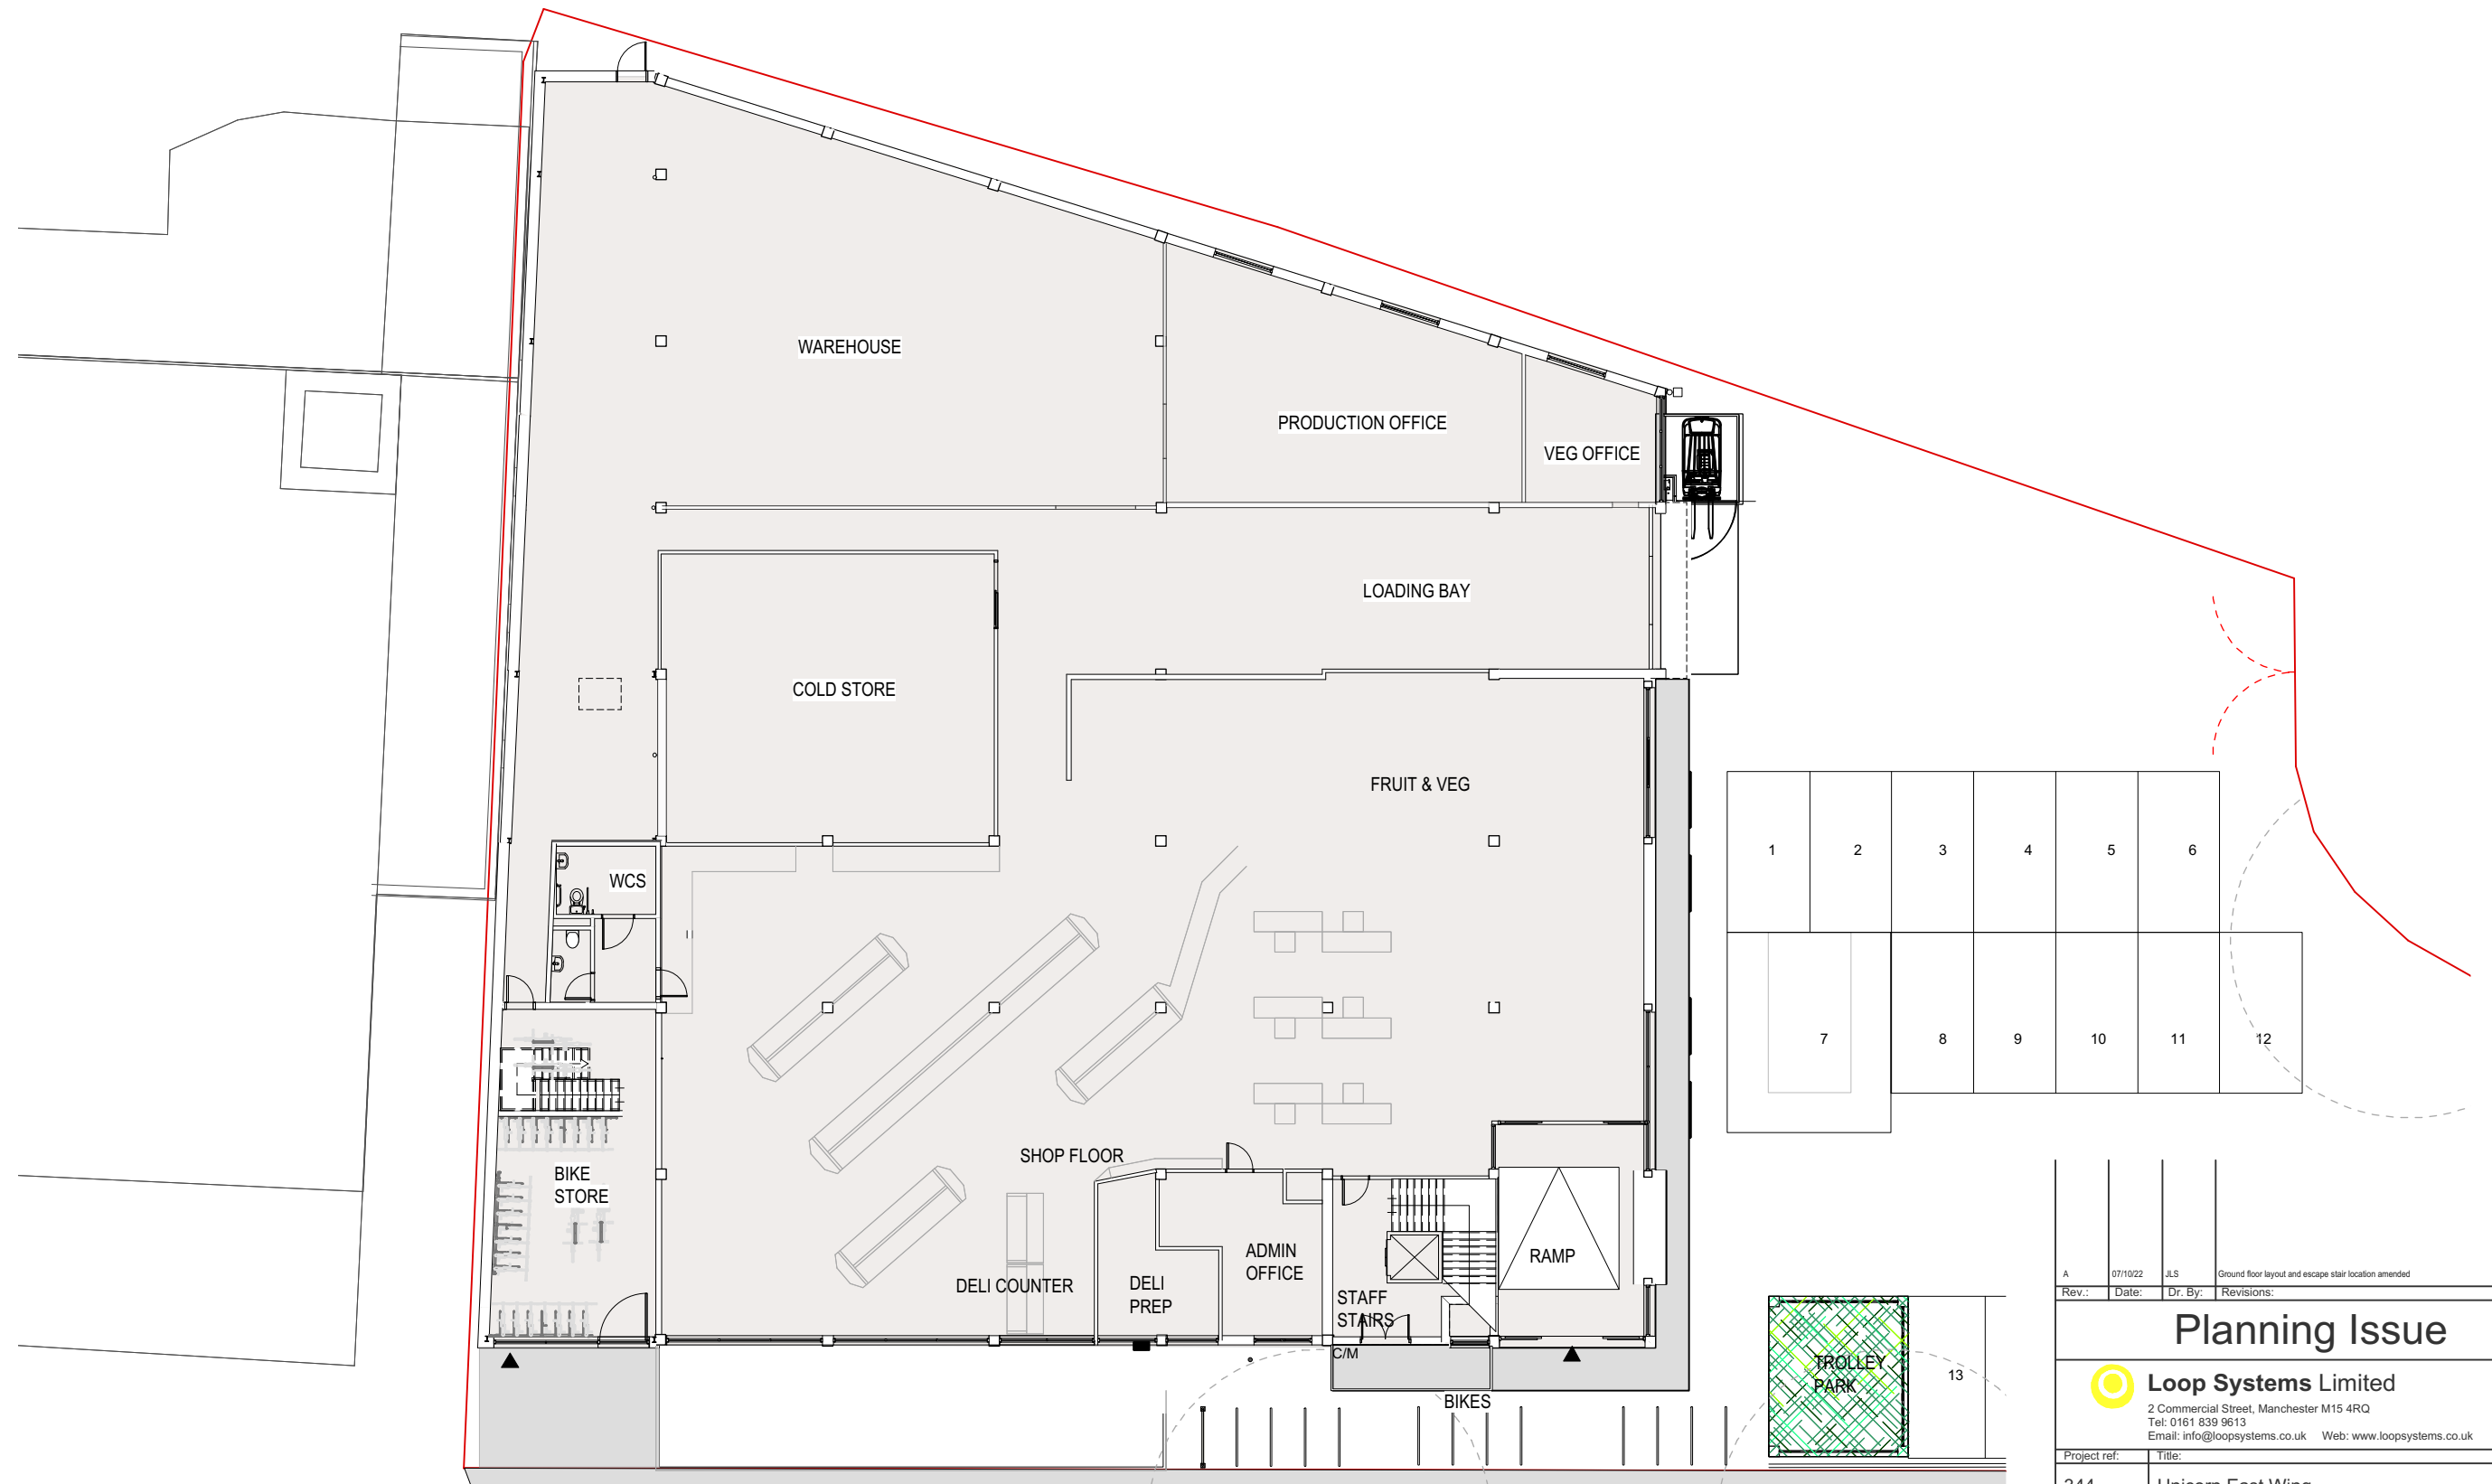
 


Proposed Ground Floor Plan
Scale: 1:200


A	07/10/22	JLS	Ground floor layout and escape stair location amended		
Rev.:	Date:	Dr. By:	Revisions:		
Planning Issue					
 Loop Systems Limited 2 Commercial Street, Manchester M15 4RQ Tel: 0161 839 9613 Email: info@loopsystems.co.uk Web: www.loopsystems.co.uk					
Project ref:	Title:				
344	Unicorn East Wing				
Drawing Title:					
GA Proposed Ground Floor Plan					
Scale:	Size:	Date:	Original by:	Drawing no.:	Rev.:
1:200	A3	25/05/22	JLS	011	A
Subject to all local authority & statutory approvals. Do not scale from drawing. Work to figured dimensions. Check all dimensions on site. In the event of any discrepancy refer query to architect.					
(C) Copyright					

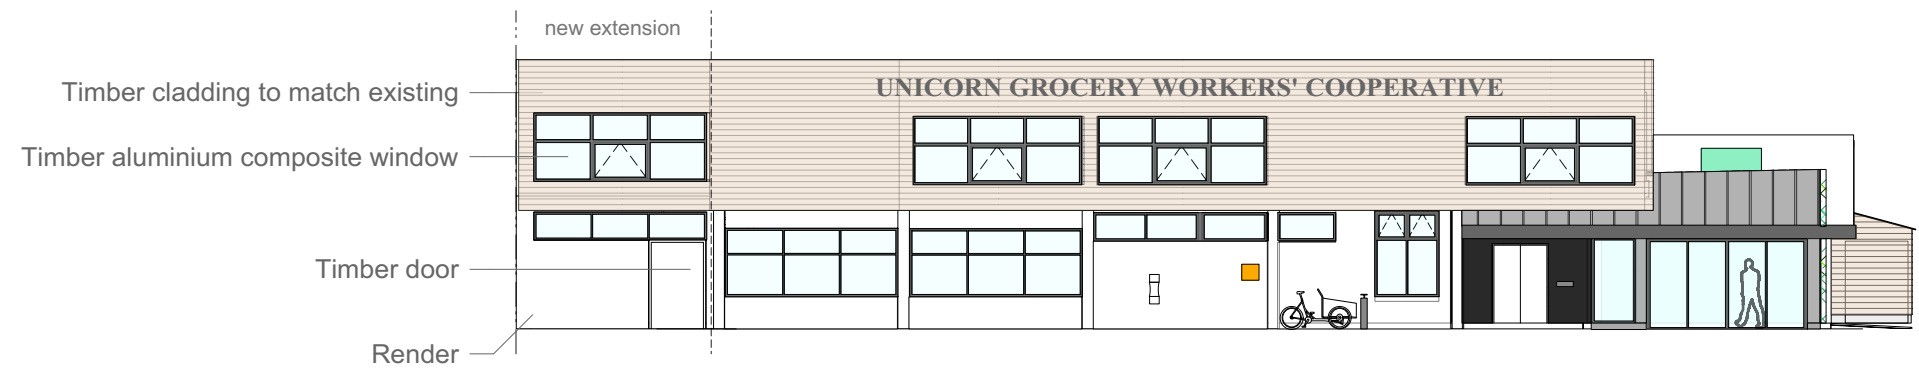

Proposed Front Elevation
Scale: 1:200

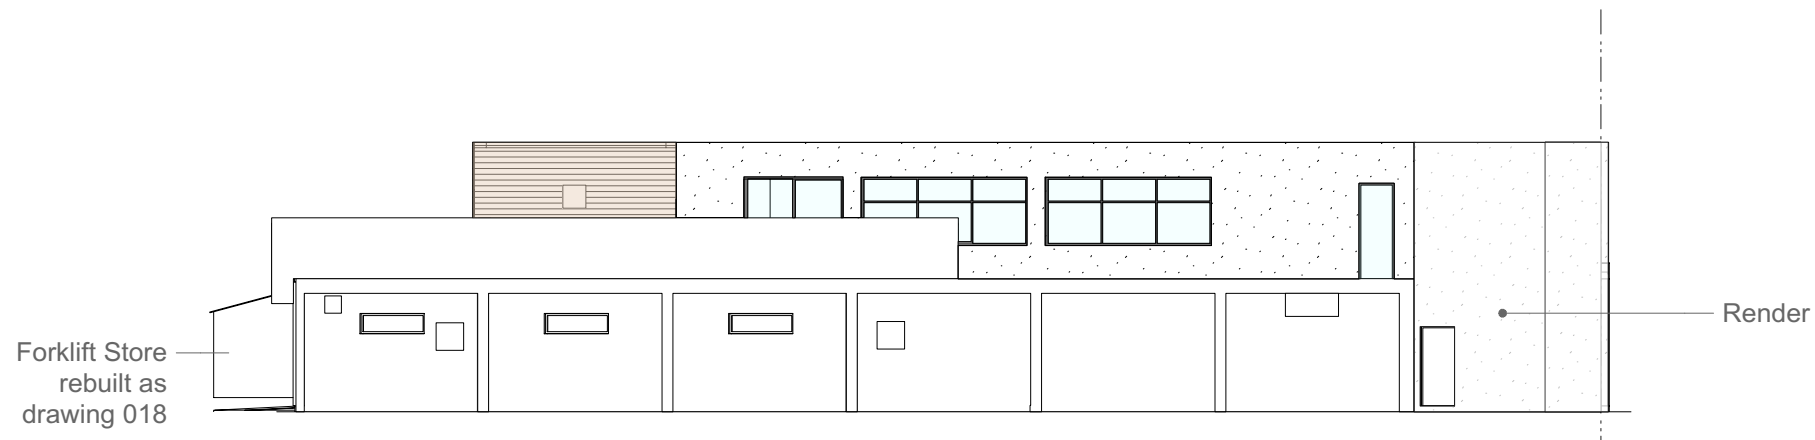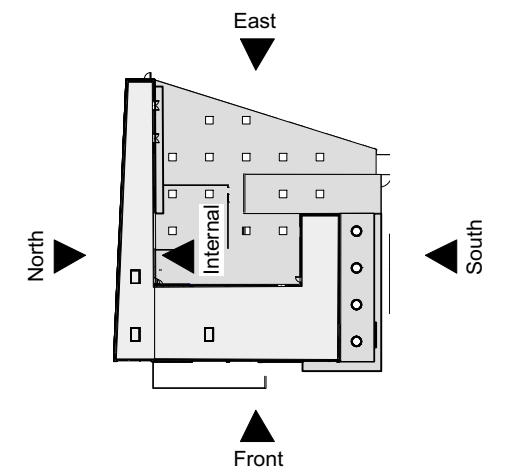


Proposed East Elevation
Scale: 1:200

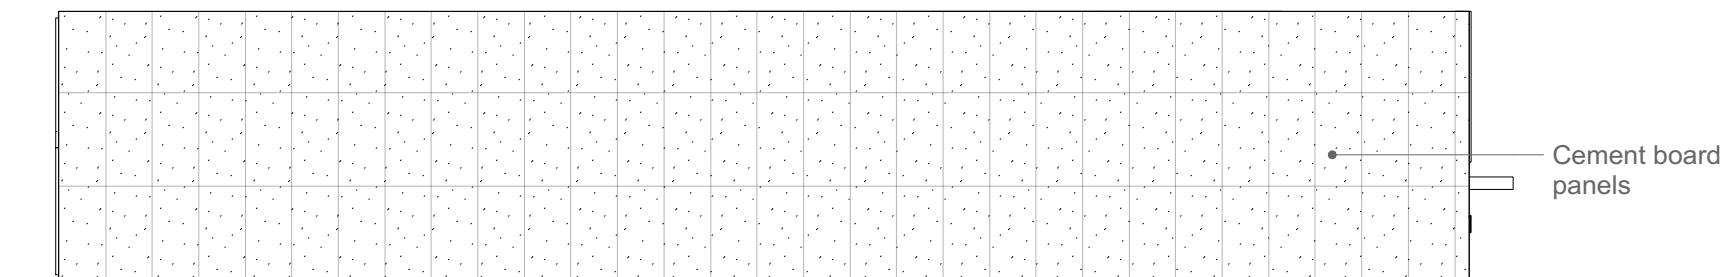


Proposed North Elevation
Scale: 1:200

A	07/10/22	JLS	Windows to ground floor amended to suit cycle store		
Rev.:	Date:	Dr. By:	Revisions:		
Planning Issue					
 Loop Systems Limited 2 Commercial Street, Manchester M15 4RQ Tel: 0161 839 9613 Email: info@loopssystems.co.uk Web: www.loopssystems.co.uk					
Project ref:		Title:			
344		Unicorn East Wing			
Drawing Title:					
GA Proposed Elevations					
Scale:	Size:	Date:	Original by:	Drawing no.:	Rev.:
1:200	A3	25/05/22	JLS	013	A
Subject to all local authority & statutory approvals. Do not scale from drawing. Work to figured dimensions. Check all dimensions on site. In the event of any discrepancy refer query to architect.					


(C) Copyright

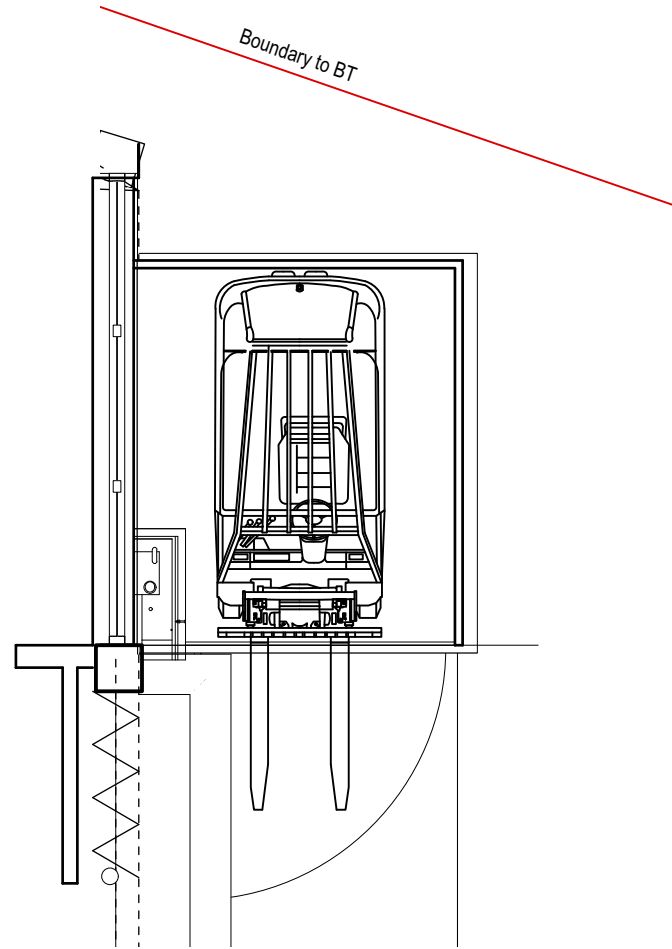


Proposed Plan
Scale: 1:50

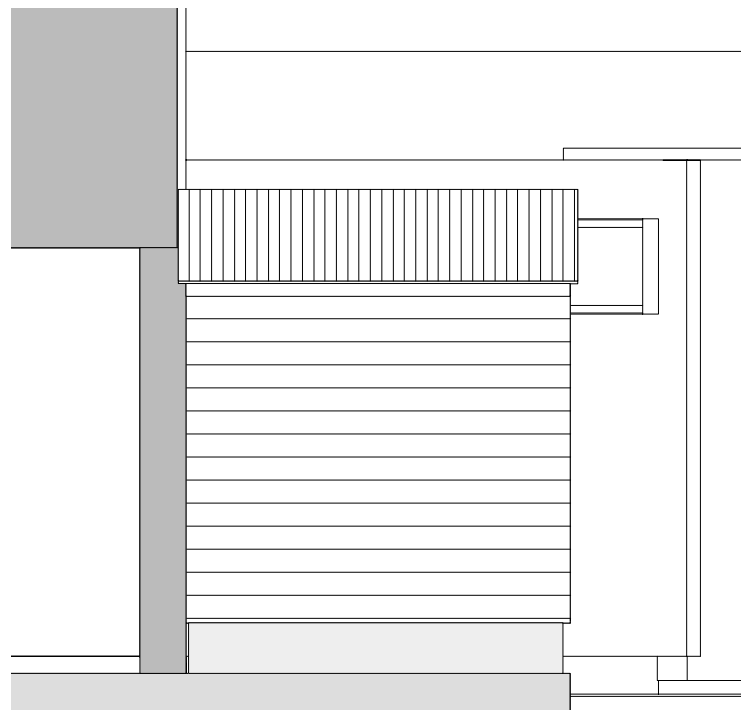

South Elevation
Scale: 1:50

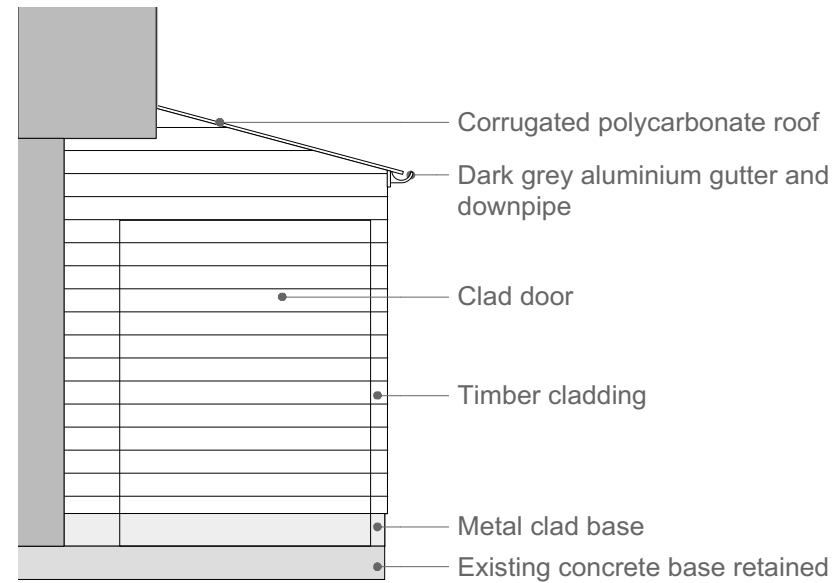

West Elevation to Manchester Road
Scale: 1:50

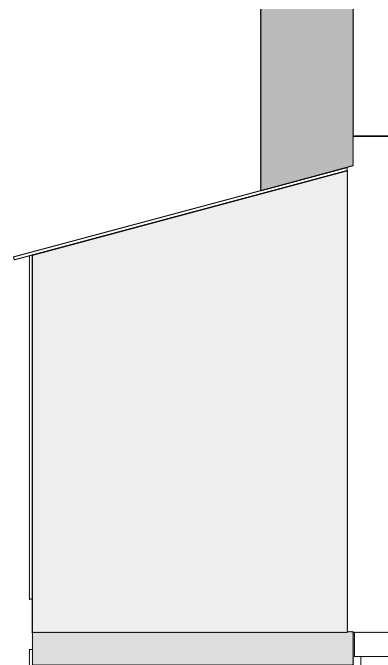

East Elevation
Scale: 1:50

Rev.:	Date:	Dr. By:	Revisions:		
Planning Issue					
 Loop Systems Limited Upper 28-30 King Street, Manchester M32 8AE Tel: 0161 839 9613 Email: info@loopssystems.co.uk Web: www.loopssystems.co.uk					
Project ref:	Title:				
344	Unicorn East Wing				
Drawing Title:					
GA Proposed Forklift Enclosure					
Scale:	Size:	Date:	Original by:	Drawing no.:	Rev.:
1:50	A3	25/05/22	JLS	018	-
Subject to all local authority & statutory approvals. Do not scale from drawing. Work to figured dimensions. Check all dimensions on site. In the event of any discrepancy refer query to architect.					
(C) Copyright					