


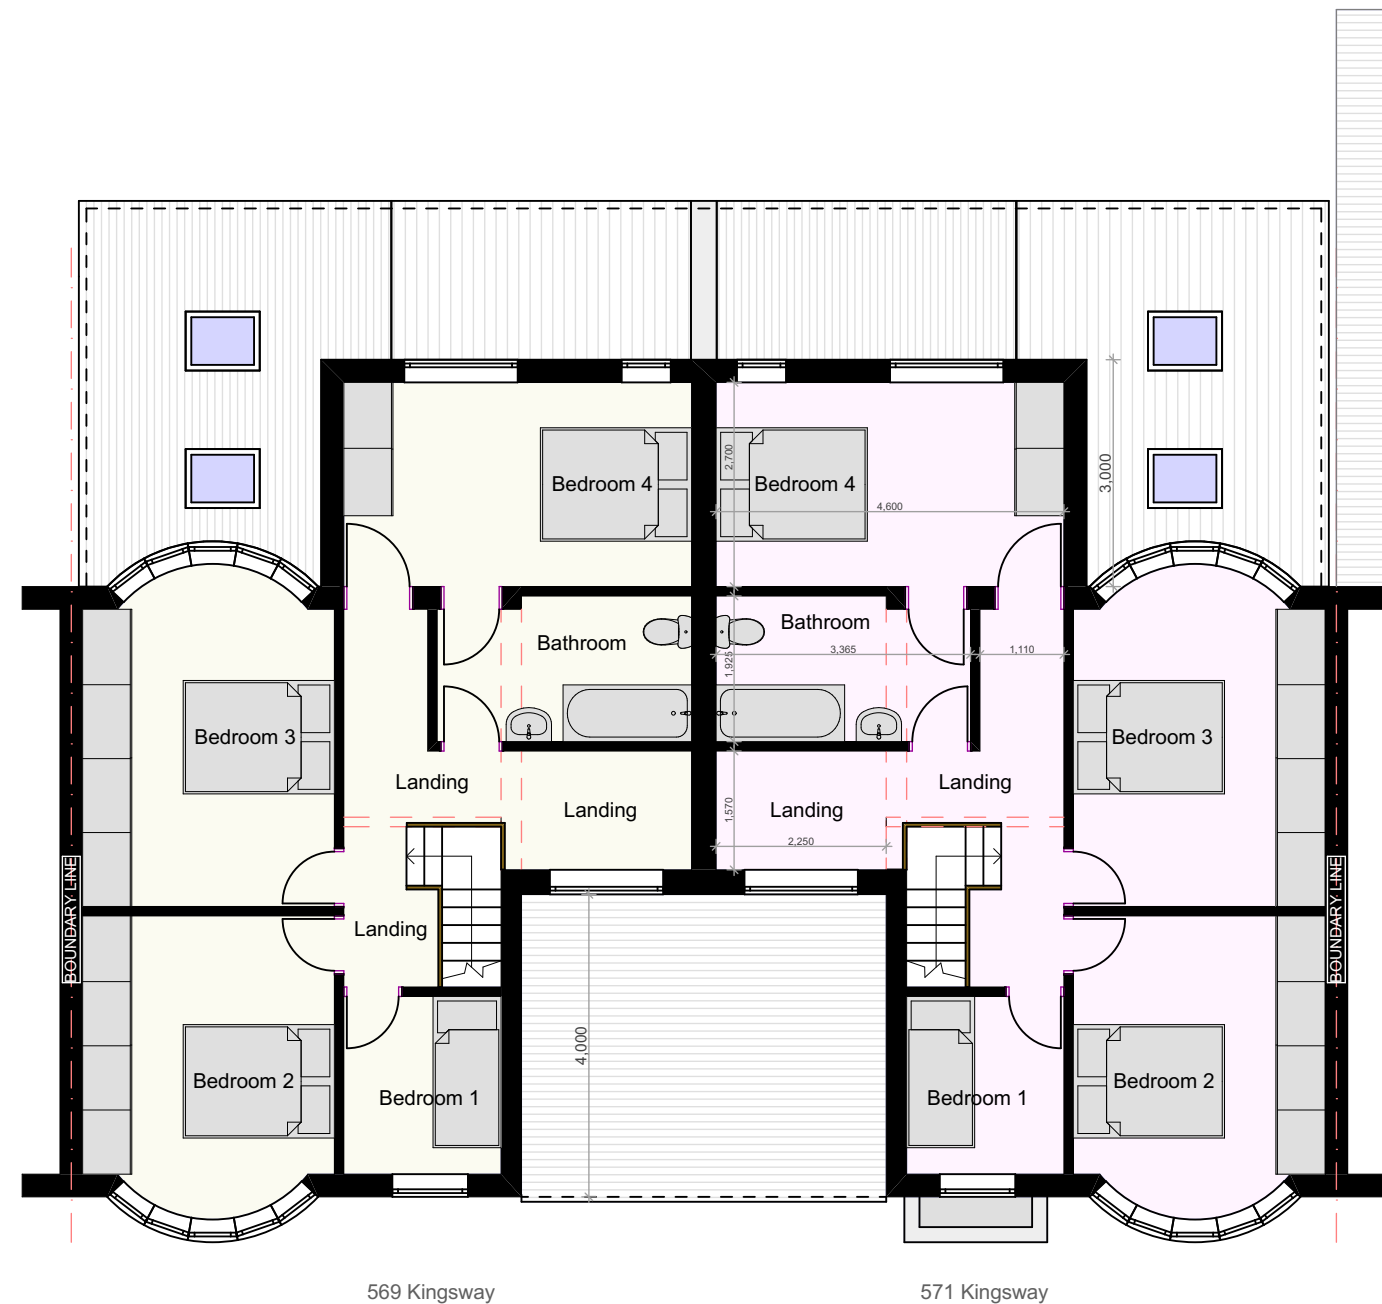

PROPOSED GA FIRST FLOOR PLANS

notes

This drawing is subject to a detailed building and site survey, therefore no guarantee of its accuracy can be given. This drawing has been draughted in accordance with the clients design requirements.

All areas are approximate and are subject to a detailed building and site survey and further design development.

All dimensions should be checked prior to commencement of construction on site. Measurements should not be taken off the drawing.

All dimensions shown are in millimetres (mm).

PL3	Planning Updated	13.09.22
PL2	Planning Updated	18.07.22
PL1	Planning Updated	14.07.22
PL0	Planning Issue	18.05.22

revisions

NADA Architects Ltd
169 Kingsway
Burnage
Manchester
M19 2ND
Mob: 07974 735527
E: ahmed@nadaarchitects.com
W: www.nadaarchitects.com

D - design PL - planning PT - pre-tender
T - tender P - preliminary
C - construction R - record

**MOHAMMAD YASIN/
RASHIDA MALIK**

**HOUSE EXTENSION
569-571 KINGSWAY,
MANCHESTER, M19 1RA**

PROPOSED GA FLOOR PLANS

scale 1:100 @ A3	date 18.05.22	drawn MH	checked AC
job no 22-1058	(category) dwg no (06)002	revision PL3	

Drawing measurements shall not be obtained by scaling. Verify all dims prior to construction. Immediately report any discrepancies on this drawing to Architect. This drawing shall be read in conjunction with associated specifications and related consultant's documents.

PLANNING