





Block A - Townhouse Front Elevation A.A



Block A - Townhouse Rear Elevation B.B

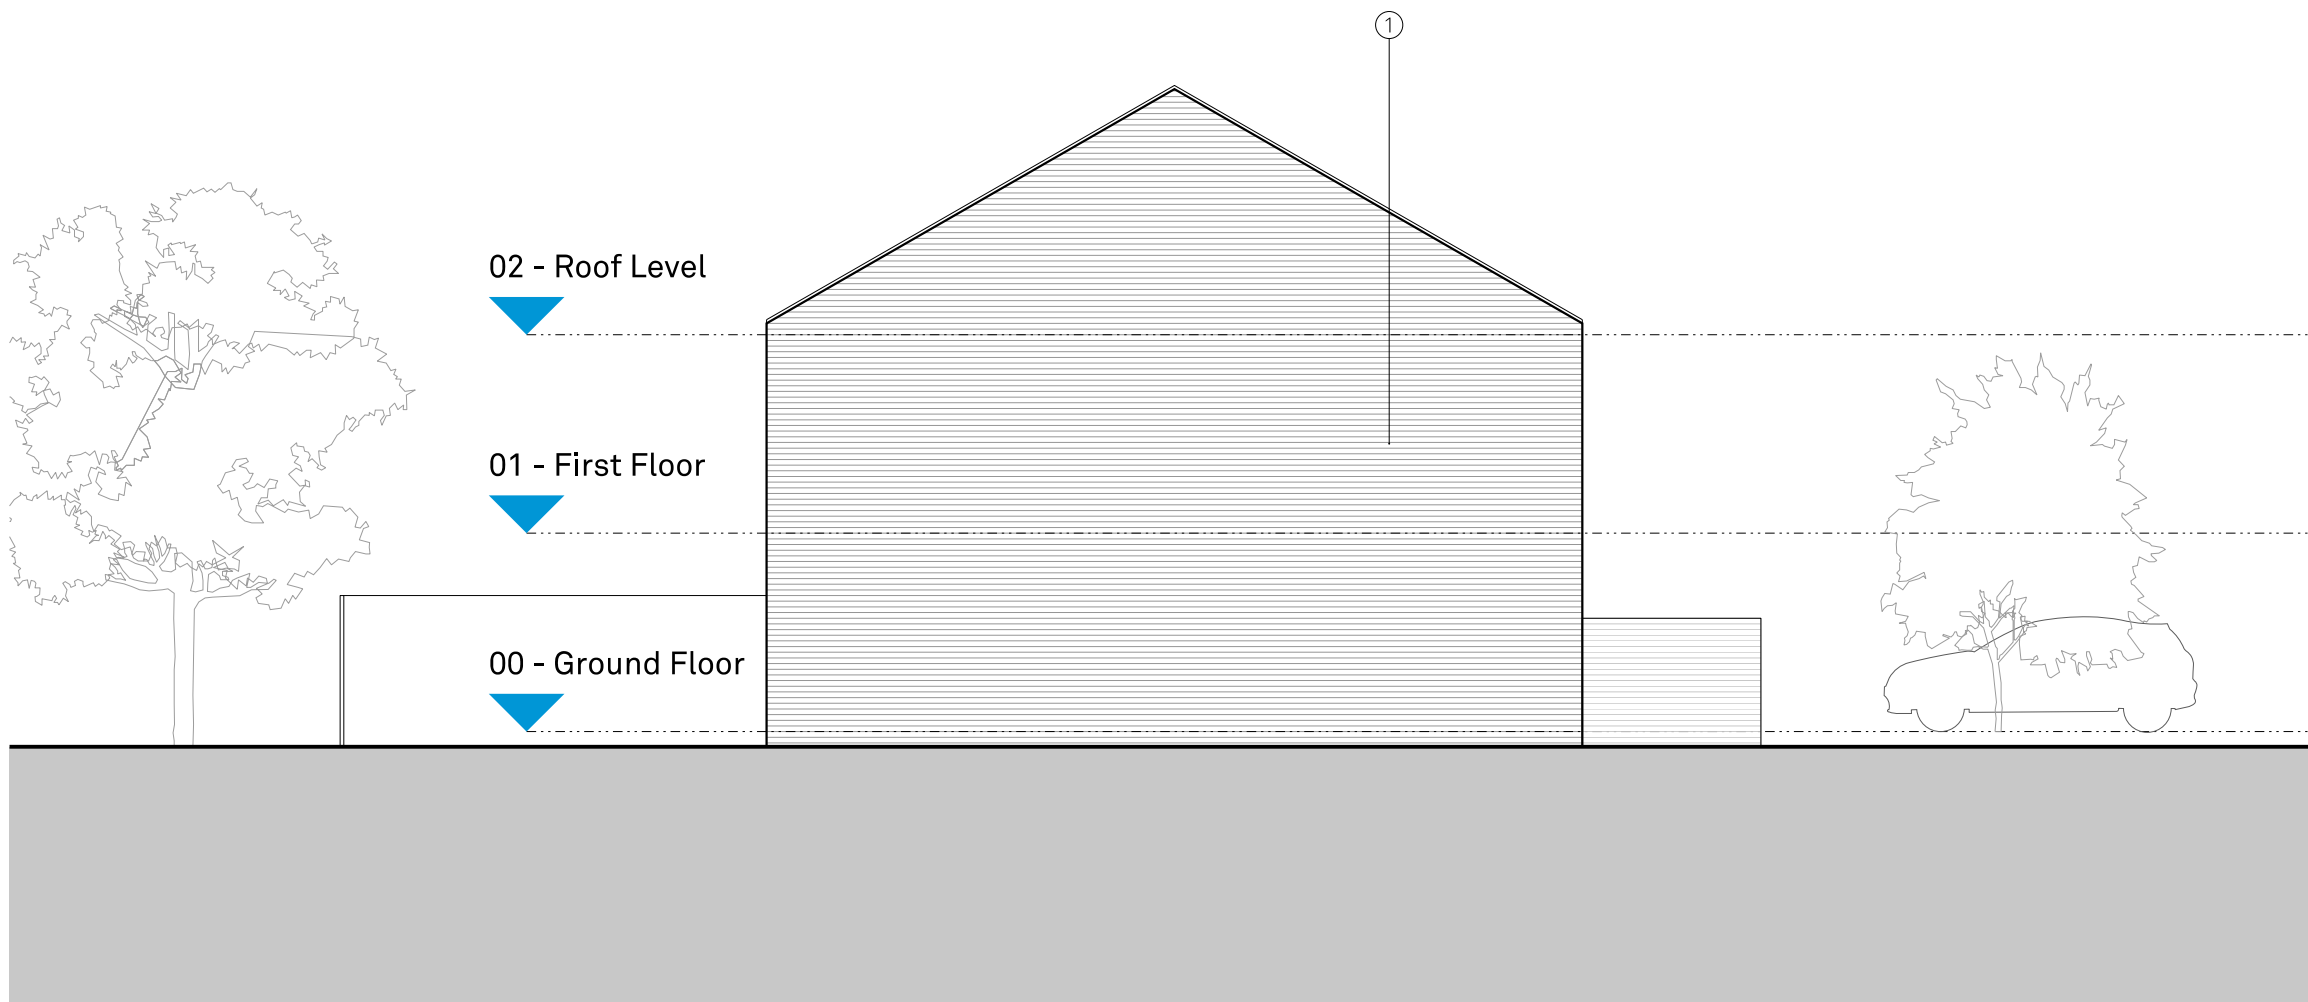


Block A - Townhouse Side Elevation C.C

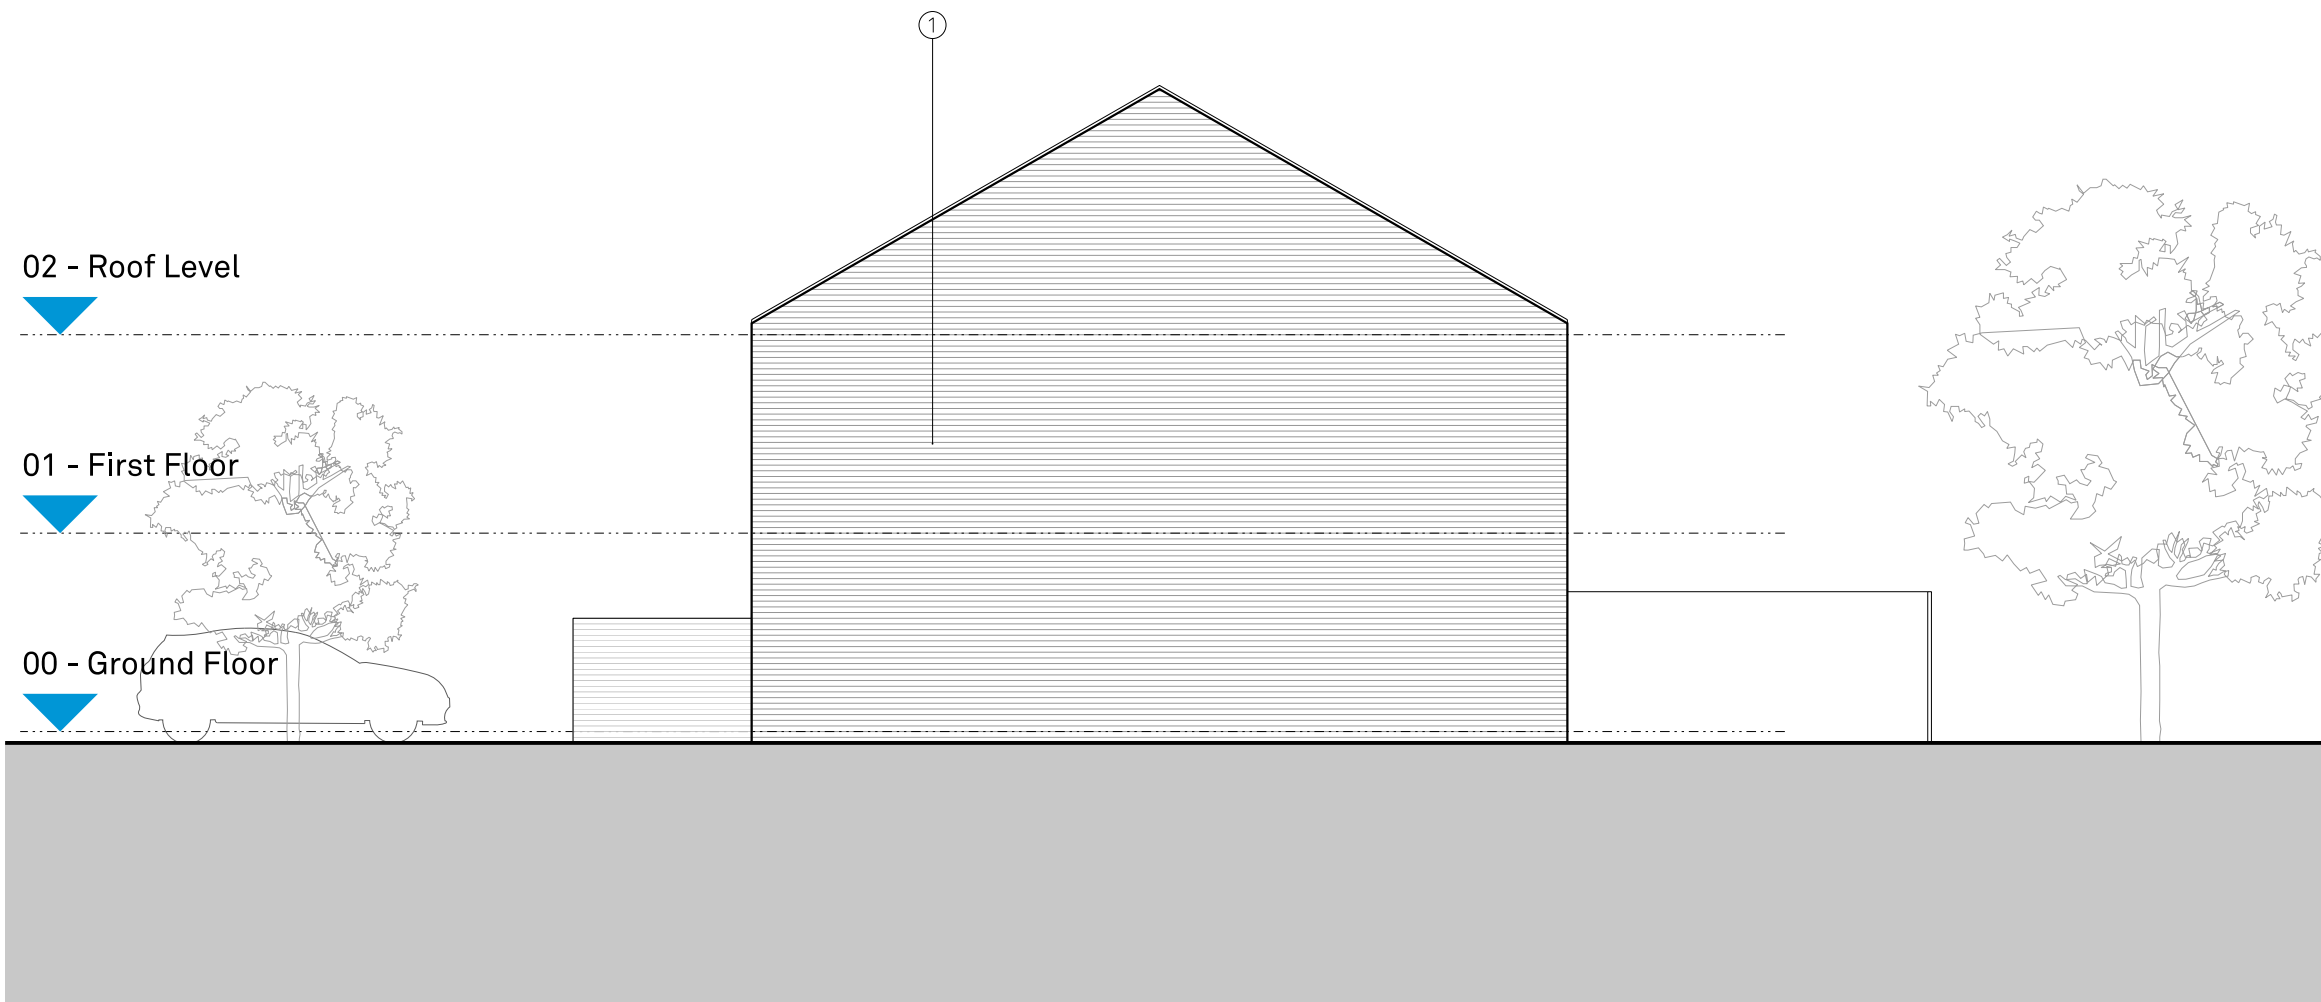


Block A - Townhouse Side Elevation D.D

Notes
This document is © Falconer Chester Hall Limited.
All drawing measurements shall not be obtained by scaling. Any discrepancies on this document to be immediately reported to the Architect. Verify all dimensions and levels prior to construction. This Document shall be read in conjunction with related documents, specifications and associated models.

 

KEY PLAN - BLOCK A TOWNHOUSES - 1:500

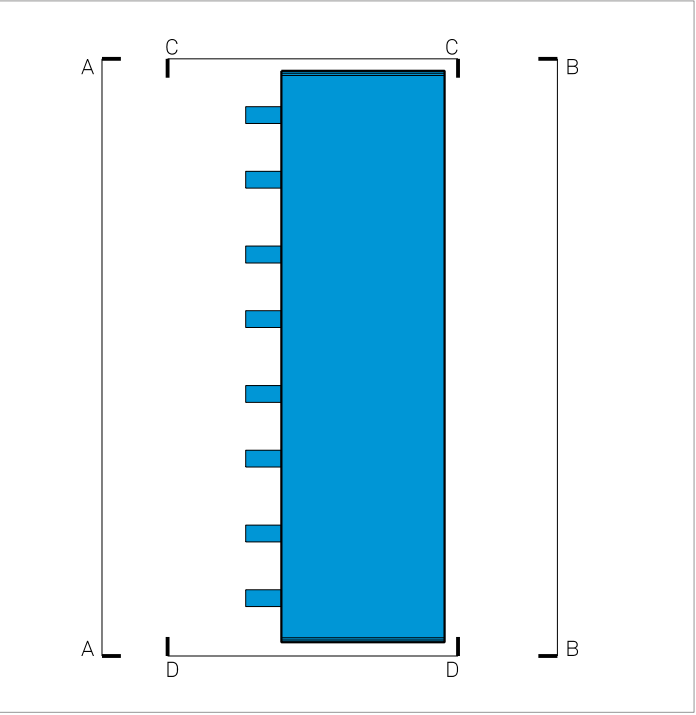

- Material Key:
1. Brickwork - Red-Multi with Natural Mortar
 2. Slate Concrete Inter-Locking Tile
 3. PPC Aluminium Windows
 4. Aluminium RWP & Gutters
 5. Oak effect Front Door with brushed s/s Pull Handle

P01 31.03.22 AM MG First Issue
Rev: | Date: | By: | Chk By: | Rev Note:

**FALCONER
CHESTER
HALL**
London | Liverpool | Manchester | www.fcharchitects.com | +44(0)151 243 5800



Project Title
Sulby Street, Moston
Client
Challenger Homes (Moston) Ltd
Drawing Title
Block A - Townhouse Elevations
Drawing No.
P20064-FCH-BA-XX-DR-A-1400
Status
S2
Job No.
P20-064
Issue suitable for:
Information
Drawing Stage
Planning
Date
15.03.22
Scale
1:100 @ A1
Rev
P01
Drawn By
AM
Checked By
MG