



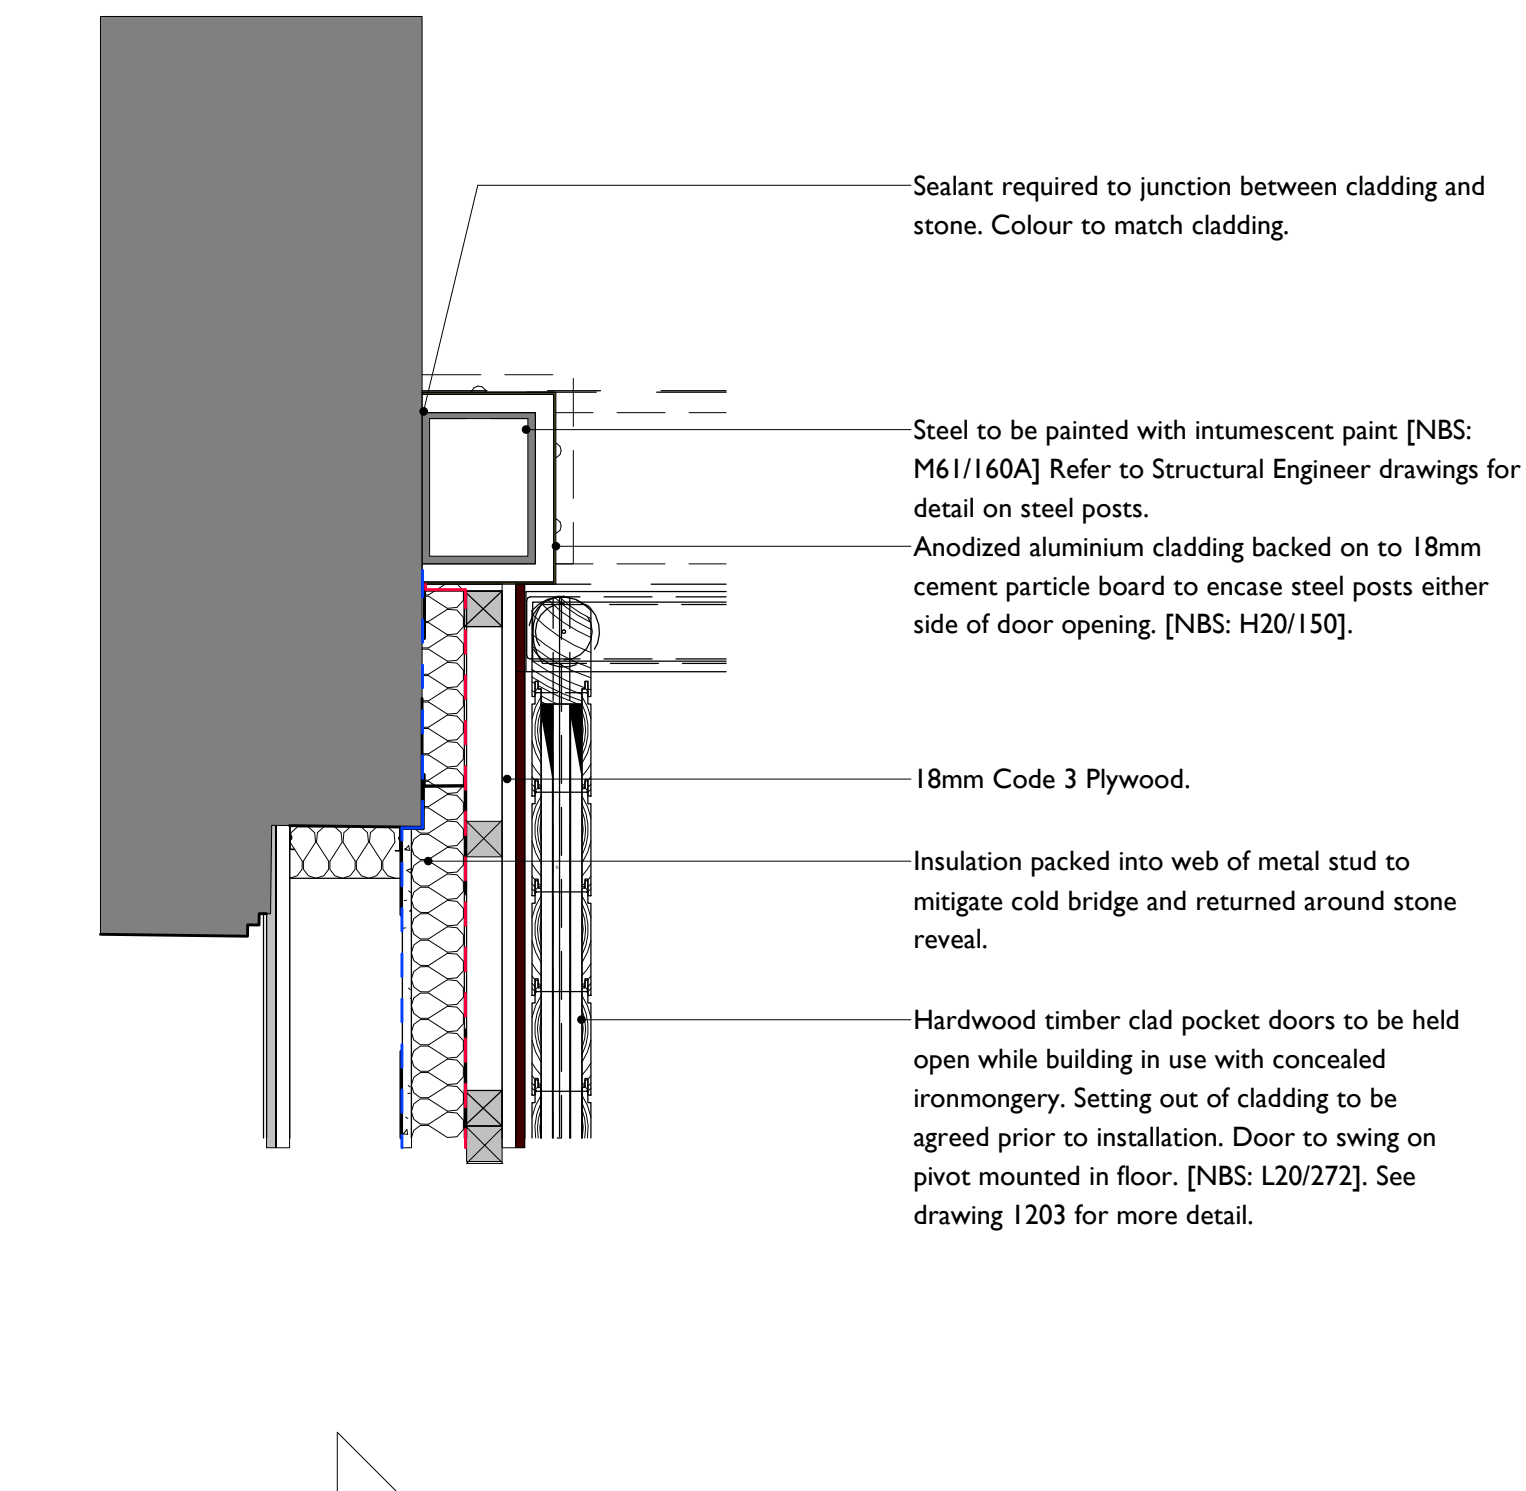

3 Lobby Wall Plan Details
1202 1 : 10

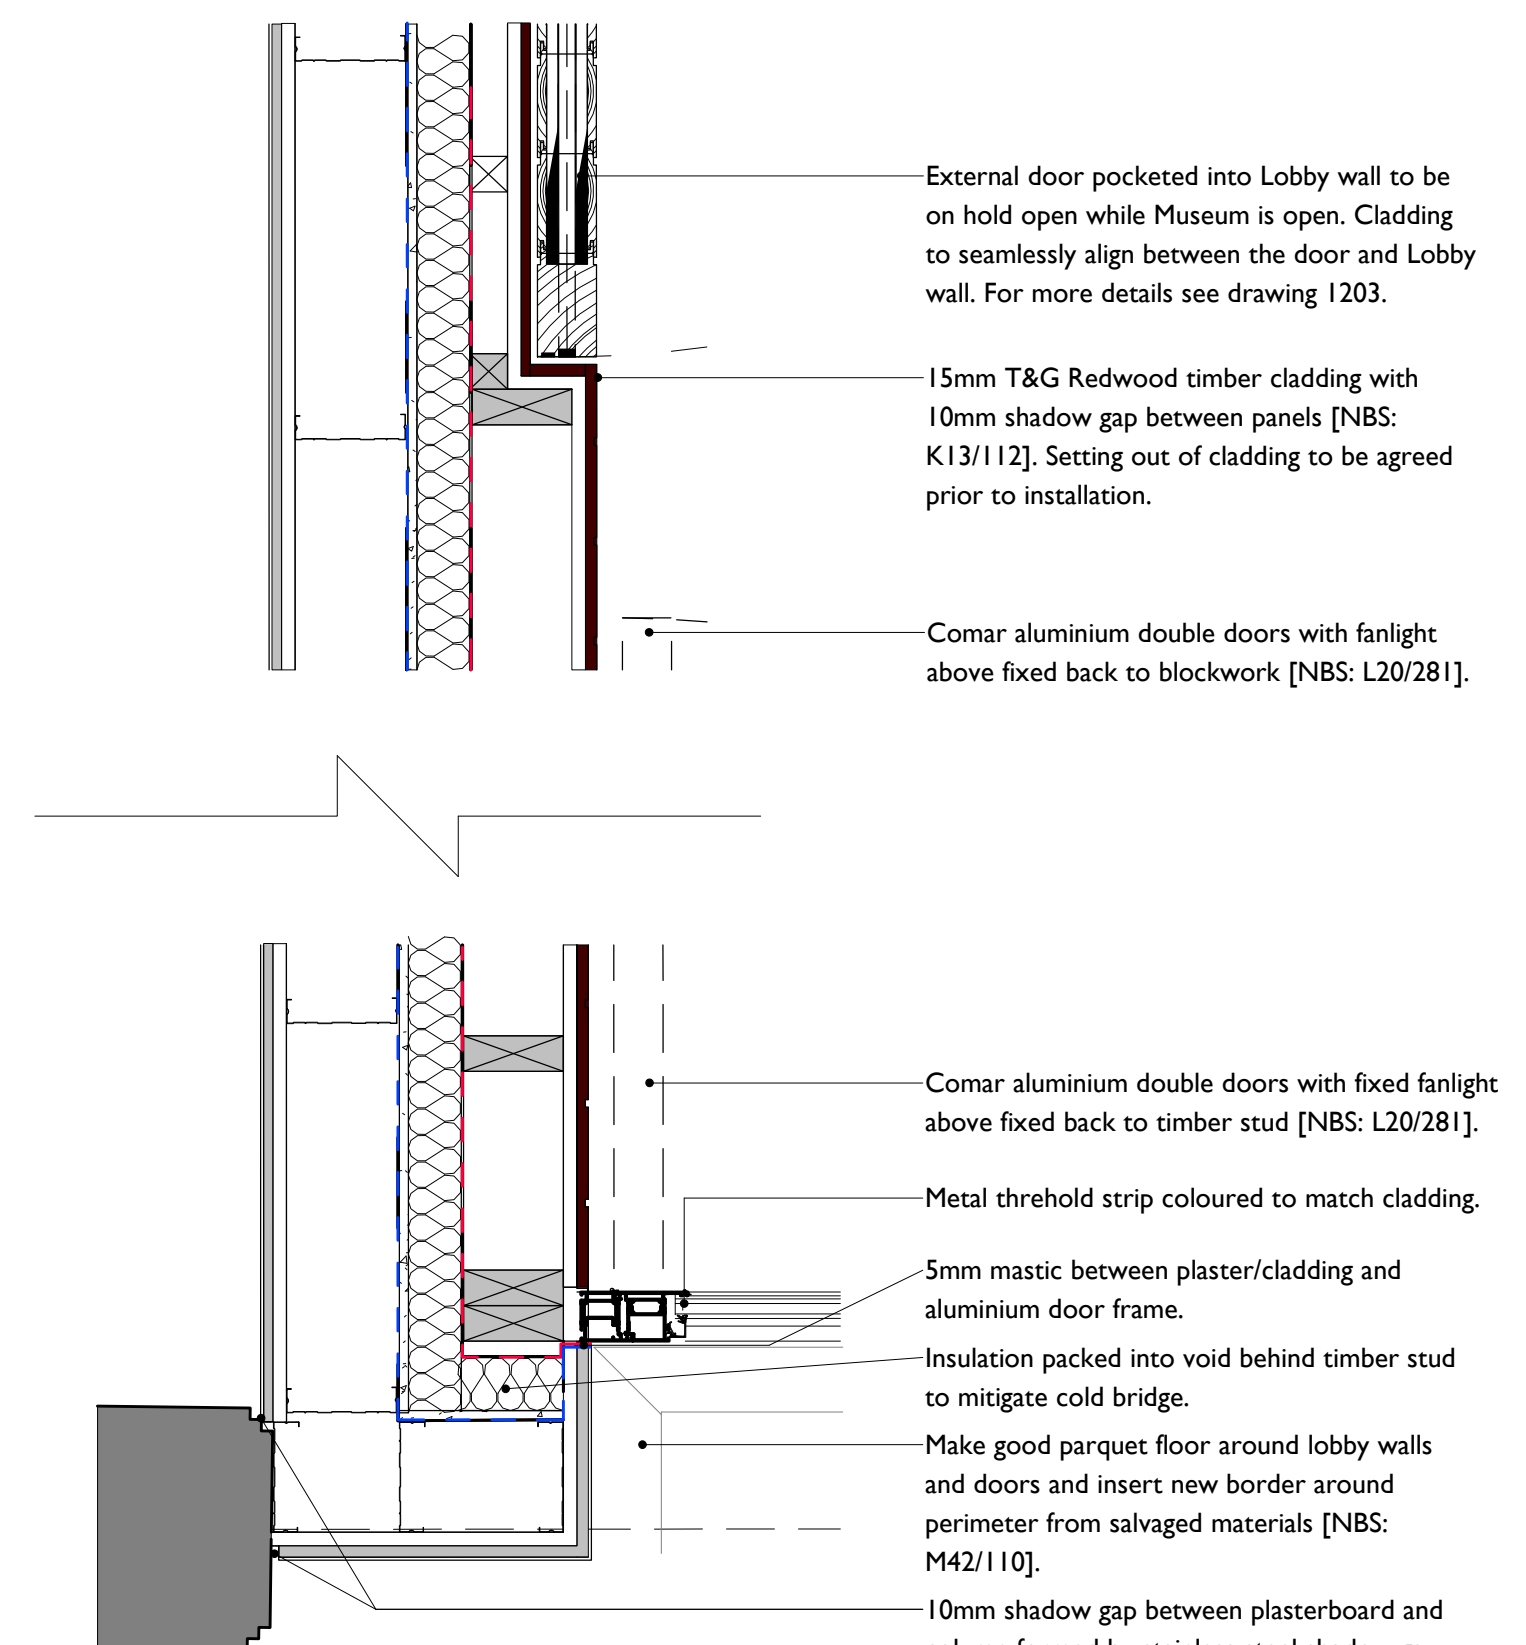

3 Lobby Wall Plan Details
1202 1 : 10

Key Plan
not to scale

This drawing is to be read in conjunction with all Existing drawings, Demolition drawings, Proposed drawings, Specifications and MEP and Structural information.

Refer to drawing 1400 for level information.

Door Schedule

Door No. GDE.32
Description: External double timber panelled braced door
Security: by design (SR2)
Width: 2630mm (1315mm per leaf)
Height: 3600mm
Ironmongery: None on outside face. Refer to drawing 1203 for more detail.
[NBS: L20/272]

Door No. GDE.33
Description: External double glass door and fanlight
Security: none
Width: 2470mm (1235mm per leaf)
Height: 3600mm
Ironmongery: Full height pull handles to both leaves on room side.
Door to open on sensors.
[NBS: L20/281]

F	04/03/22	JB	JB	Issued for Planning
E	11/11/21	JB	JR	Issued for Construction
D	24/06/2021	JB	DC	Issued for Tender
C	19/05/2021	JB	DC	Issued for Stage 4 Coordination
B	01/06/2020	JB	DC	Scale Bar added
A	15/05/2020	JB	JR	ORE Issued for Stage 4 Costing
-	16/04/2020	JB	DC	ORE Design Development WIP

No	Date	Drawn	Checked	Description



PROJECT STATUS **WORK STAGE 4**

CLIENT **University of Manchester**

PROJECT **Manchester Museum
Courtyard**

DRAWING TITLE **Entrance Lobby**

SIZE & SCALE	[A1] As indicated
--------------	-------------------

DRAWING STATUS **FOR PLANNING**

JOB NUMBER **237010** 

DRAWING NO.	REV
6137-PUR-ORE-A-1202	F