


Materials Key

1. Light grey brickwork
2. Perforated aluminium cladding - Copper colour
3. Perforated aluminium cladding to varying degress - Copper colour
4. Composite aluminium/ timber window
5. Composite aluminium/ timber door
6. Steel doors
7. Decorative brick slip
8. Louvred grill for main intake and extract ducts (effective free area of 0.1m²)

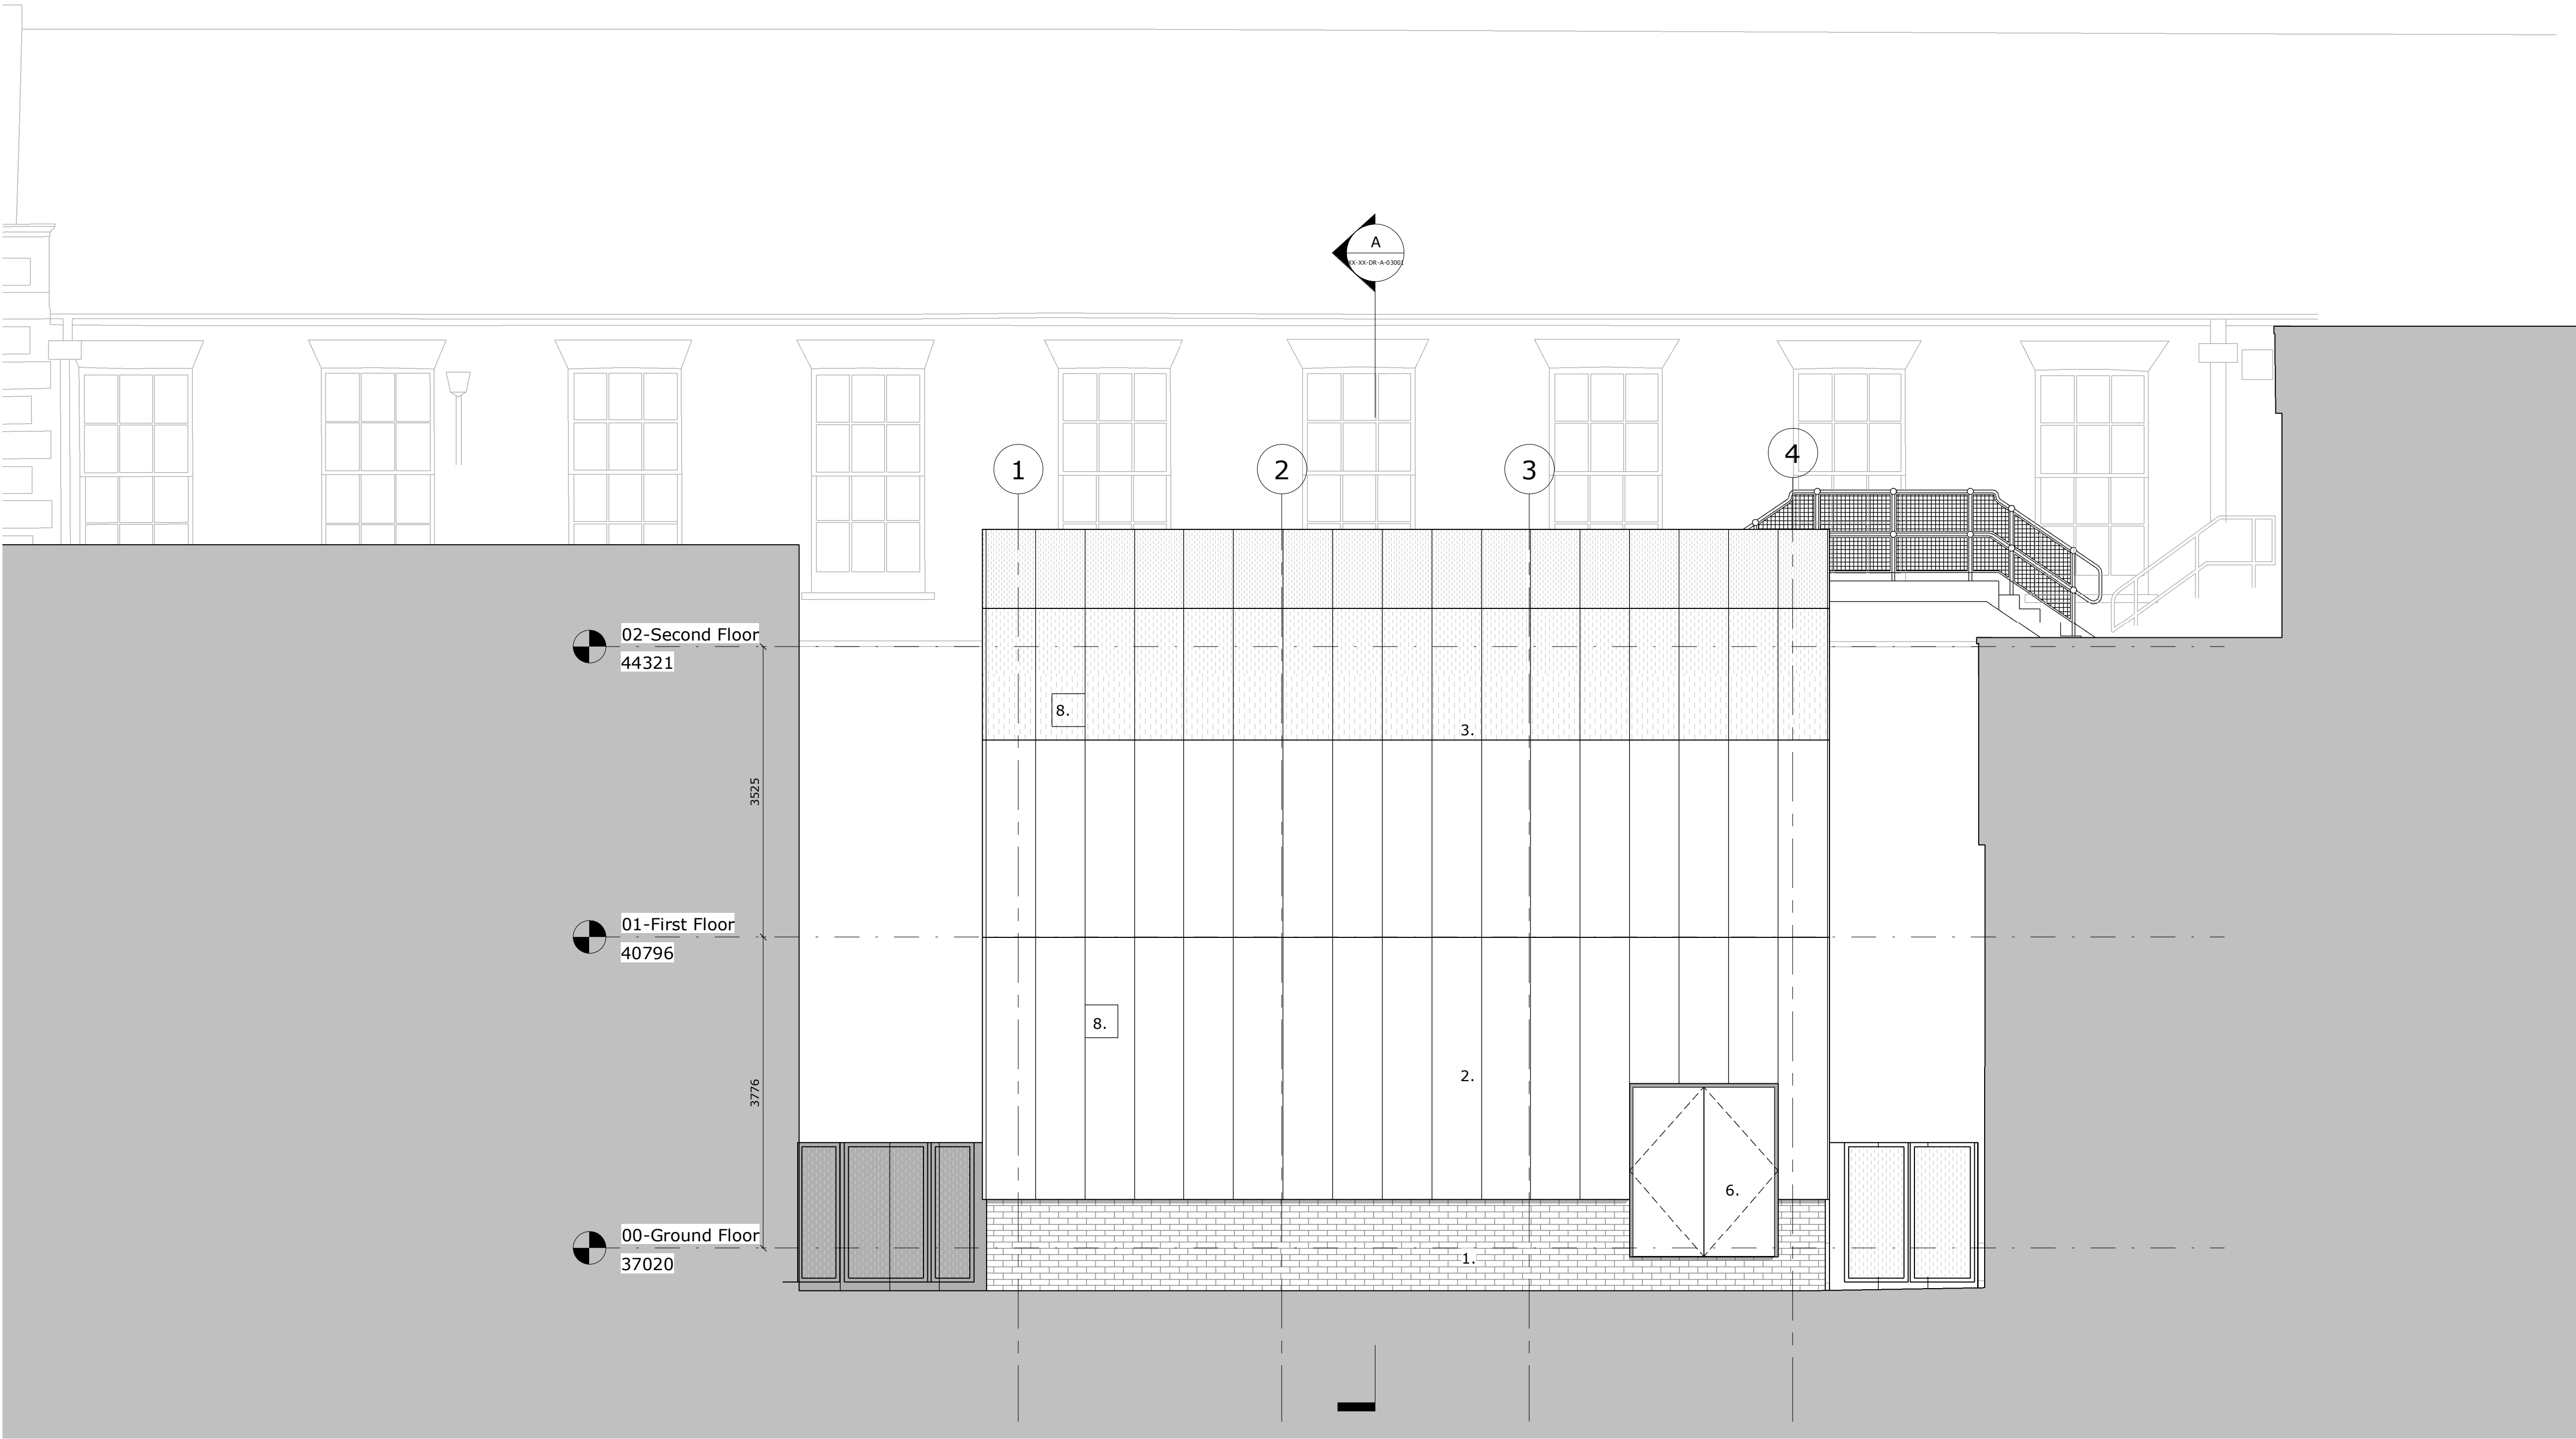

1 Elevation West  
SCALE: 1 : 50

|     |                                                     |          |    |     |
|-----|-----------------------------------------------------|----------|----|-----|
| P8  | Amended information issued for planning             | 25/11/22 | SB | CA  |
| P7  | Minor updates and issued to Premier Modular         | 21/10/22 | SB | CA  |
| P6  | Issued to Premier Modular and design team           | 12/09/22 | SB | CA  |
| P5  | Issued as part of planning application              | 02/09/22 | SB | CA  |
| P4  | Issued for pre-planning submission Stage 1 approval | 01/08/22 | SB | CA  |
| P3  | Issued to design team                               | 19/07/22 | SB | CA  |
| P2  | Issued for stage 2                                  | 06/05/22 | SB | CA  |
| P1  | Initial issue                                       | 26/04/22 | SB | CA  |
| Rev | Description                                         | Date     | By | Chk |

52 Princess Street  
Rhodesia House  
Manchester M1 6JX  
Telephone+44(0)161 2375646  
Website www.jeffersonsheard.com



Project  
Martin Harris Music Practice Building

Drawing  
GA Elevations - West Elevation

|                                         |              |                  |
|-----------------------------------------|--------------|------------------|
| Scale<br>1 : 50                         | Drawn<br>SB  | Date<br>04/07/22 |
| Drawing Purpose<br>PLANNING APPLICATION | Status<br>S5 |                  |
| Ref<br>2080-JSA-XX-XX-DR-A-04004        | Rev.<br>P8   |                  |