
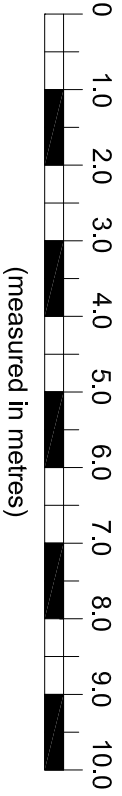




The Contractor is responsible for checking dimensions and any discrepancy to be  
reported to the architect immediately. Dimensions to be worked to  
only. Subject to all Local Authority and Statutory approvals.  
DO NOT SCALE

PLANNING

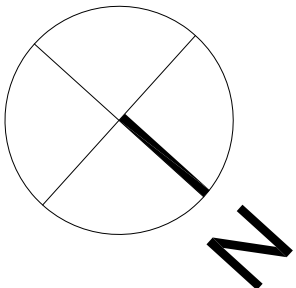

1:100

(measured in metres)

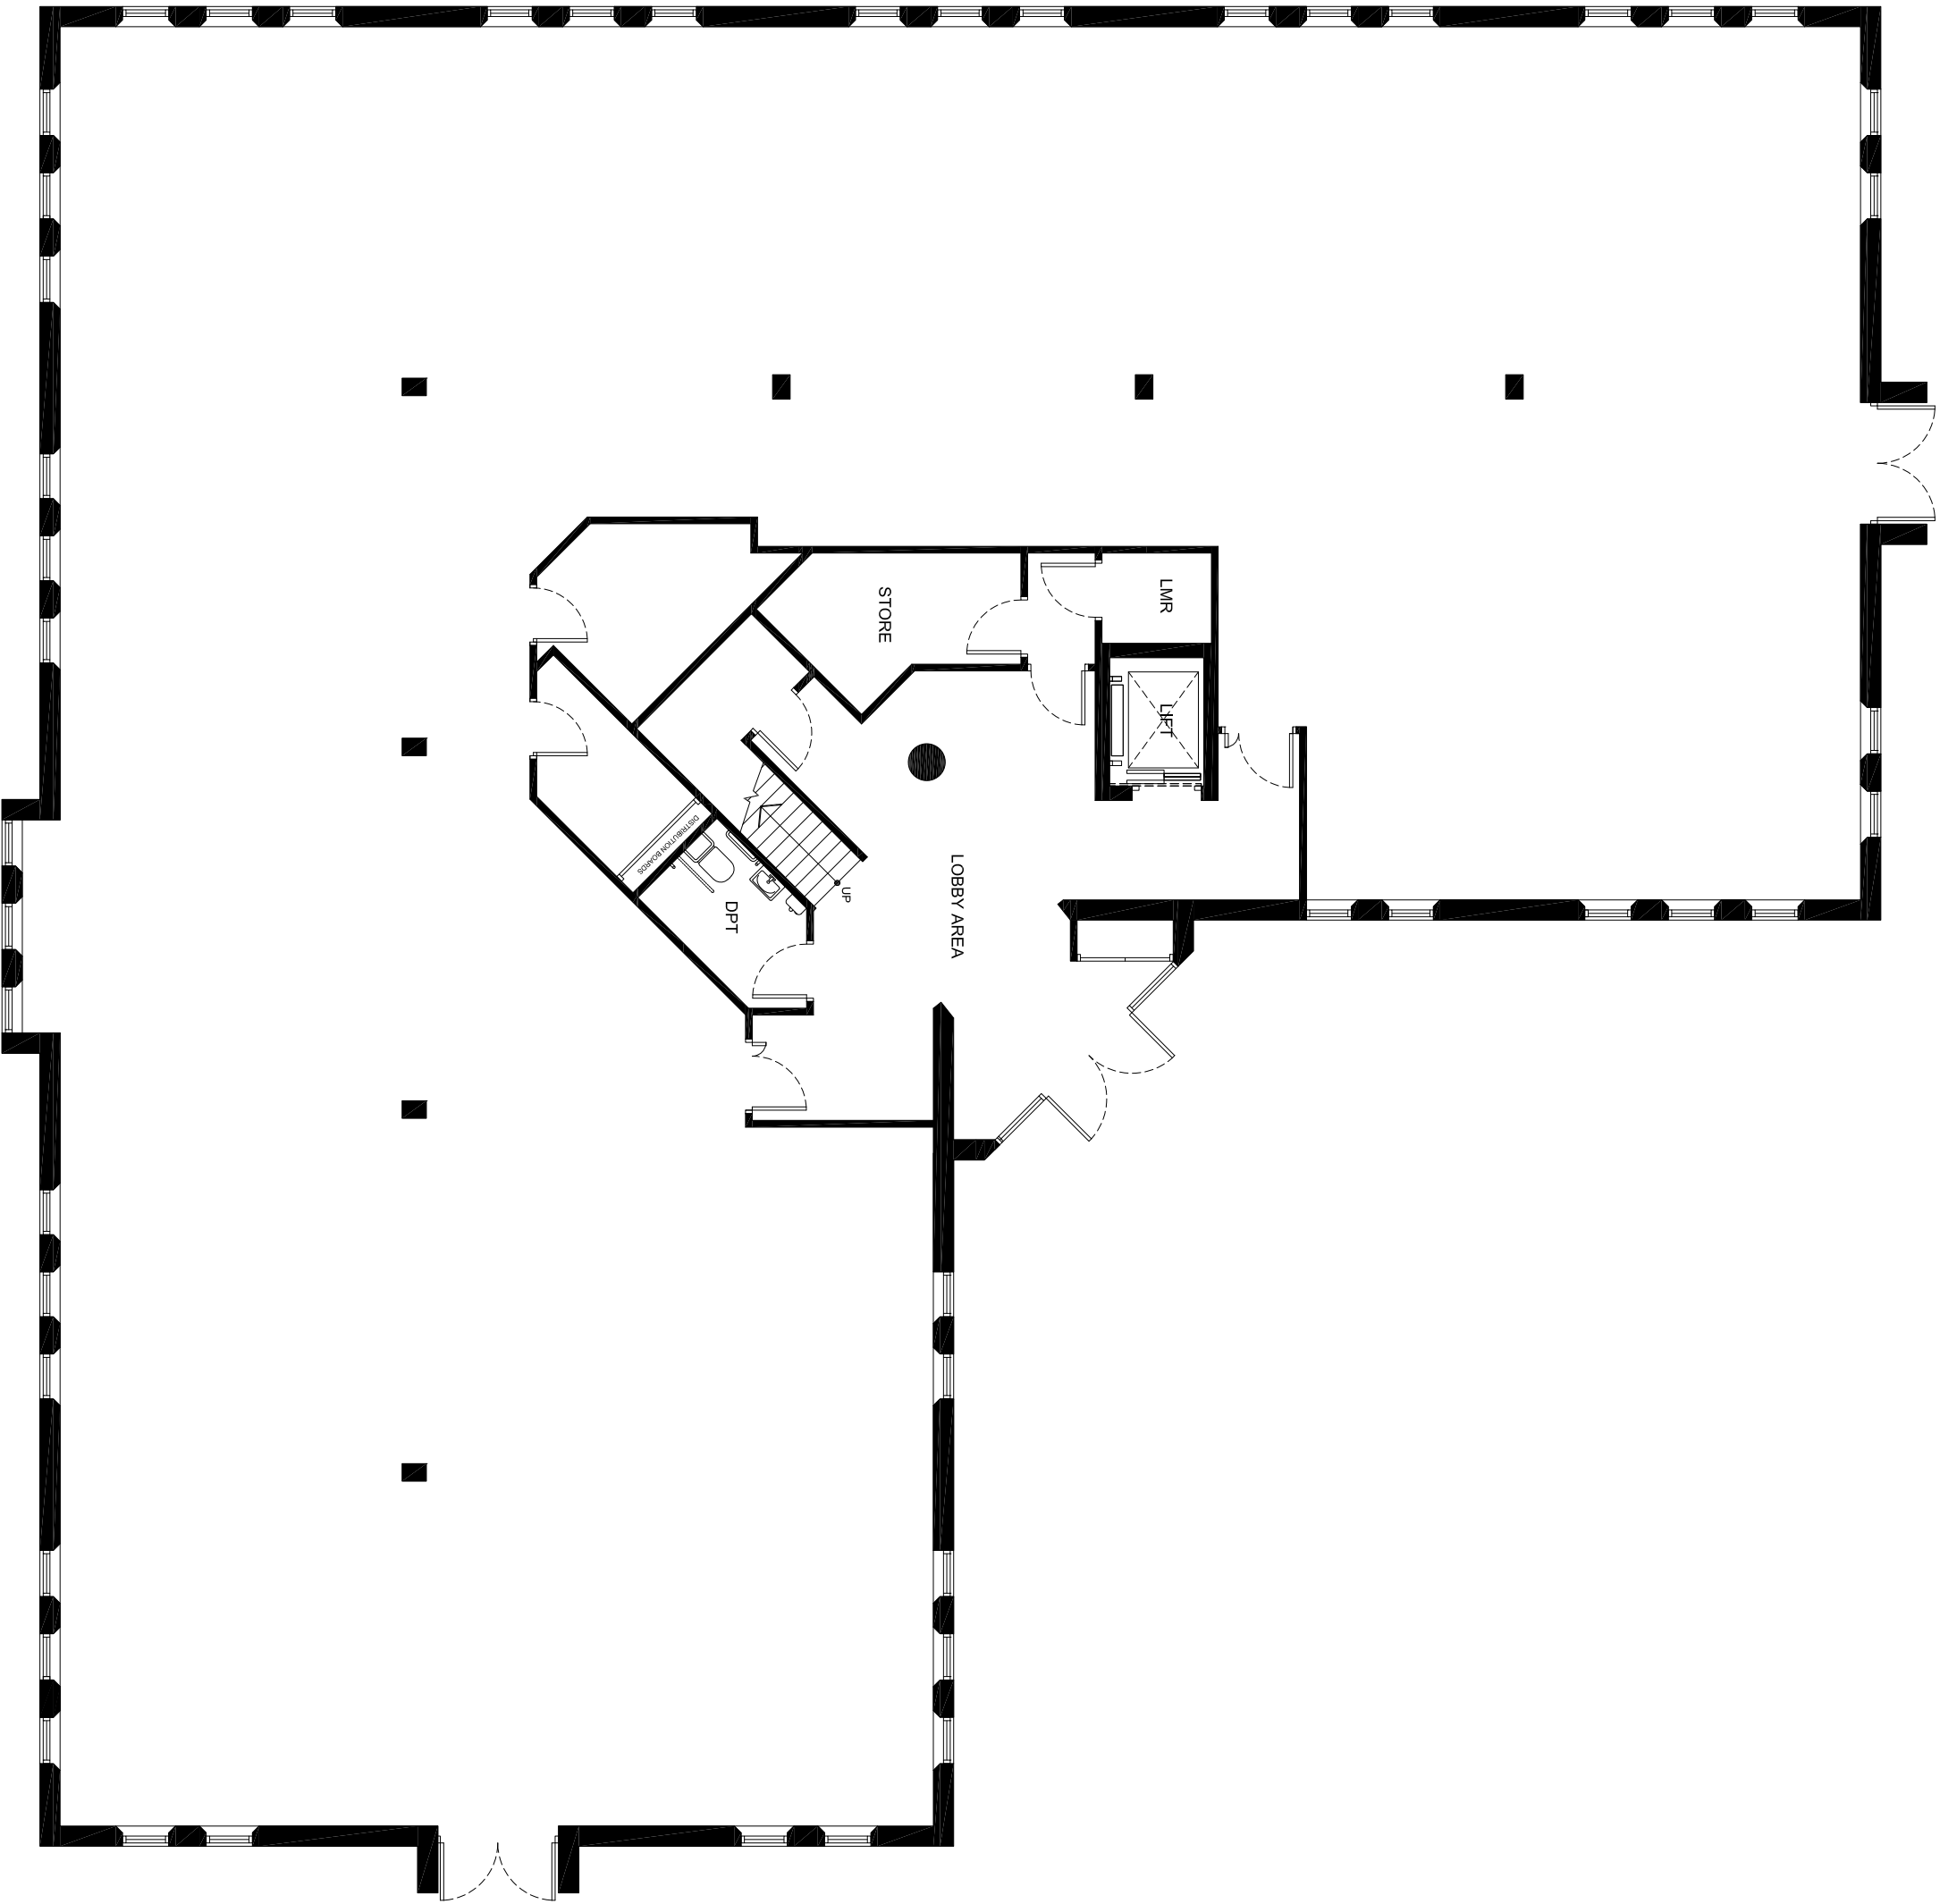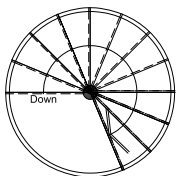

EXISTING GROUND FLOOR PLAN

EMERSON HOUSE, HEVES LANE,  
WYTHENSHAW, WYTHENSHAW,  
CHESHIRE SK9 7LE  
Tel: 01625 588400, Fax: 01625 588276



Location

UNIT 'B' THE OAKS BUSINESS PARK  
CREWE ROAD, WYTHENSHAW

Unit

EXISTING GROUND FLOOR PLAN

| Scale      | ref    | checked | Date     |
|------------|--------|---------|----------|
| 1:100 @ A2 | L.P.S. |         | 14.09.22 |

Drawing no.

1143-PLA-2005