



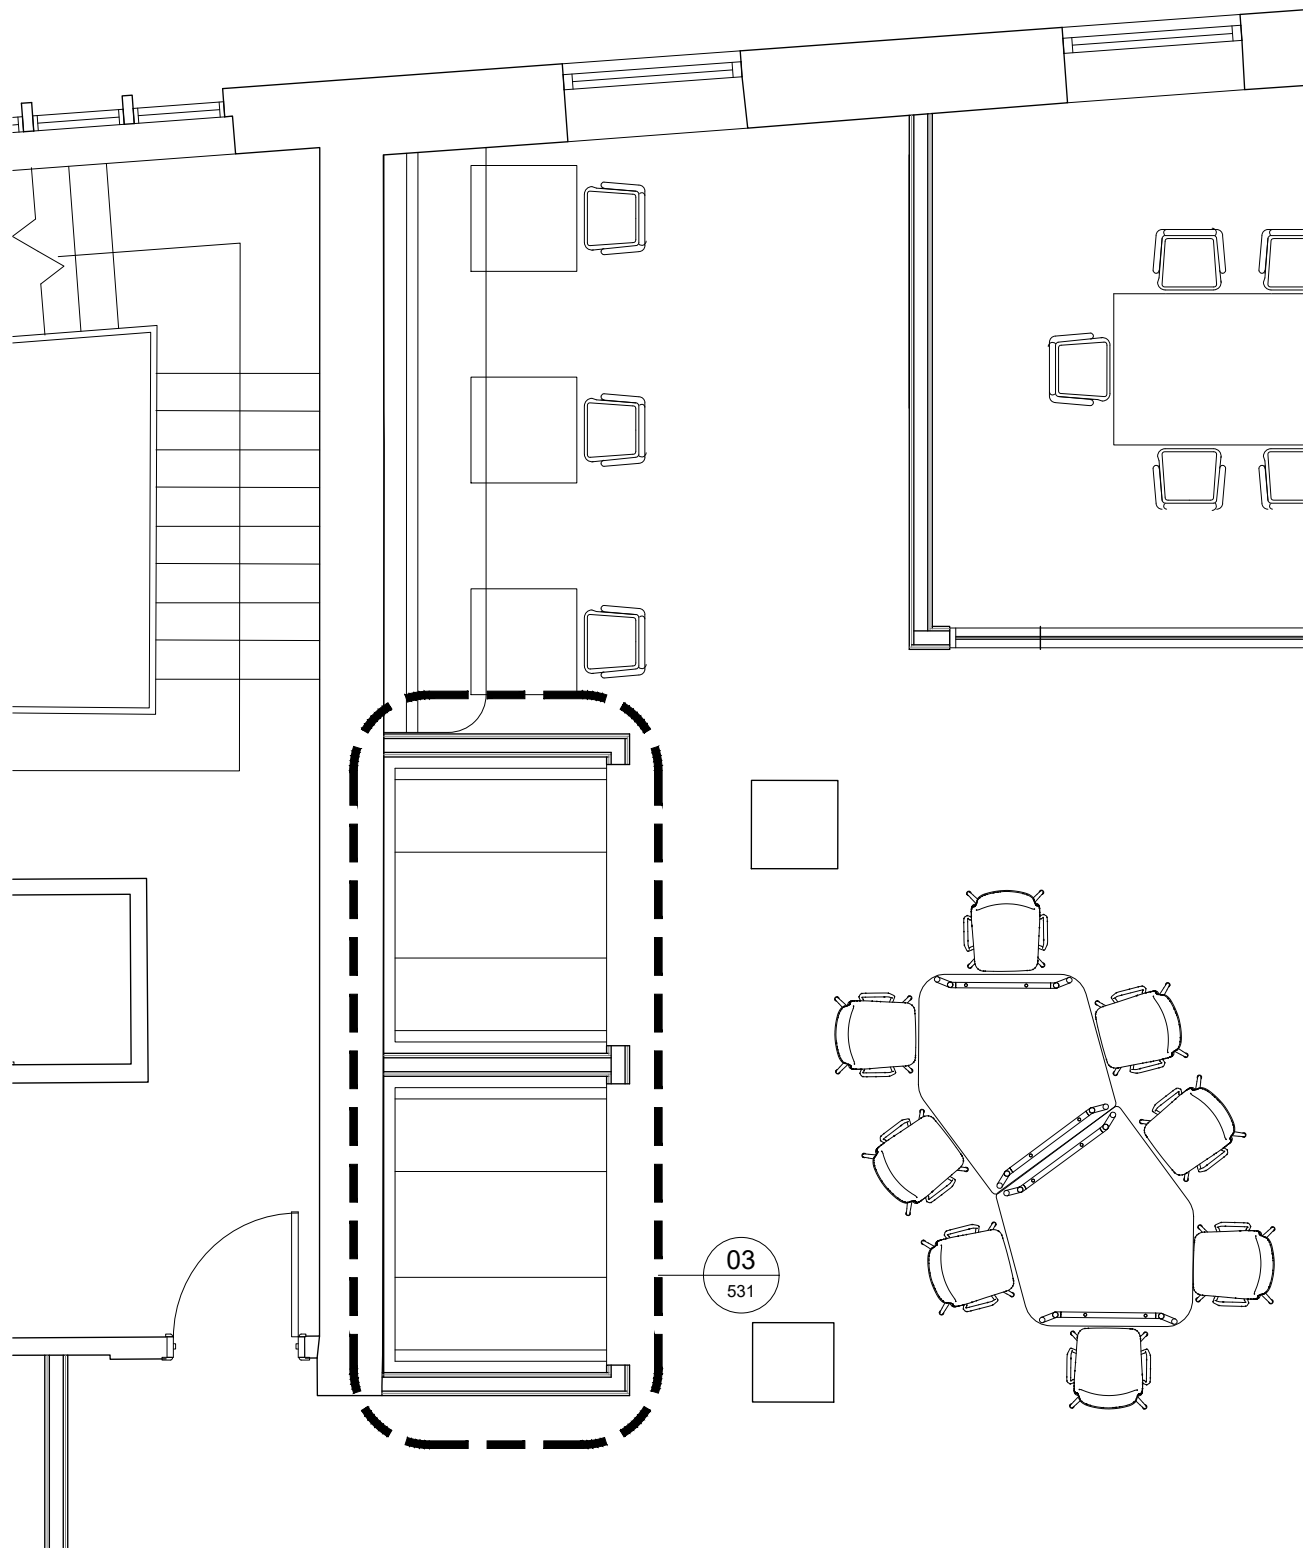

02 SUITE 7 BOOTH REFERENCE PLAN
531 SCALE - 1:50 @ A1
DETAIL LOCATION

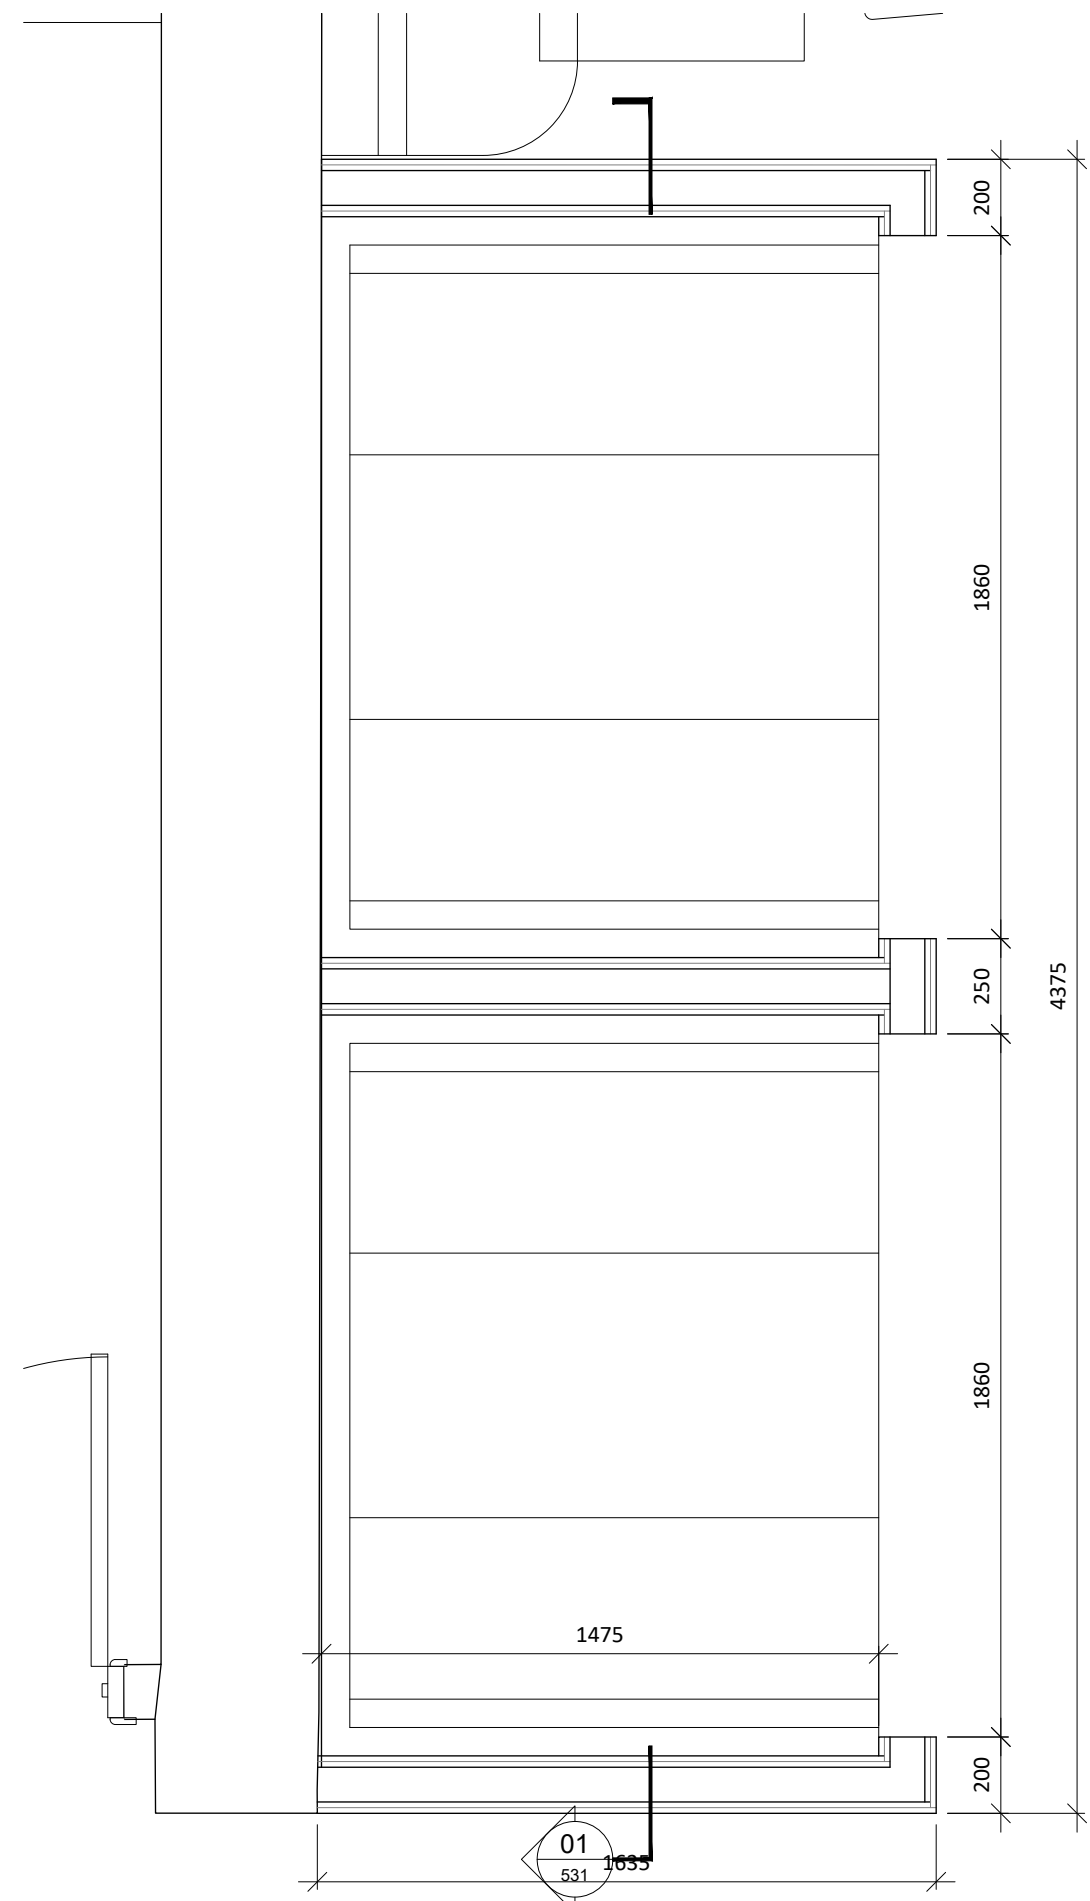

03 SUITE 7 BANQUETTE PLAN
531 SCALE - 1:20 @ A1
DETAIL PLAN

FIRE CONSULTANT / BUILDING CONTROL TO
CONFIRM REQUIREMENT FOR DETECTION
WITHIN THE VOID AND IF SERVICES CAN BE
DIVERTED TO CREATE FALLOW SPACE AND
REMOVE THE REQUIREMENT.

RECESSED SPOTLIGHTS INCORPORATED
WITHIN SOFFIT OF MF PLASTERBOARD
CEILING SET 2400mm AFFL.


FEATURE PENDANT LIGHTS WITH SUPPLIES
HOUSED WITHIN STUD LINED WALLS.

WALLS ABOVE FEATURE PANNELLING TO BE
FACED IN DECORATIVE ACOUSTIC BOARD.


SOCKETS TO BE IN ANTIQUE BRONZE FINISH
AND INCORPORATE USB B/C POINTS.

LOWER SECTION OF WALLS TO BE FACED IN
CONTEMPORARY SQUARE EDGED TIMBER
PANELING TO RECEIVE FULL DECORATION.

CONTEMPORARY SQUARE EDGED SKIRTING
PROFILE TO RECEIVE FULL DECORATION -
SIZE TO ALIGN WITH BESPOKE PERIMETER
TRUNKING DETAIL TO MAIN WORKSPACE.

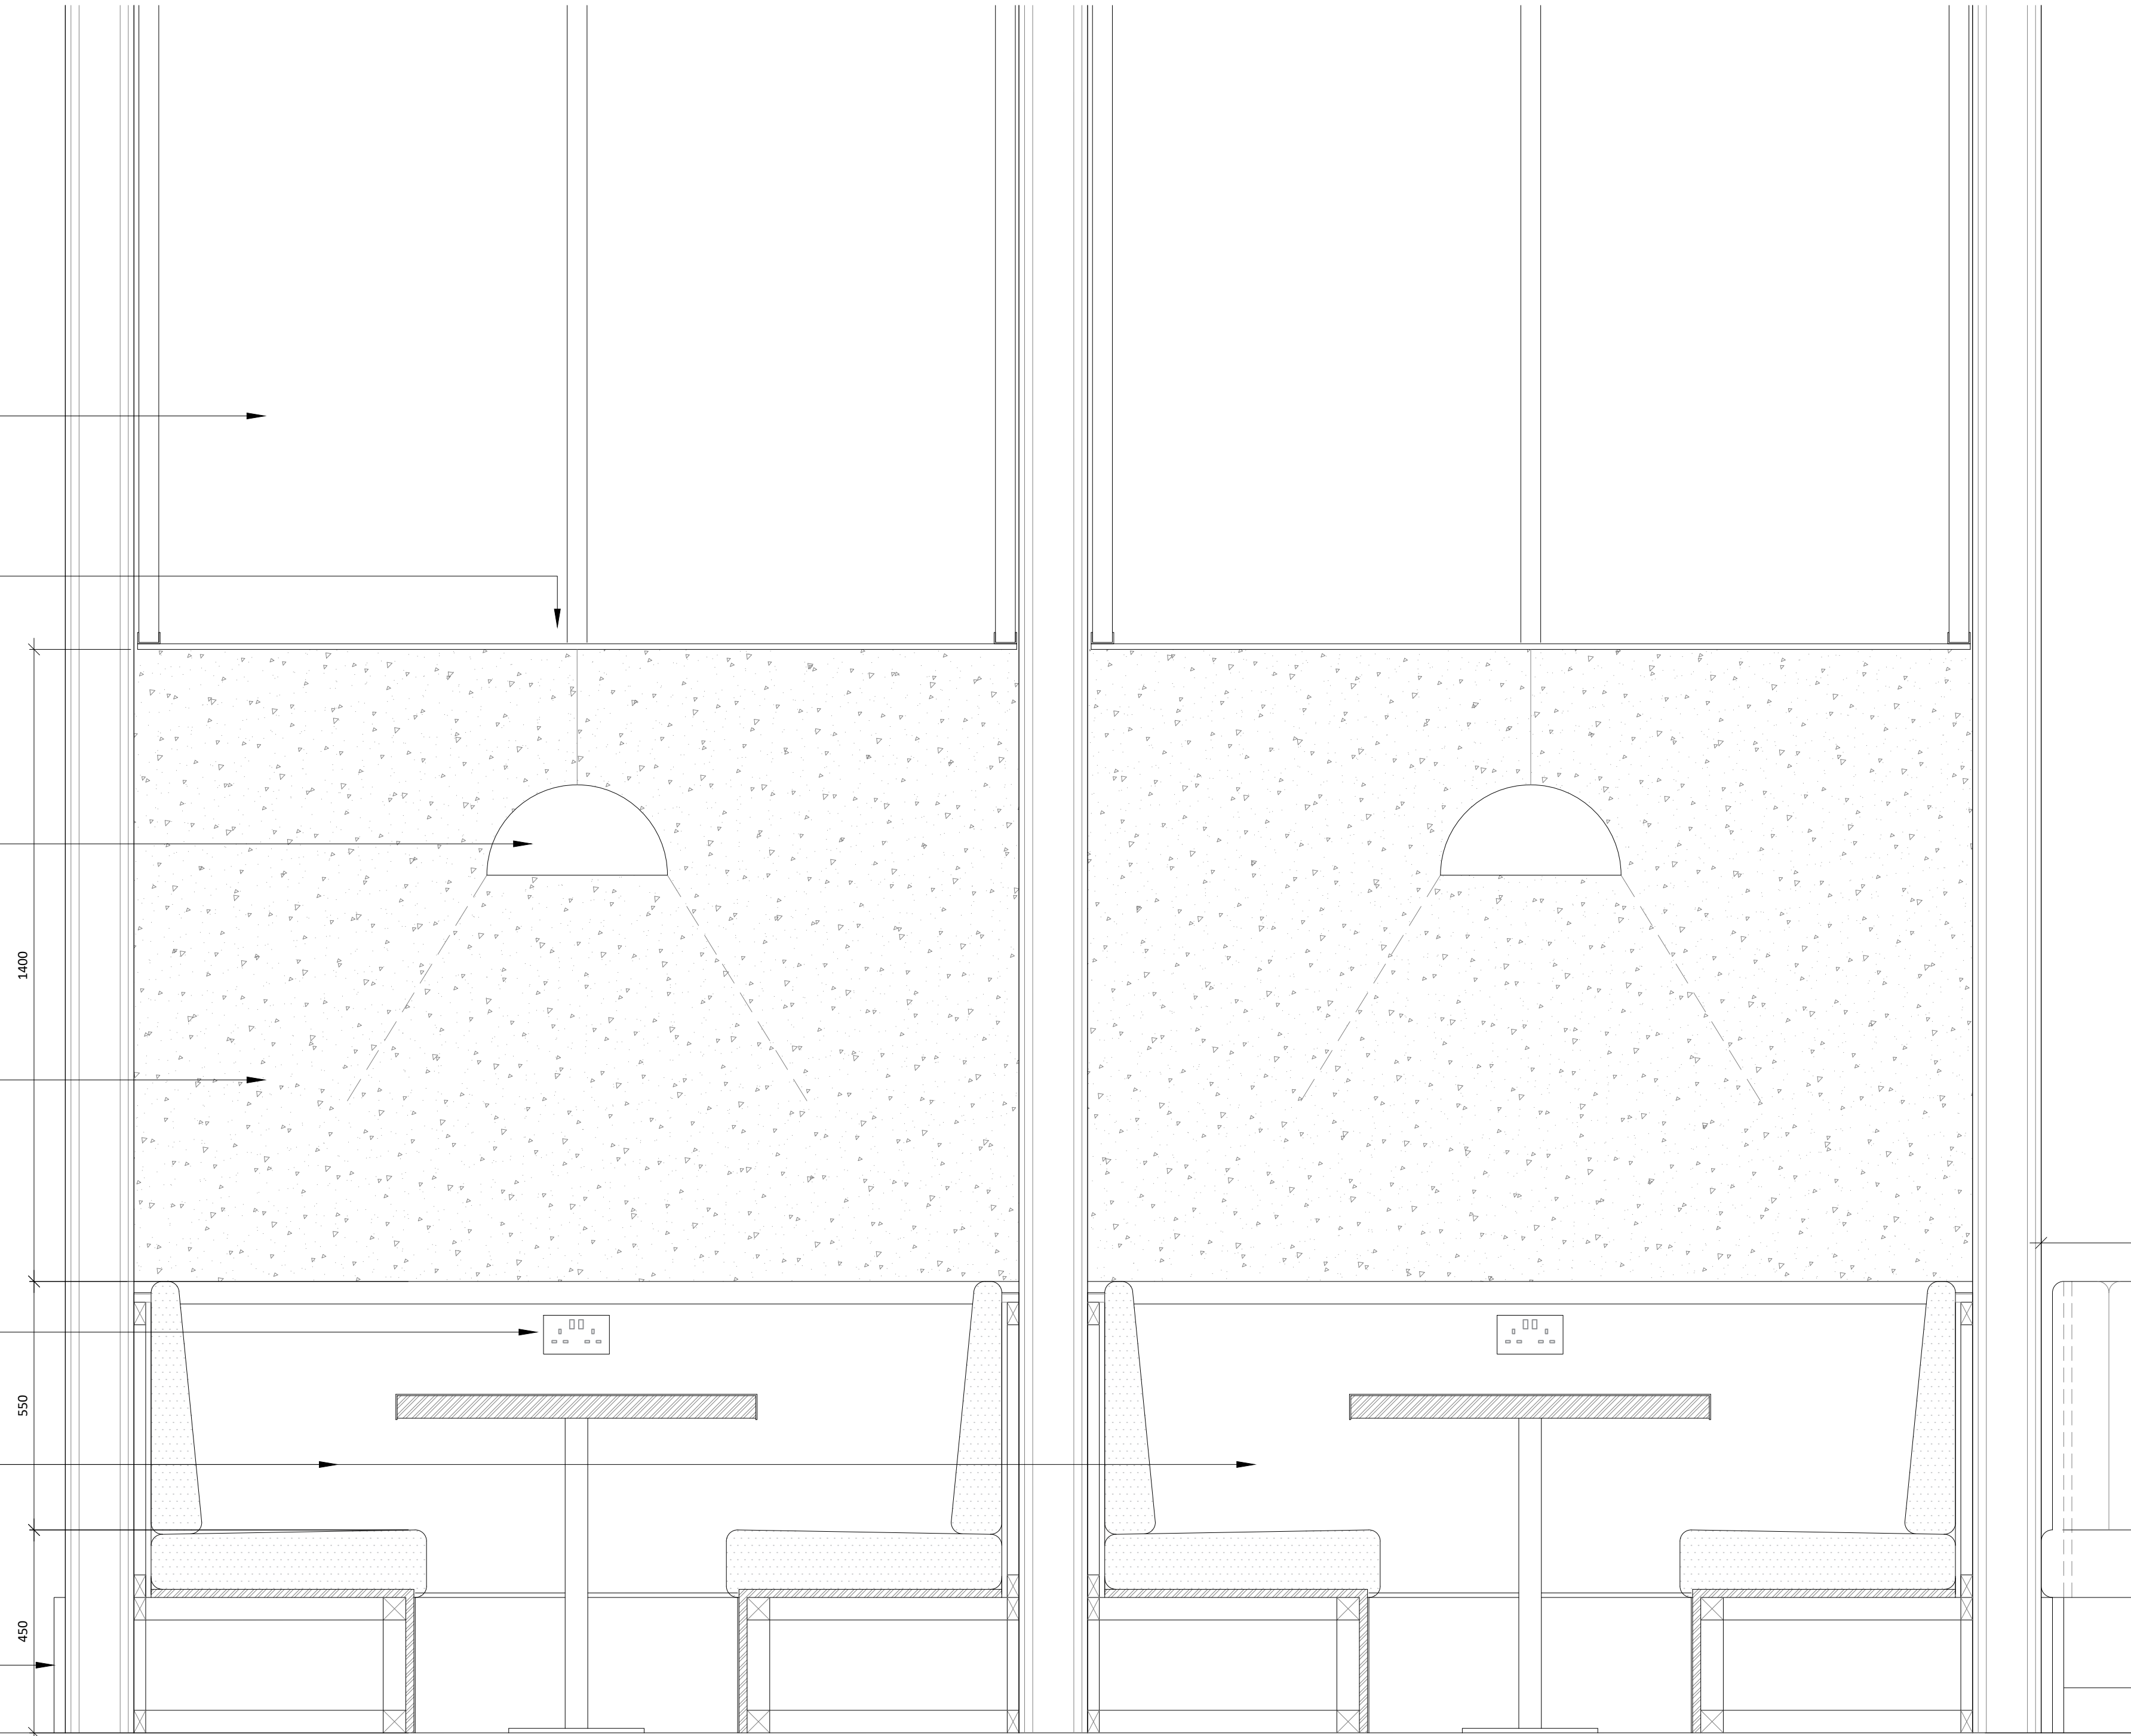

03 SUITE 7 BOOTH ELEVATION
531 SCALE - 1:10 @ A1
FRONT ELEVATION

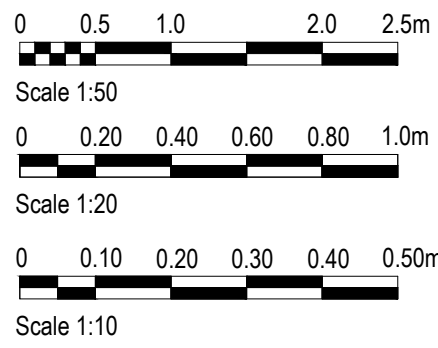

NOTES

DO NOT SCALE FROM THIS DRAWING.
ALL DIMENSIONS TO BE CHECKED ON SITE.
(DRAWINGS MAYBE SCALED FOR LOCAL AUTHORITY & PLANNING PURPOSE ONLY)
COPYRIGHT PROTECTED.

FOR PLANNING
DO NOT USE FOR CONSTRUCTION

GENERAL PLANNING NOTES:

ALL DIMENSIONS TO BE CHECKED ON SITE PRIOR TO ANY MANUFACTURE OR
CONSTRUCTION OF EQUIPMENT, FINISH, SIGNAGE ETC.

DRAWINGS TO BE READ IN CONJUNCTION WITH THE FOLLOWING STAGE 3
INFORMATION:

- STRUCTURAL ENGINEER'S DESIGN & RECOMMENDATIONS (DWLP)
- HERITAGE REPORT (PAUL BUTLER ASSOCIATES)
- M&E AND FIRE STRATEGY (HILSON MORAN)

3.00	12.09.22	ISSUED FOR PLANNING	SO	ARB
REV	DATE	DESCRIPTION	DRAWN	CHECKED
A X I ADDRESS : 41 SOUTH KING STREET, MANCHESTER, M2 6DE TELEPHONE : +44 (0)161 879 7357 EMAIL : www.axi.studio COMPANY NO : 11847325				
CLIENT bruntwood				
PROJECT BRUNTWOOD 38 MOSLEY STREET MANCHESTER M2 3AZ				
DRAWING REFERENCE THIRD FLOOR SUITE 7 BANQUETTE DETAILS AS PROPOSED				
JOB REFERENCE	DRAWING SCALE	DATE	DRAWN	CHECKED
20 - 059	varies@A1	14.01.22	SO	ARB
DRAWING No			STAGE	REV
AXI - B531			3	00