


LEGEND

Extent of clients scope.

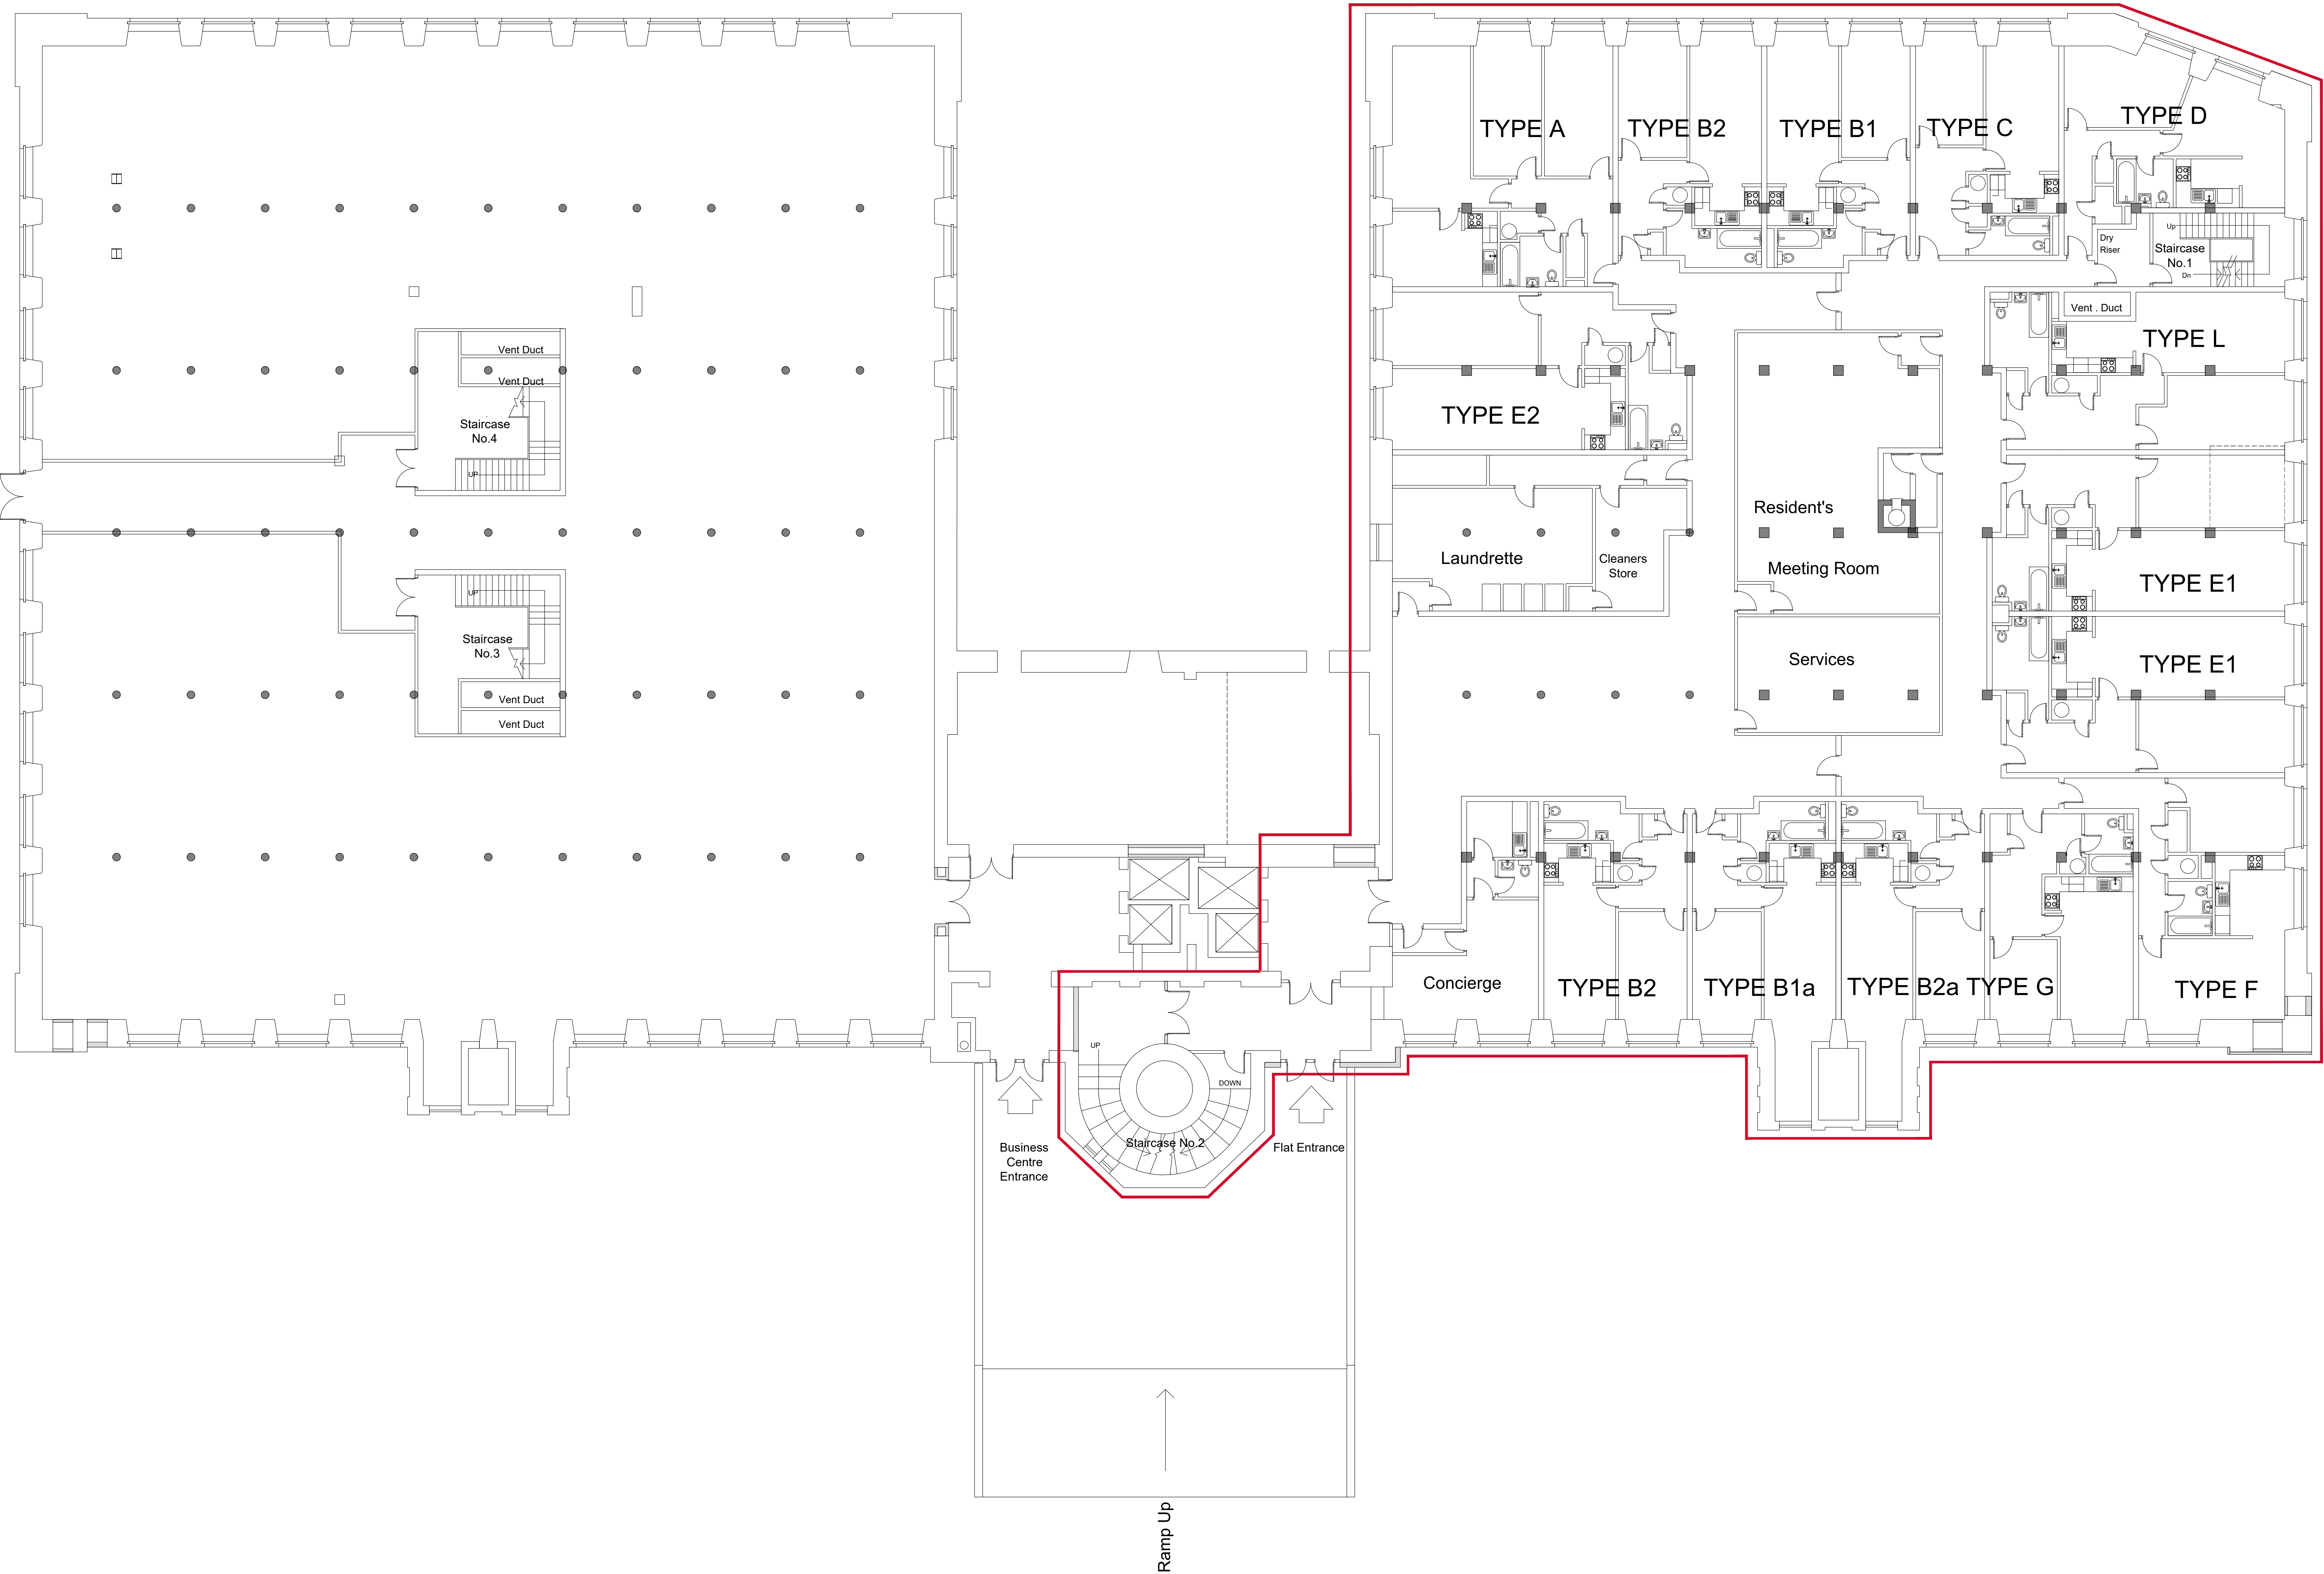

Rev	Description	Date
P01	First issue.	27/10/22

Client:
VICTORIA MILLS RESIDENTS COMPANY A LTD

Project Title:
VICTORIA MILL

RLB ID: P-007269-S	Drawing Number: 01
------------------------------	------------------------------

Drawing Title:
EXISTING GROUND FLOOR PLAN

Stage: TENDER	Status: S0	Revision: P01
-------------------------	----------------------	-------------------------

Date: 27/10/2022	Size: A0	Scale: 1:100
----------------------------	--------------------	------------------------



1 King Street, Manchester, UK, M2 6AW
+44 (0) 161 868 7700 RLB_UK RLB.com

Contact: David.kirk@uk.rlb.com
Author: James.bentham@uk.rlb.com
QA: David.kirk@uk.rlb.com

This drawing is to be read in conjunction with all other associated specifications, schedules, drawings and information issued.
Do NOT scale this drawing. Check and verify ALL dimensions and levels and on site before work commences. For discrepancies or omissions contact Rider Levett Bucknall.
All work and materials to conform with current applicable statutory legislation and regulations.
All work to comply with Construction Design Management (CDM) 2015.
Drawings to be printed in colour, to the scale stated in the title block.
Print colour check (CMYK) Print size check
This information is not to be shared or replicated without permission from RLB.
Copyright © 2021 Rider Levett Bucknall UK Limited.

EXISTING GROUND FLOOR PLAN

SCALE : 1:100