

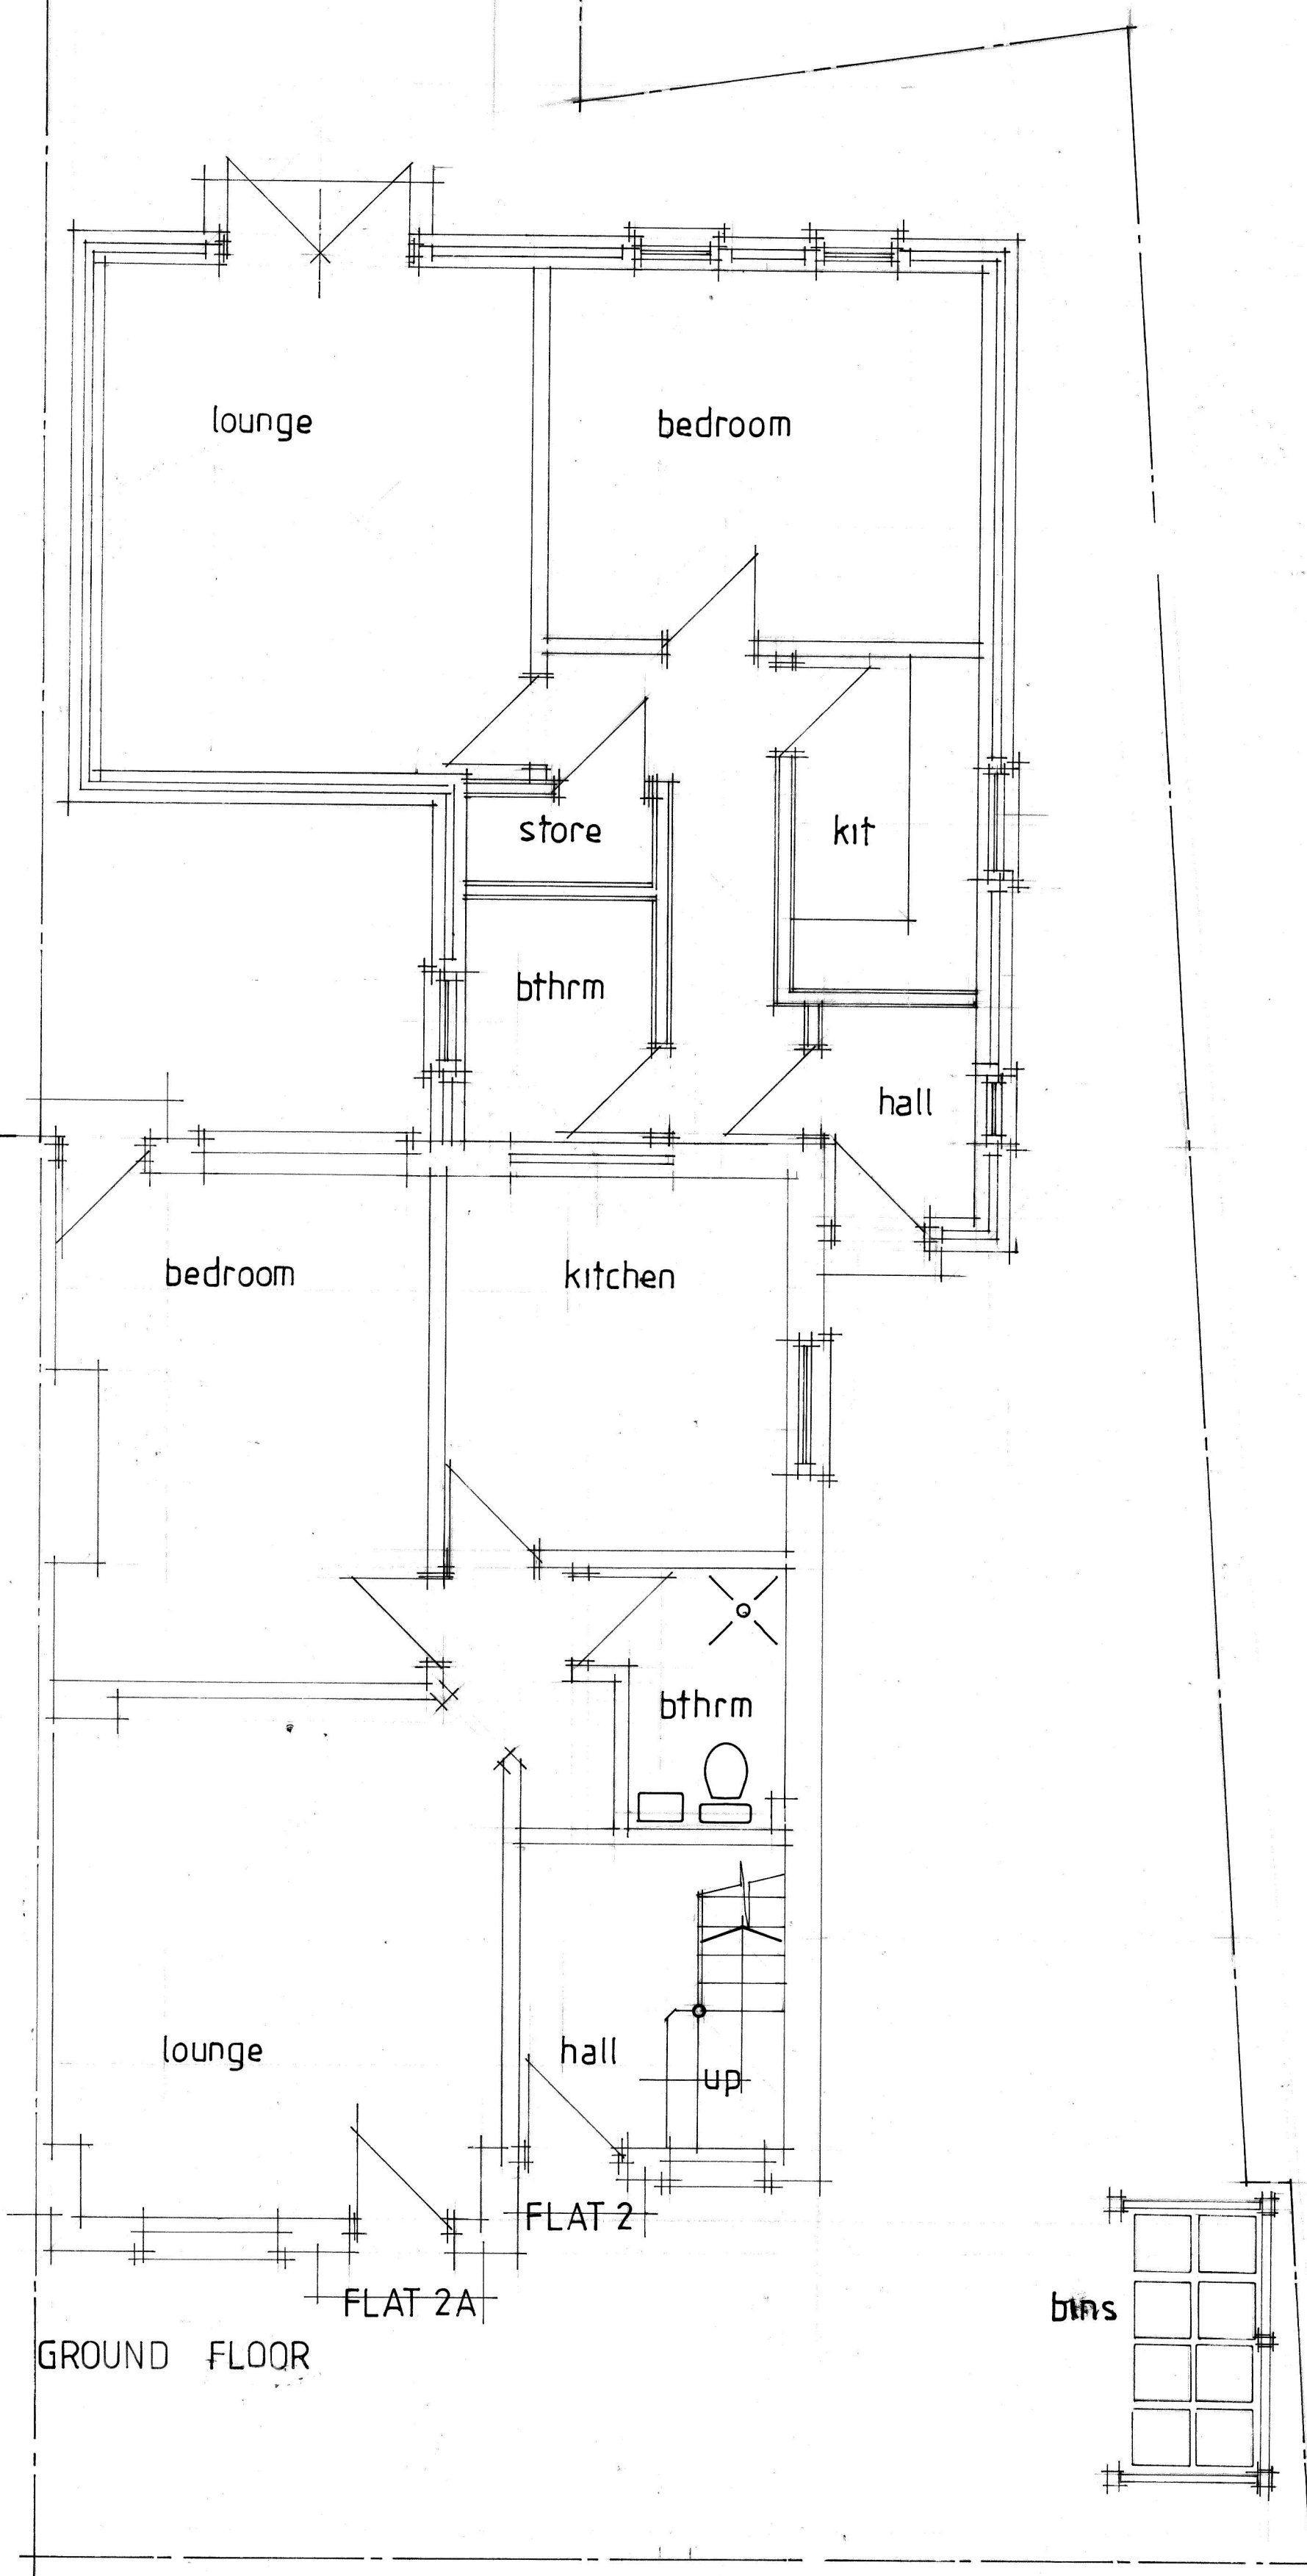


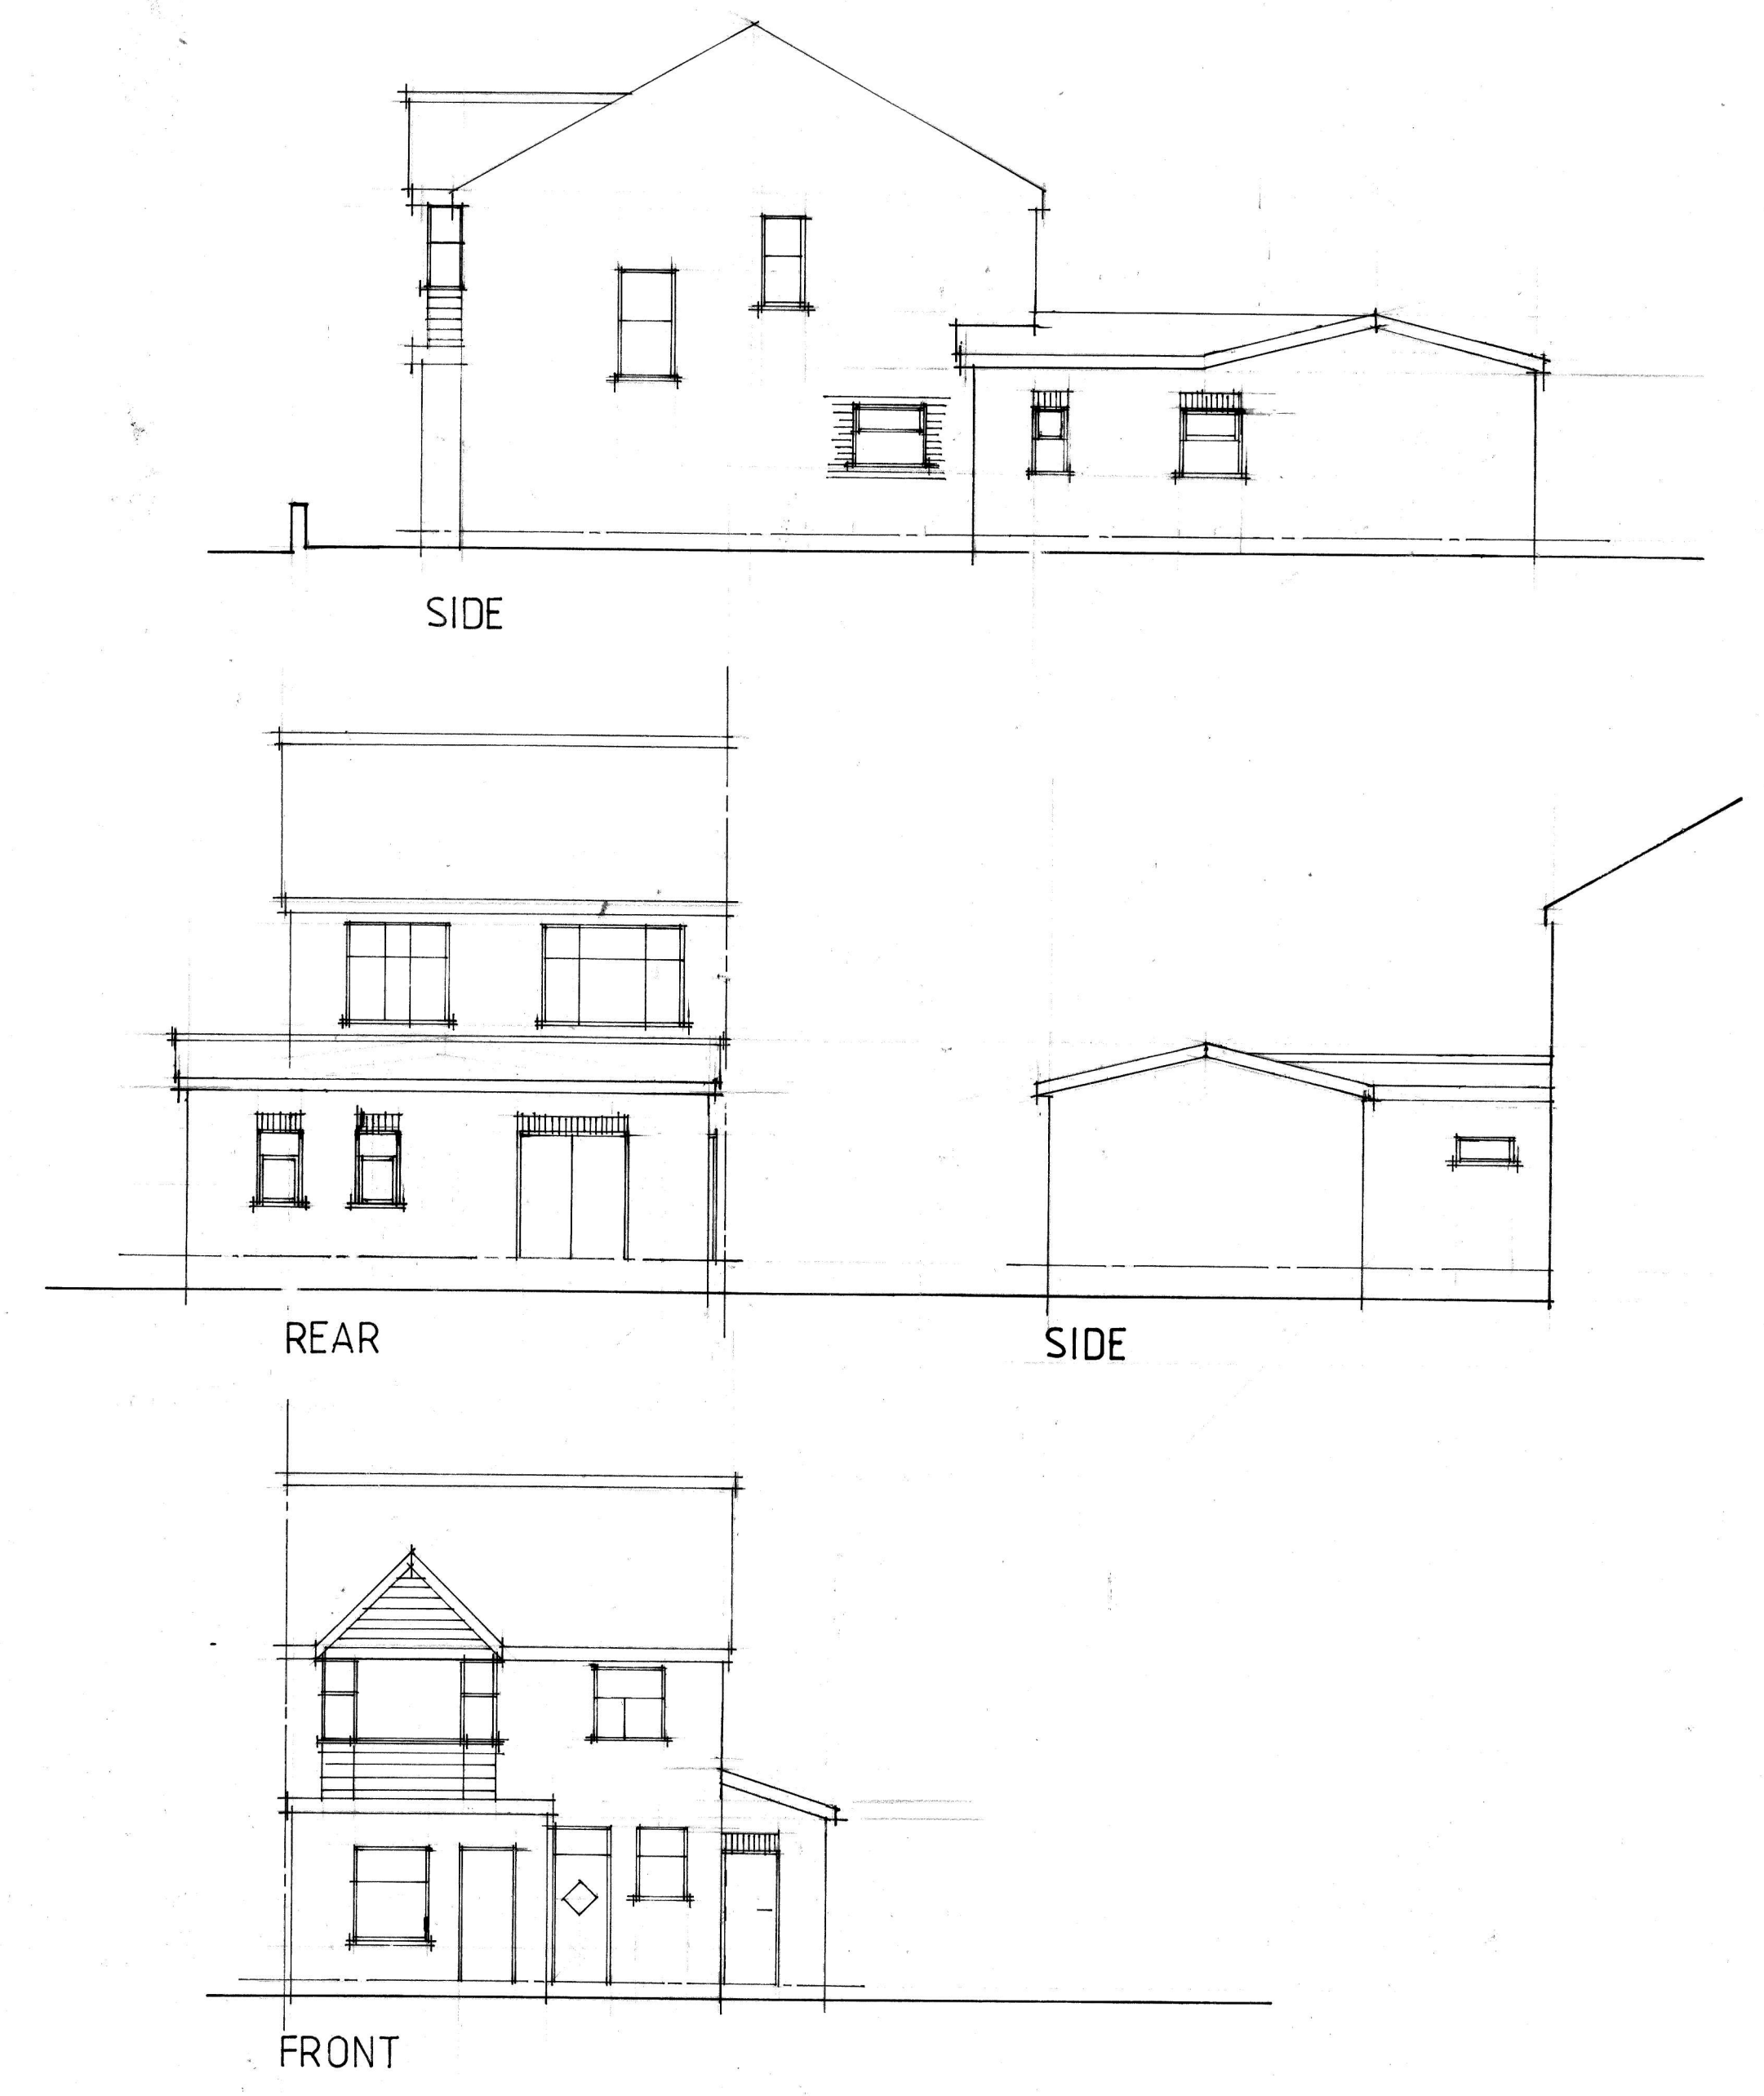

Flat Area 50.0m²
1 bedroom 2 person accommodation

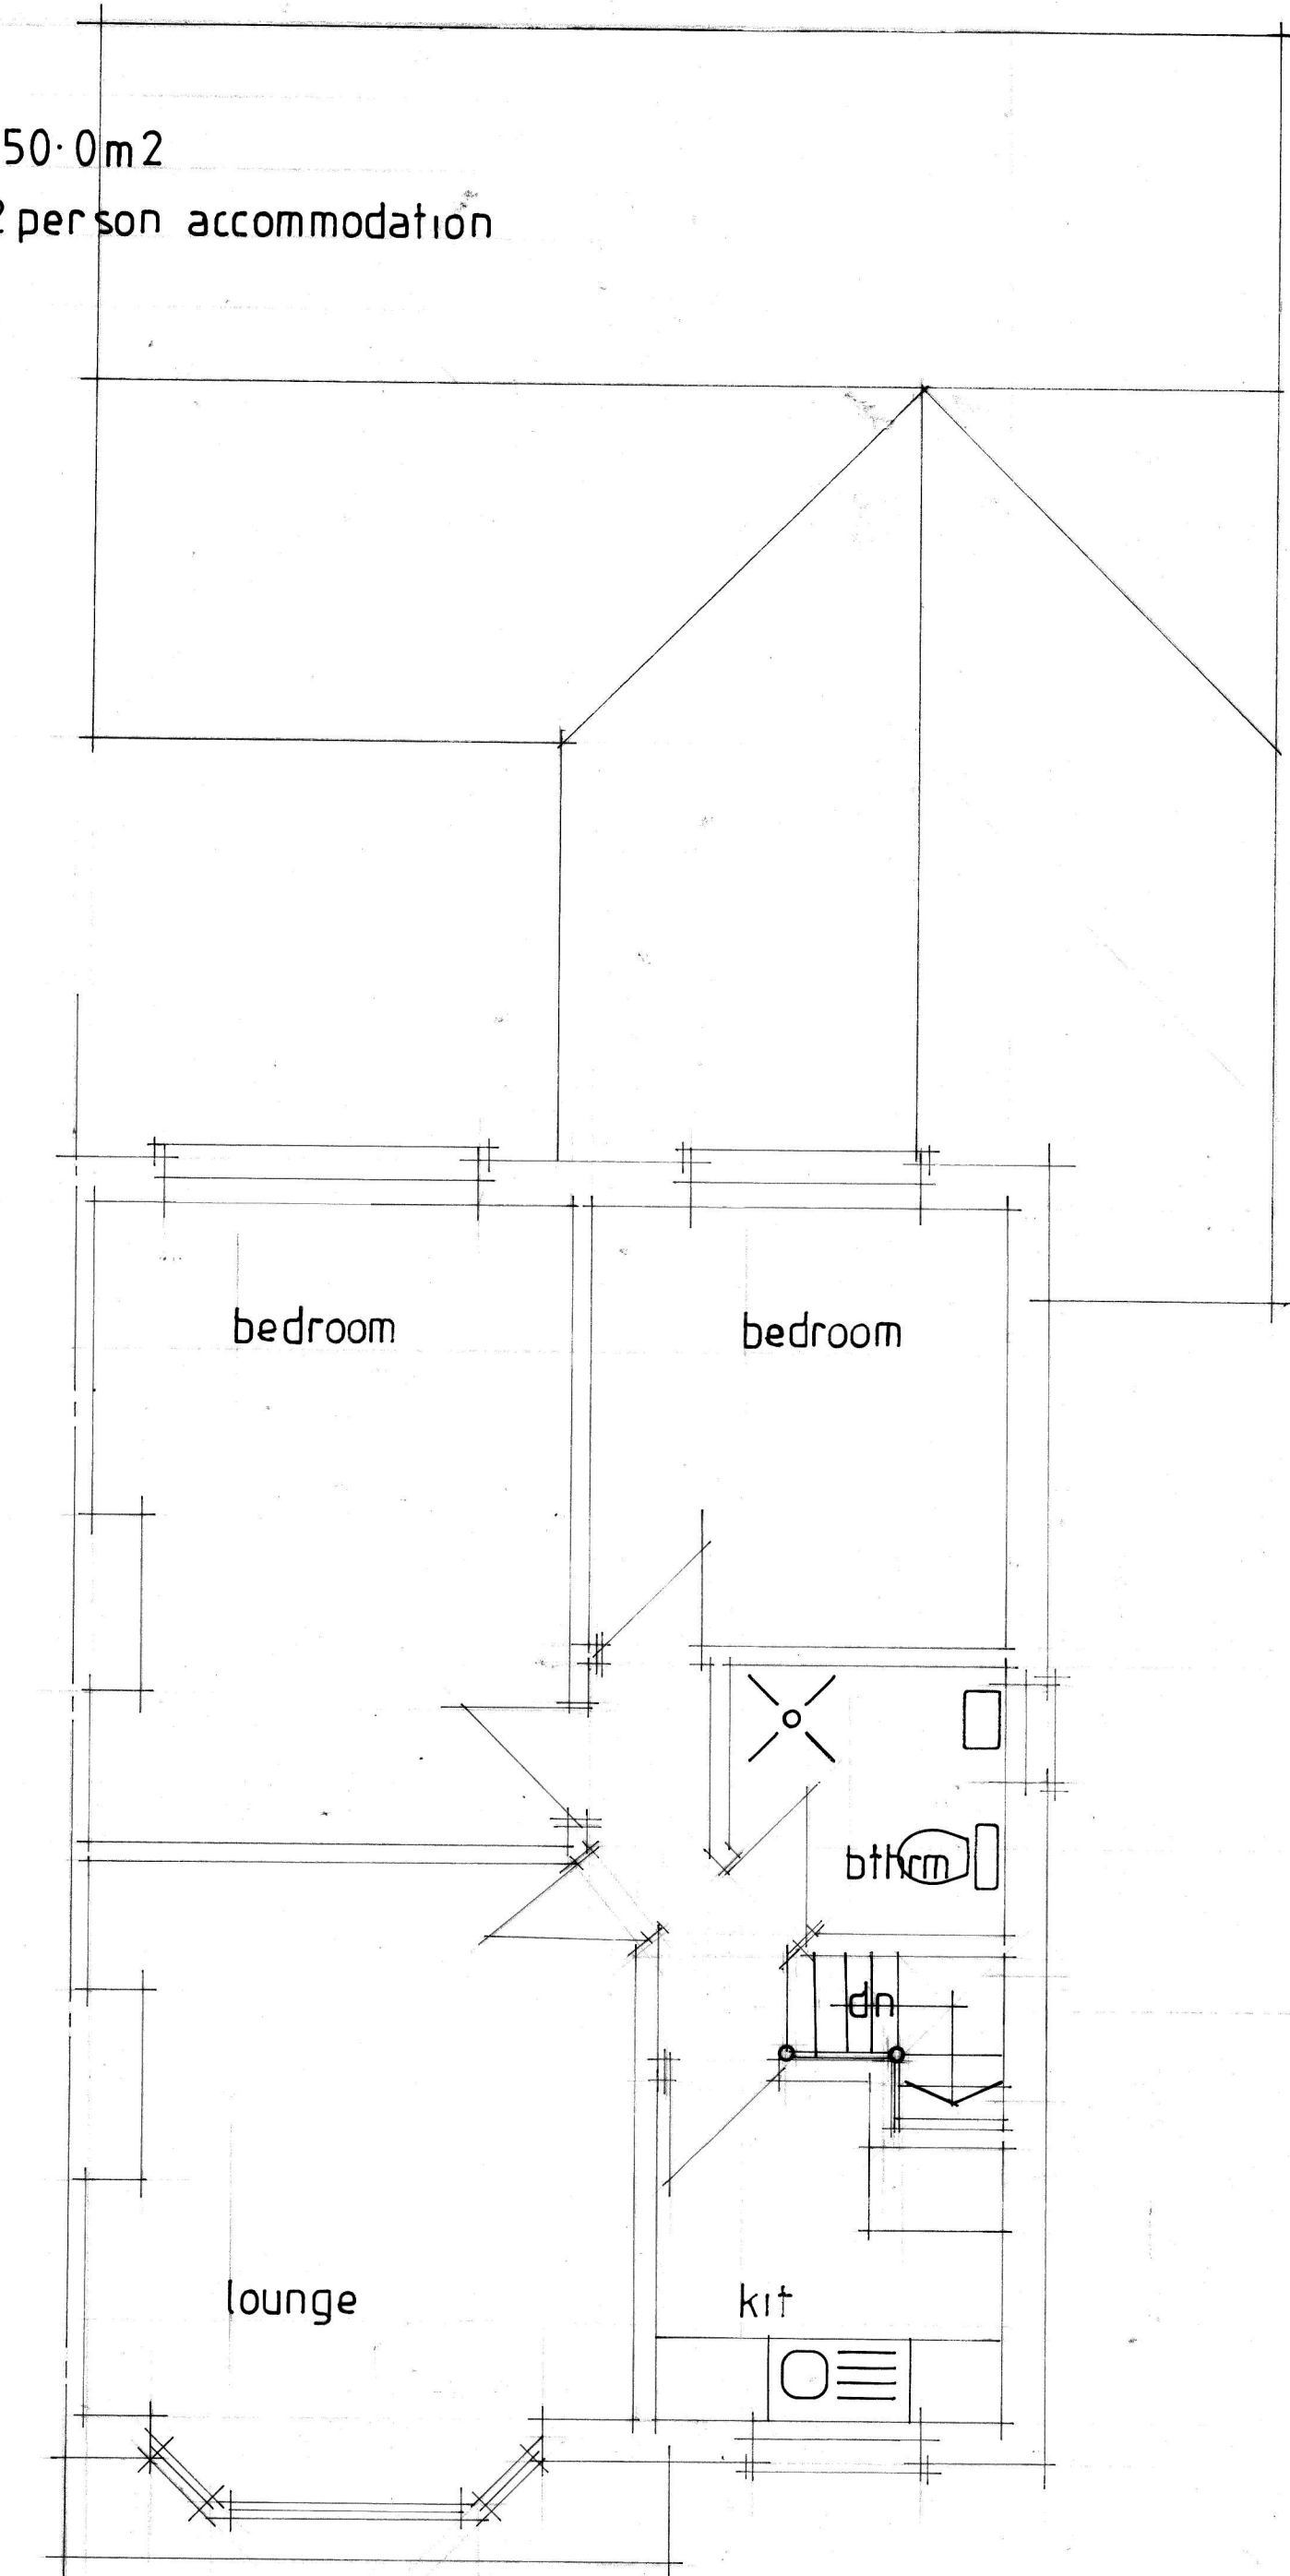

No:	Revision:	Date:	Initial:

ALPHA DESIGN	
11 GILDA CRESCENT ROAD ECCLES M30 9AG TELEPHONE :0161 707 5533	
Project: 2ELLESMERE ROAD DIDSBUARY MCR	
Title: FLOOR PLANS AND ELEVS PROPD	
Scale: 50/100	Date: Oct 22 Initial: CTK
Drg. No:	2