

Extension G.E.A = 44.5m²


Corner Bi-folding Doors




Internal Dividing Screen



Flood Defence Fence

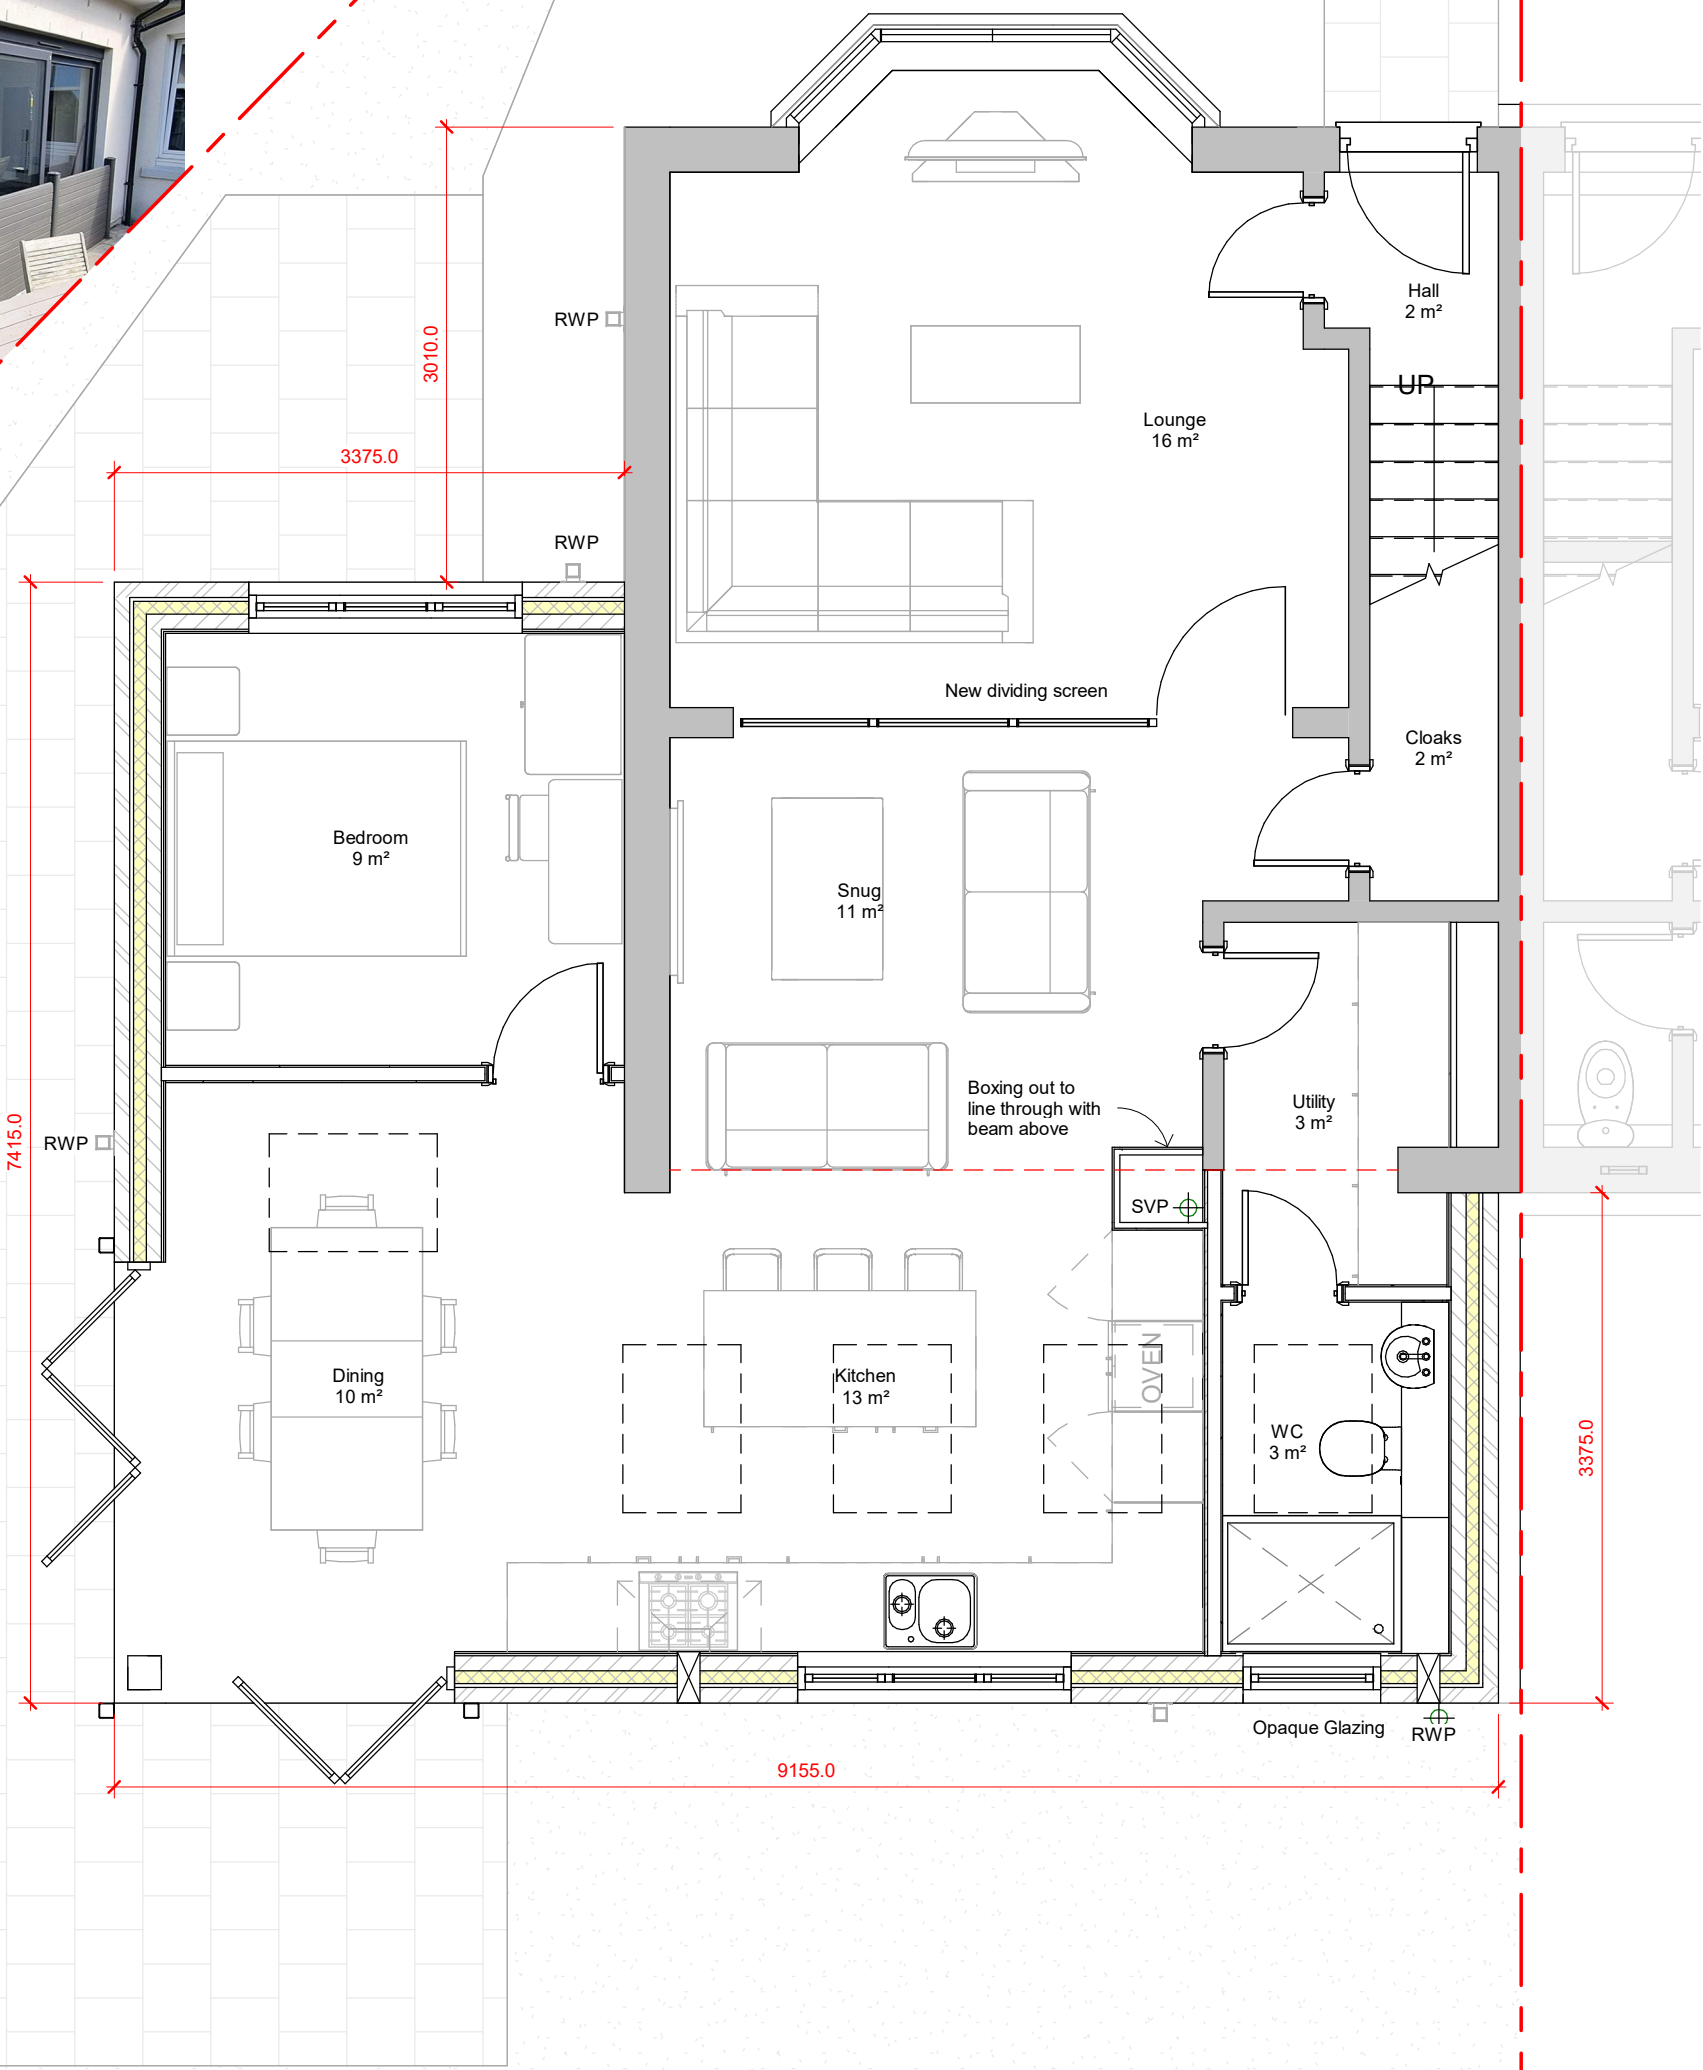

Ground Floor Plan
1 : 50

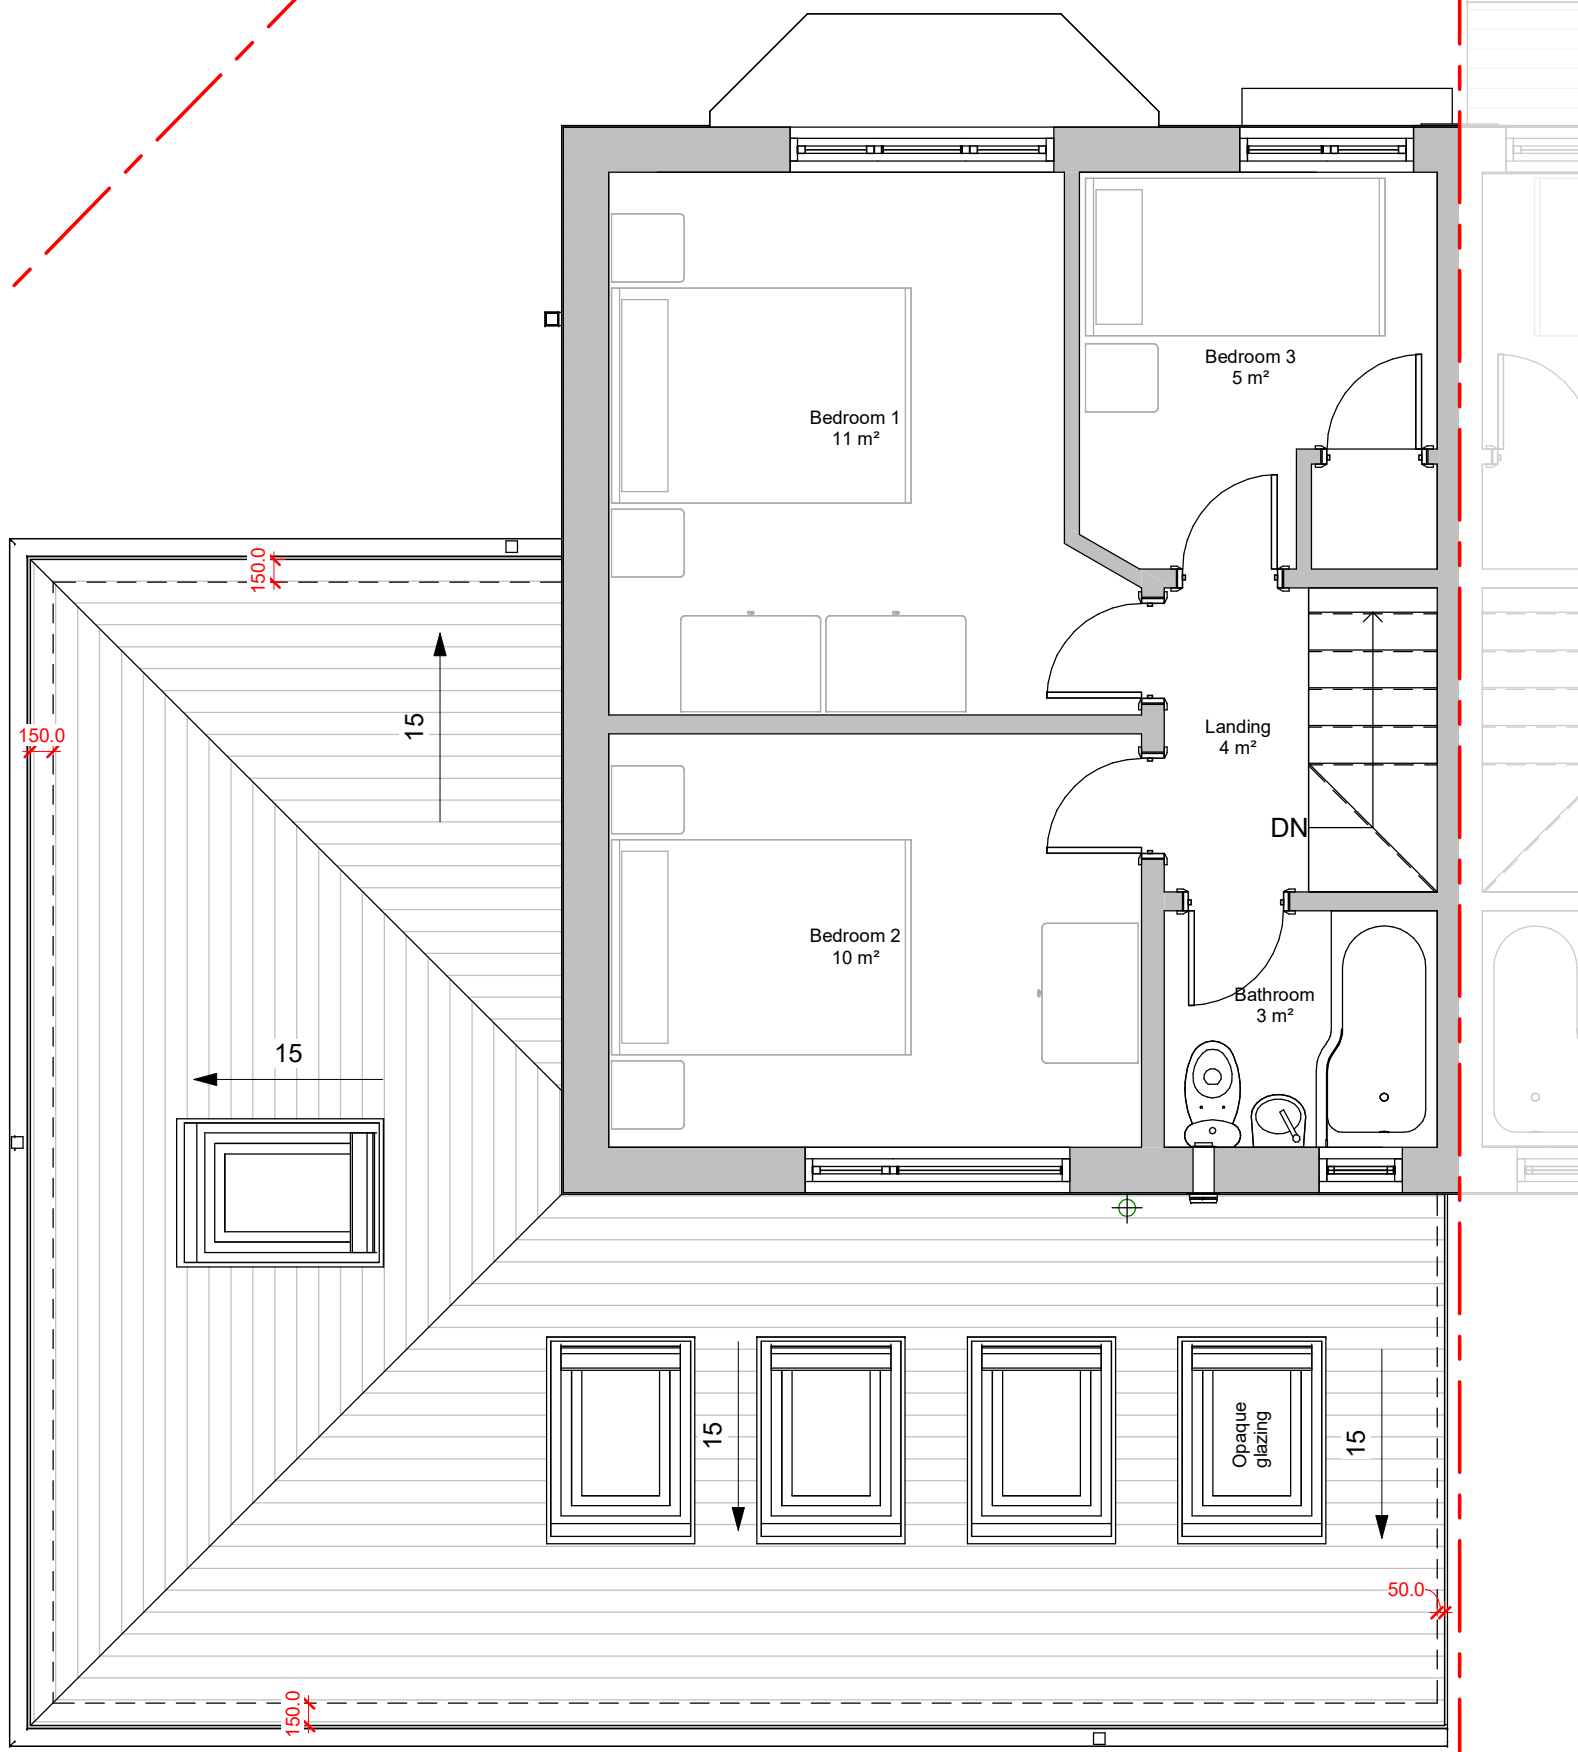

First Floor Plan
1 : 50

No.	Description	Date
A	Roof light added over dining space	26.05.22
B	Roof light size updated. Flood fence notes added	27.09.22

PROJECT

SHEET

42 Mersey Crescent, MANCHESTER, M20 2YJ

Proposed Plans

CLIENT

Mr & Mrs Godwin

Date

September '22

Project number

PR-180

Scale (@ A2)

1 : 50

DRAWING NUMBER

A103

REV

B