

Do not scale this drawing. All Dimensions must be checked on site. This drawing and all details contained hereon are copyright and must not be reproduced without written permission from Extend Your Home.

Planning

REV	DESCRIPTION	AUTH	DATE
/	/	/	/

EXTEND

YOUR HOME




Email: extendyourhome@outlook.com

Address
128 Stanccliffe Road
Wythenshawe
Manchester
M22 4PR


DESCRIPTION
Single-Storey Rear Extension

DRAWING TITLE
Location Plan / Site Plan

DATE 22/07/2022	DRAWN	TC
SCALE 1:1250/500	CLIENT	CI
DRAWING NUMBER	REVISION	
01	/	

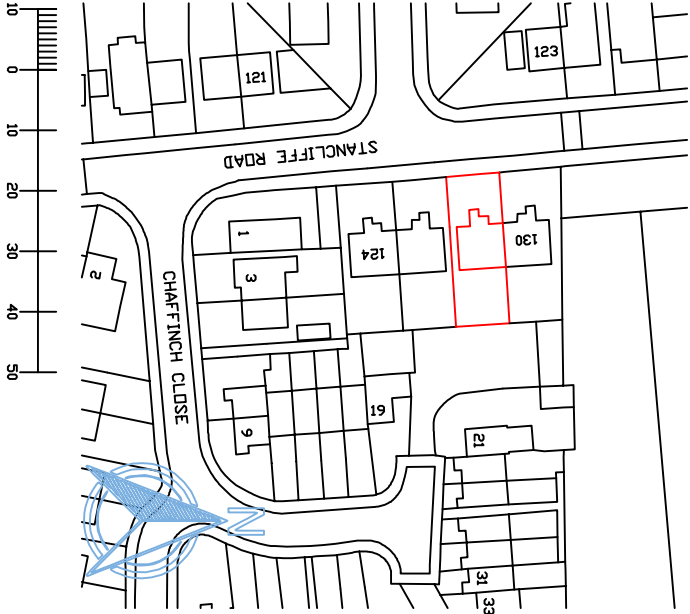

Scale 1:1250

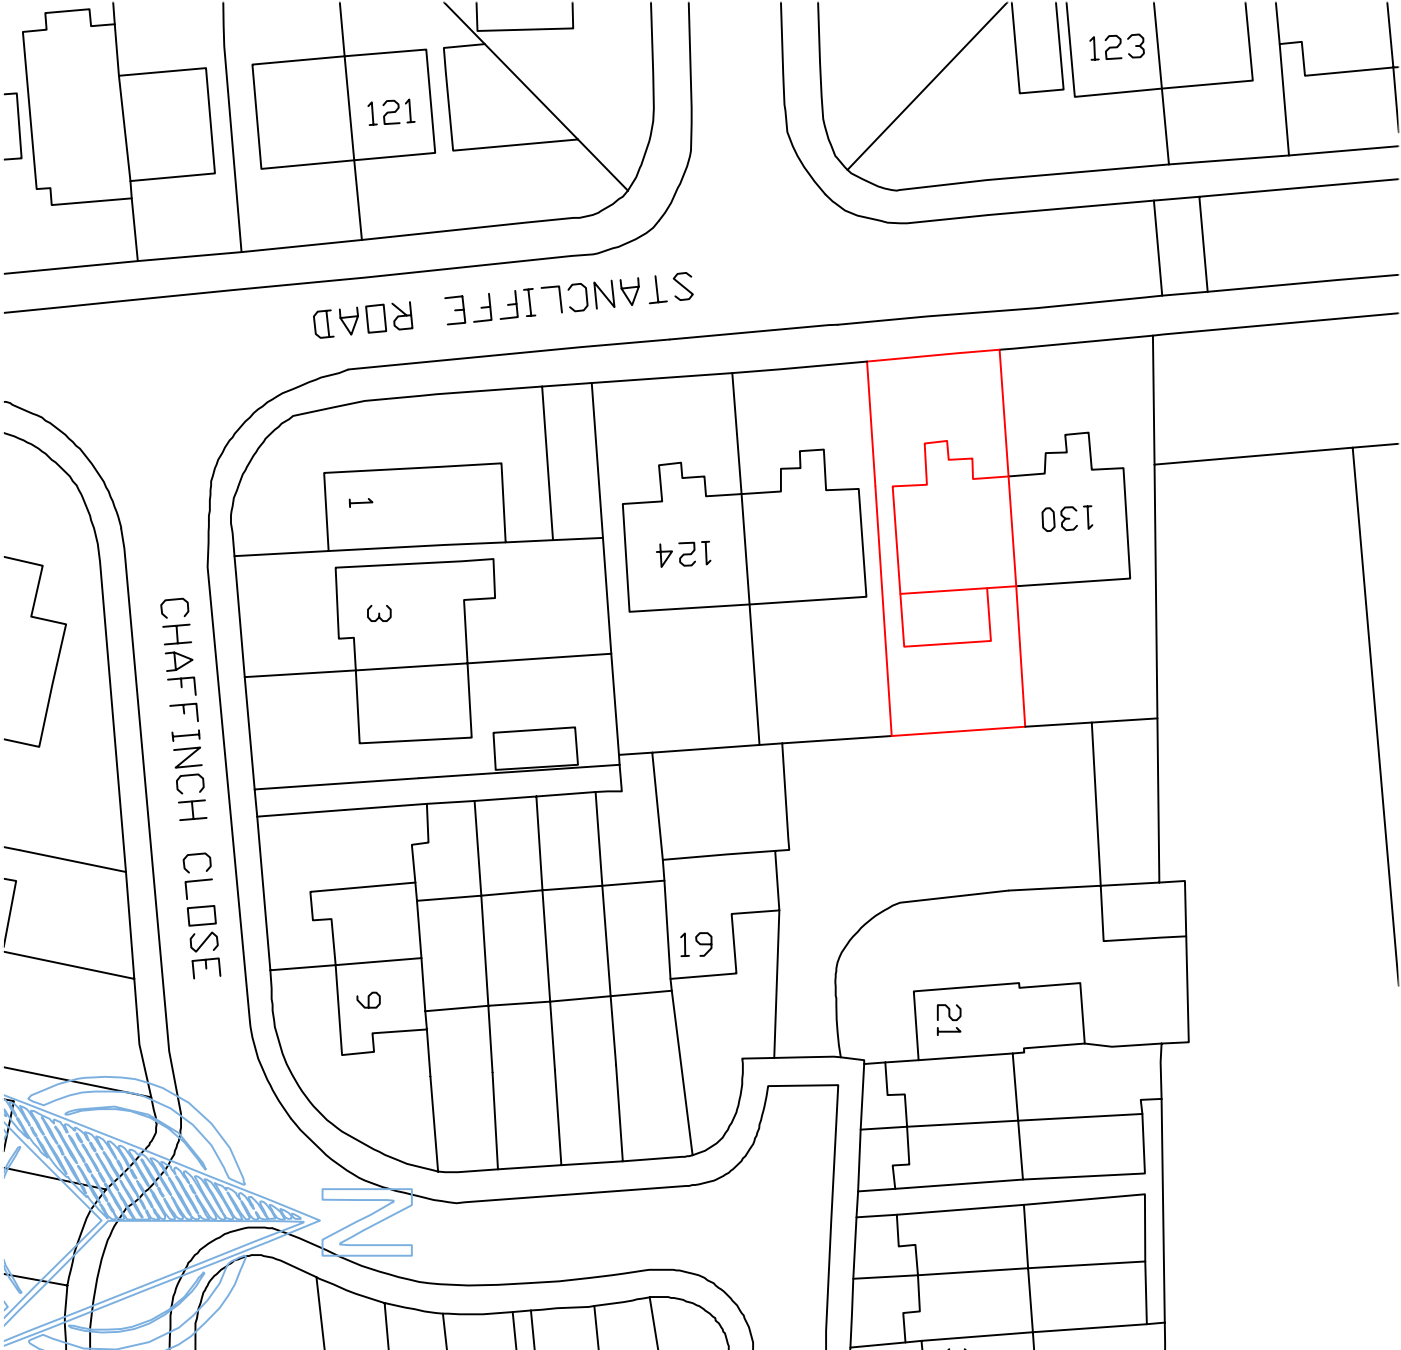

Scale 1:500