

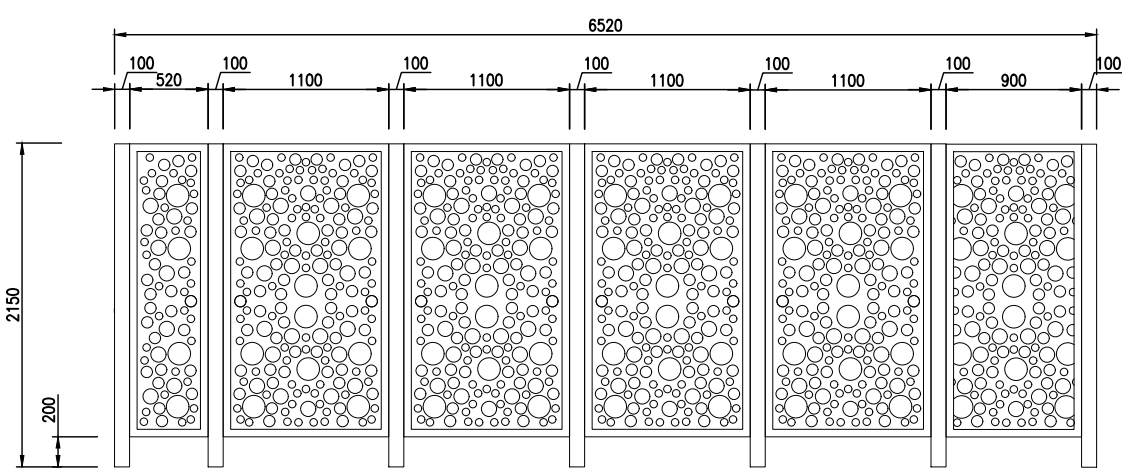
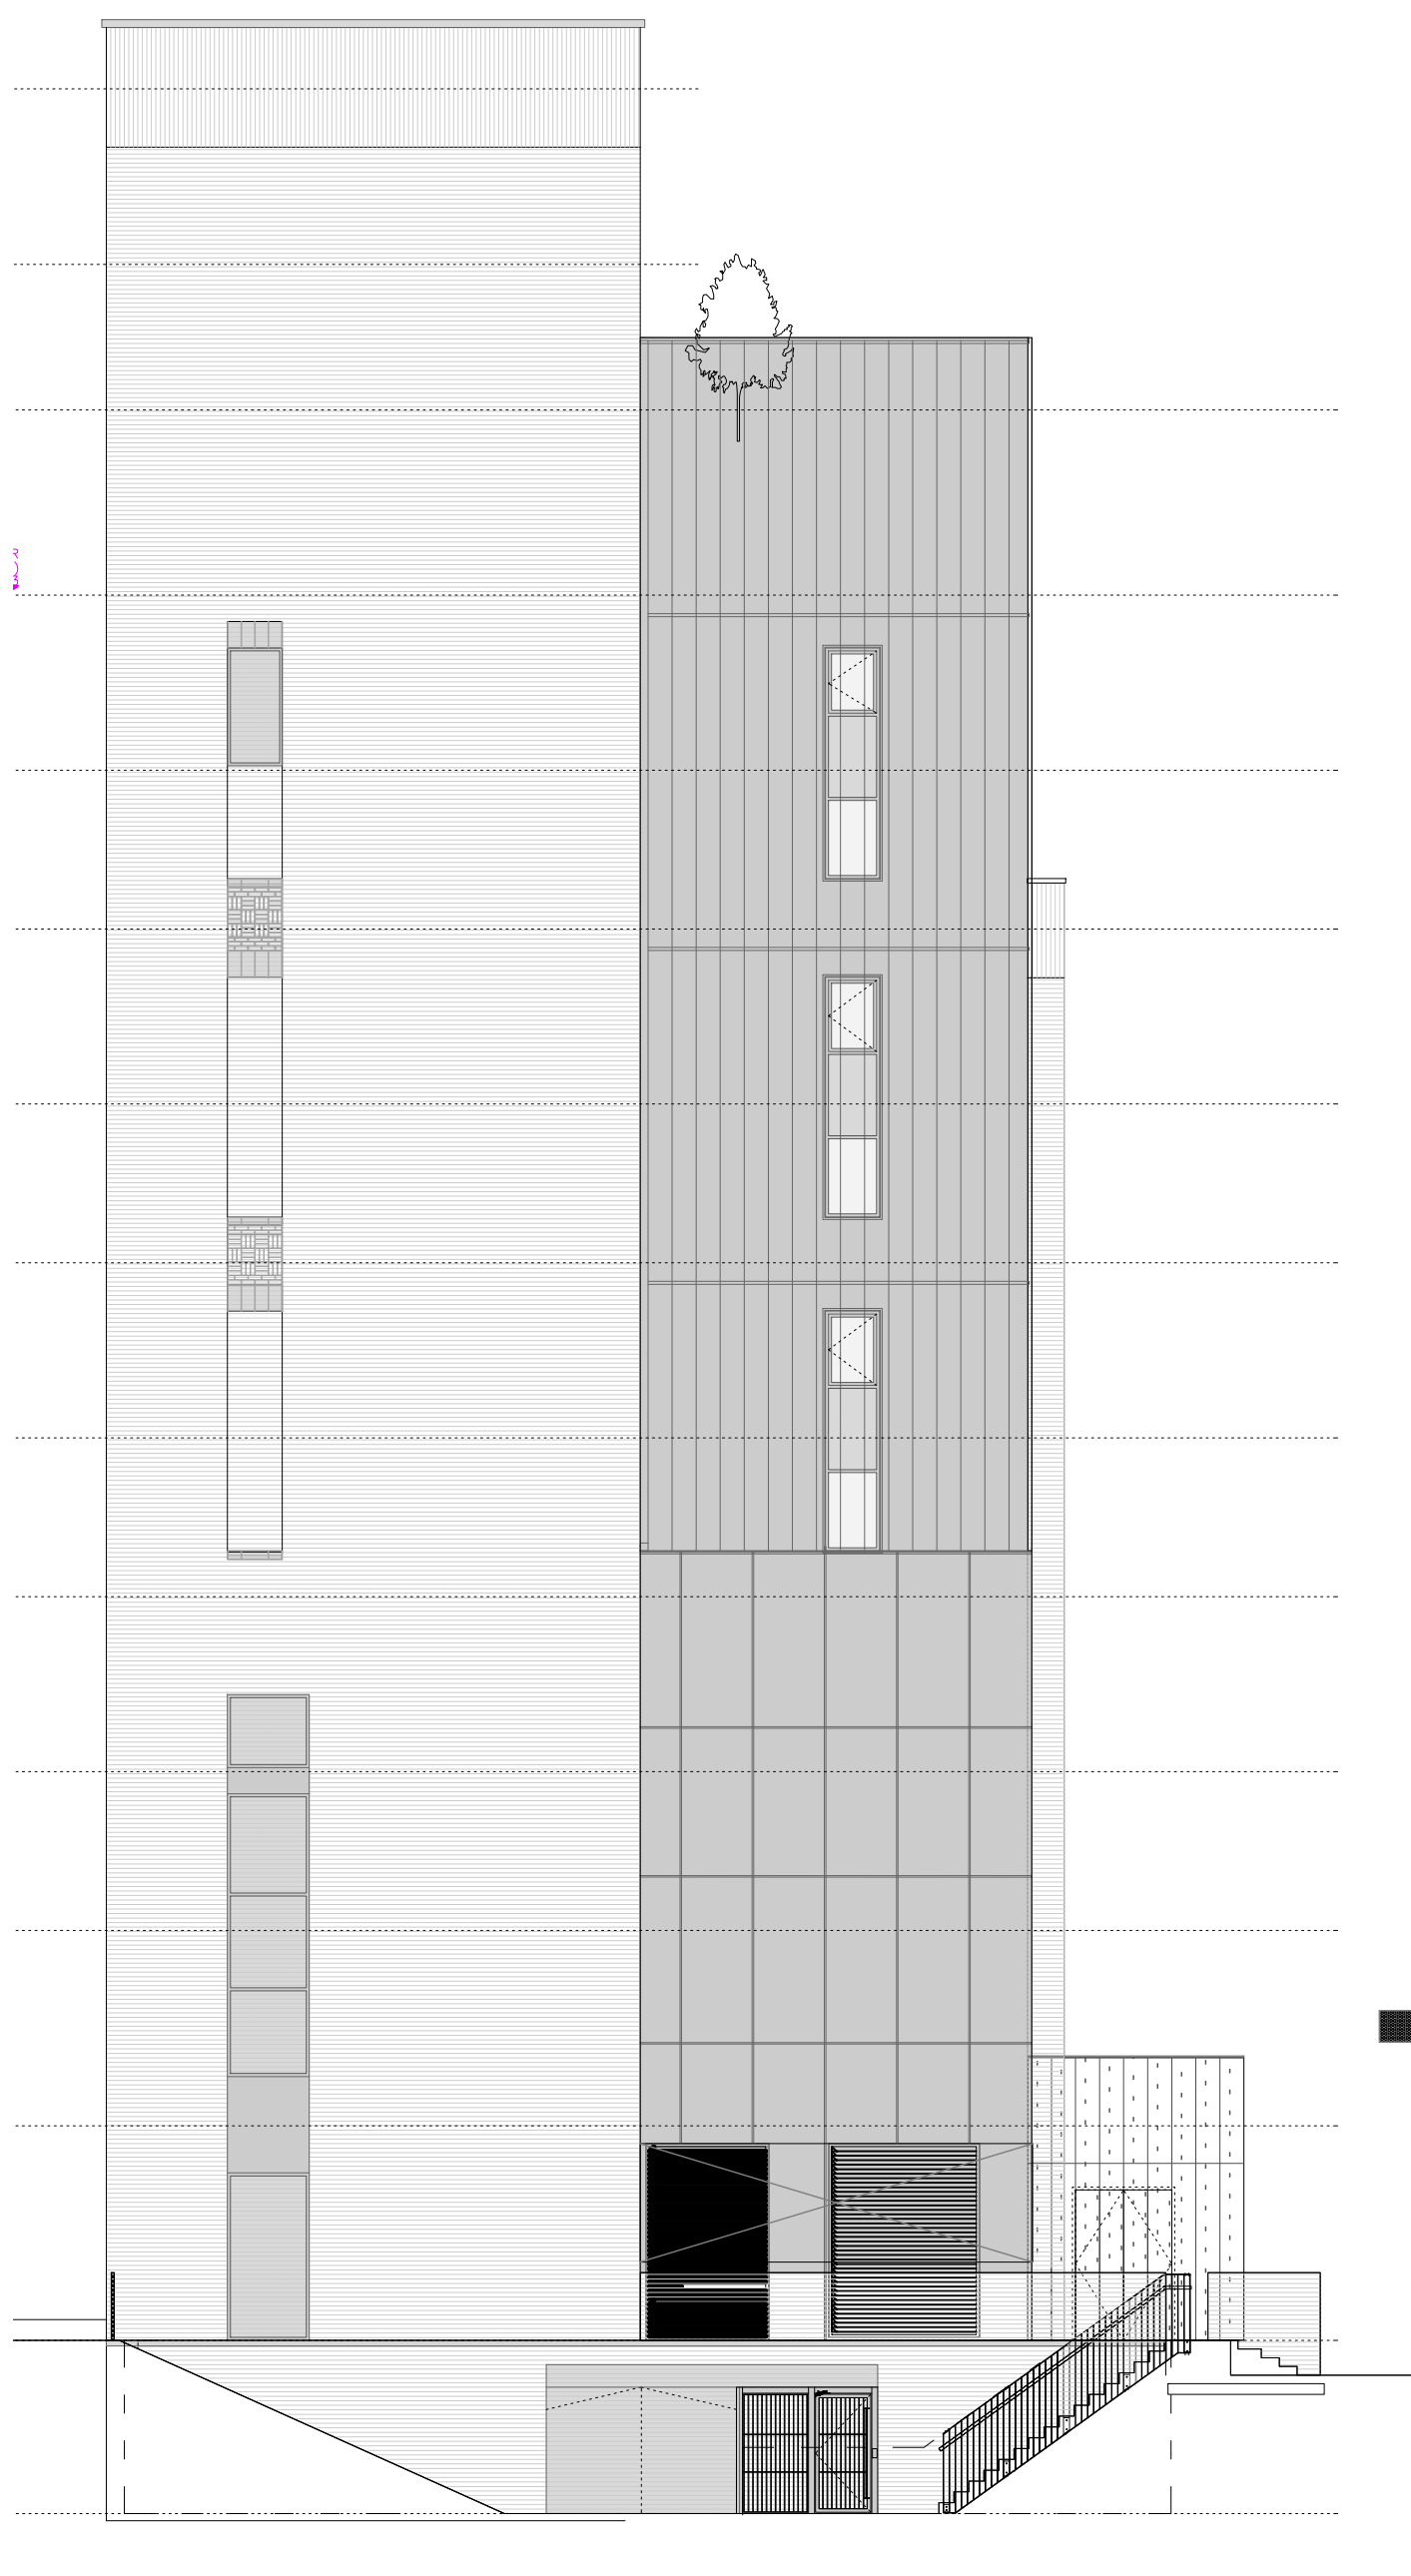


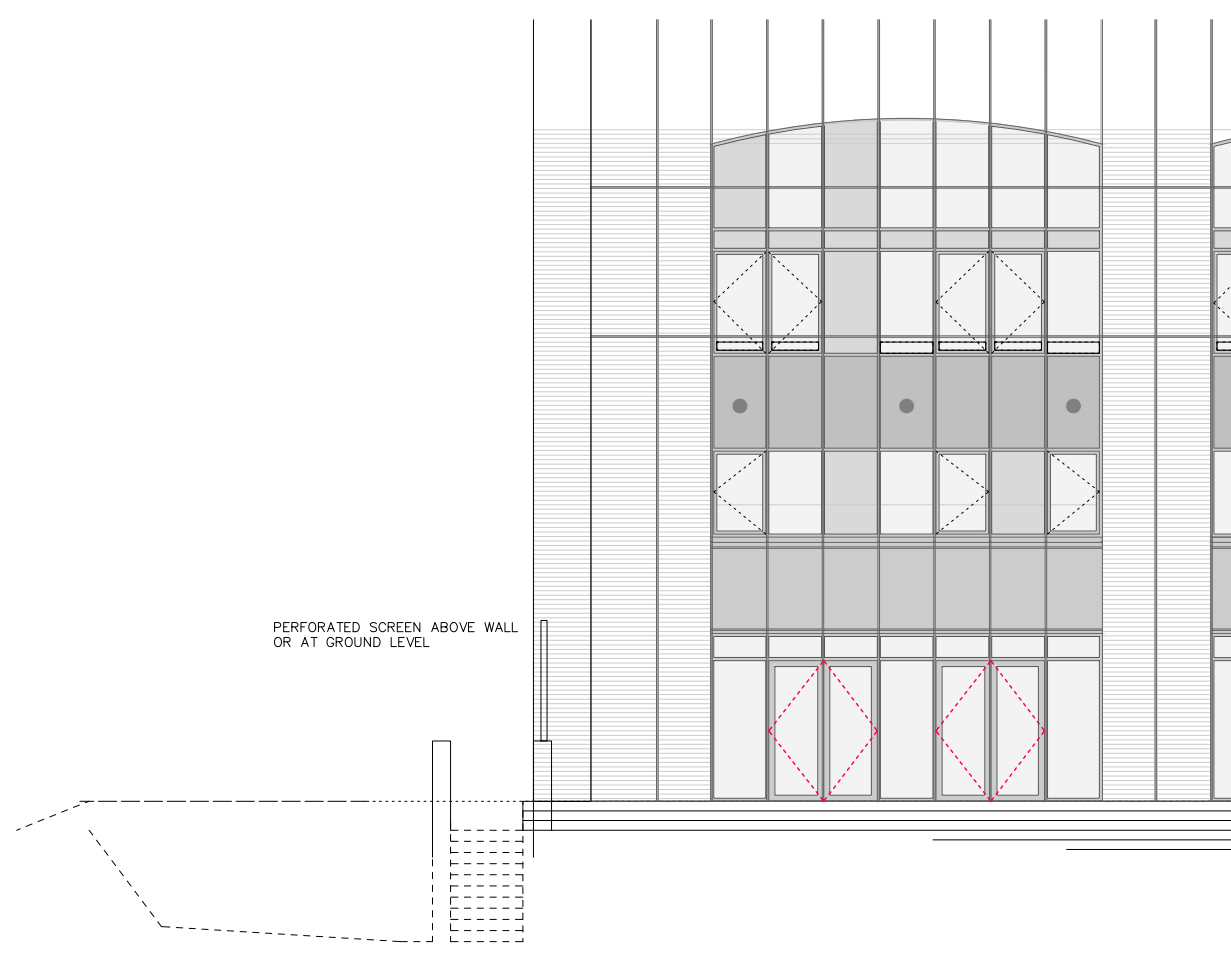

Proposed 1100mm x 1950mm perforated metal panelled screen with a circular holed design of various sizes. Panels to be fixed to 100mm x 100mm steel structure on top of existing brick wall to SE Detail. Screen to sit 200mm above wall for plant ventilation.
Colour of screen and structure to match existing cladding panels.
Colour of louvres to match existing cladding panels.

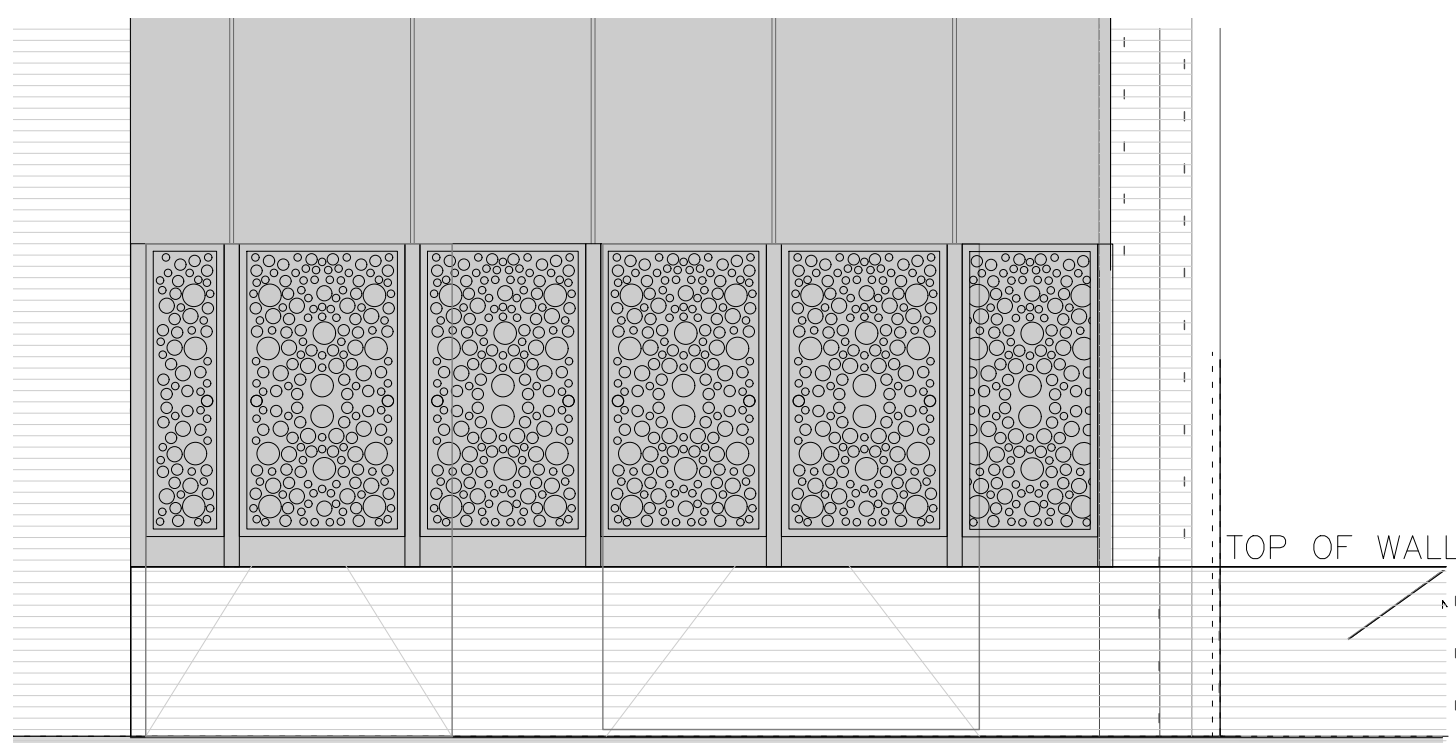

PROPOSED EAST ELEVATION

Notes:

0mm 50mm

A2

original sheet size

Contact HLN regarding terms & conditions, copyrights, CDM, etc. Check printed scale, responsibility is not accepted for reproduction of digital media or measuring from this document. Only figured dimensions to be used for construction. Report doubts/discrepancies to project Architect.

Client Tesco Stores Ltd	Contractor	Project Manchester, Sky Gardens 1 Castlefield M15 4LY	Drawing Title Proposed East Elevation Perforated Metal Screen
Drawing Status FOR APPROVAL	Scale 1:125/50 @ A2	Date 01.08.2022	Drawn By RA Checked MH Job No: 104773 Drawing No. PL (20) 201.4 Rev. -
HLN Architects Ltd The Maltings, East Tyndall St, Cardiff, CF24 5EZ. Tel:0845 375 3298 architecture@hlngroup.co.uk www.hlngroup.co.uk		   CARDIFF ☒ BROMSGROVE ☐ LONDON ☐ 	