



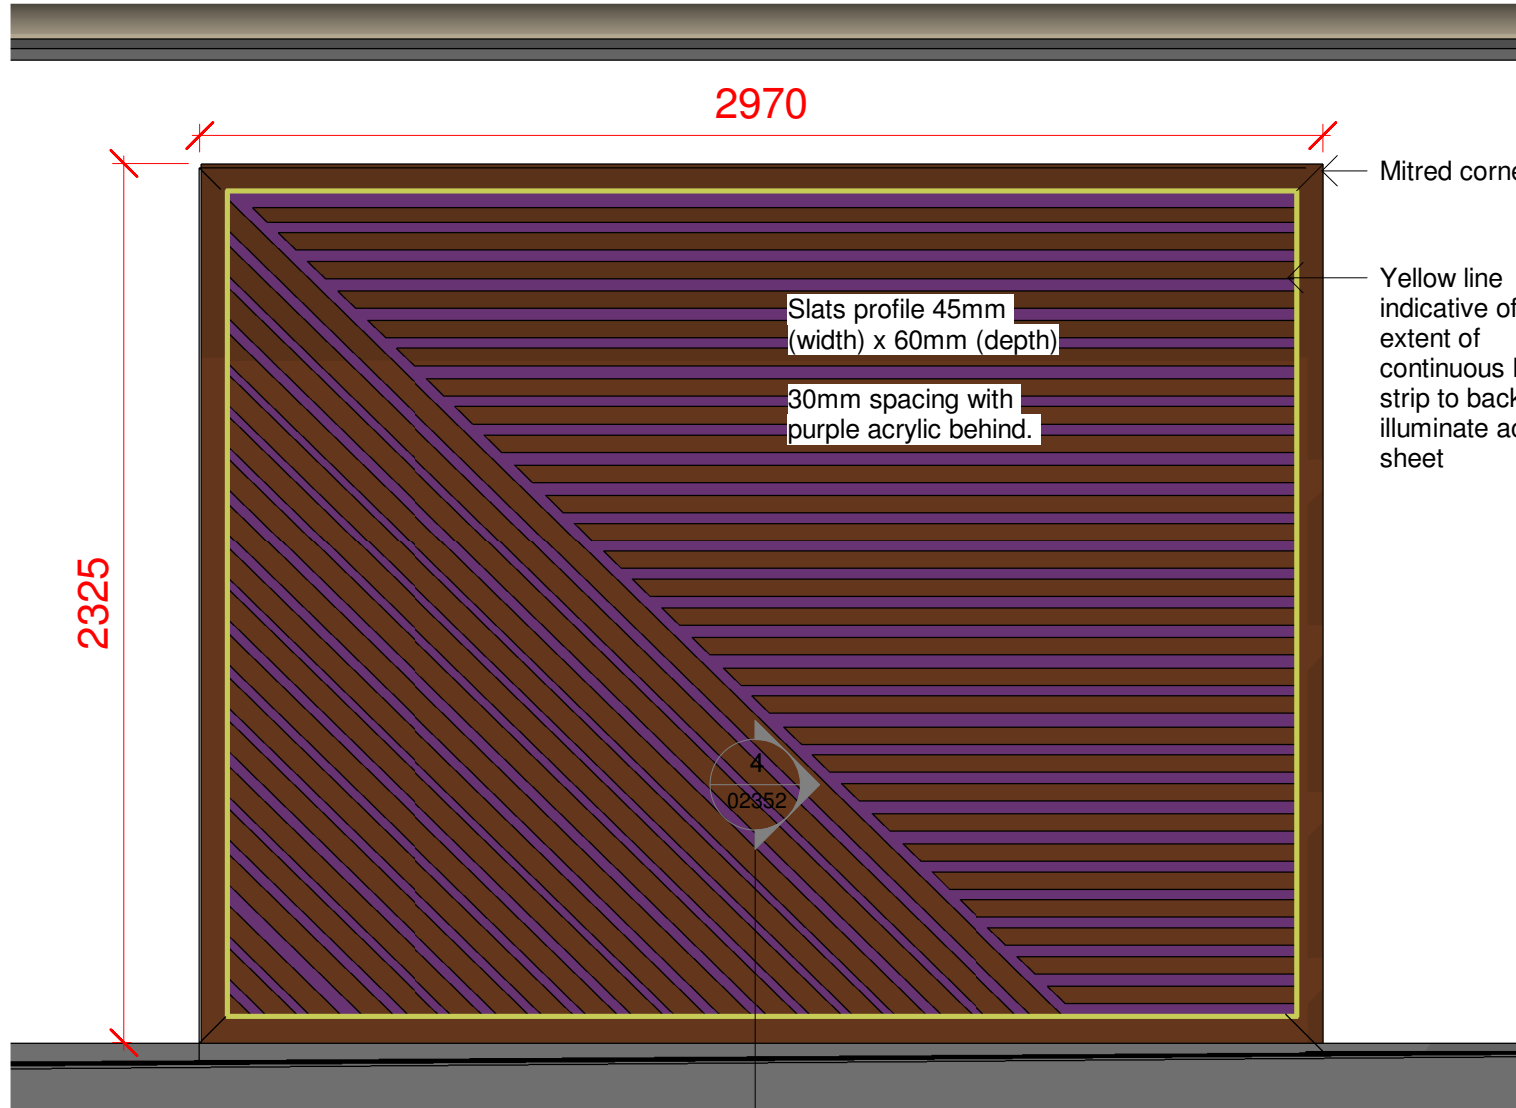

02352 Elevation A - Timber Feature Wall
1 : 20

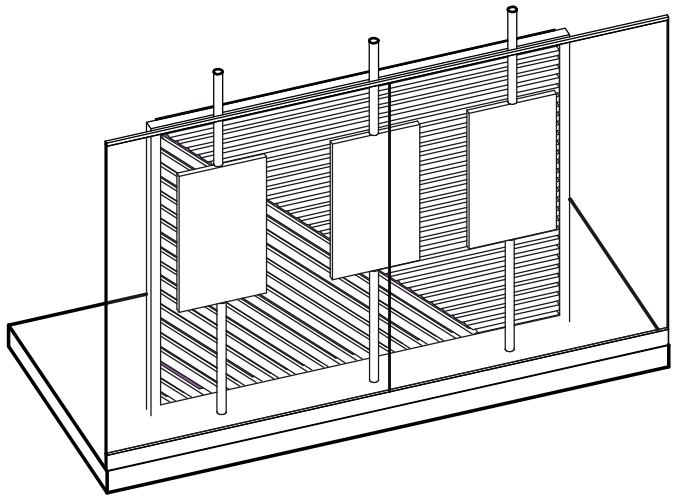

Coordinate timber wall position with screens, ensure setting out allows for maintenance as required - AV contractor to advise



Material Palette



Translucent Acrylic
Pantone: 2626 C, 2627 U




Display pole
Pantone: 276 C, 7449 U




Timber Slats
Solid FSC certified oak, white wash finish




Window display front
Timber effect LVT flooring

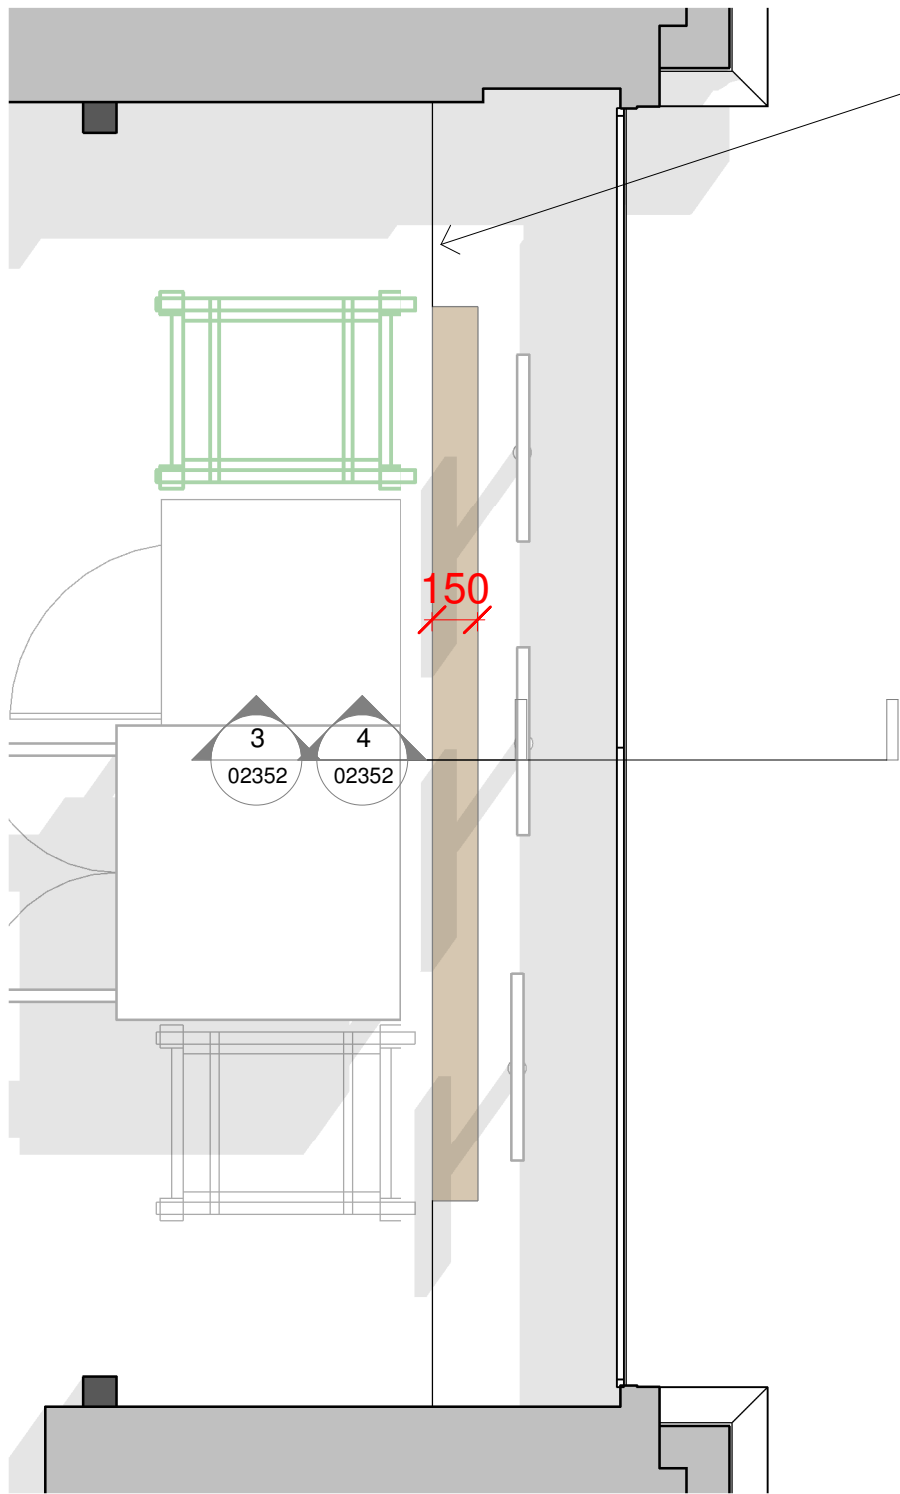

02352 Floor Plan - Timber Feature Wall
1 : 25

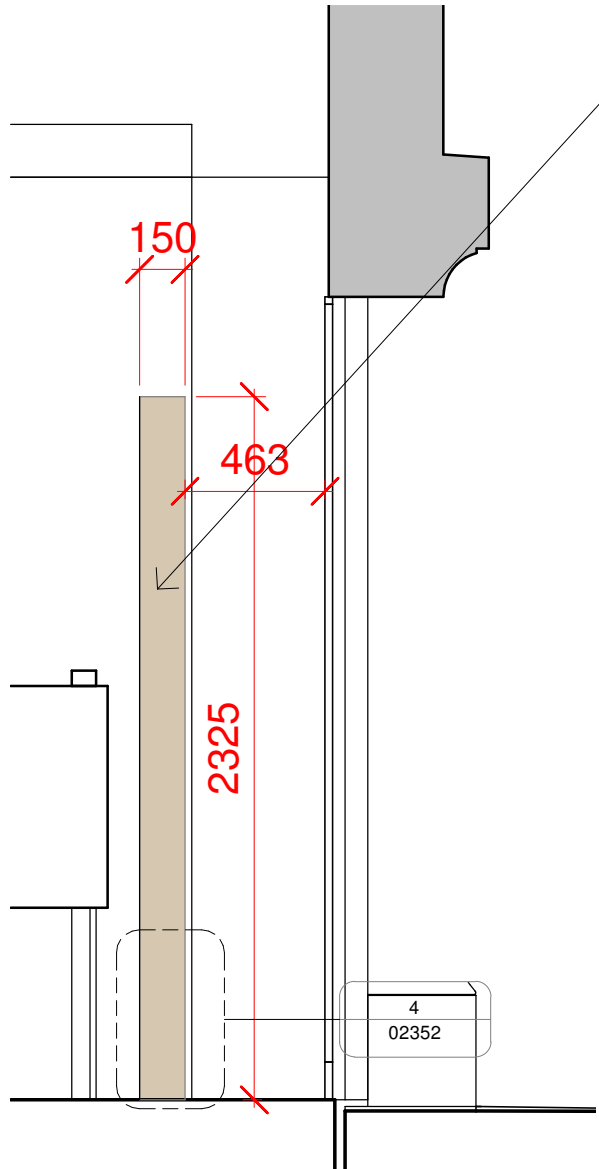

02352 Elevation B
1 : 25

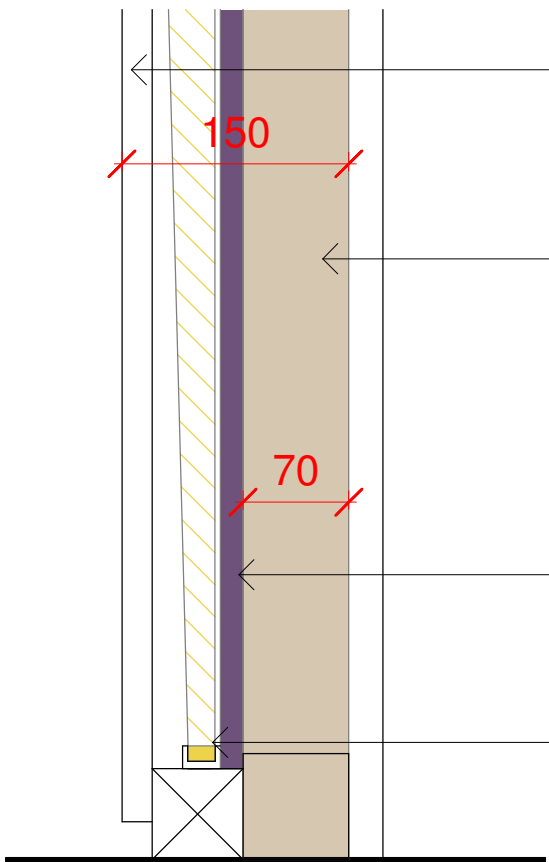

02352 Section B - Detail
1 : 5

Back board to be MDF or plasterboard, access points to allow for LED maintenance if required. Finish to be skimmed and-or painted as appropriate.

70mm timber frame and slats - finish to match approved samples for flooring and joinery. Scale sample piece required for client approval.

Insomnia purple acrylic back piece, translucent to allow light to pass through. Concealed fixing to rear of timber slats

LED behind acrylic sheet to back illuminate wall - ensure light is diffused and continues around internal perimeter

Notes

Do not scale from this document, unless for the purposes of planning applications where a scale bar is provided. Refer to figured dimensions only. All dimensions to be verified on site prior to construction. Report all discrepancies or ambiguities to the Document Originator immediately. This document is to be read in conjunction with relevant documents, drawings and standards.

P01 29/11/20 Issued for LBA 22 DCP DP

Rev	Date	Notes	Drm	Chk'd
-----	------	-------	-----	-------

200 0 200 400 600 800 1000
SCALE 1:25 mm

Document Originator

AWW

London - 106 Weston Street, SE1 3QB
Plymouth - East Quay House, PL4 0HX
Bristol - pivot + mark, 48 - 52 Baldwin Street, BS1 1QB

020 7160 6000
0117 923 2535
01752 261 282

RIBA Chartered Practice

www.aww-uk.com

Client
Insomnia Cookies

AWW Project Number
4591

Project Stage
Riba Stage 2

Project Title
IC, Unit 6, Cross Street
Manchester

Title
Timber Feature Wall Display

Scale @ A2 Document Status
As indicated

Project	Origin.	Volume	Level	Type	Role	Number	Rev
4591	AWW	01	00	DR	A	02352	P01