




FRONT
ELEVATION

SIDE
ELEVATION


REAR
ELEVATION

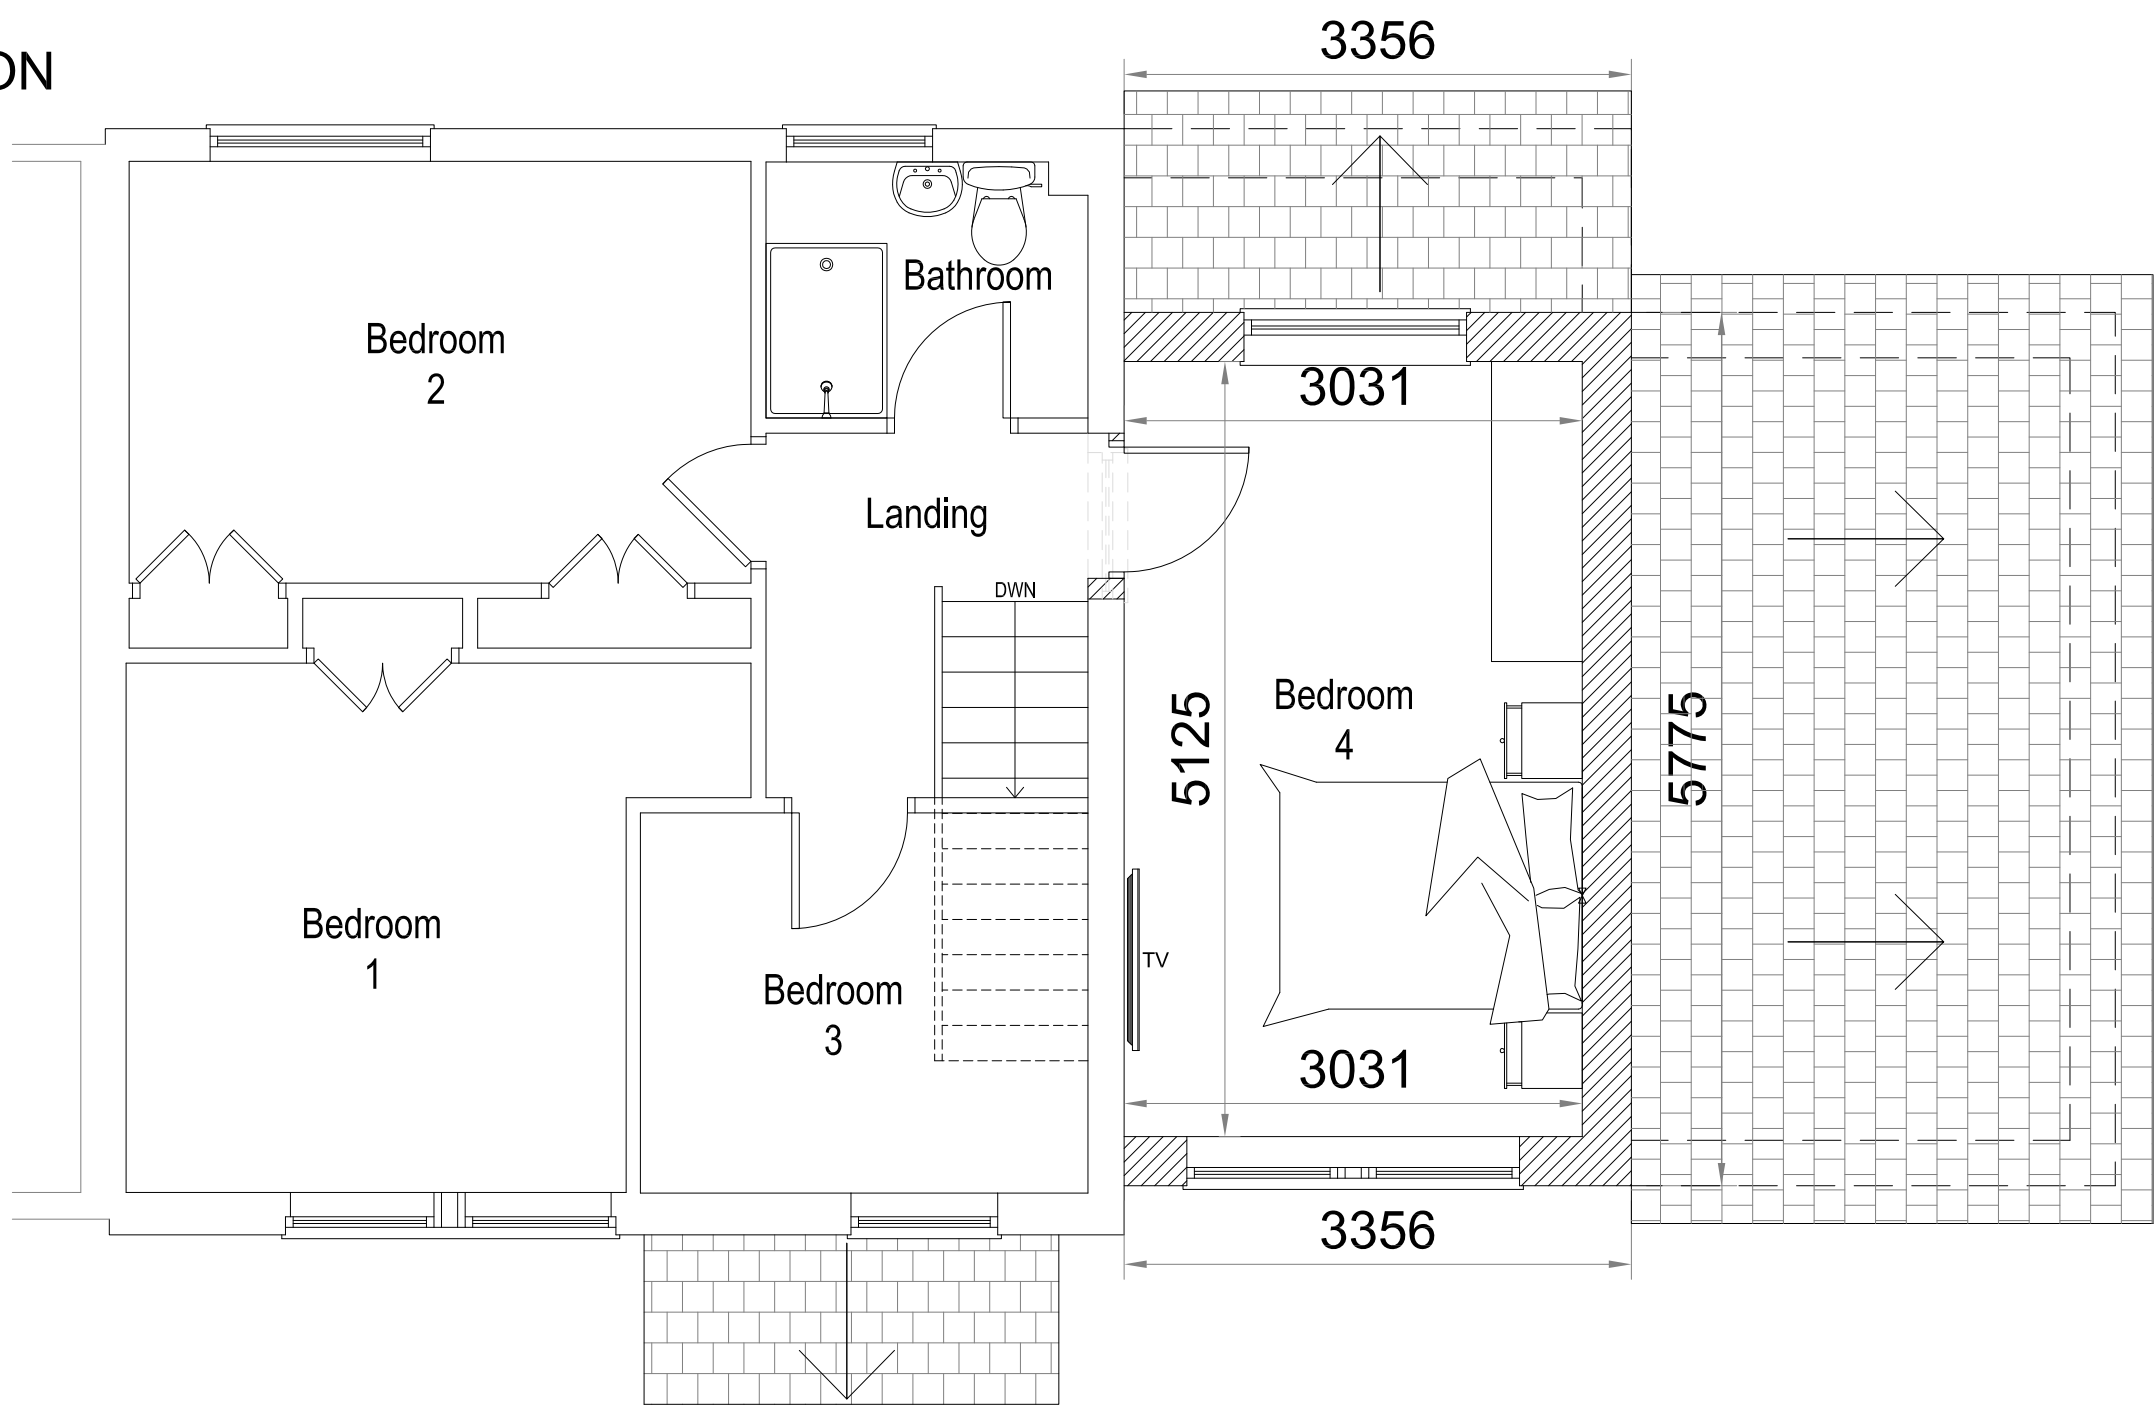


FIRST FLOOR PLAN

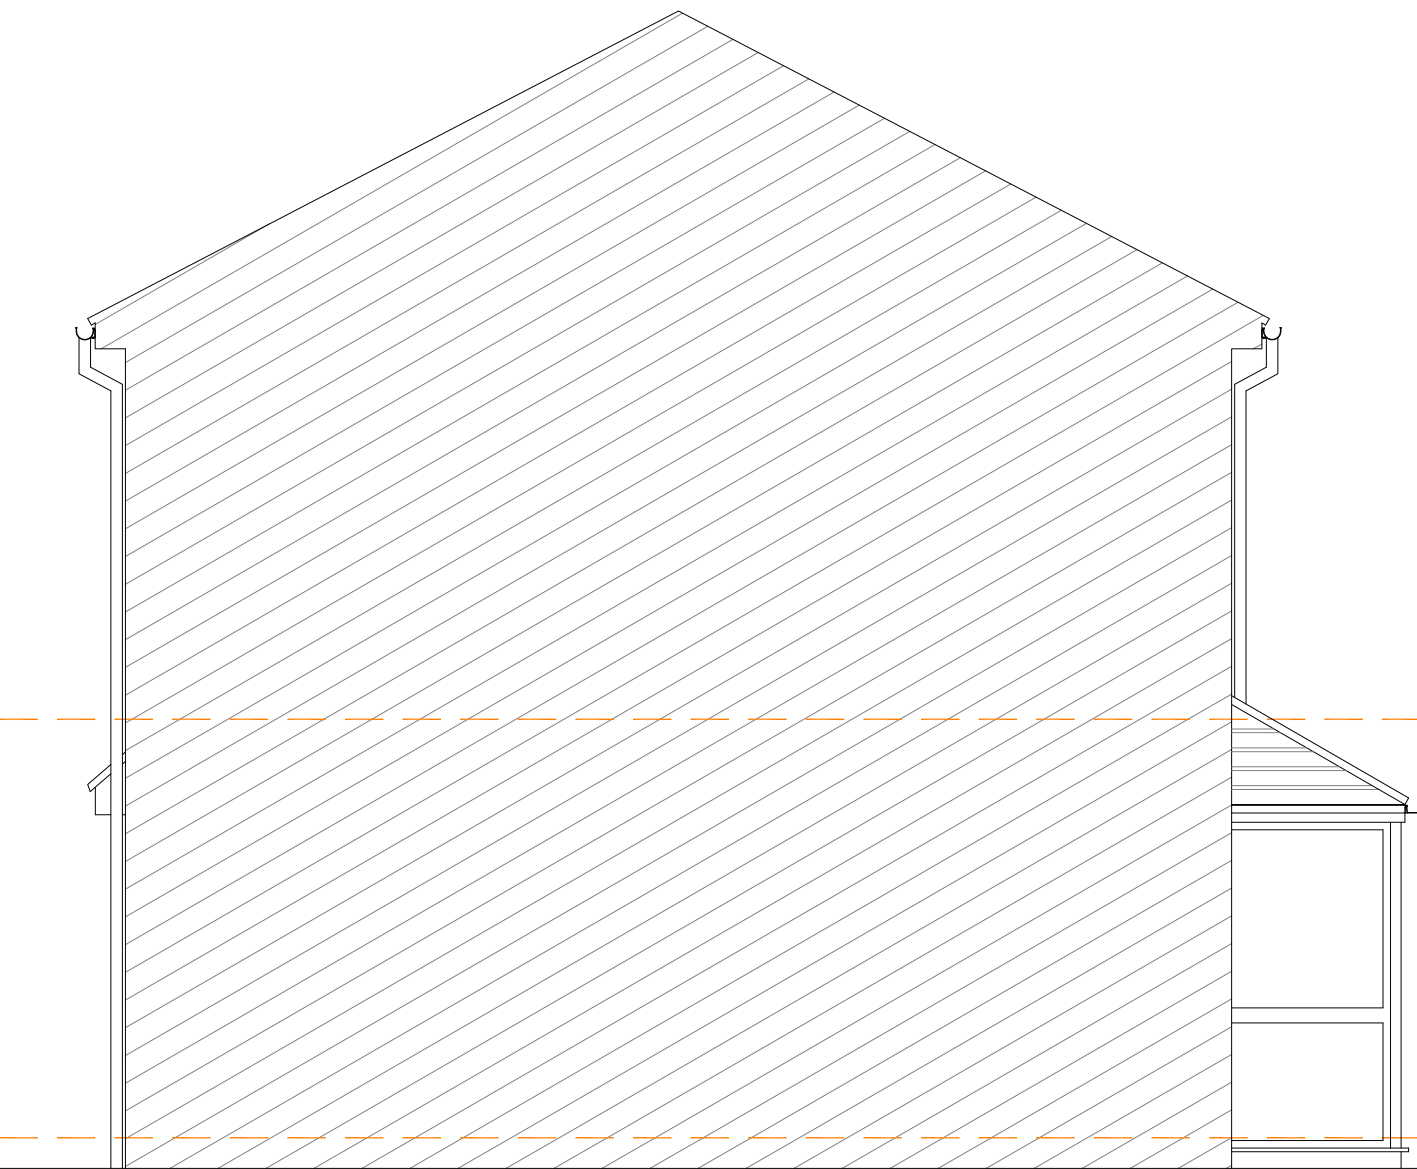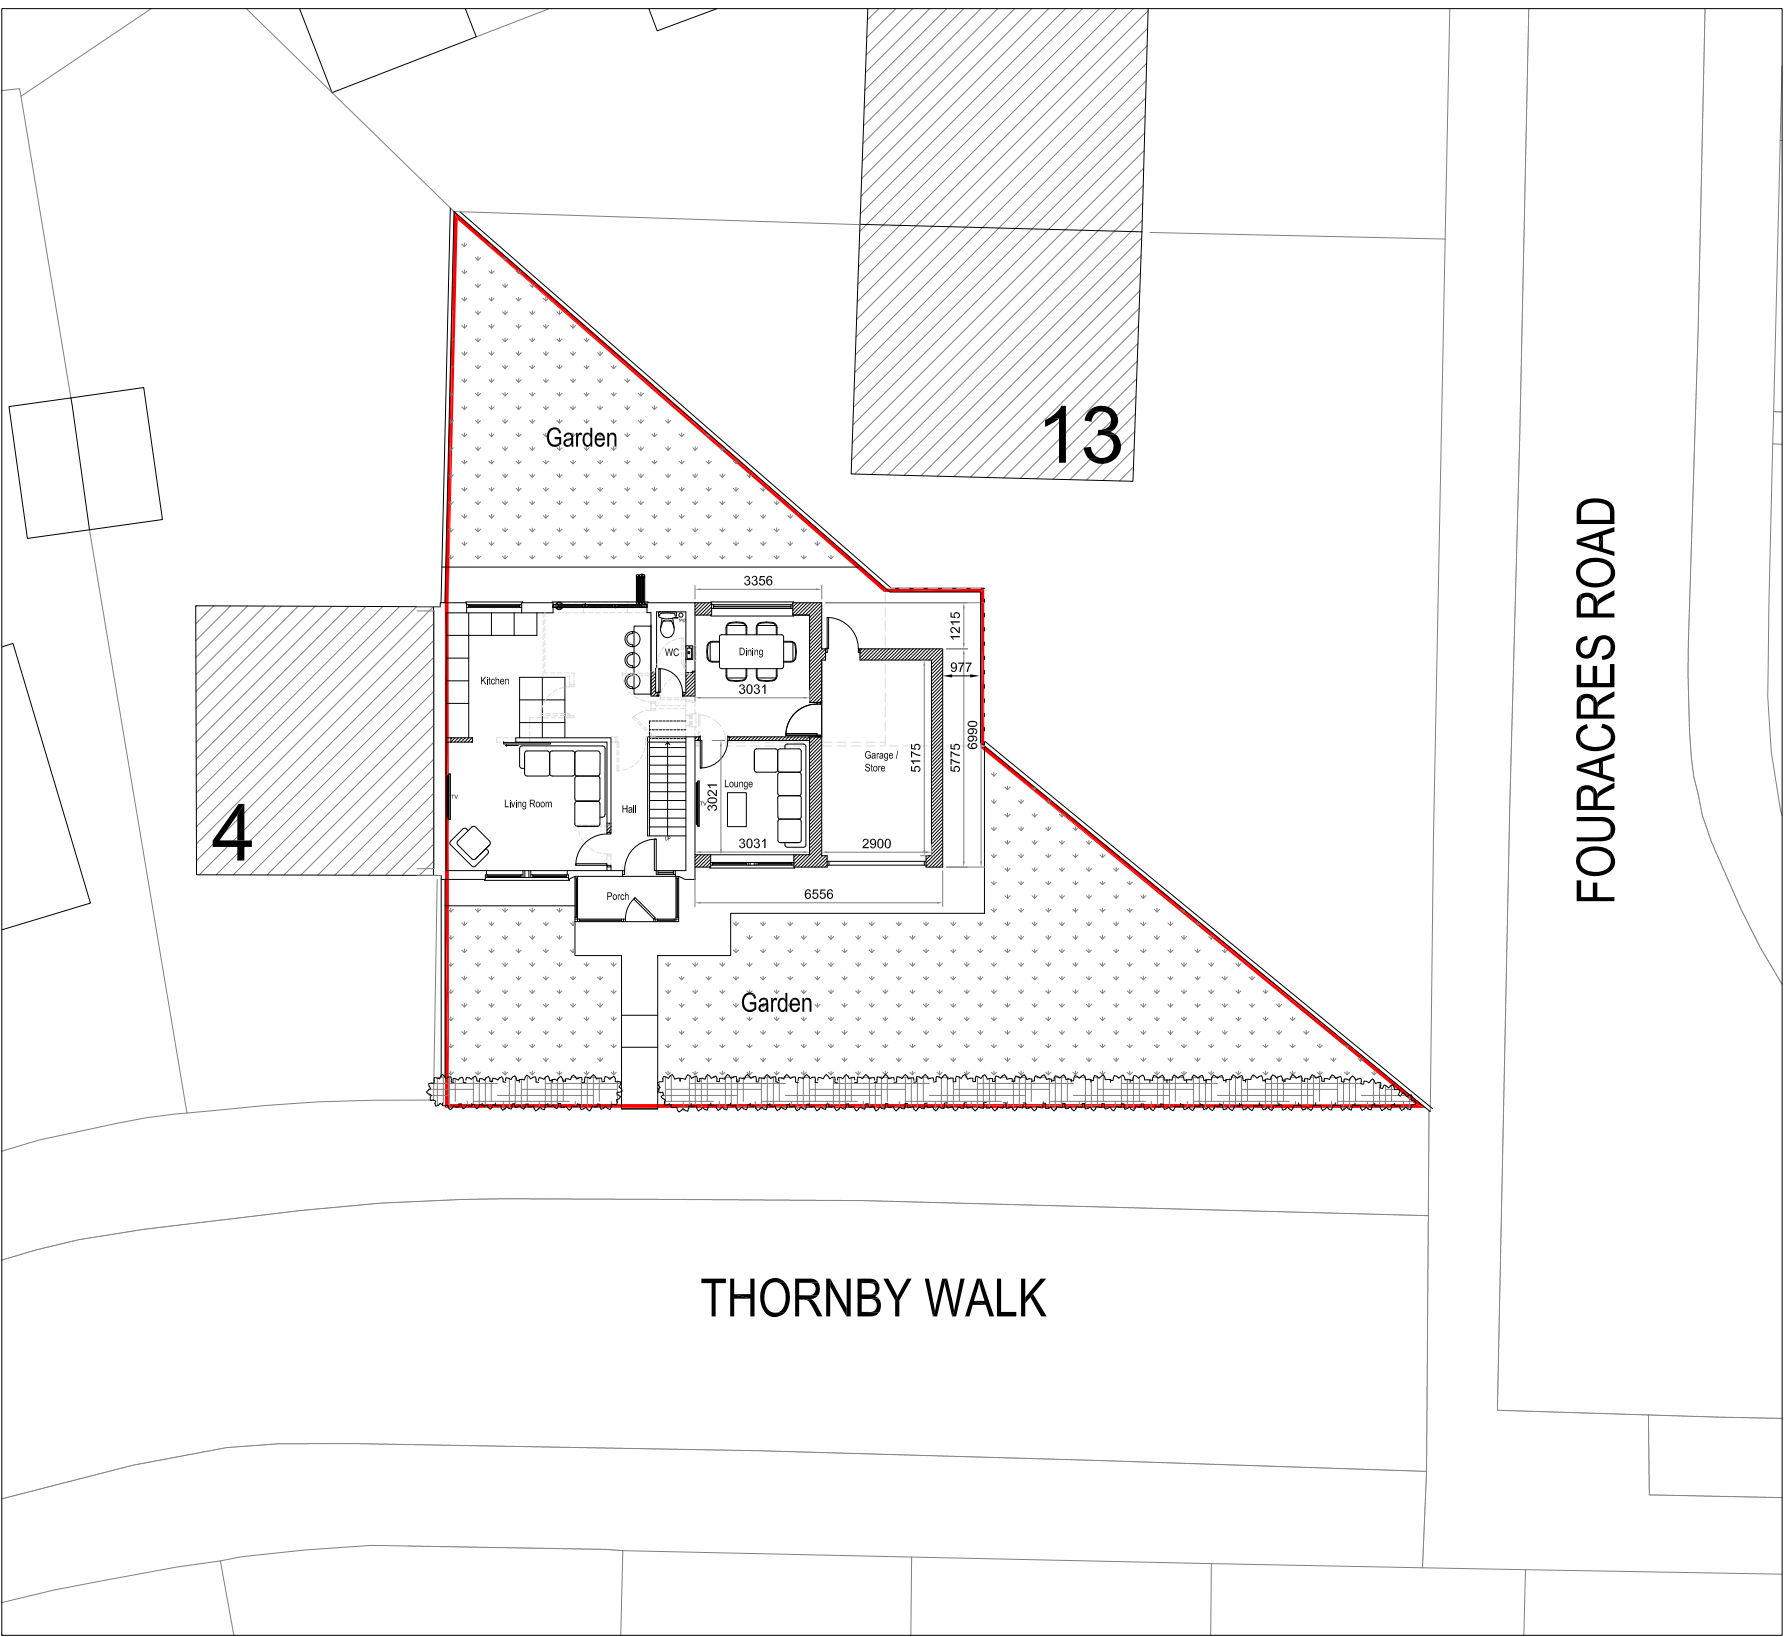

SIDE
ELEVATION

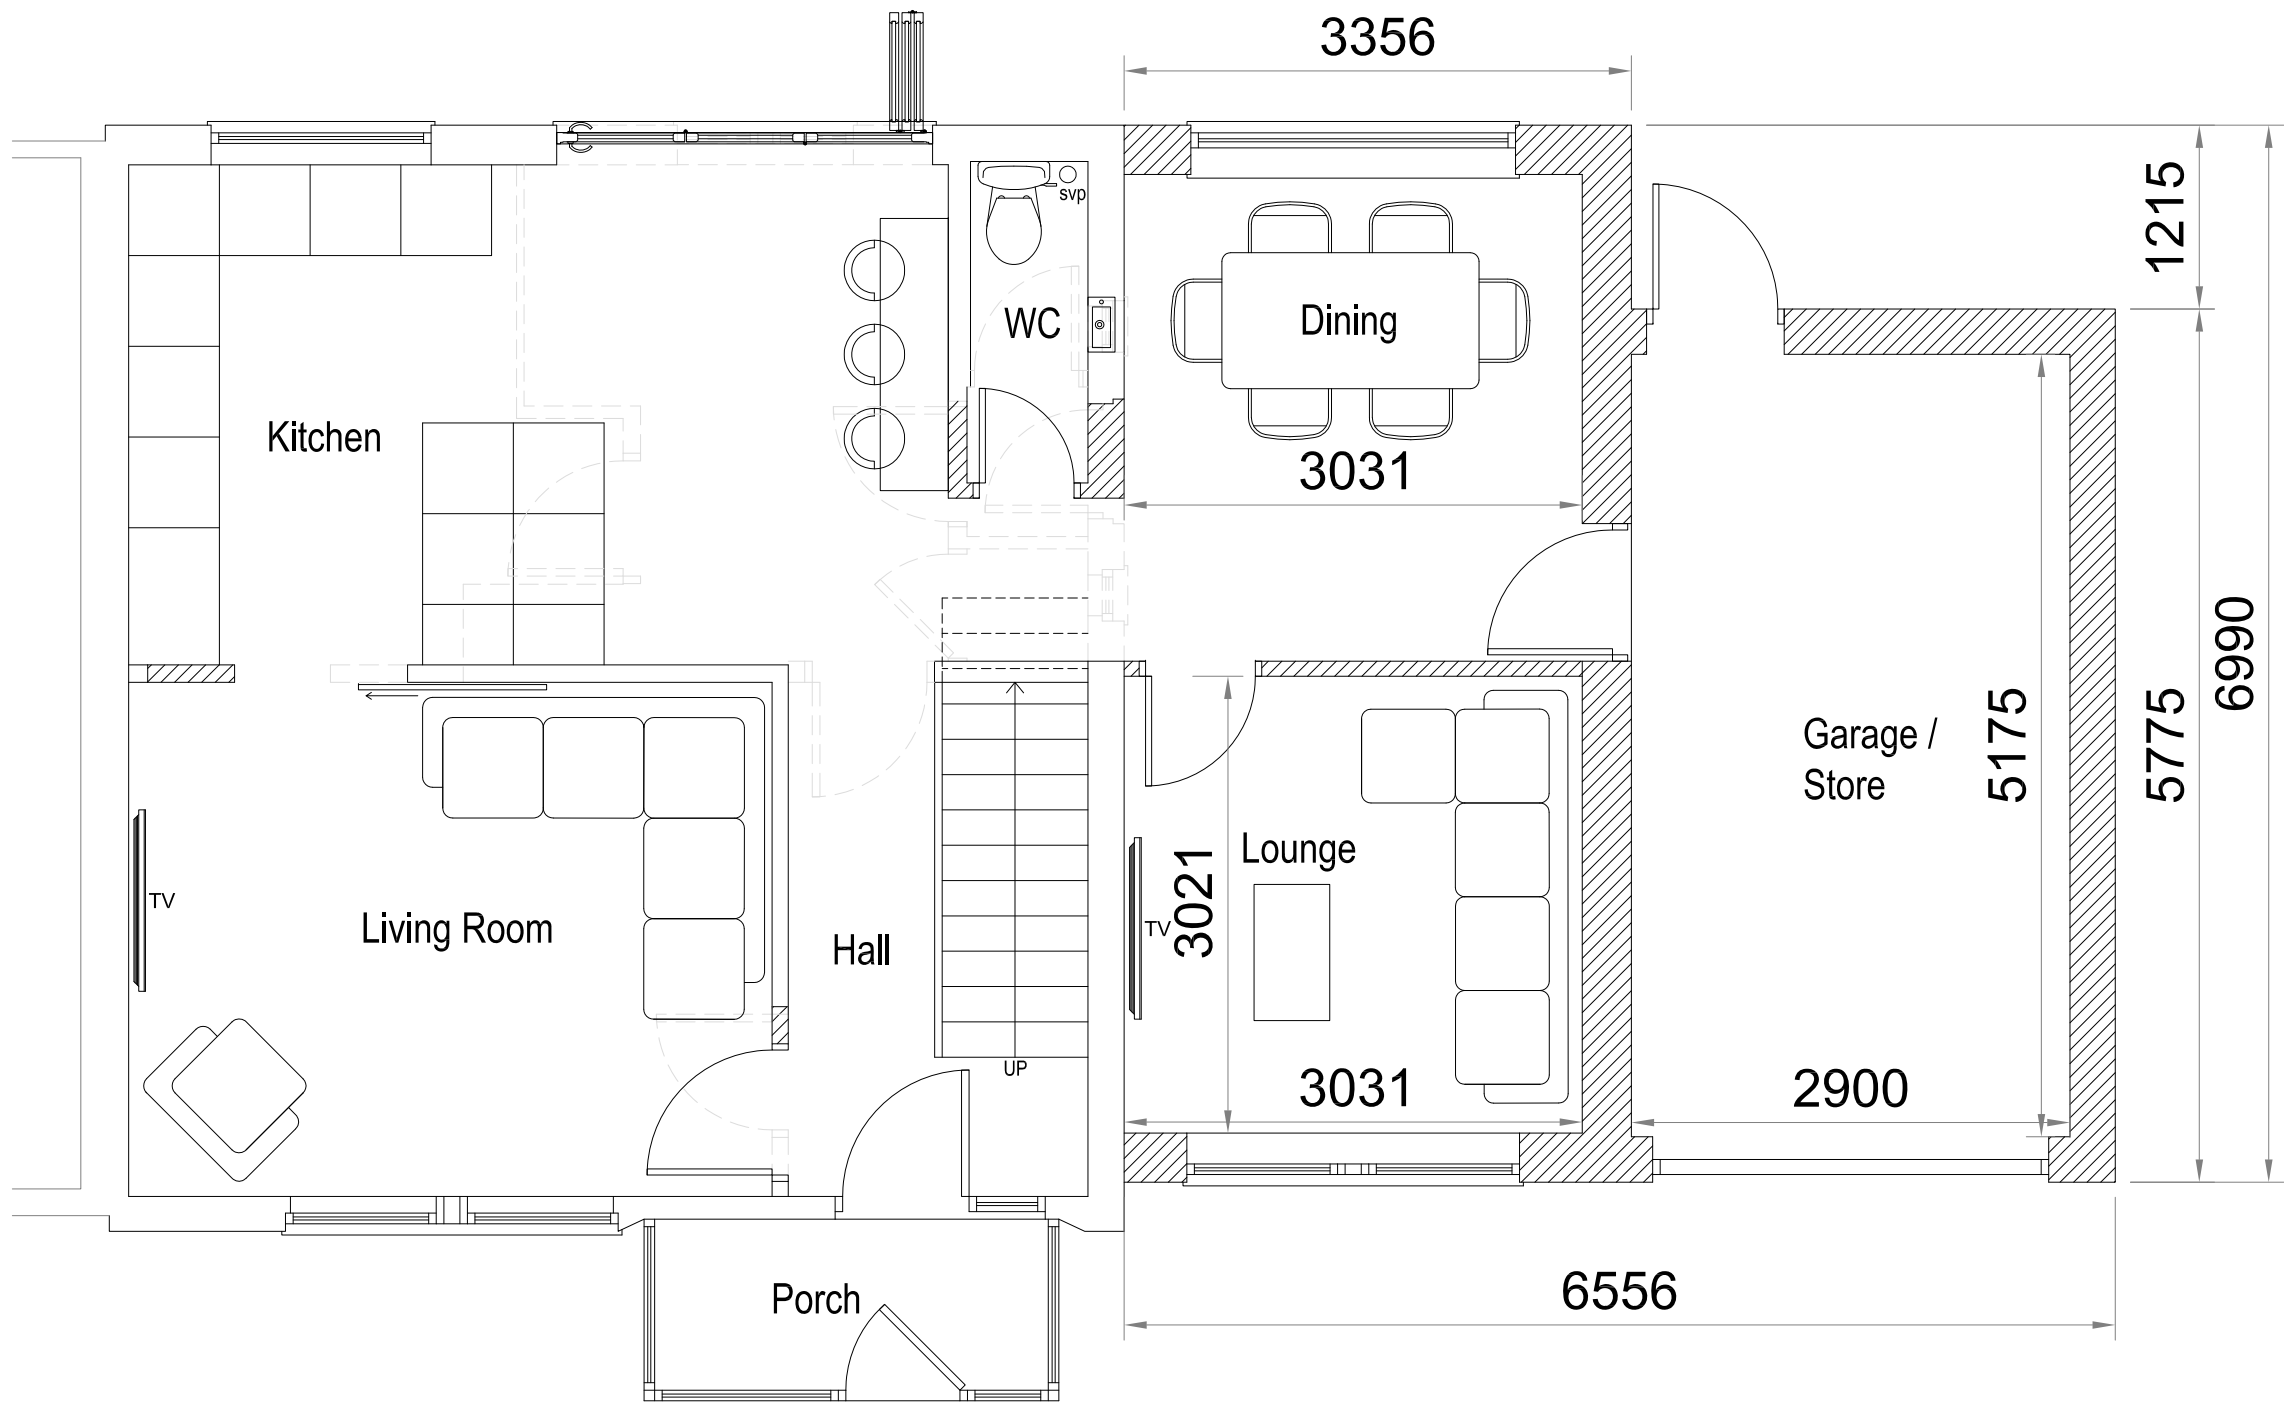

GROUND FLOOR PLAN

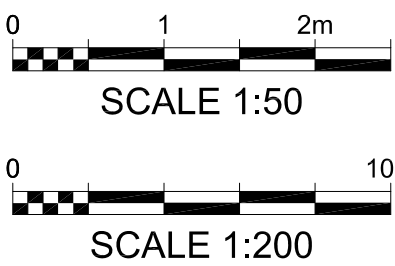

PROPOSALS

E	CLIENT REVISIONS	HM	14.11.22
D	CLIENT REVISIONS	RW	26.09.22
C	CLIENT REVISIONS	RW	25.07.22
B	CLIENT REVISIONS	RW	21.07.22
A	FIRST ISSUE	RW	14.07.22
REV	AMENDMENTS	BY	DATE
PROJECT			
PROP RES DEVELOPMENT			
2 THORNBY WALK			
BAGULEY			
MANCHESTER			
M23 1FR			
CLIENT			
MR ALBERT HODA			
DRAWING TITLE			
PROPOSED PLANS & ELEVATIONS			
DRAWN RW		DATE 21.06.22	
CHECKED		SCALE 1:50 (A1) PLANS & ELES	
APPROVED		1:200 (A1) SITE	
 HOWARD & SEDDON A.R.I.B.A. CHARTERED ARCHITECTS 64 WASHWAY ROAD SALE, CHESHIRE, M33 7RE TEL NO. 0161 - 973 8296 FAX NO. 0161 - 962 3485 E-MAIL : ADMIN@HOWARDANDEDSDON.CO.UK			
JOB No.	15,299	DRG No.	02
REVISION			E