



NOTES


1. DO NOT SCALE THIS DRAWING. ALL DIMENSIONS MUST BE CHECKED VERIFIED ON SITE. IF IN DOUBT ASK.
2. ALL DIMENSIONS IN MILLIMETRES UNLESS NOTED OTHERWISE. ALL LEVELS IN METRES UNLESS NOTED OTHERWISE.
3. ANY DISCREPANCIES NOTED ON SITE ARE TO BE REPORTED TO THE AUTHOR IMMEDIATELY.

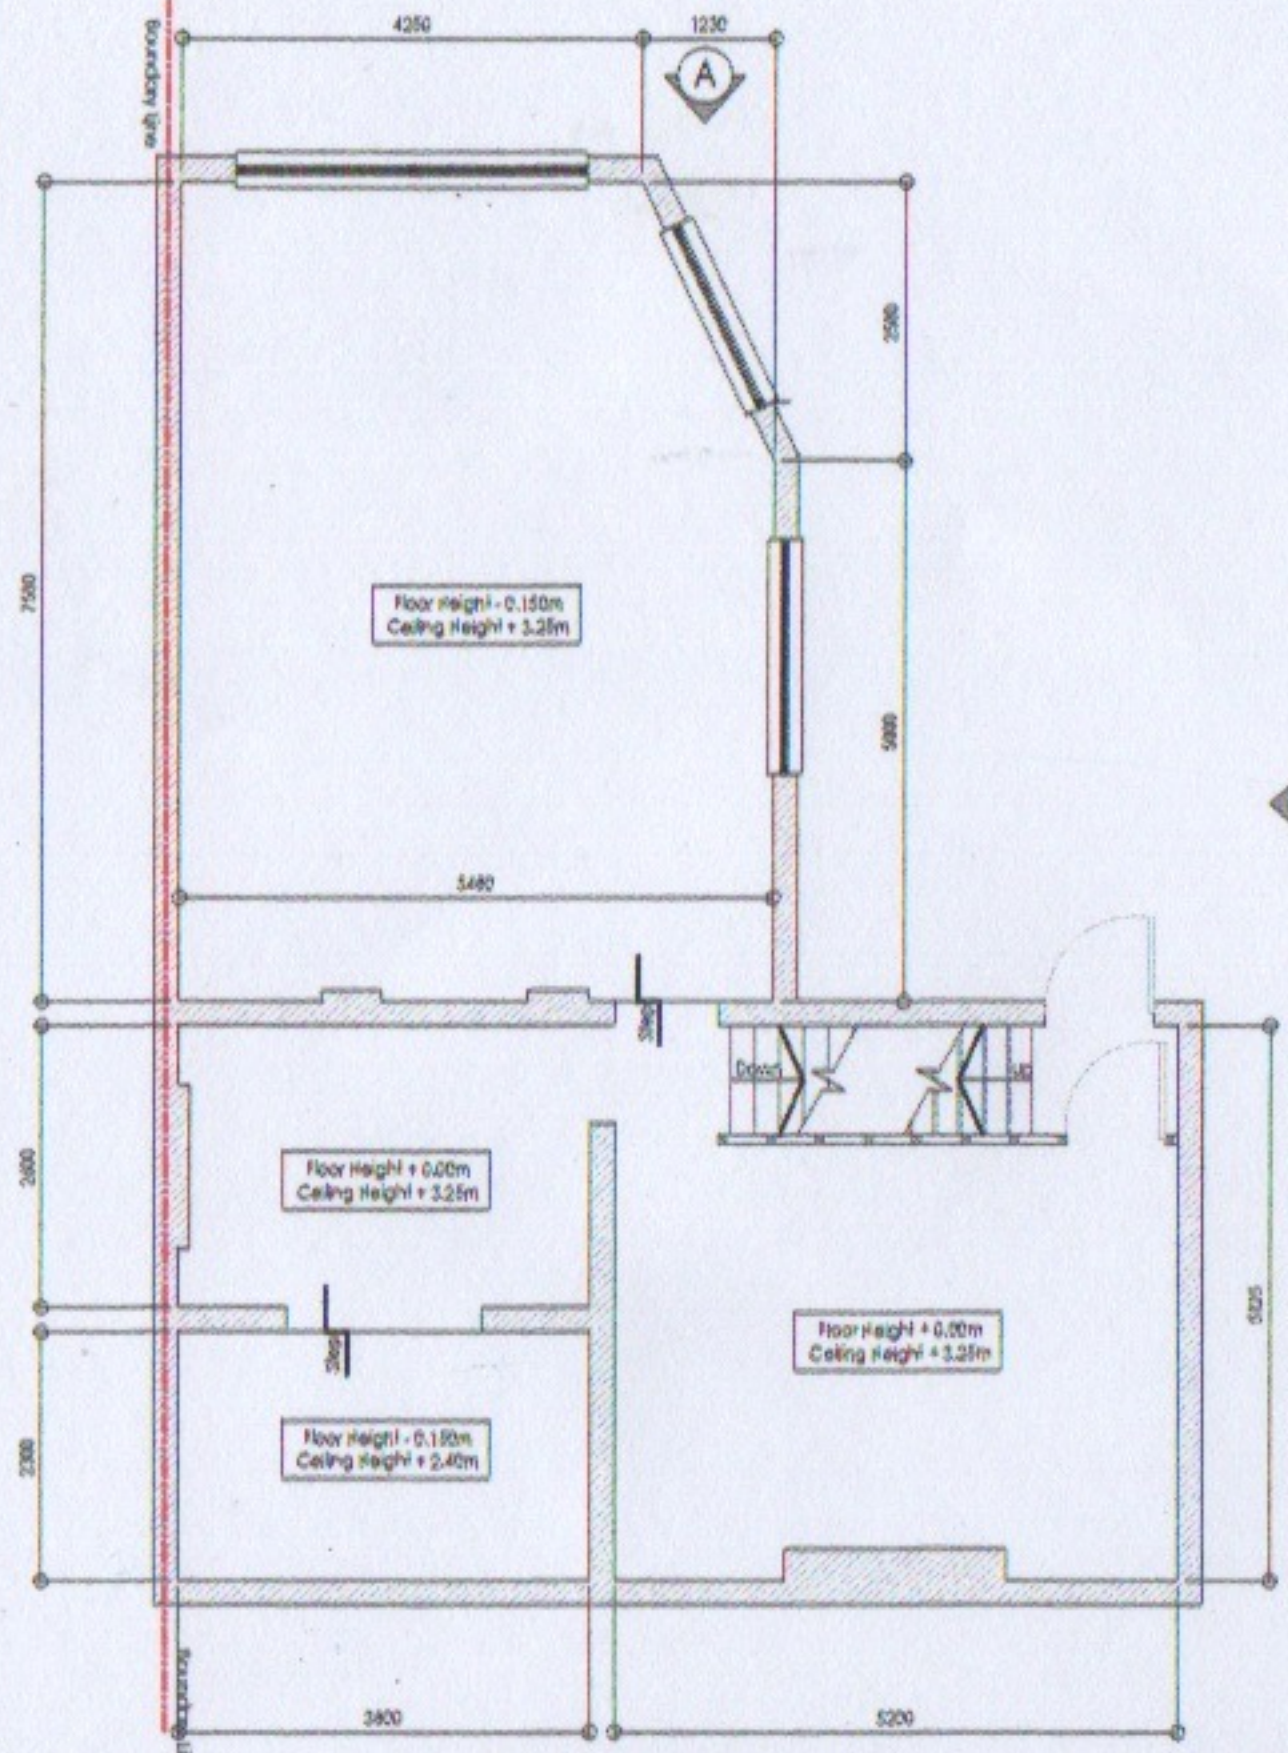

Existing Ground Floor Plan
(Scale 1:200)

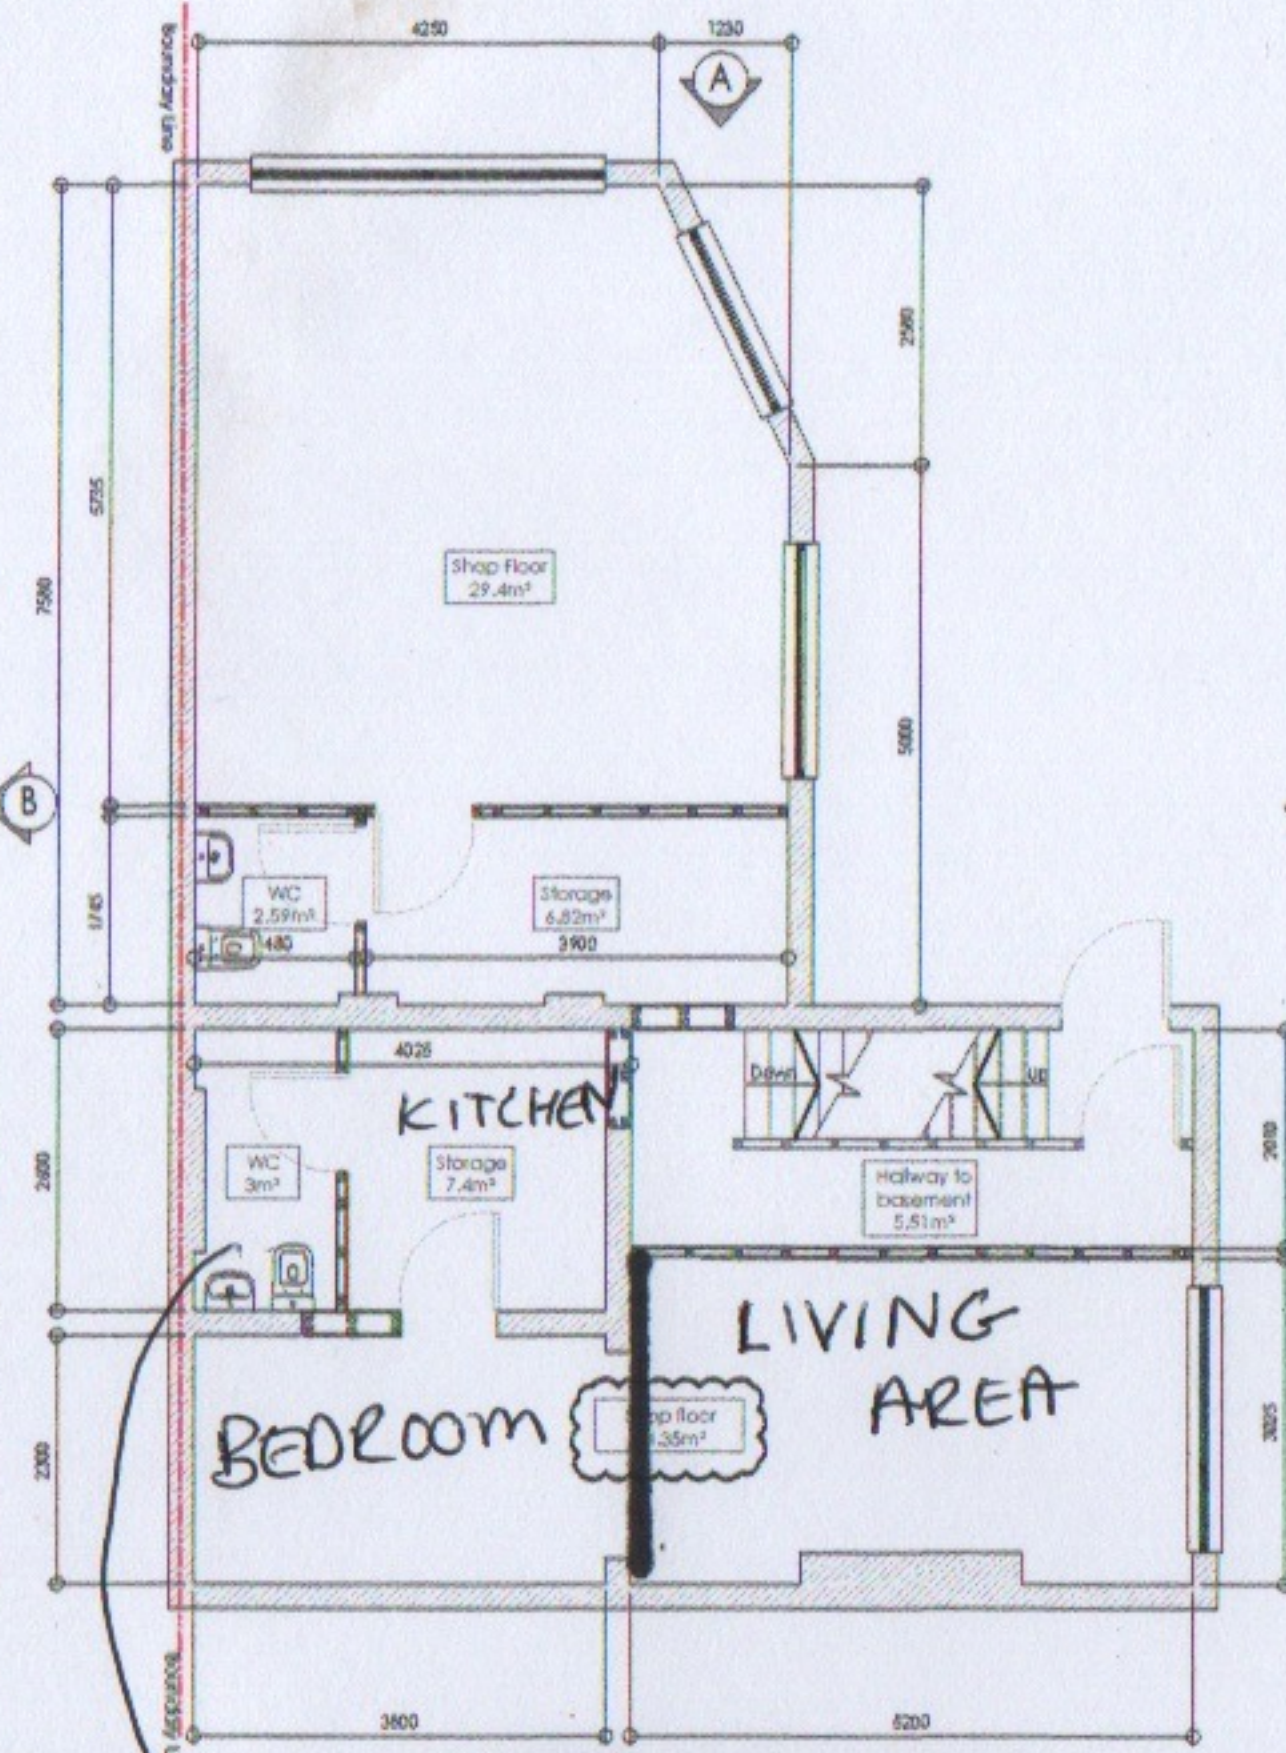


Proposed Ground Floor Plan
(Scale 1:200)

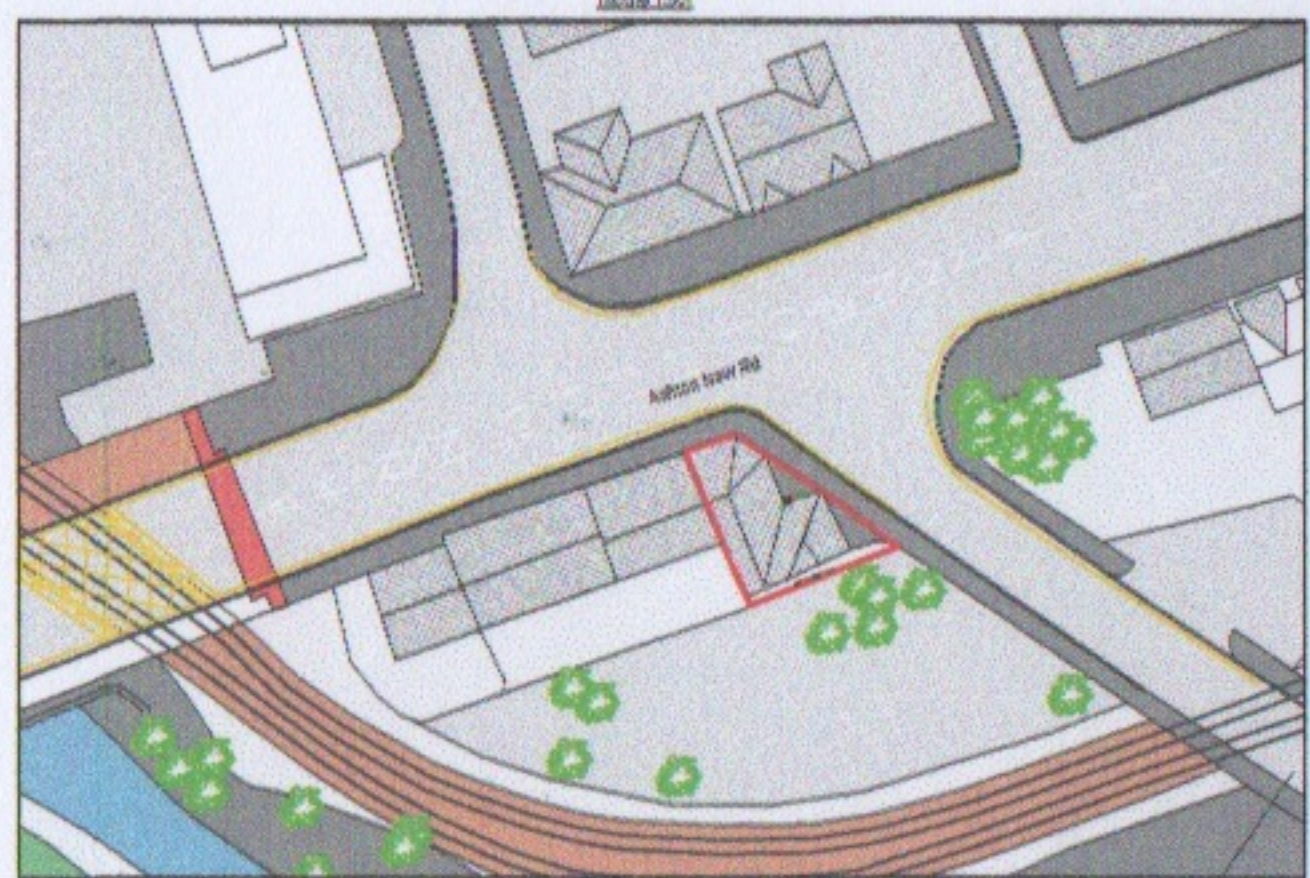


LOCATION PLAN
(Scale 1:250)

BATHROOM

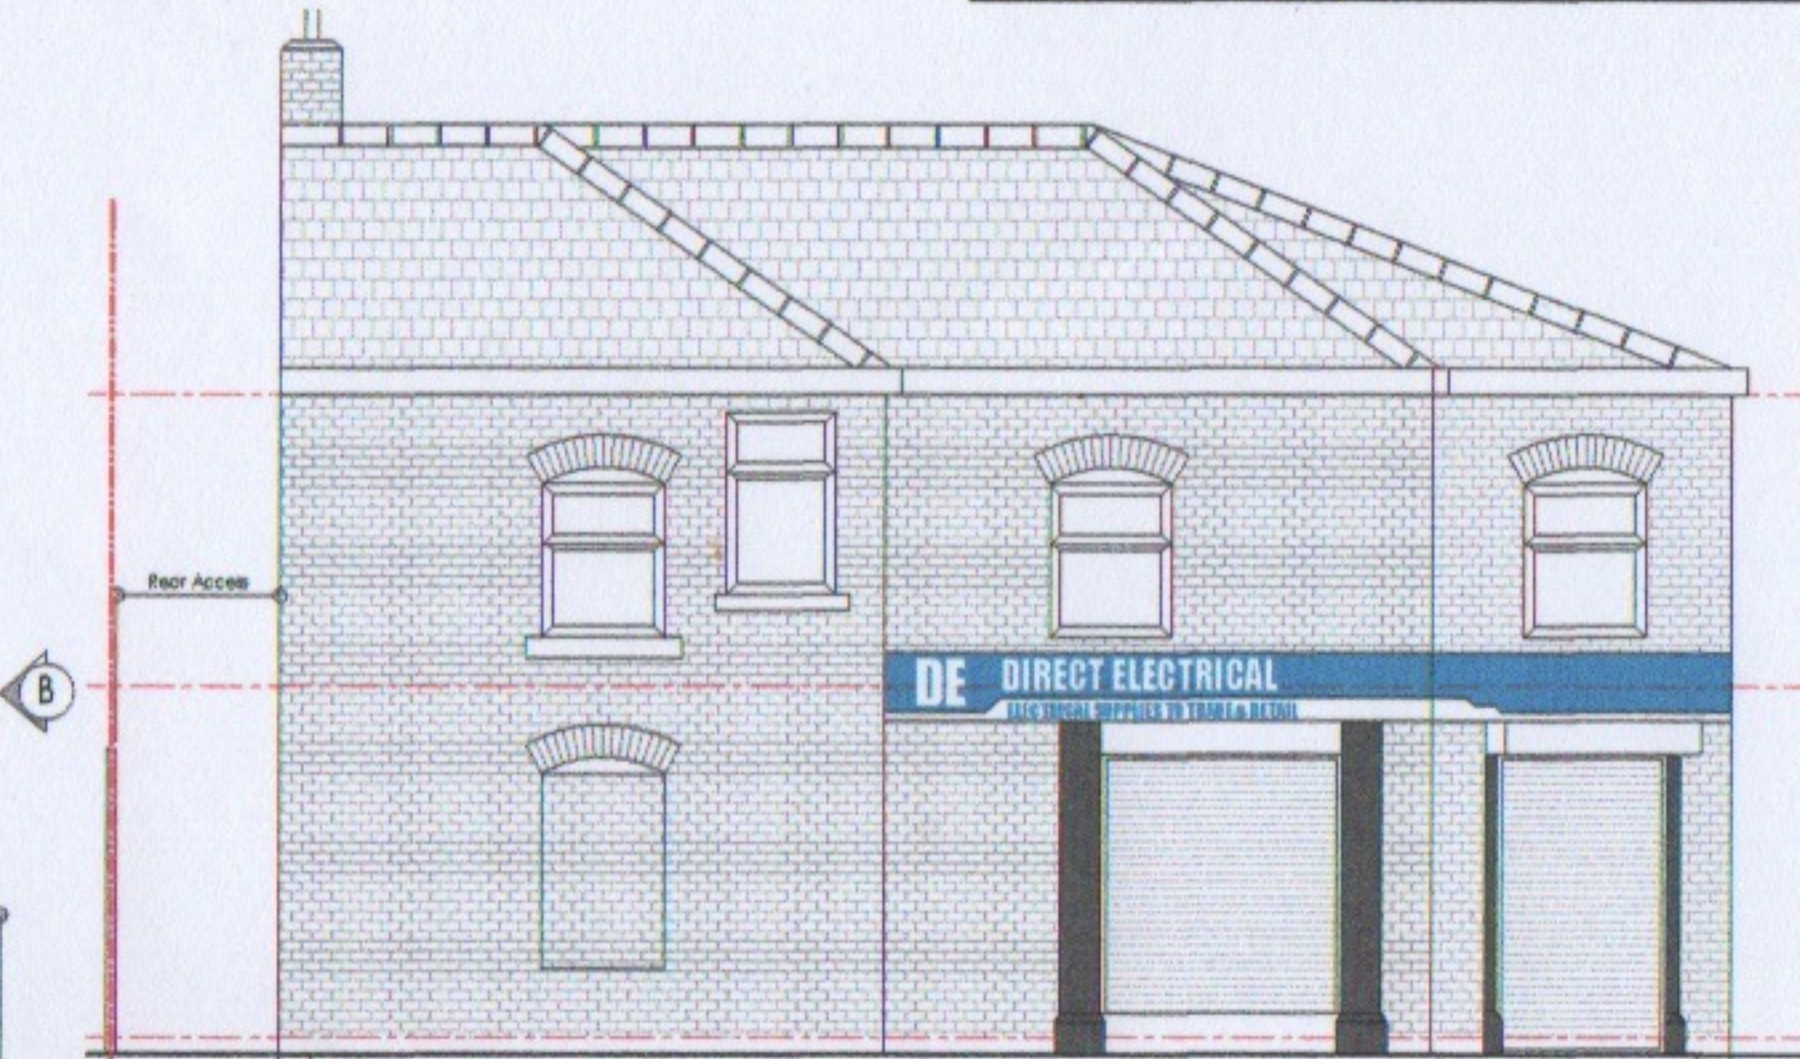

Existing Elevation B
(Scale 1:50)

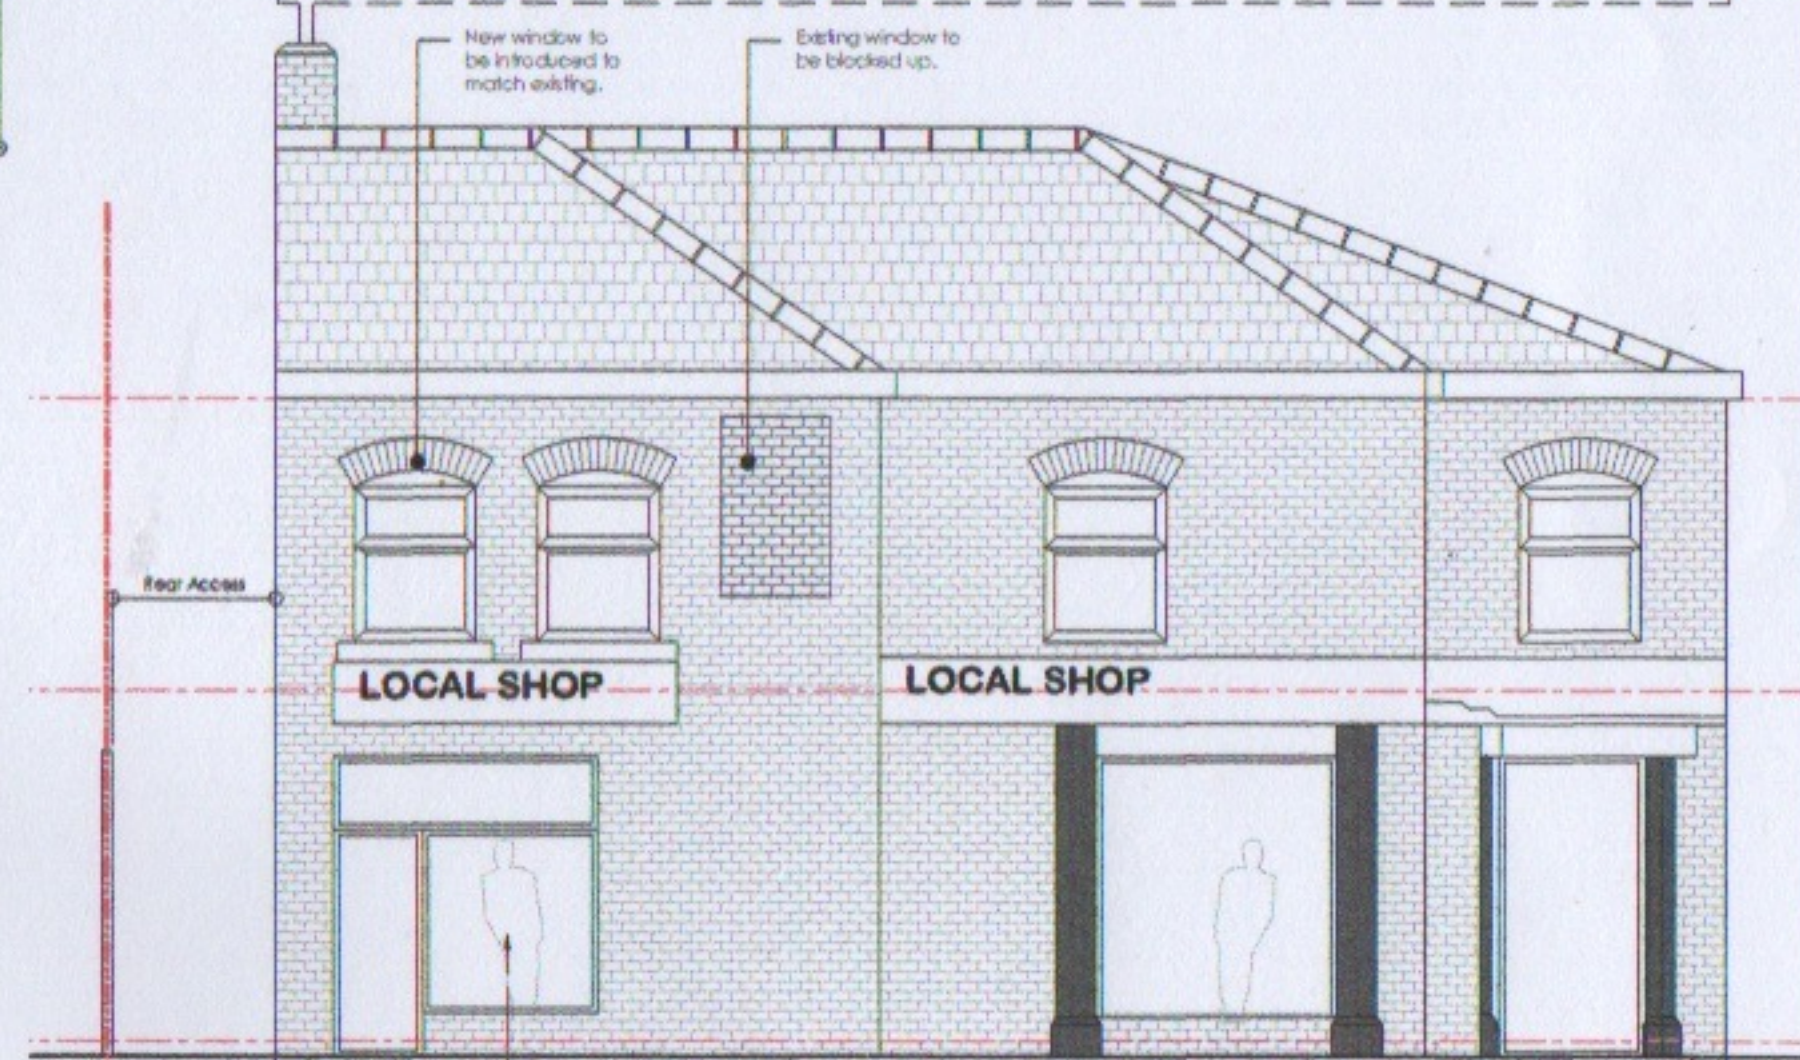

Proposed Elevation B
(Scale 1:50)

574 Ashton New Road
Clayton
M11 4RP

DRAWING TITLE:-
EXISTING & PROPOSED FIRST FLOOR PLANS

DRAWING NUMBER:- JND-001
SUBMITTED FOR PLANNING APPROVAL

REVISION:-
REVISION A - 14.01.19
REVISION B - 13.03.19
REVISION C - 31.05.19
REVISION D - 01.08.19

J NOLAN
186 MOSTON LANE EAST
M40 3GH
07904994985

JND

REVISION
D