


Note:
All existing site dimensions and datum levels must be verified on site.


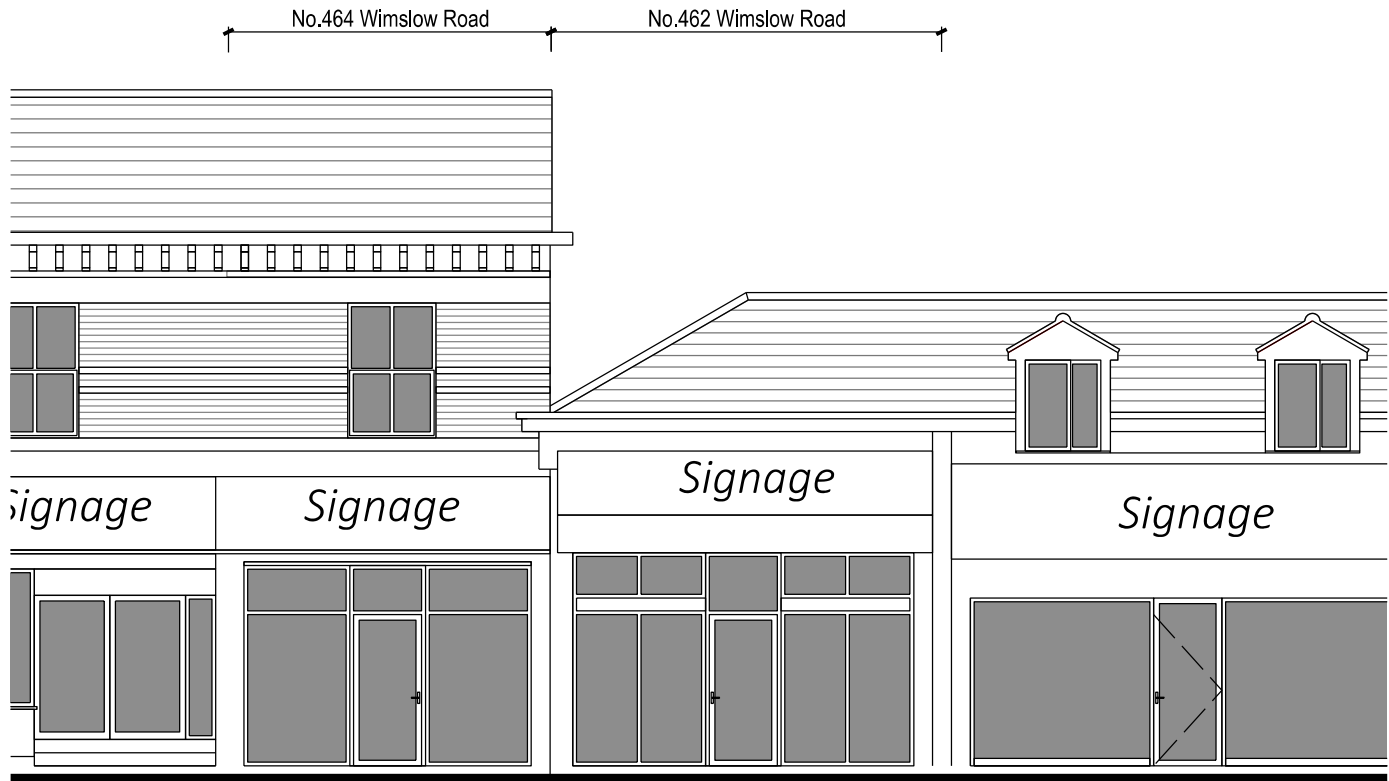


Existing Front Elevation @1/100



Existing Rear Elevation @1/100

Note:
Thick dashed line denotes top of existing fencing (in foreground & approx. 1.8m high) to rear boundary. Fencing graphics is omitted on this drawing for clarity hence it must be noted that the rear elevation is actually partly screened by the fence and not visible from the rear highway / car park.

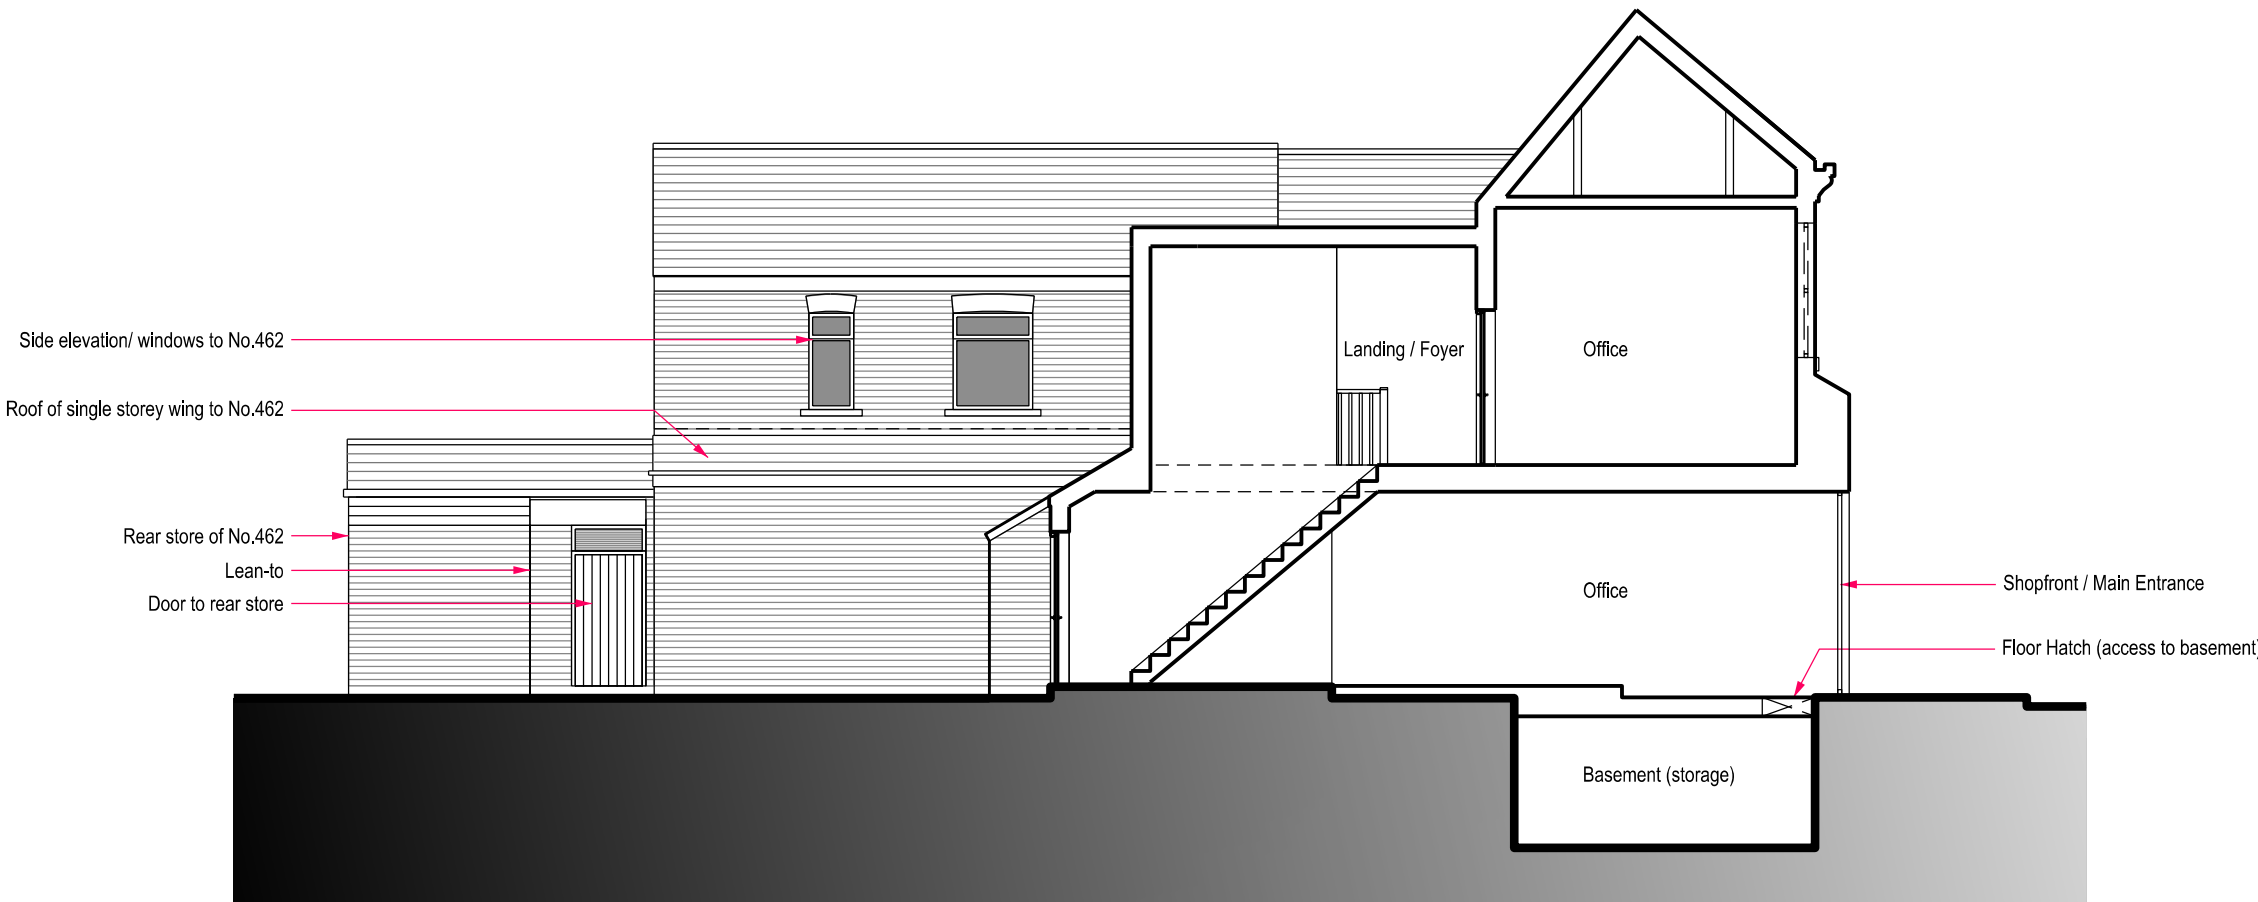 

Existing Section A-A @1/100

No	Prep	Date
Amendments		

LCA Architecture
& Planning
Email: lx.chowdhury@gmail.com
Tel: 07563 952231

Project
462 & 464 Wimslow Road
Withington
M20 3BG

Title
Existing Elevations & Sections

Job No. 2212 Drawing No. PL.06

Amendment: Scale @A3: 1/100

Status: *For Planning Approval Only*

Auth. CL Date. Oct. 2022