




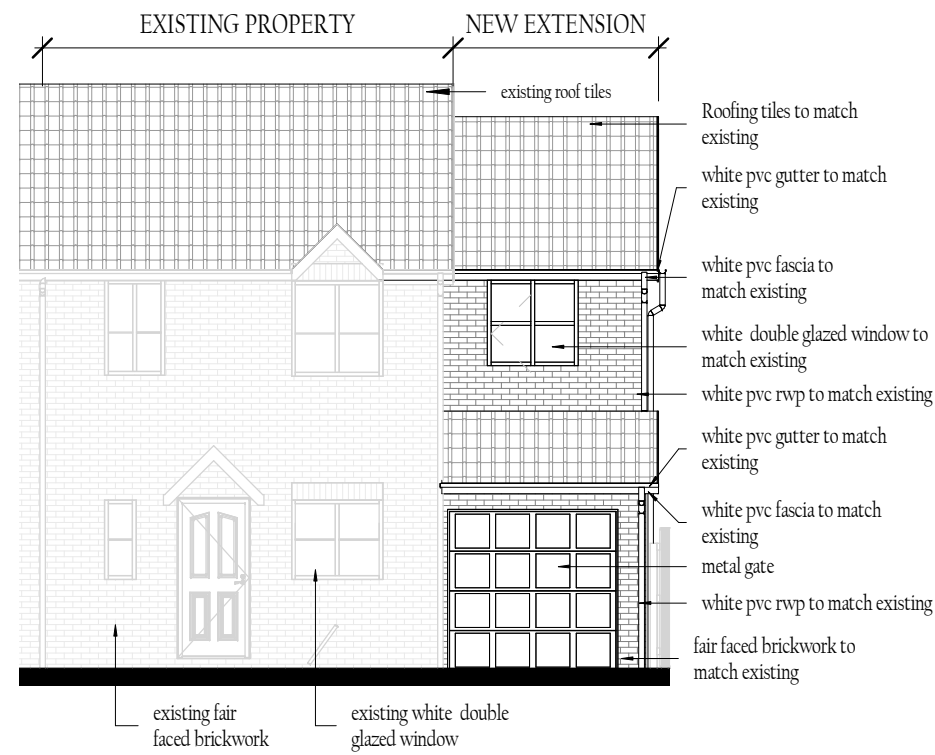


1 Proposed Front Elevation (W)
Scale 1 : 100

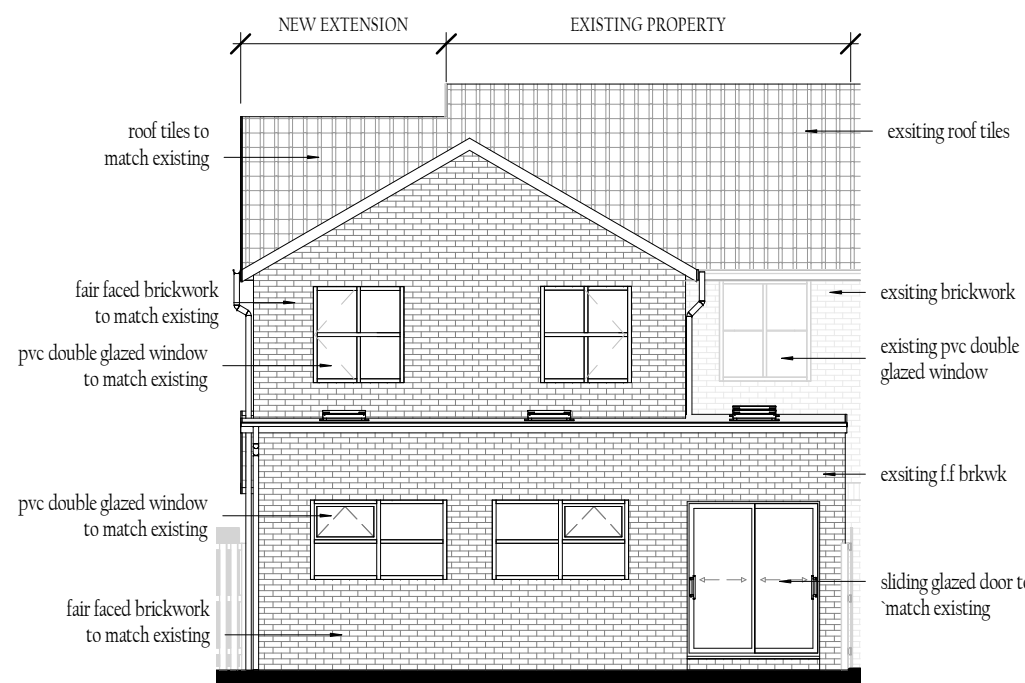


2 Proposed Rear Elevation (E)
Scale 1 : 100

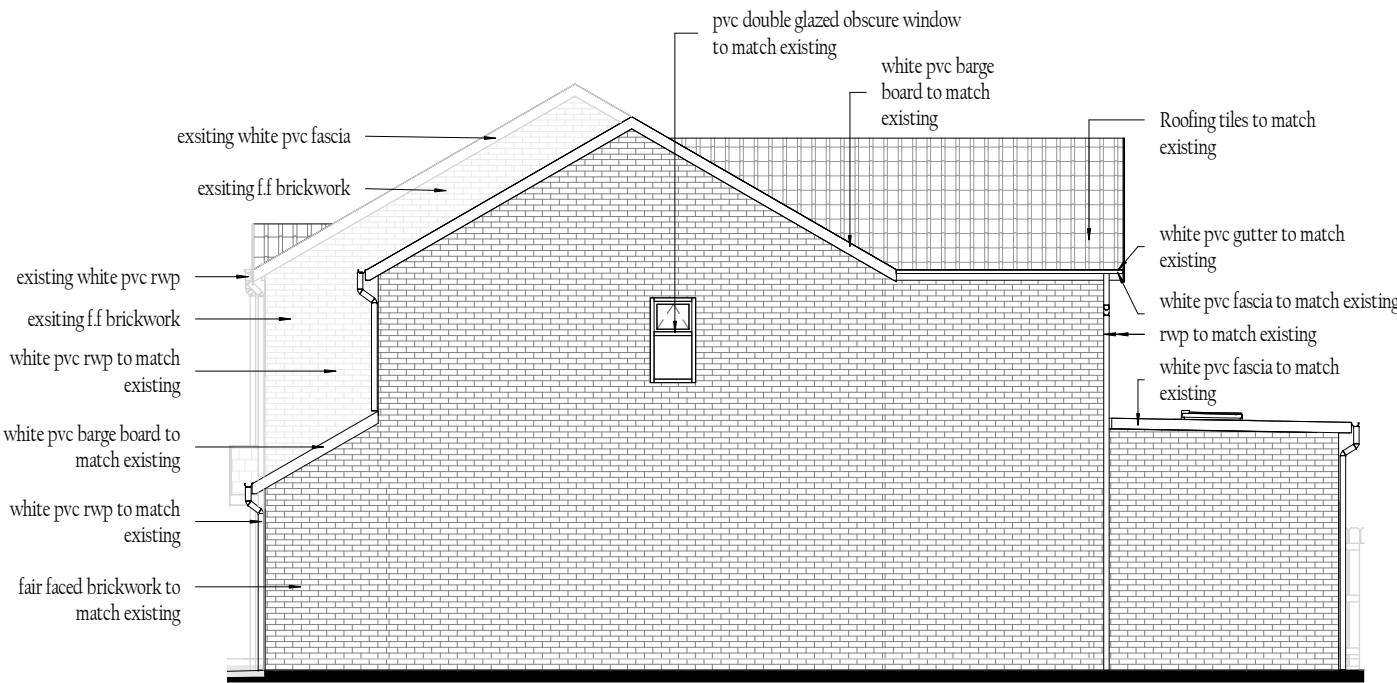


3 Proposed Side Elevation (S)
Scale 1 : 100

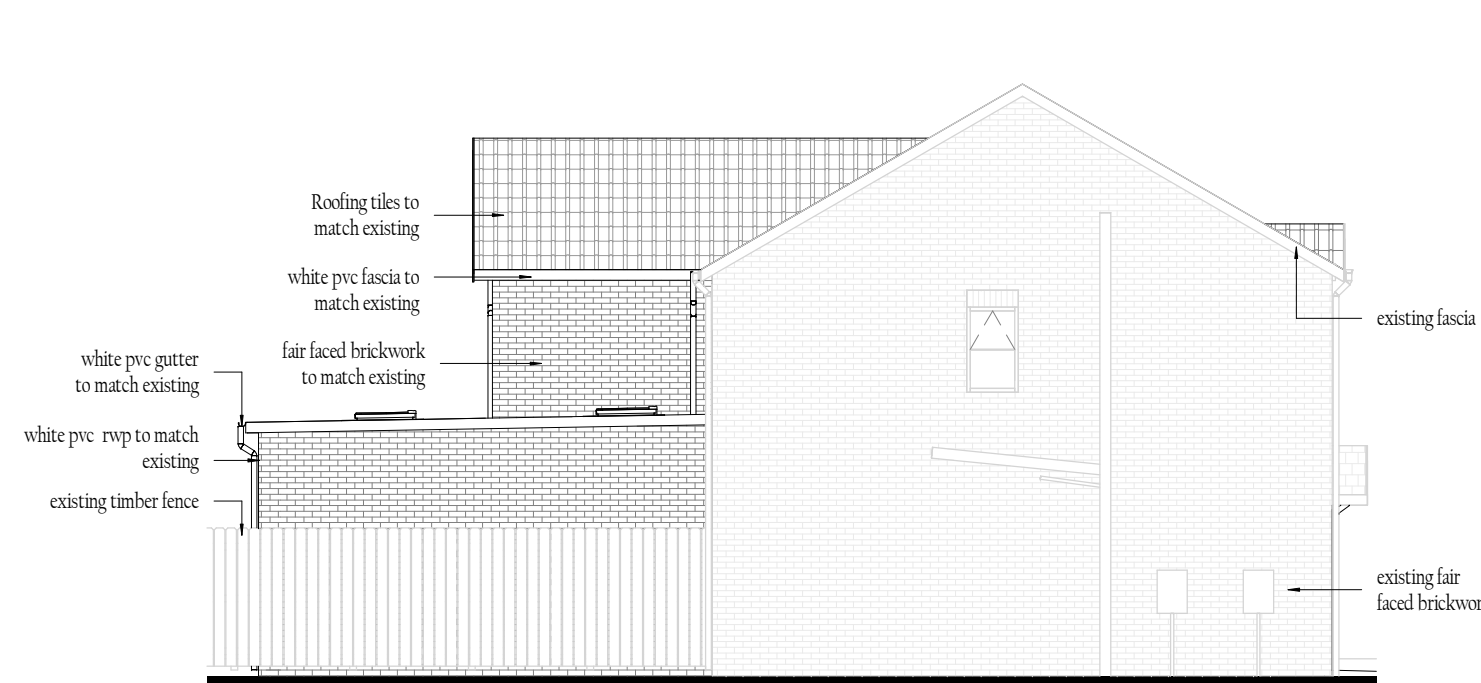

4 Proposed Side Elevation (N)
Scale 1 : 100

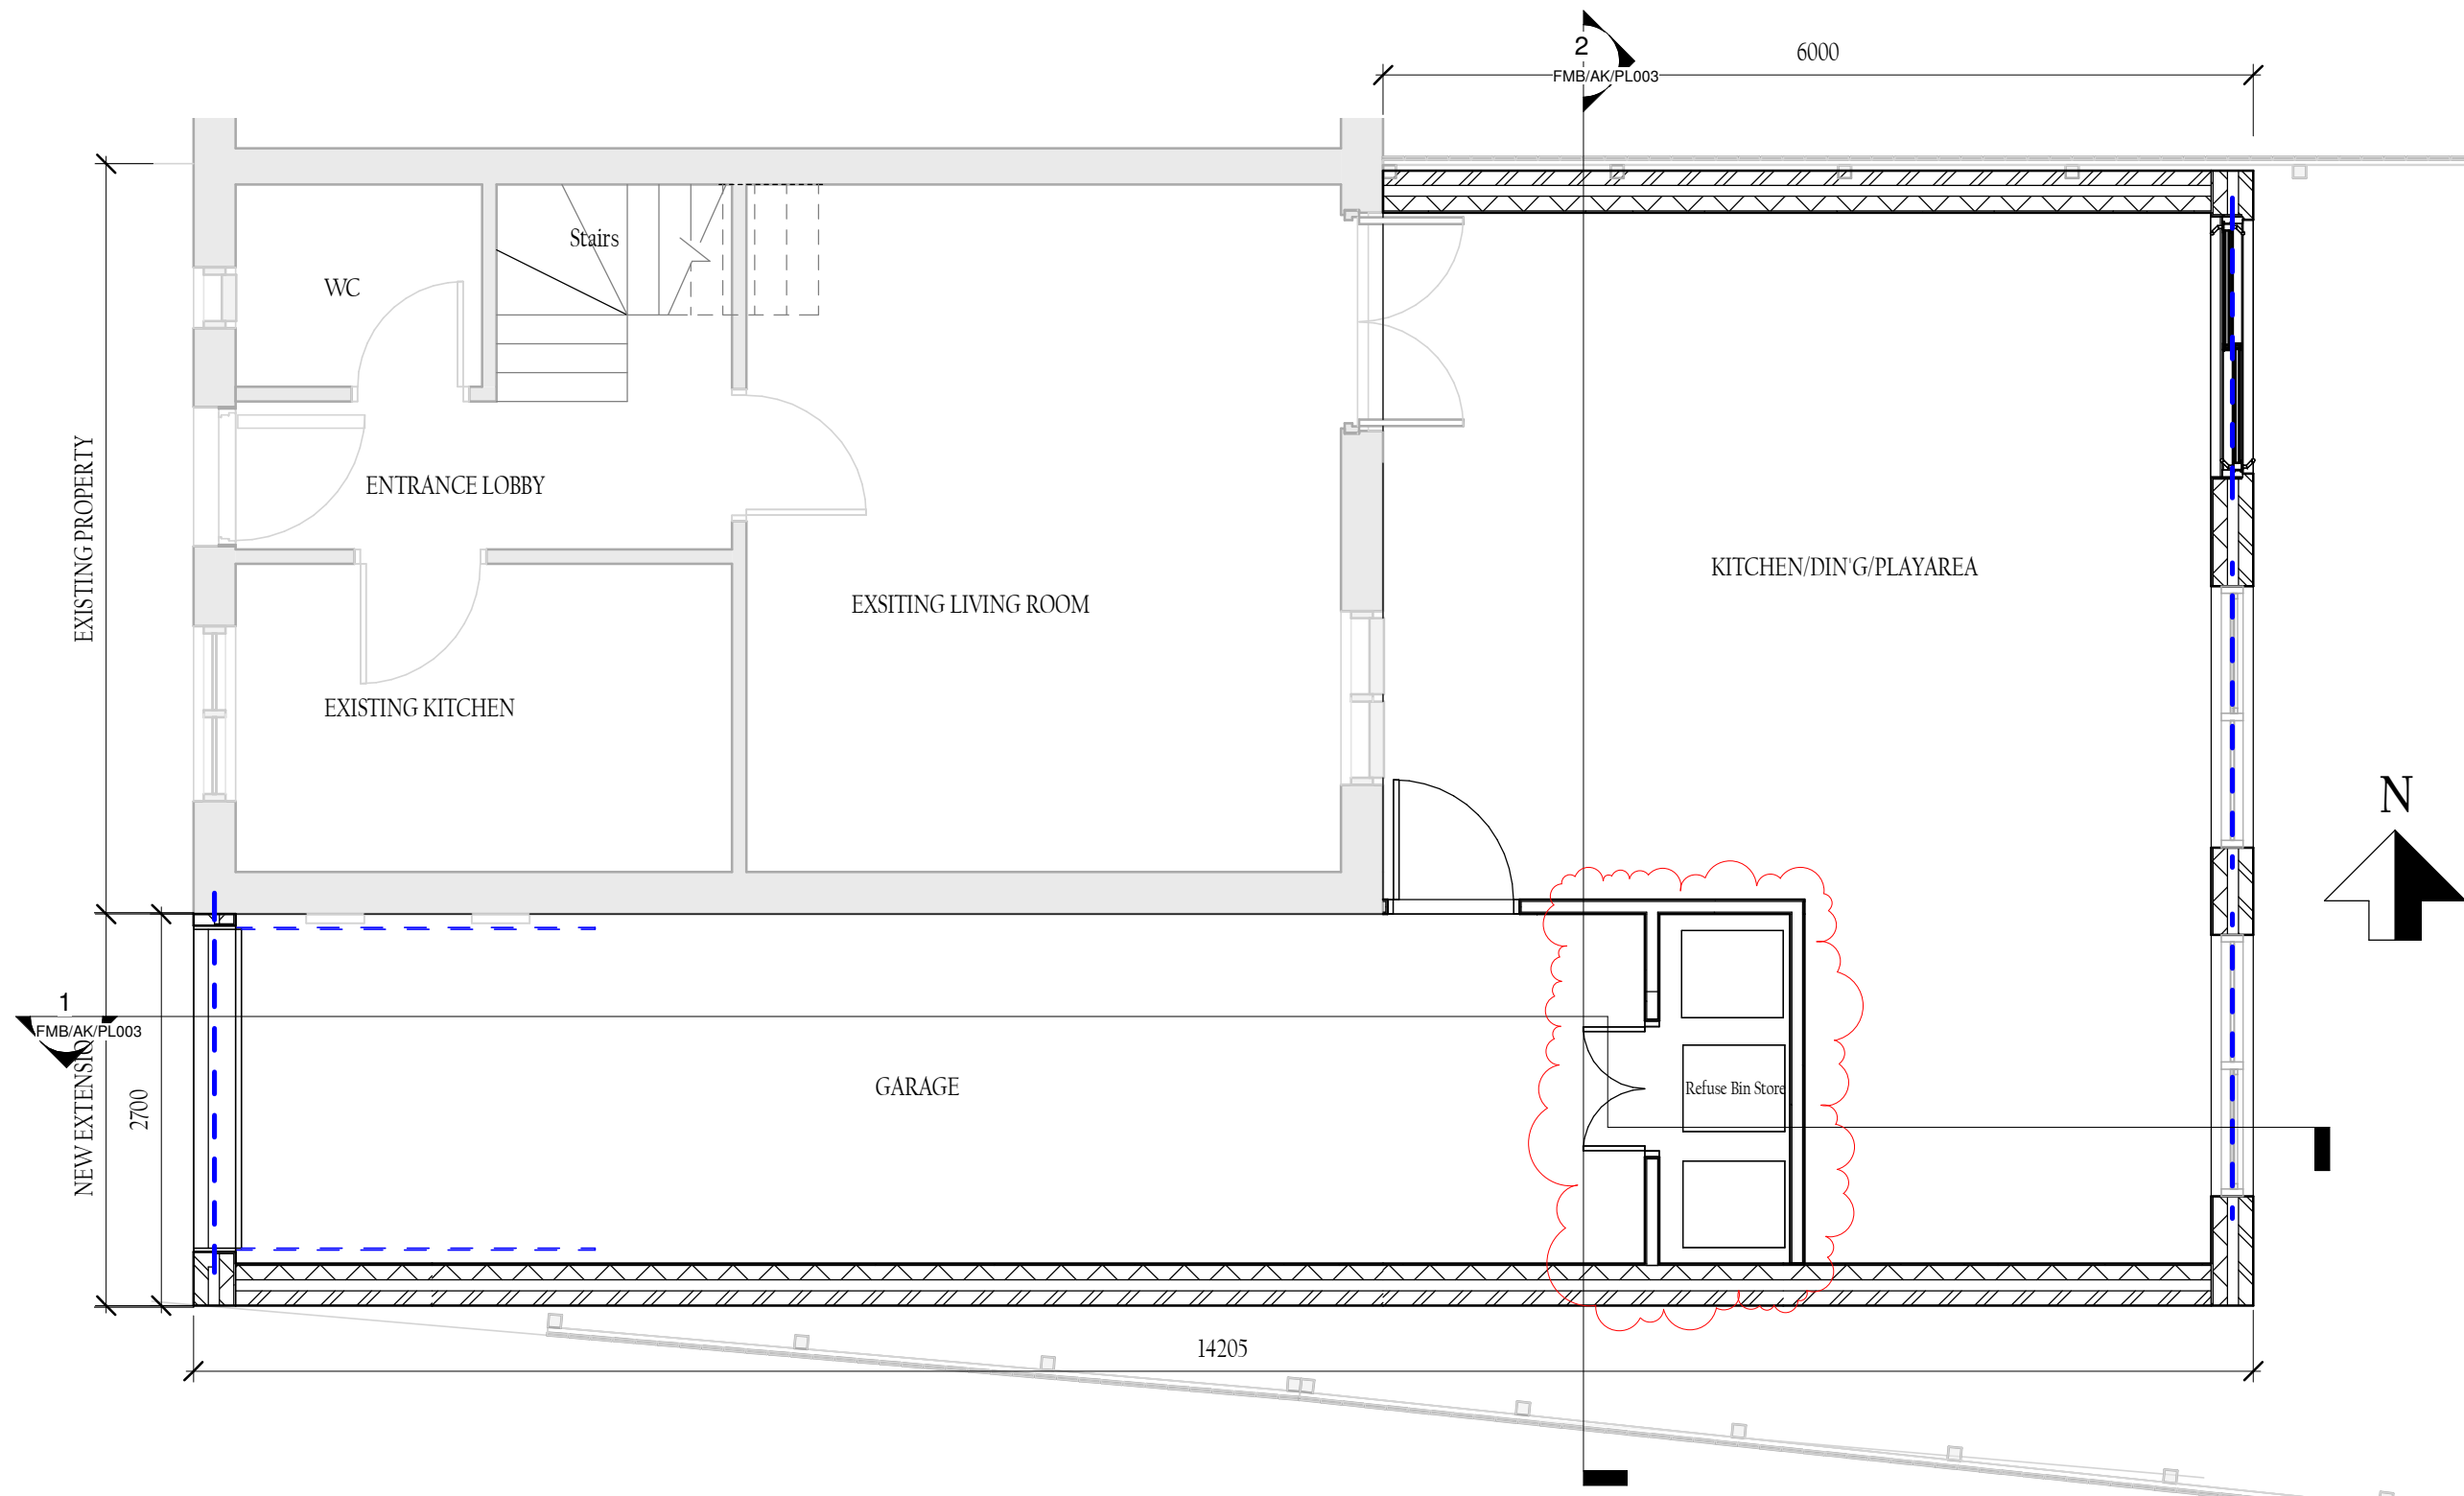

5 Proposed Gr Flr Plan
Scale 1 : 50

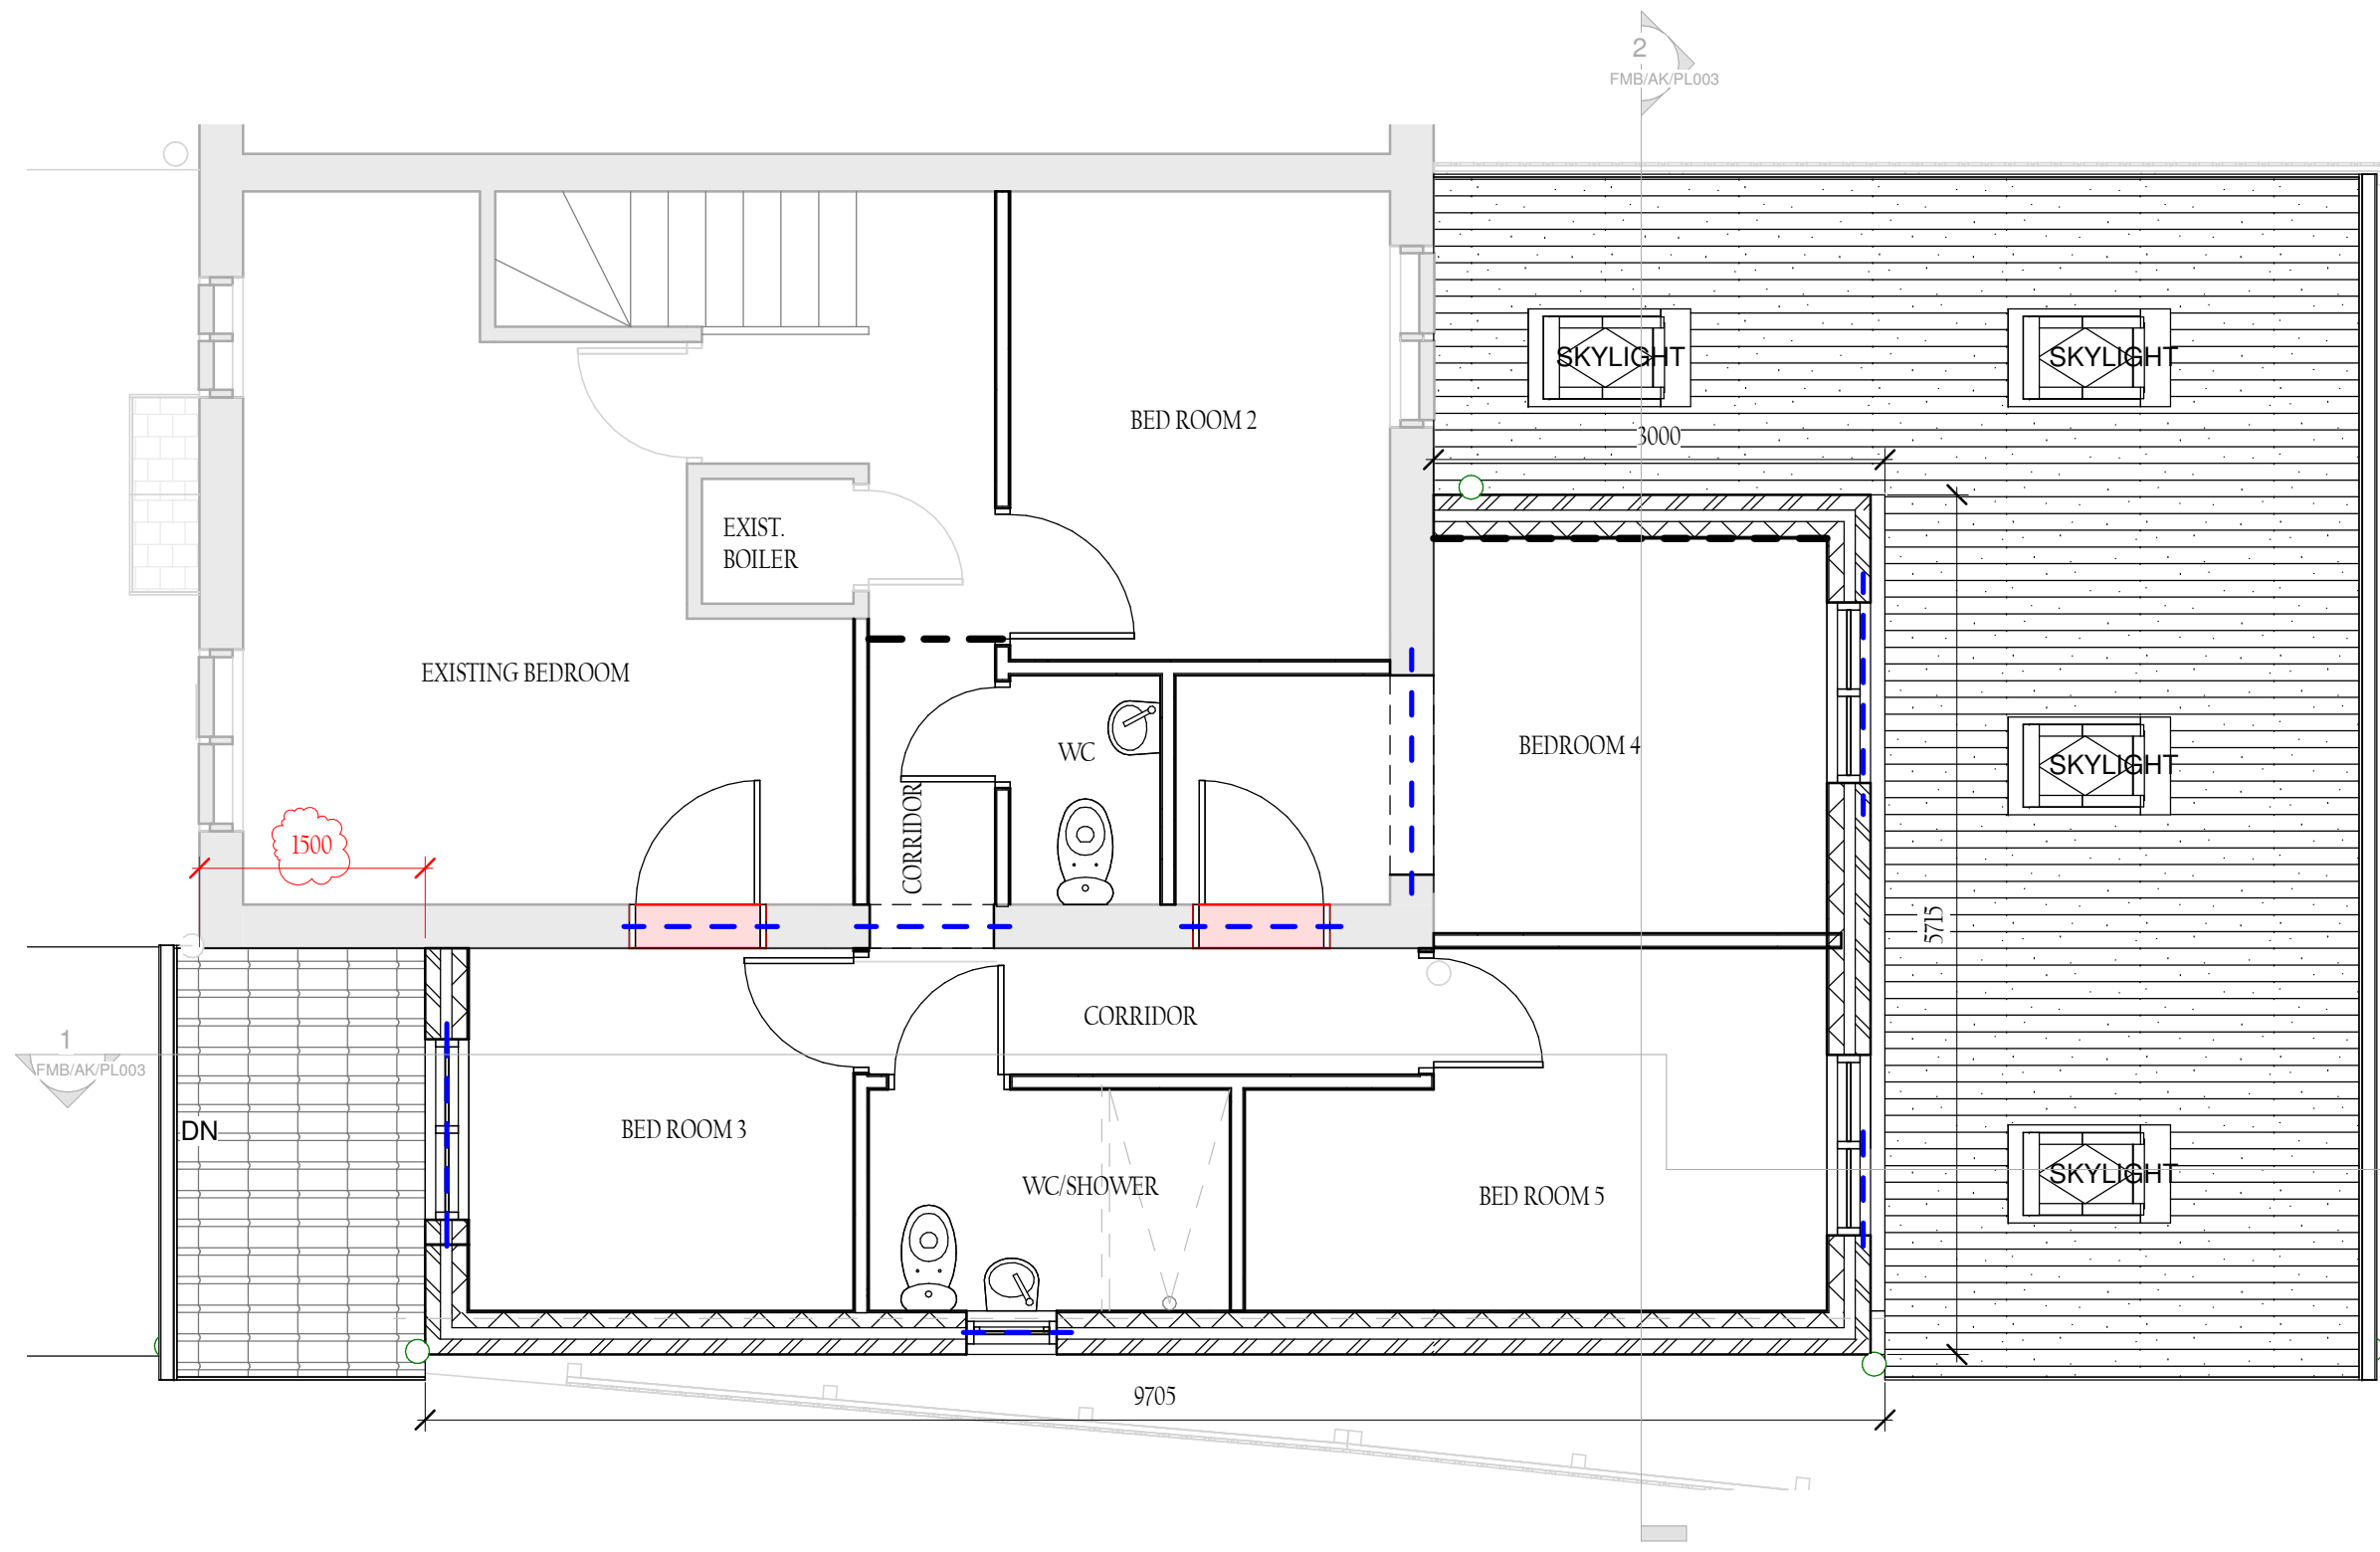

6 Proposed 1st Flr Plan
Scale 1 : 50

Notes:

All dimensions and levels are to be checked on site.

Any discrepancies are to be reported to the architect prior to work commencement.

This drawing shall not be scaled to ascertain any dimensions. Work to figured dims only.

This drawing shall not be reproduced without express written permission from FMB Design

CDM:
Refer to designers health and safety risk assessment sheets for information relating to hazard identification and recommended control measures.

FOR PLANNING
APPROVAL

4	Refuse Bin Store added, side window at Gr Level omitted and Front First Floor wall offset amended		24.10.22
3	Drawing amended as clouded		22.10.22
2	Drawing amended as clouded		09.09.22
1	For Planning Approval		01.09.22
REV	DESCRIPTION	BY	DATE
STATUS: Planning Approval			

FMB 2 Amari Street
Manchester, M14 7TL
Tel: 0161 226 4717
Mob: 07951751777
E: fmbarchitects@gmail.com

CLIENT:
ABHAY KANARE

FMB Design Architects

SITE: 34 Collin Avenue, Manchester
M18 7PT

TITLE: PROPOSED G.A. PLANS & ELEVATIONS

SCALE AT A3: As indicated	DATE: 01.09.22	DRAWN: Author	CHECKED: Checker
SHEET NUMBER: 2	OF: 5	PROJECT NO: FMB/280/220727	DRAWING NO: FMB/AK/PL002
		REVISION: 4	