



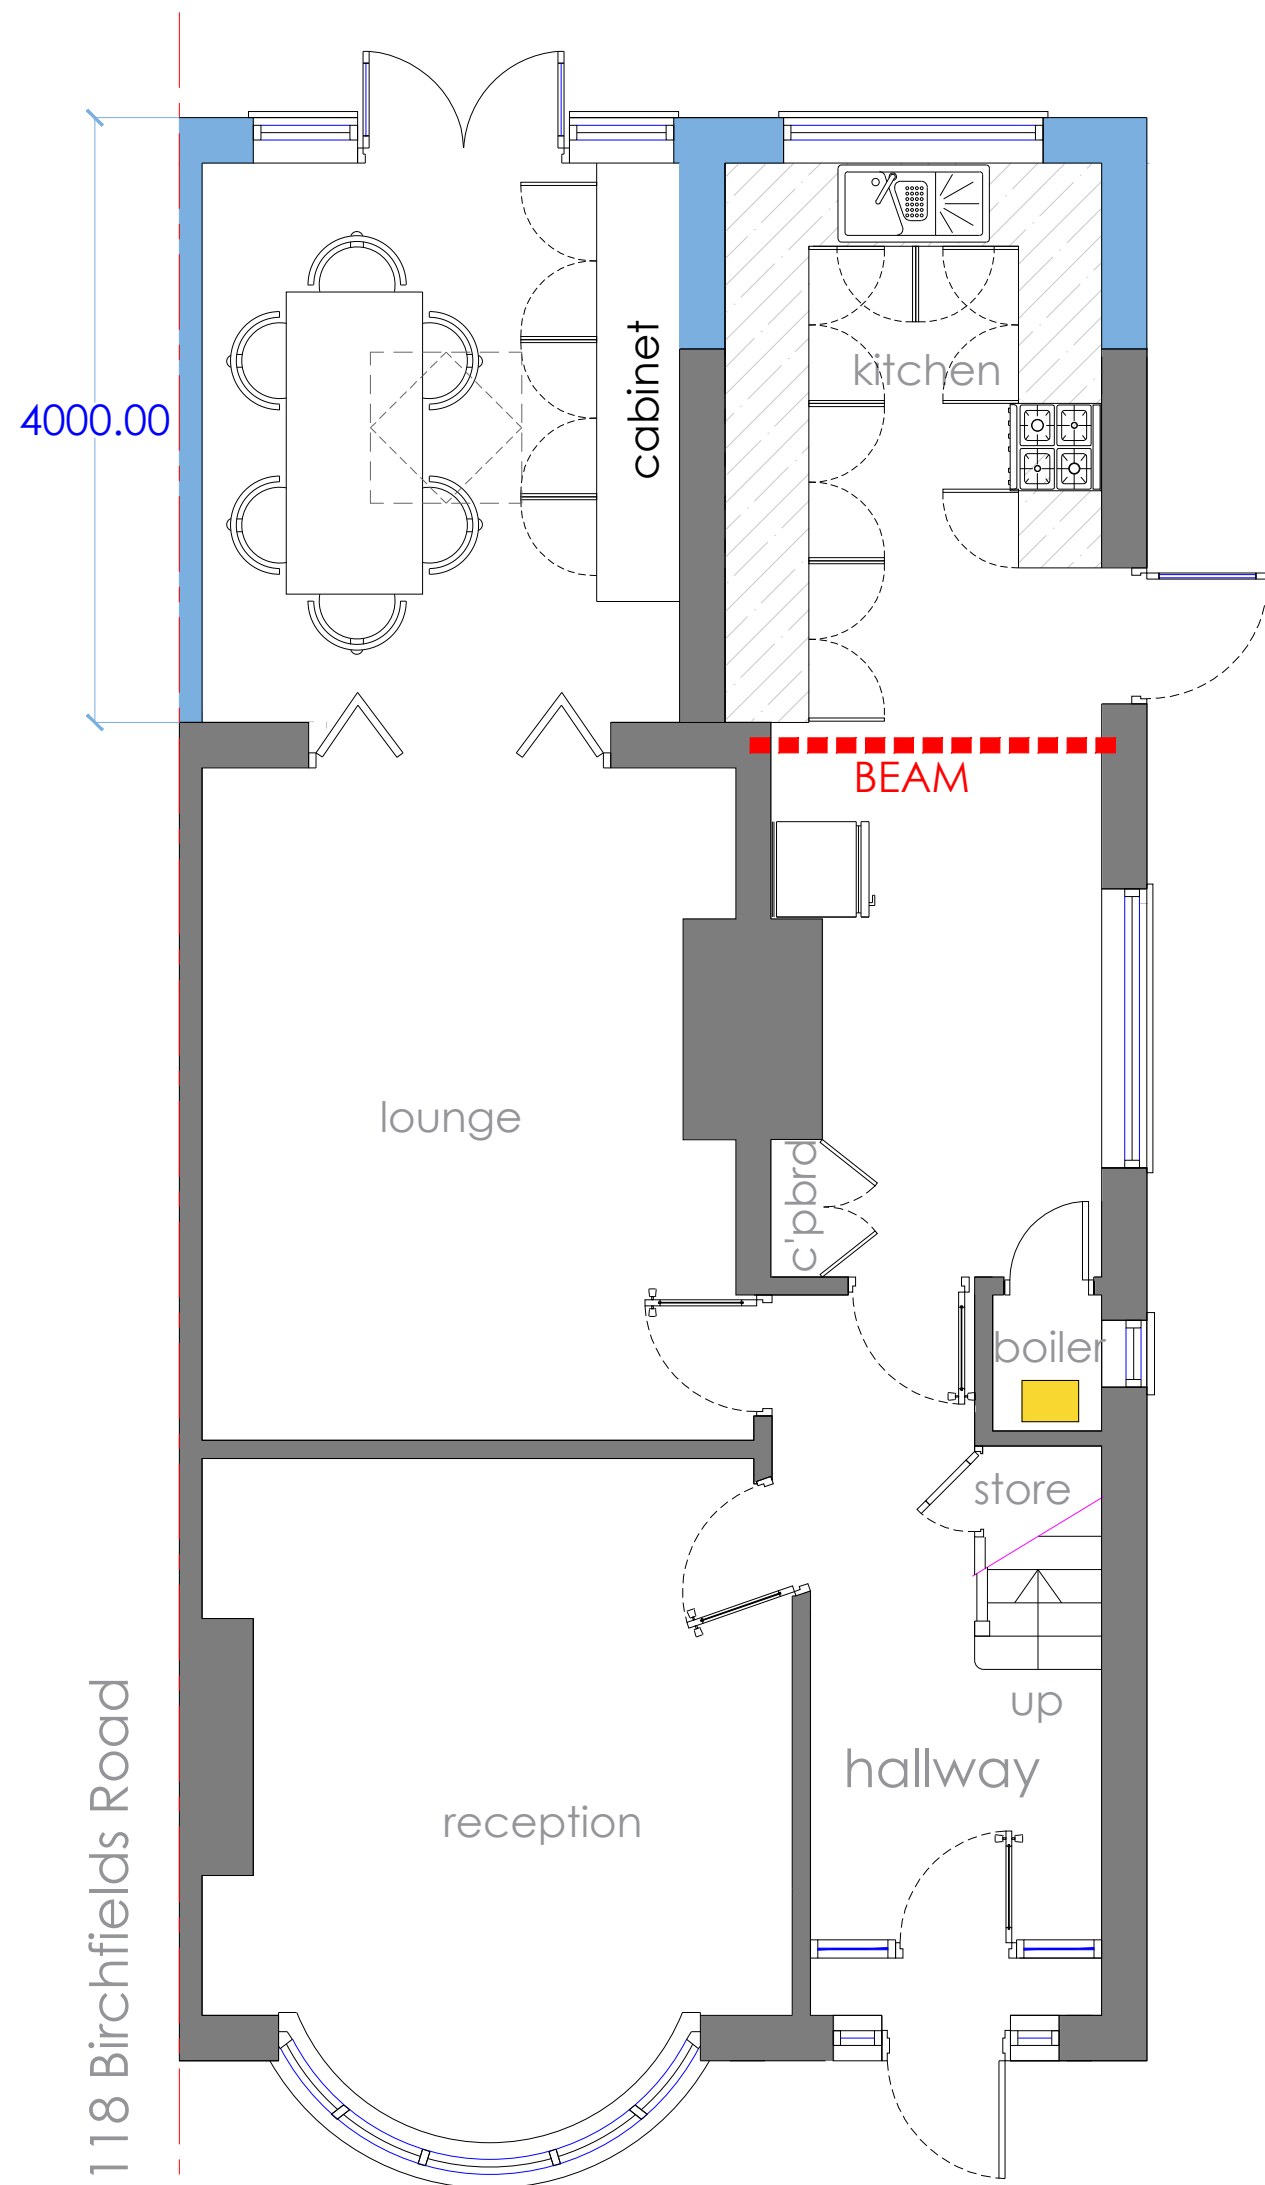

Proposed Ground Floor Plan
Scale 1:50

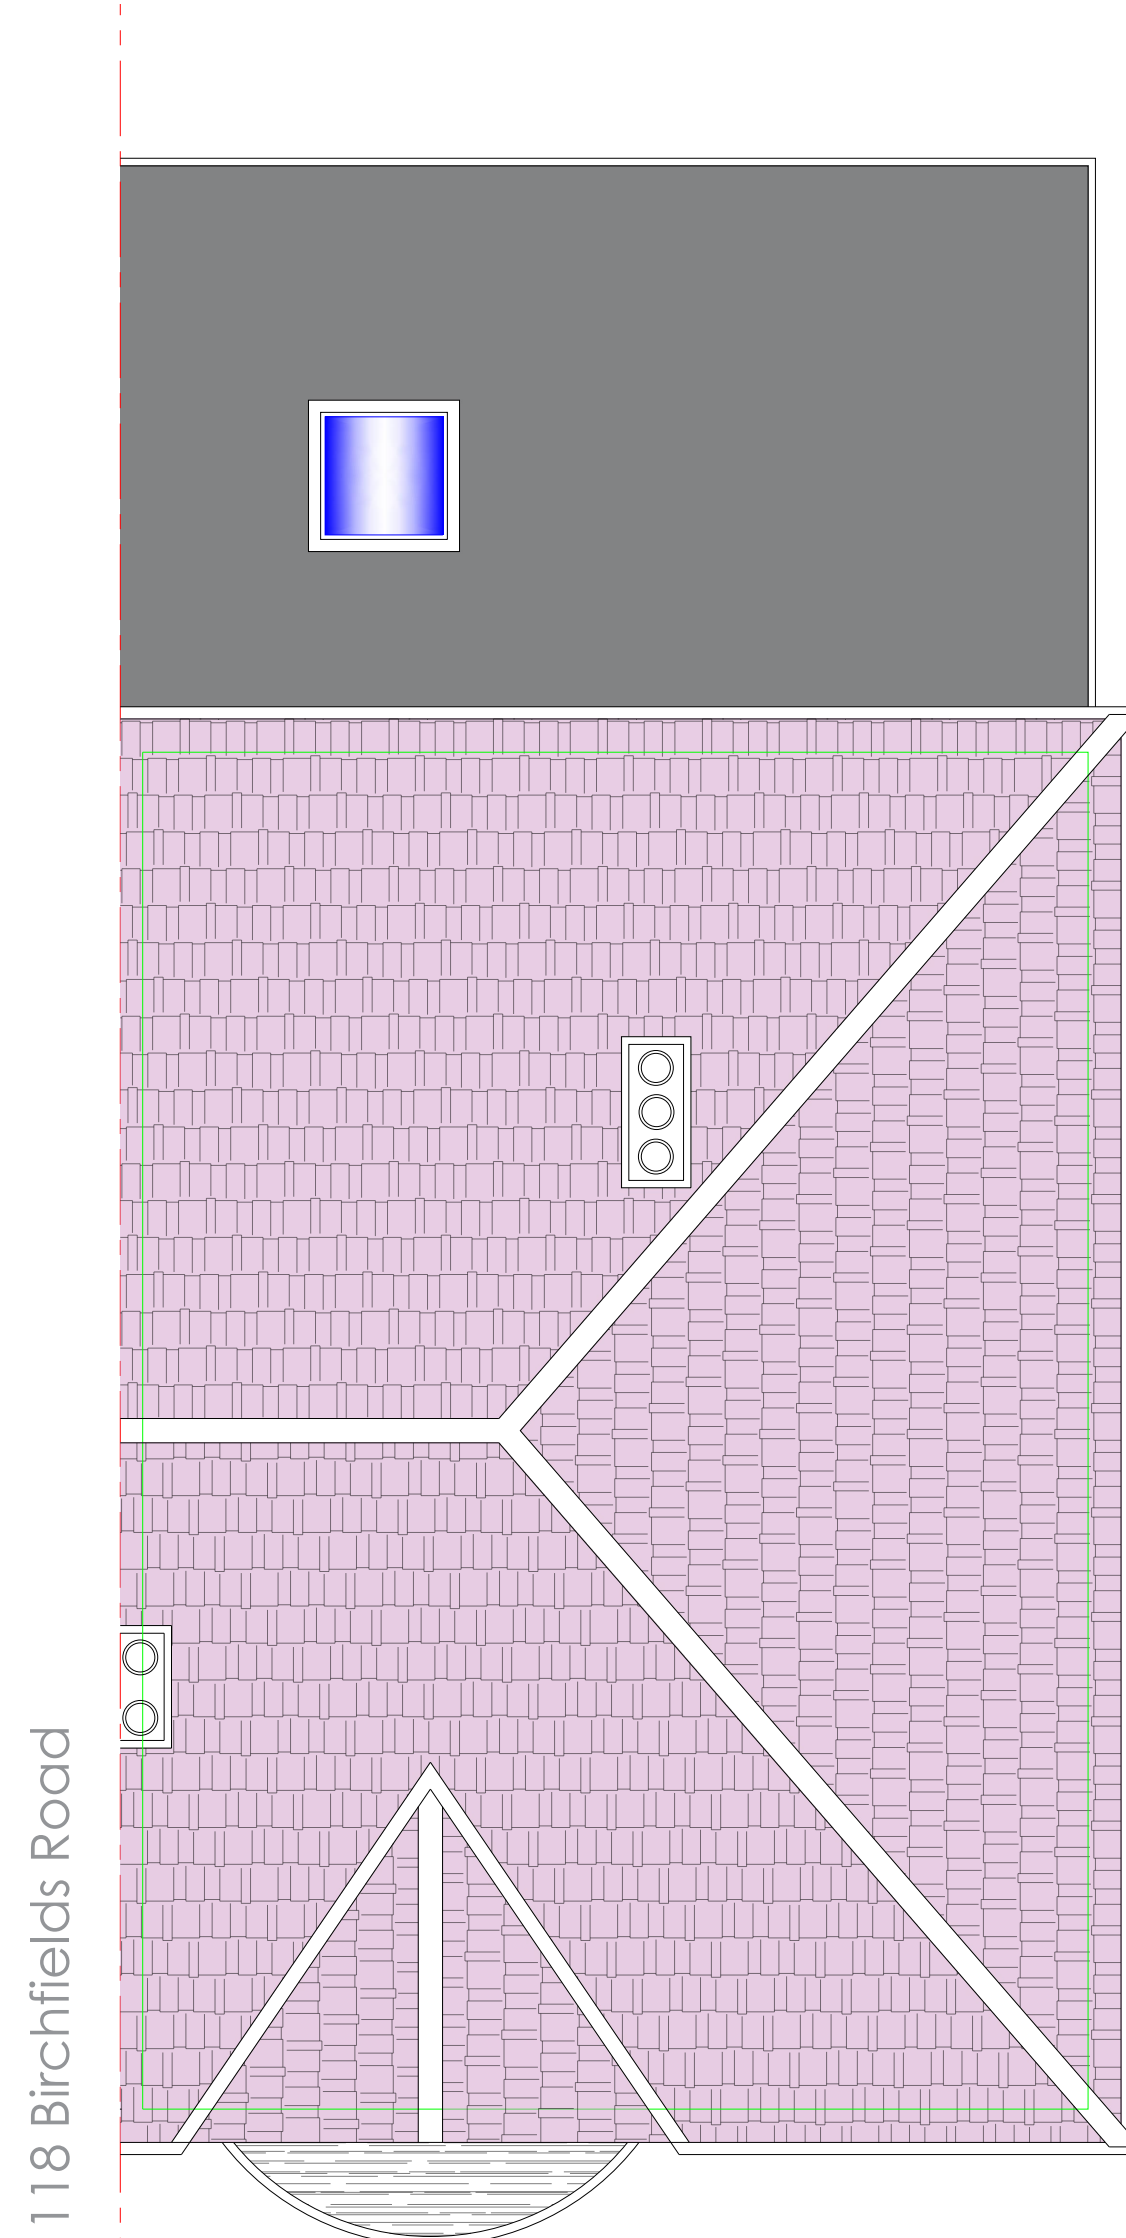


Proposed Roof Plan
Scale 1:50

DOTTED LINE INDICATE
DEMOLISH EXISTING
STRUCTURE

UPVC DOUBLE GLAZED
WINDOW 2330 X 1100MM

BRICKS TO MATCH
EXISTING

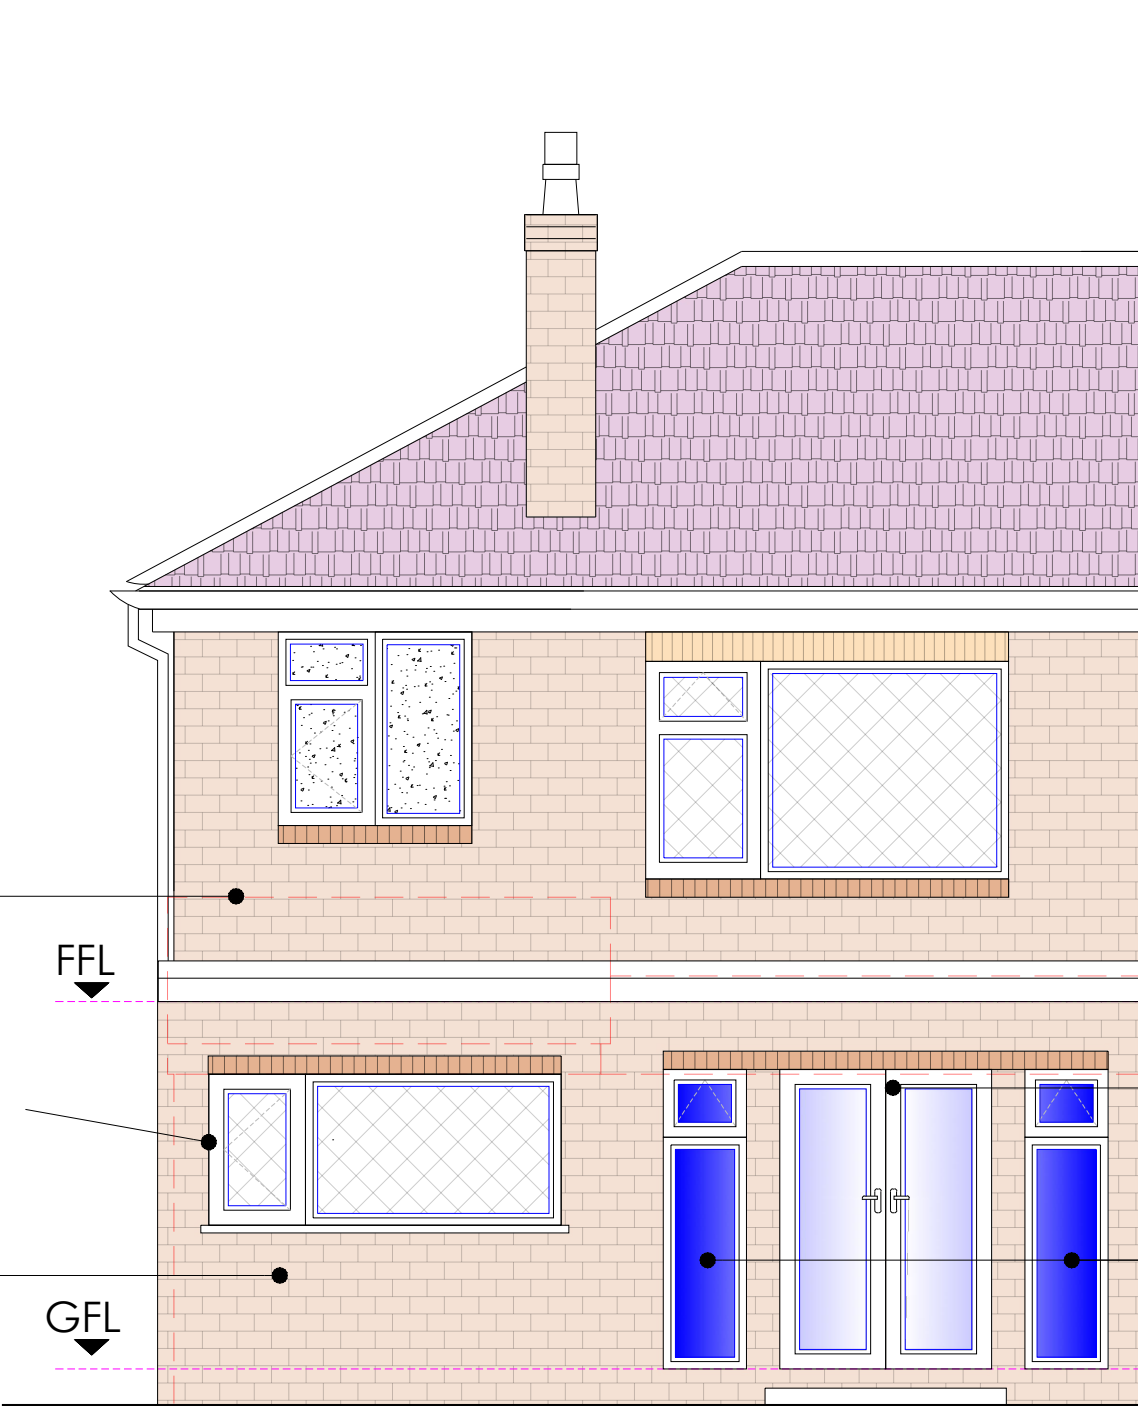

Proposed Rear Elevation
Scale 1:50

UPVC DOUBLE GLAZED
FRENCH DOORS 1400 X
2090MM

ceiling height windows
500mm x 2100mm

GENERAL NOTES

1. The contractor must check the site and the approved drawings before commencing the works and must take any working measurements as necessary and any discrepancy must be reported to the client.
2. Work shall comply with any current relevant BS/codes of practices and confirm to the Building Regulations including the latest amendment. The contractor is responsible for setting out the works.

PROJECT ADDRESS

116 Birchfields Road
Manchester
M14 6PF

PROJECT


Single storey rear extension

KEY


Boundary
RWP
Rain Water Pipe
Proposed Extension

REVISION

REVISION	DATE

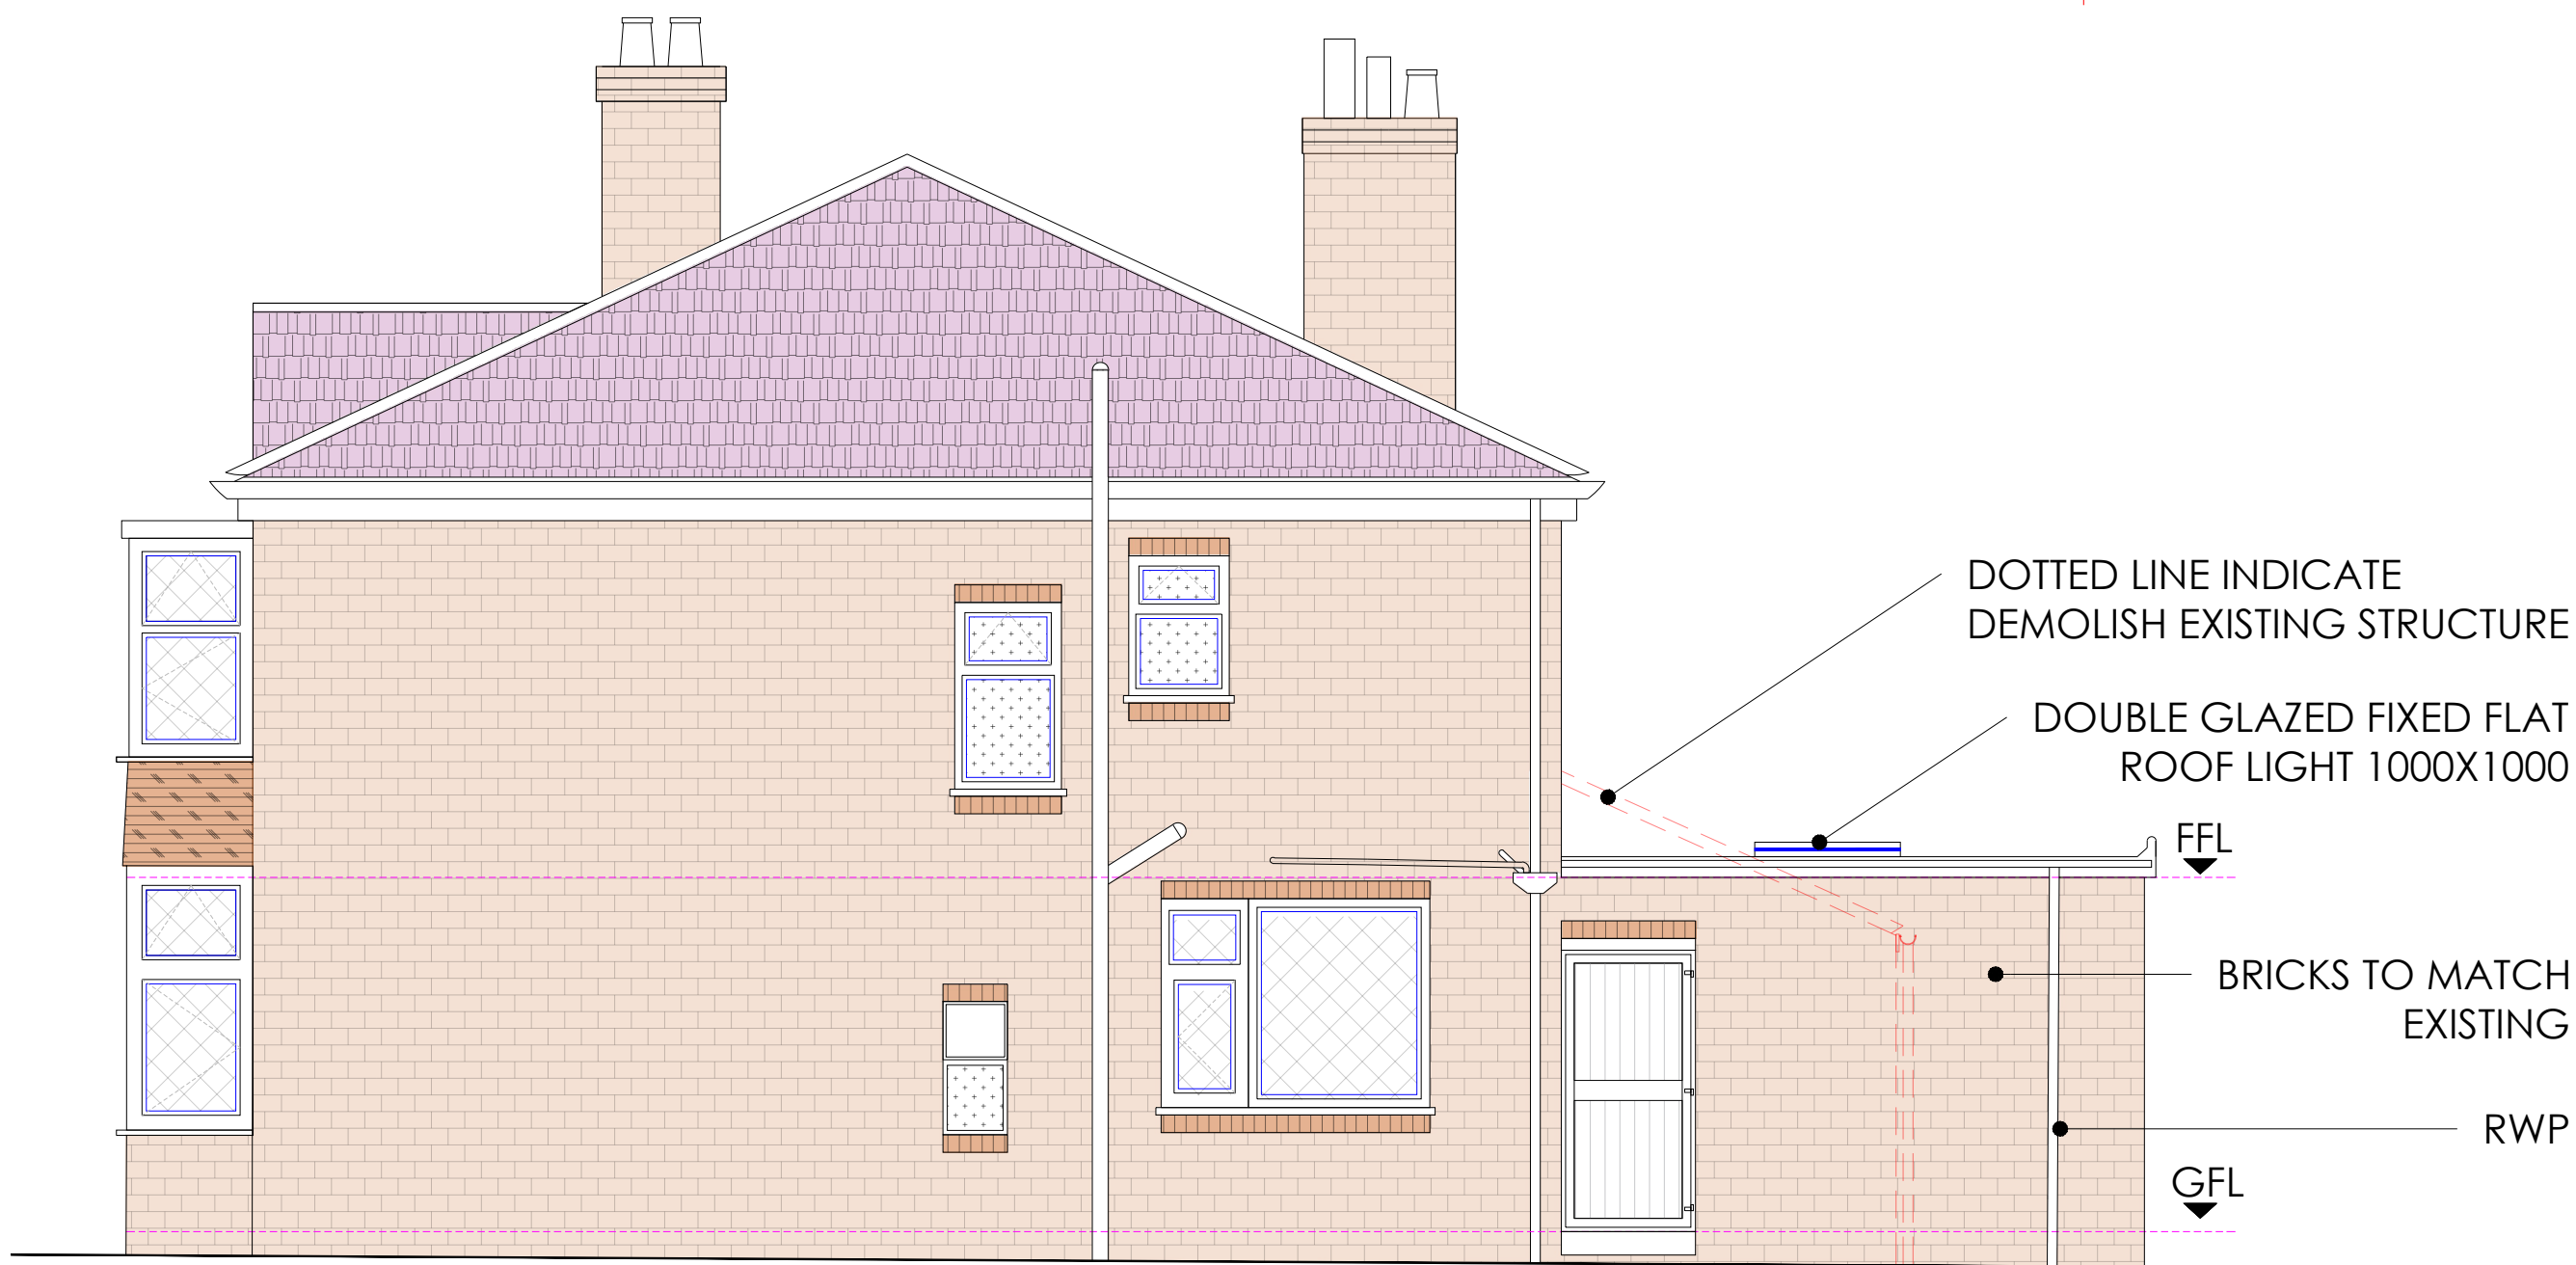

Proposed Side Elevation
Scale 1:50

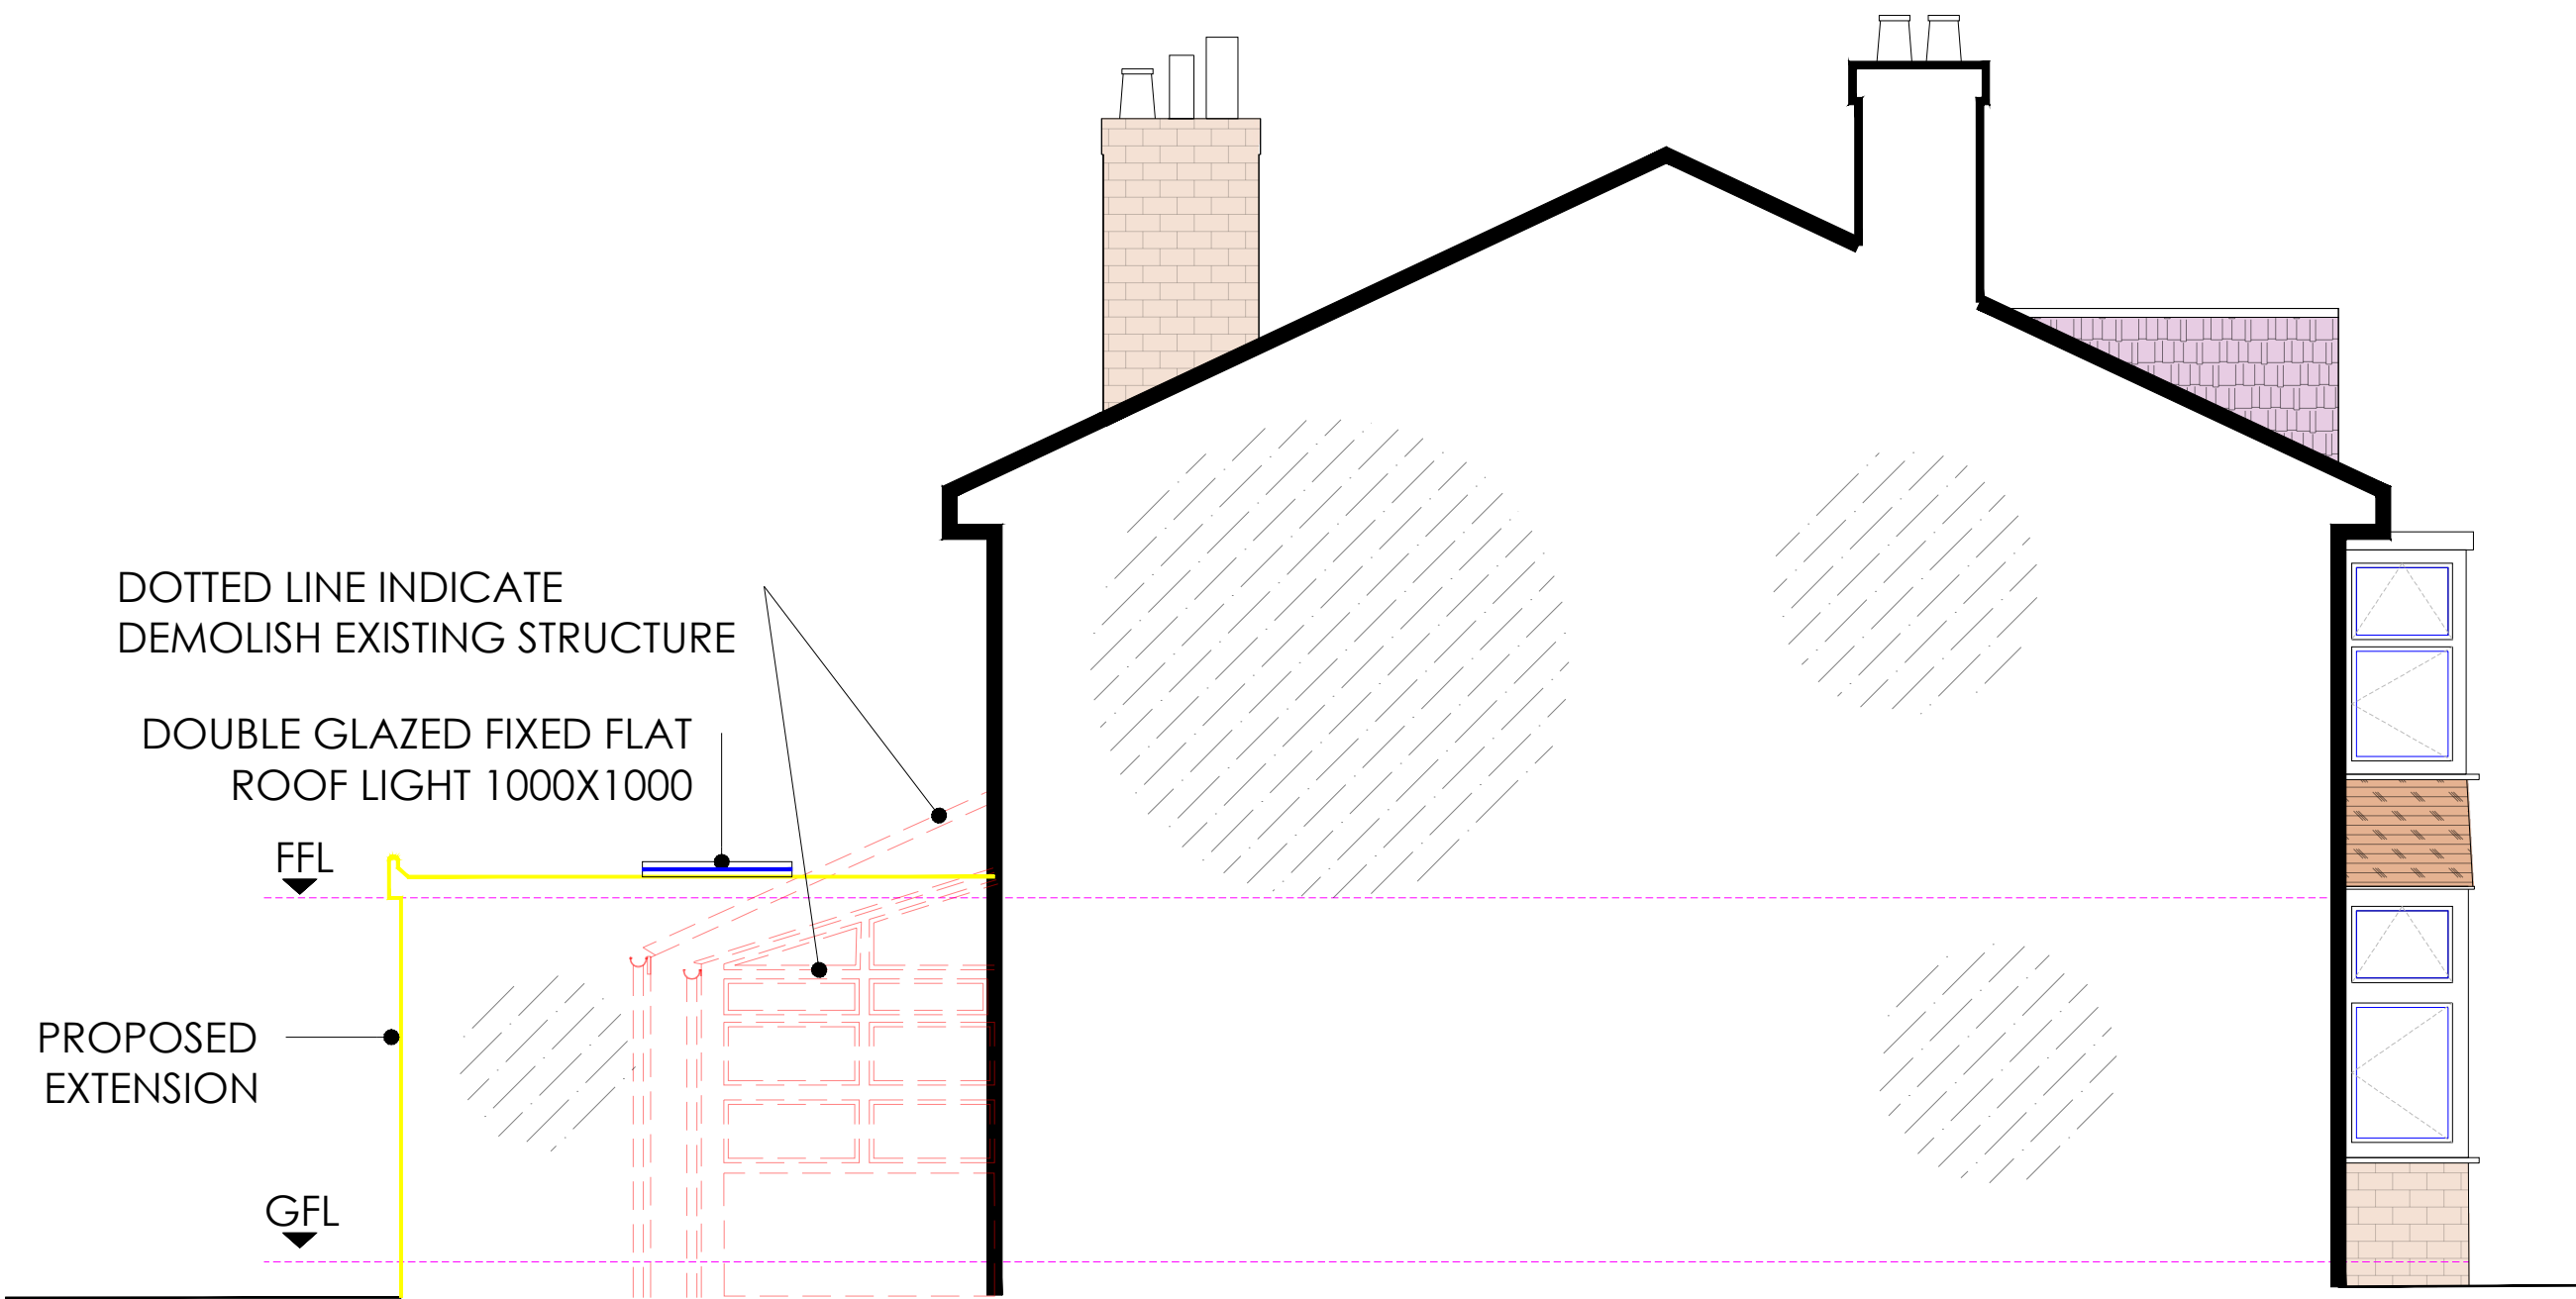

Proposed Partywall Elevation
Scale 1:50

Drawing No
PP148(3)22

AT A. Design

Scale
1:50 @ A1

Address:
12 Hastings Gardens
Stockport
SK5 8BF

T. 07830039347

Date
10.11.22

E. ata_design@hotmail.com

Drawn by
at