


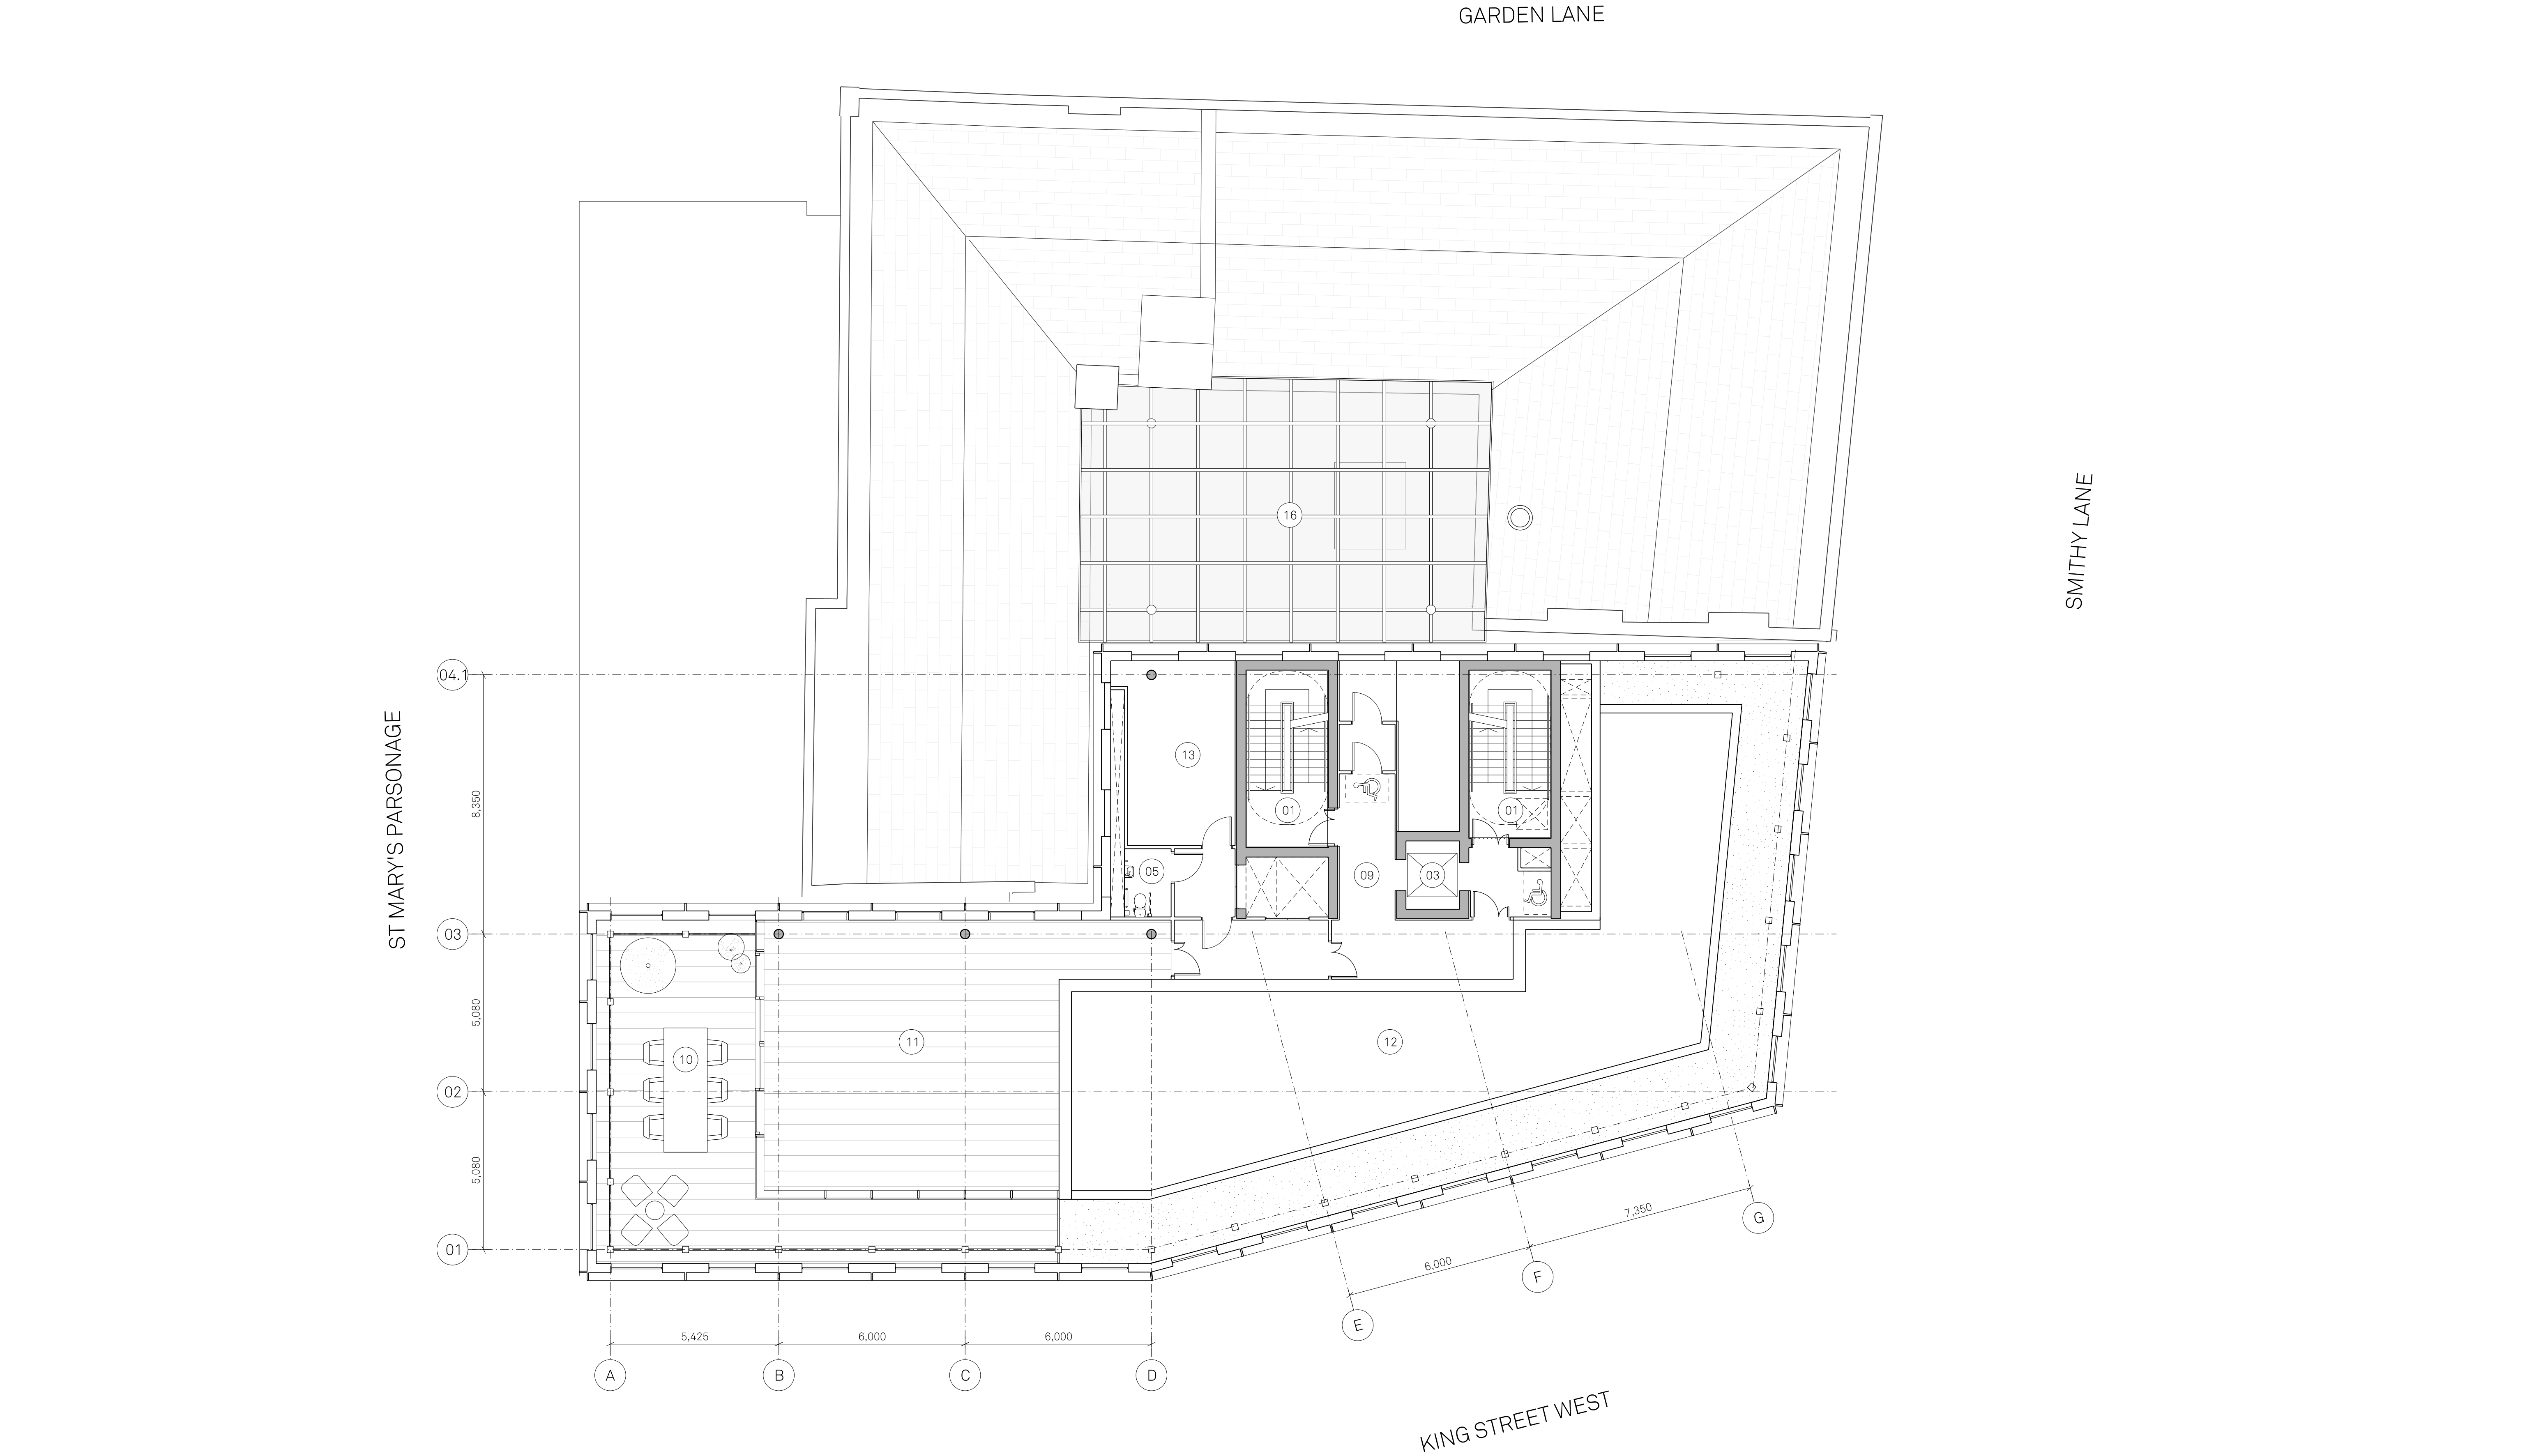

Notes:
Site Boundary

PLAN KEY:

- | | | | | | | | | |
|-------------------|------------------|------------------|------------------------------|-----------------|-------------------|----------------------|-----------------------------------|------------------------------|
| 01 Proposed Stair | 03 Proposed Lift | 05 Accessible WC | 07 Office B | 09 Lift Lobby | 11 Amenity | 13 Plant Internal | 15 Roof | 17 Bird and Bat Box Location |
| 02 Existing Stair | 04 WC | 06 Office A | 08 Proposed Retail Unit Roof | 10 Roof Terrace | 12 Plant External | 14 Provisions for PV | 16 Proposed Glazed Courtyard Roof | |

Project Name:
27-31 King St
West & The
Carriage Works
Drawn: RW
Checked: JC
Details:

Title:
Proposed Level 13
Floor Plan
Status:
Planning

Scale:
1:100 @ A1
Project:
107
Drawing No:
B1_02_2213
Rev:
-

Jon Matthews Architects

Union, 2-10 Albert Square, Manchester, M2 6LW 0161 974 3690

Copyright of this drawing is vested in Jon Matthews Architects and must not be copied or reproduced without written consent. Figured dimensions only are to be taken from this drawing. Do not scale from this drawing. For full company disclosure please visit www.jonmatthewsarchitects.com