



General Notes
The Architect shall have no responsibility for any use made of this document other than for that which it was prepared and issued.
All dimensions should be checked on site. Do not scale from this drawing.
To be read in conjunction with all other Consultant's drawings.
The Architect to be immediately notified of any discrepancies.
Copyright on this drawing retained by the Architect.

LEGEND
Site Boundary

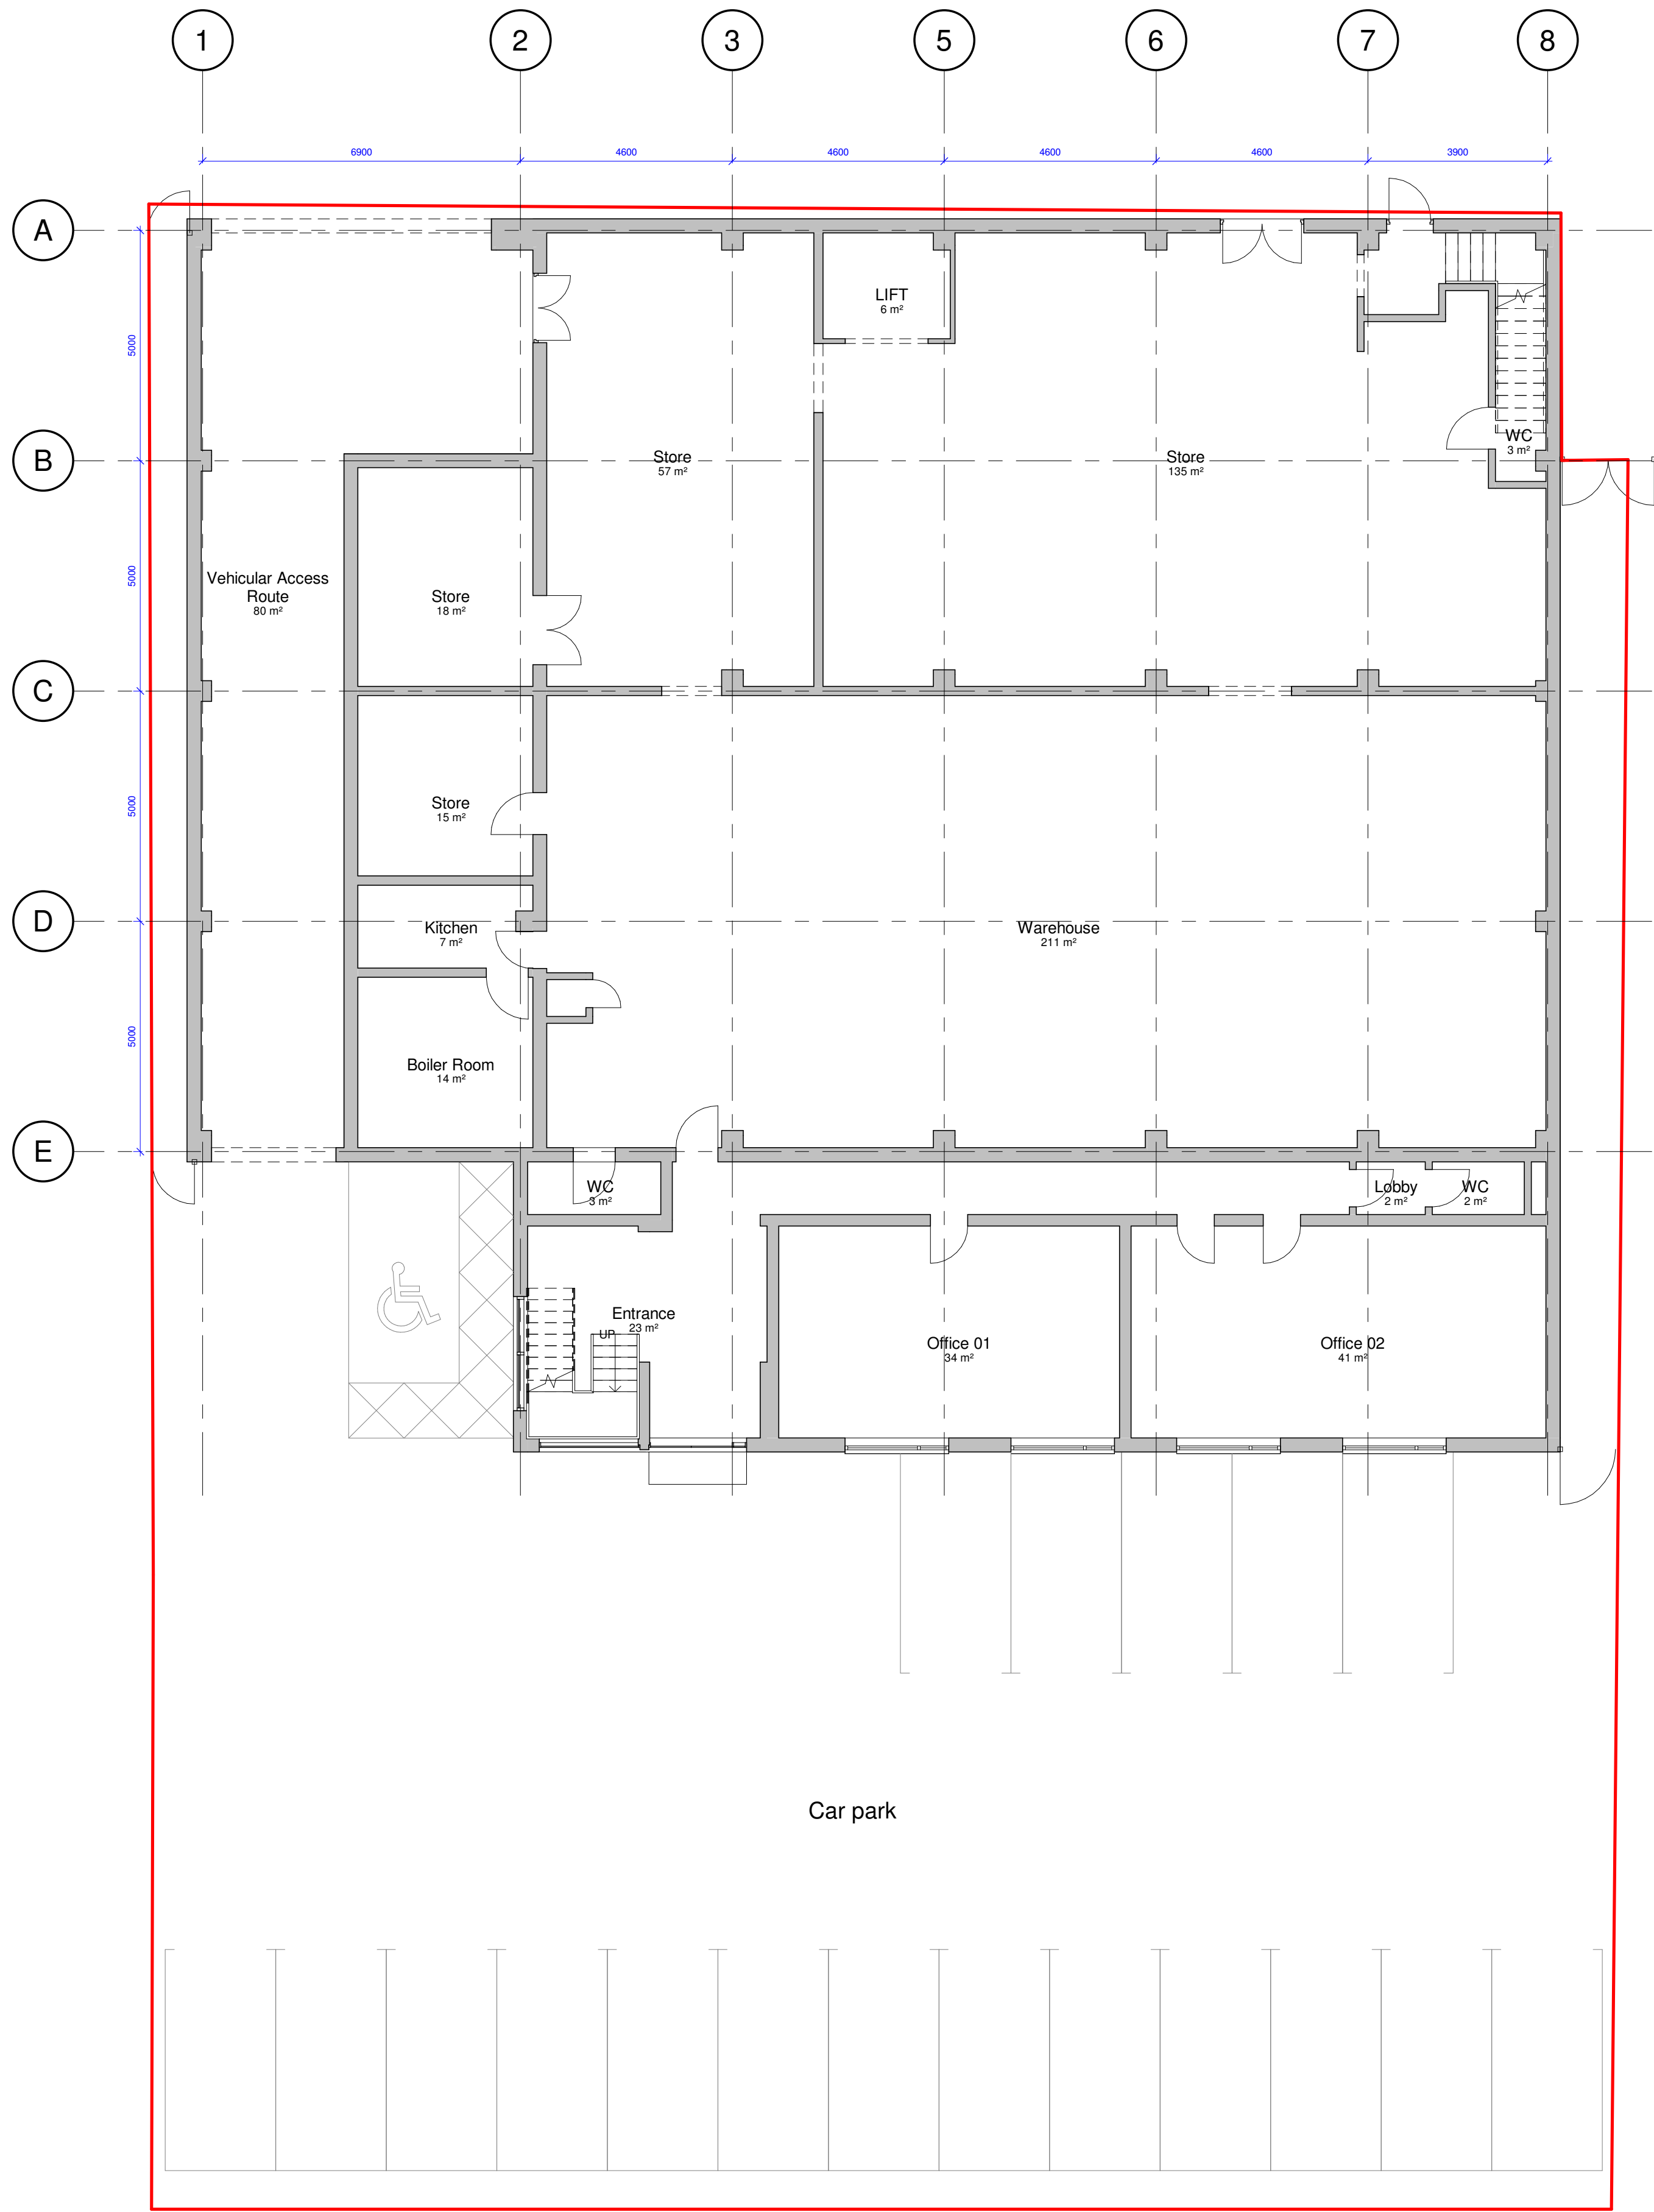

1 Existing Ground Floor Plan
1:100

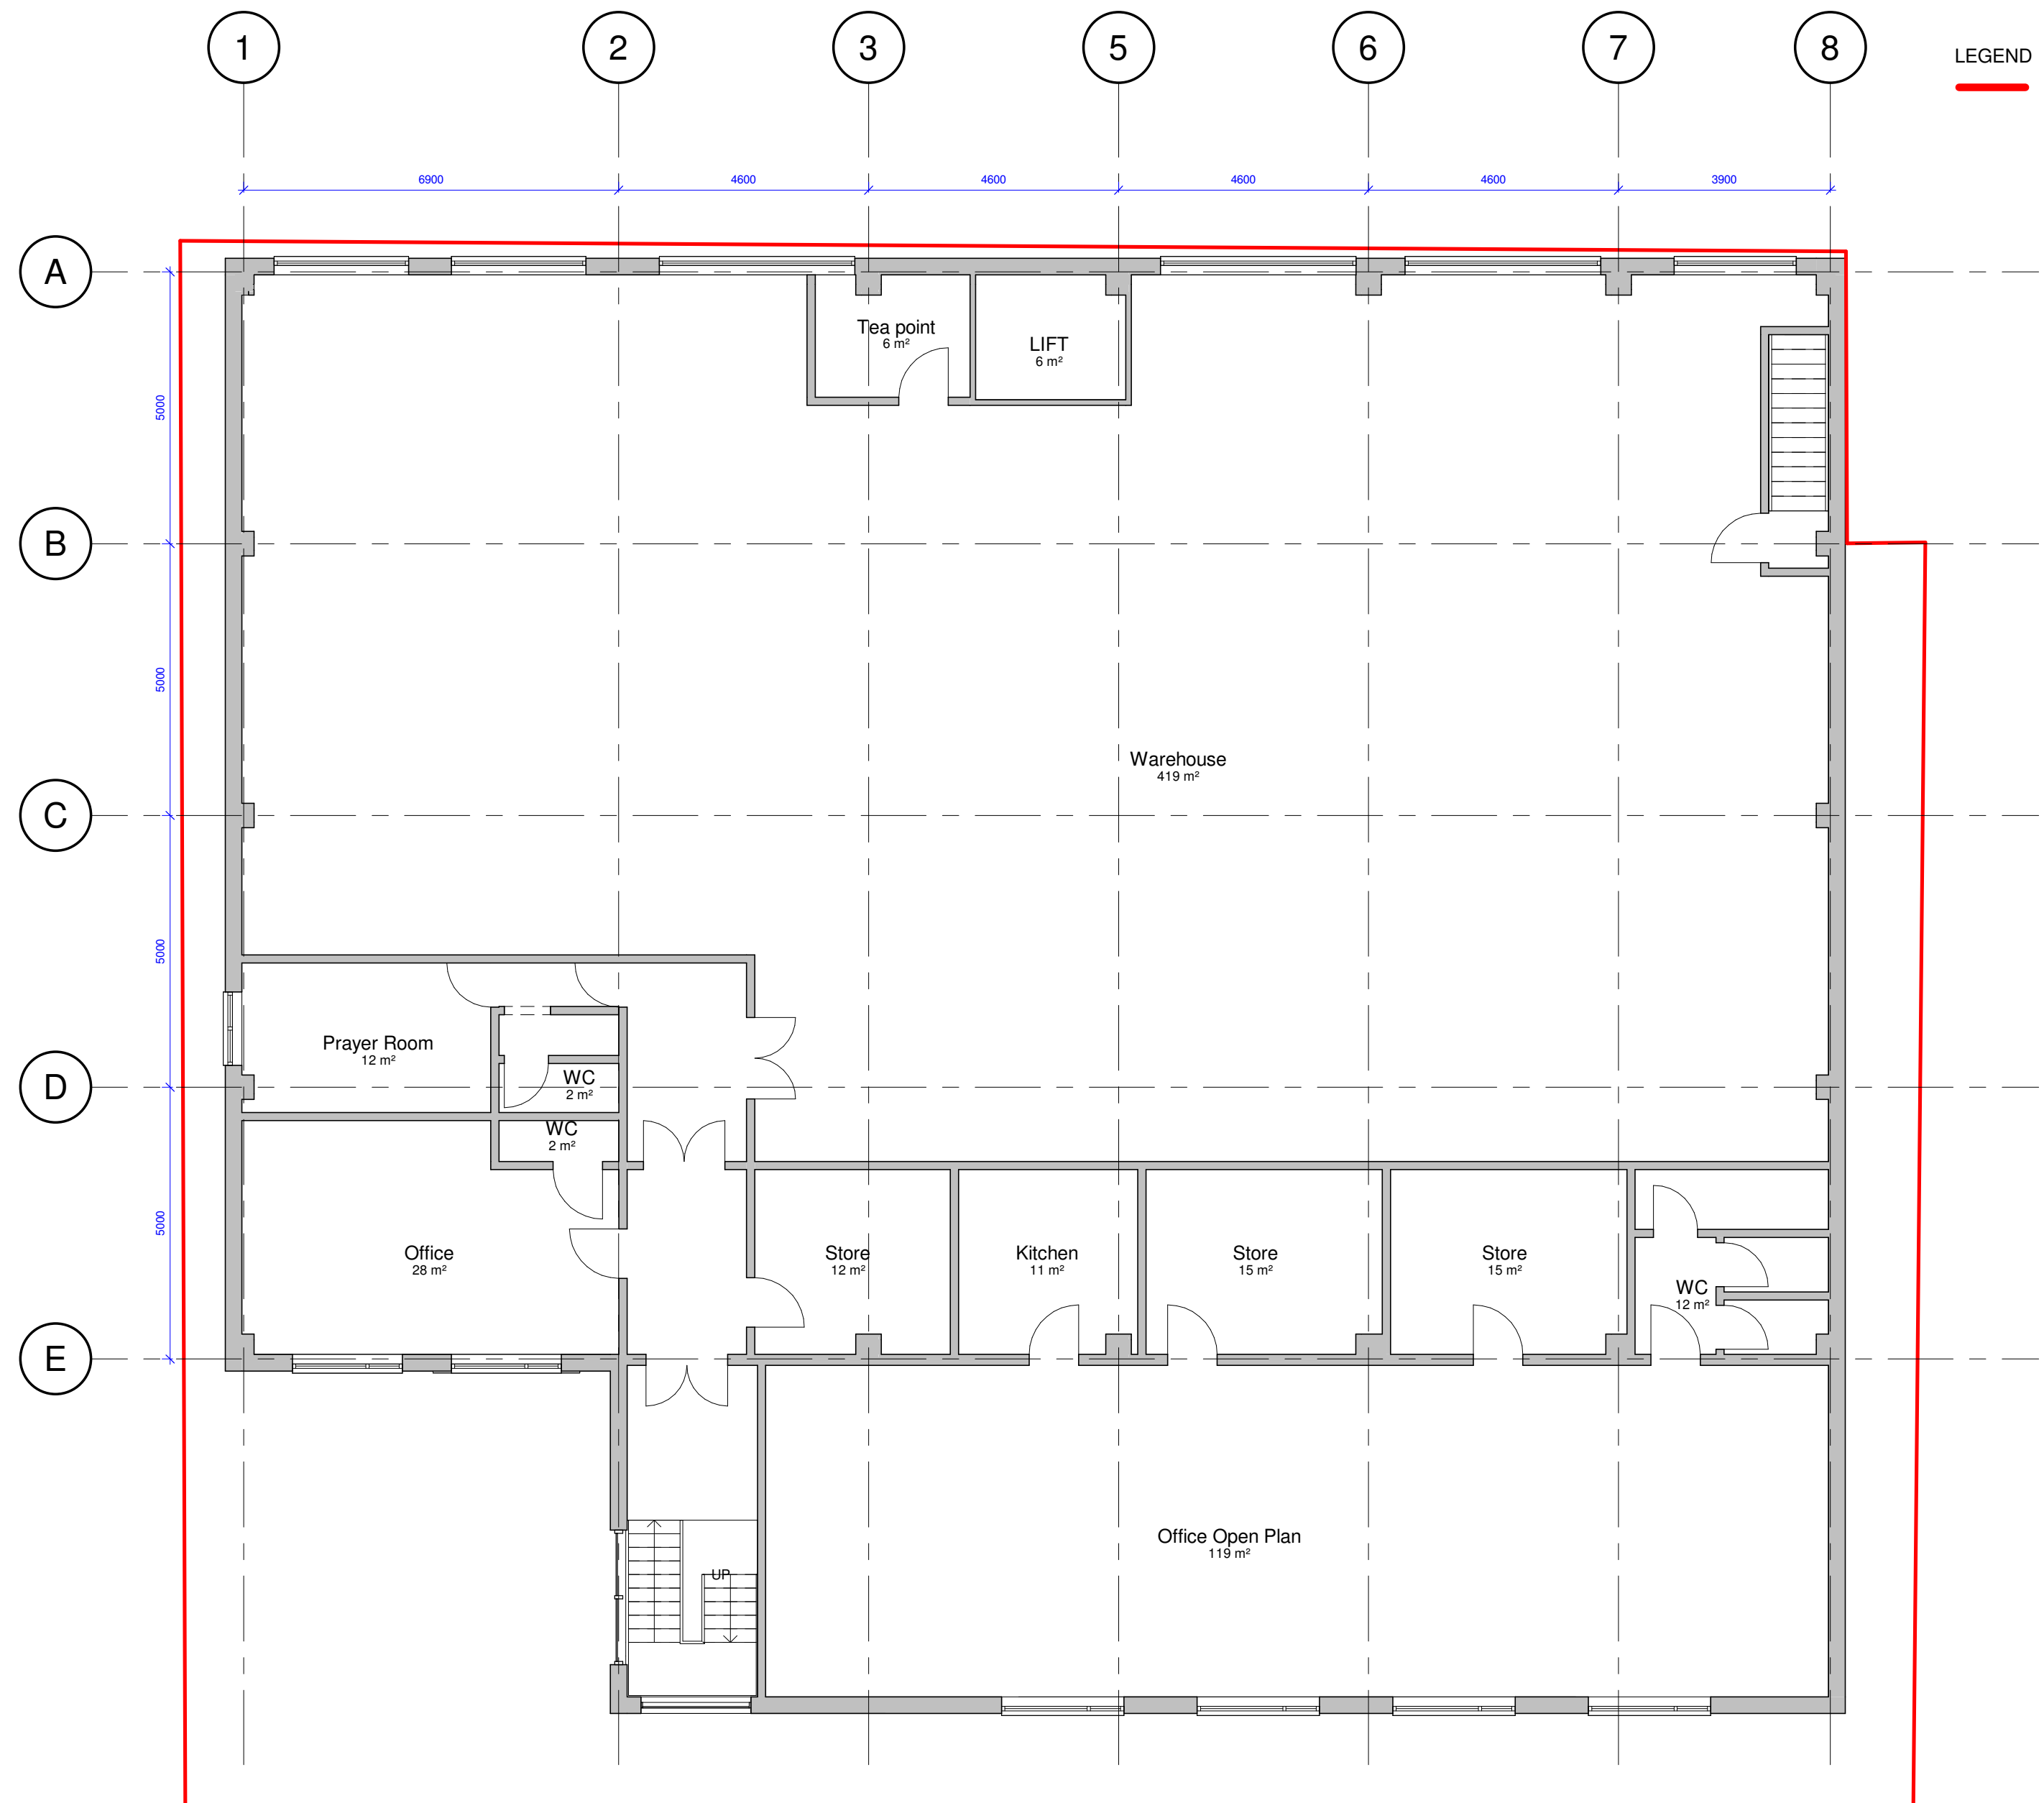

2 Existing First Floor Plan
1:100

P1 14/07/22 SA SH Initial Issue
No. Date Dwn Chk App Revision or reason for issue

Client
PARISIAN Ltd

createit studios
...leave an impression

Create It Studios (NW) Ltd
Universal Square
Devonshire Street North
Manchester
M12 5JH
info@createitstudios.co.uk

Project Title
Parisian House, 145 Cheetham
Hill Road, Manchester, M8 8LY

Scale / North Point
1:100 0 1 2 3 4m 1:100

Drawing Title
Existing Floor Plans

Drawing Number
Drawing Status
A1448(01)AP002
Preliminary

Revision
P1