



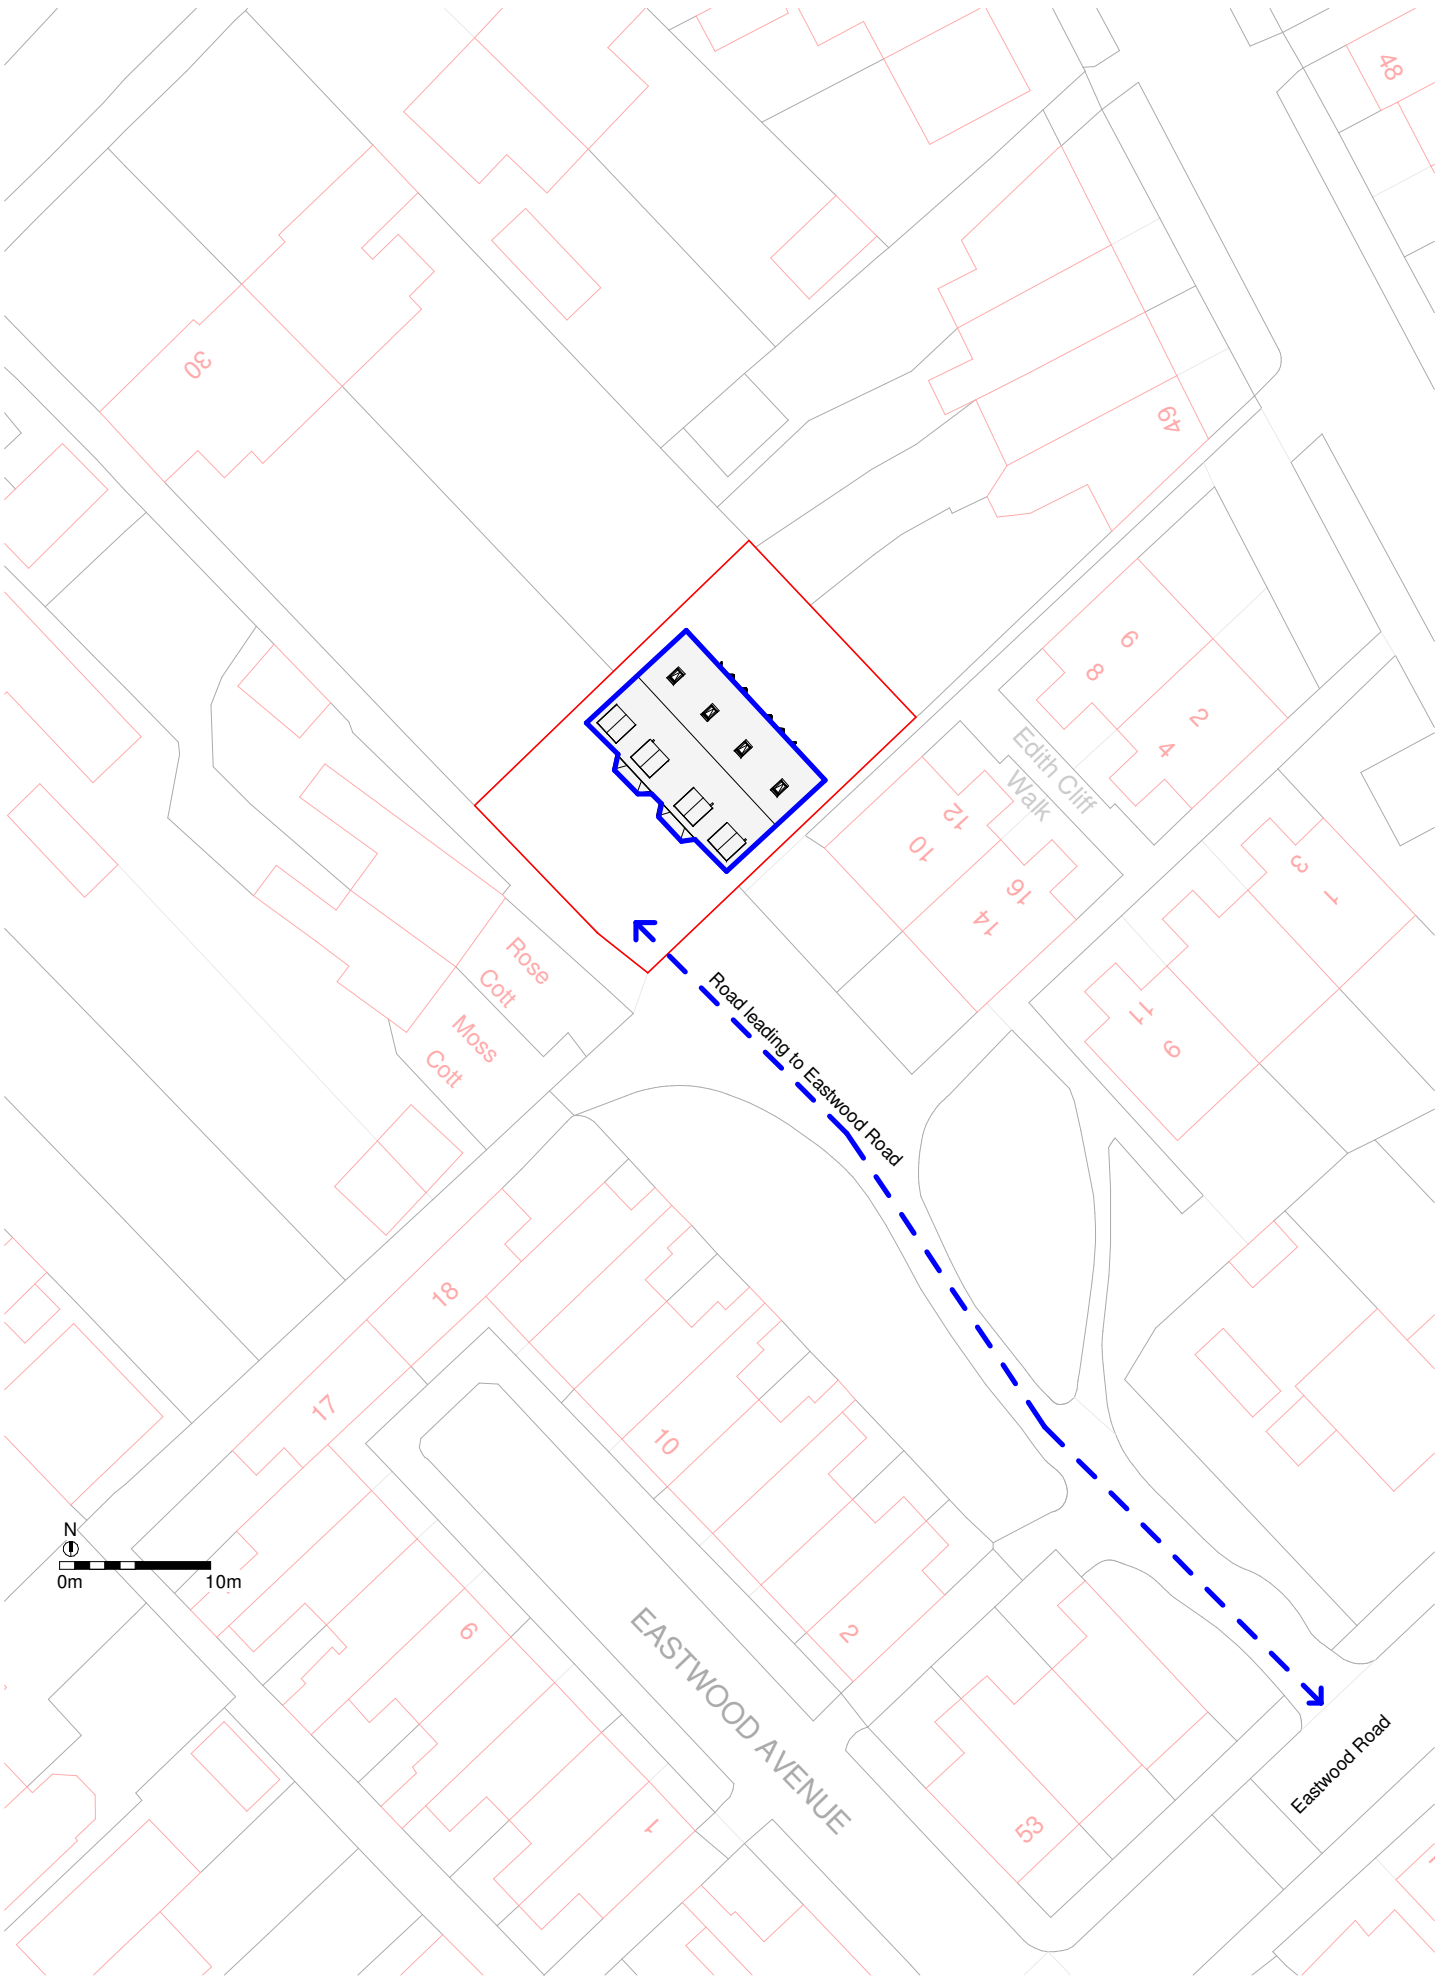

Proposed Site Plan 1.500
1 : 500

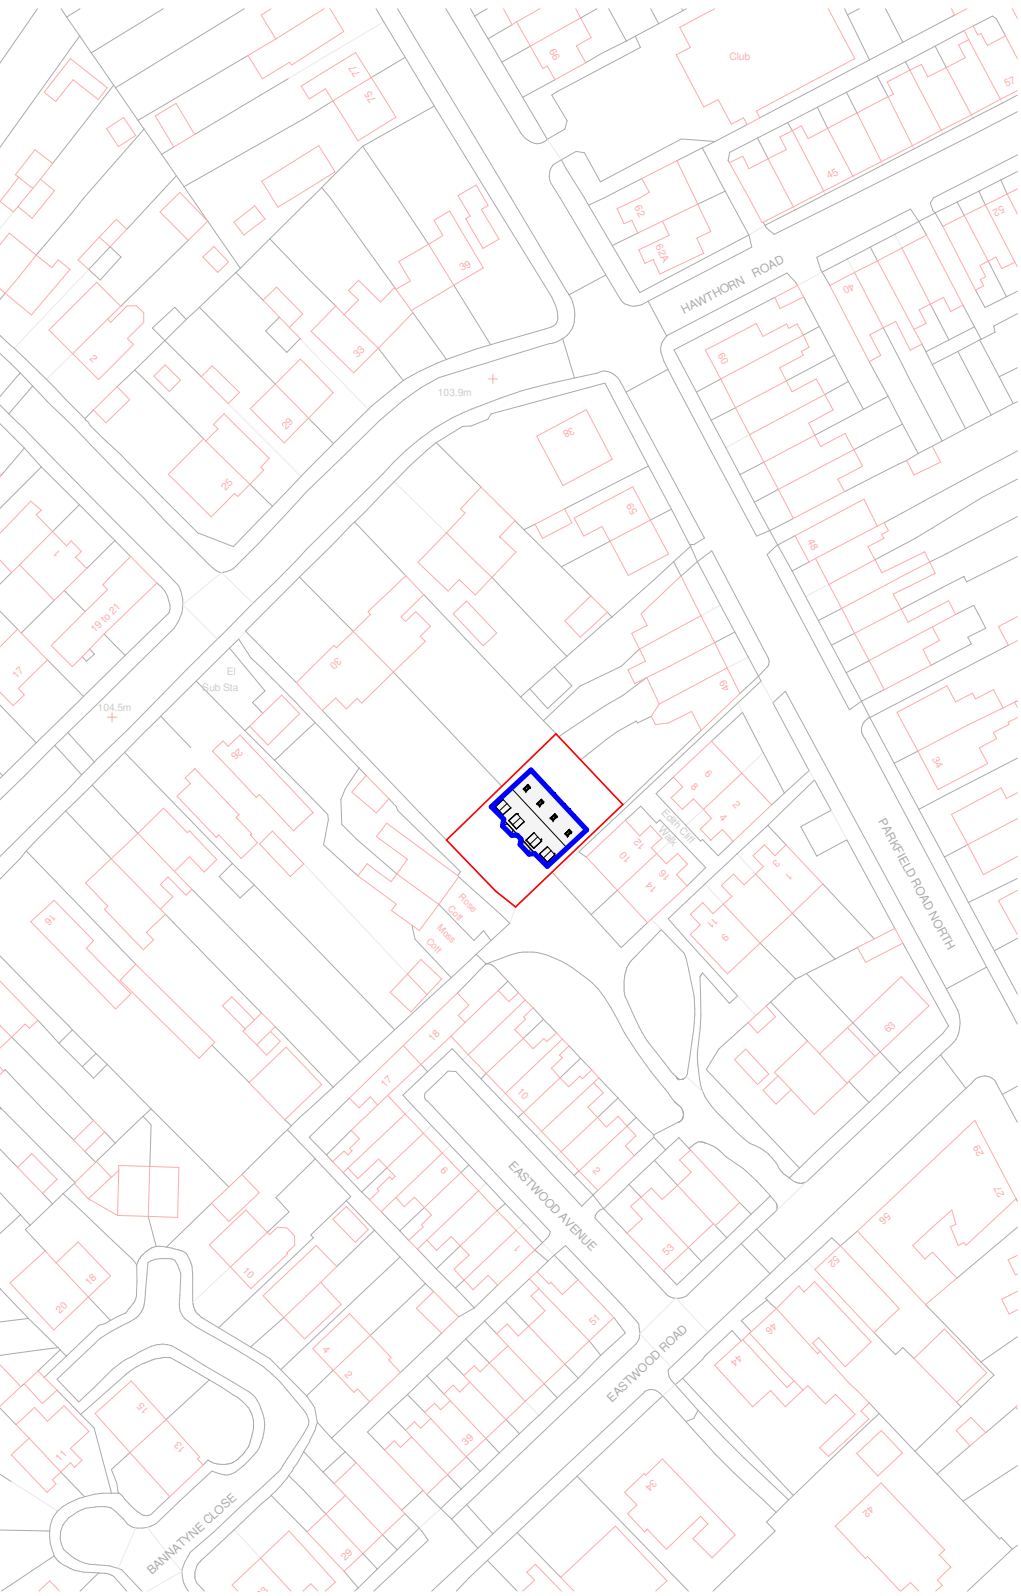

Proposed Location Plan 1.1250
1 : 1250

Notes

The Contractor is to check all dimensions and conditions on site before commencing. Do not scale from this drawing.

This drawing remains the copyright of Extend Ur Home.

Scale Bars

TO BE USED ONLY AS GUIDANCE

1:100	mm		1000		3000		5000
1:200	mm			5000	8000		
1:500	M		5		15		25
1:1250	M		10		30		50
							70

KEYPLAN

Rev	Description	By	Date
Project Status		Drawing Status	
PLANNING			
This information, whether drawn or as a data file, is copyright and issued strictly for use on the project for which it is provided			
Client / Project			
Mr Ged Boylan & Rob Heavens			
Land off - Eastwood Road, New Moston, Manchester, M40 4TB			
Drawing			
Proposed Site and Location Plan			

Date	08/04/22	Scale	As indicated	@ A2
3D CoOrd		Drawn By	-	Checked
				-

Extend

Ur Home

Facebook:

Extend Ur Home

Instagram:

@Extendurhome

www.extendurhome.co.uk

BS Ref	FDG Ref	Project Number-A101	Rev
A101			