


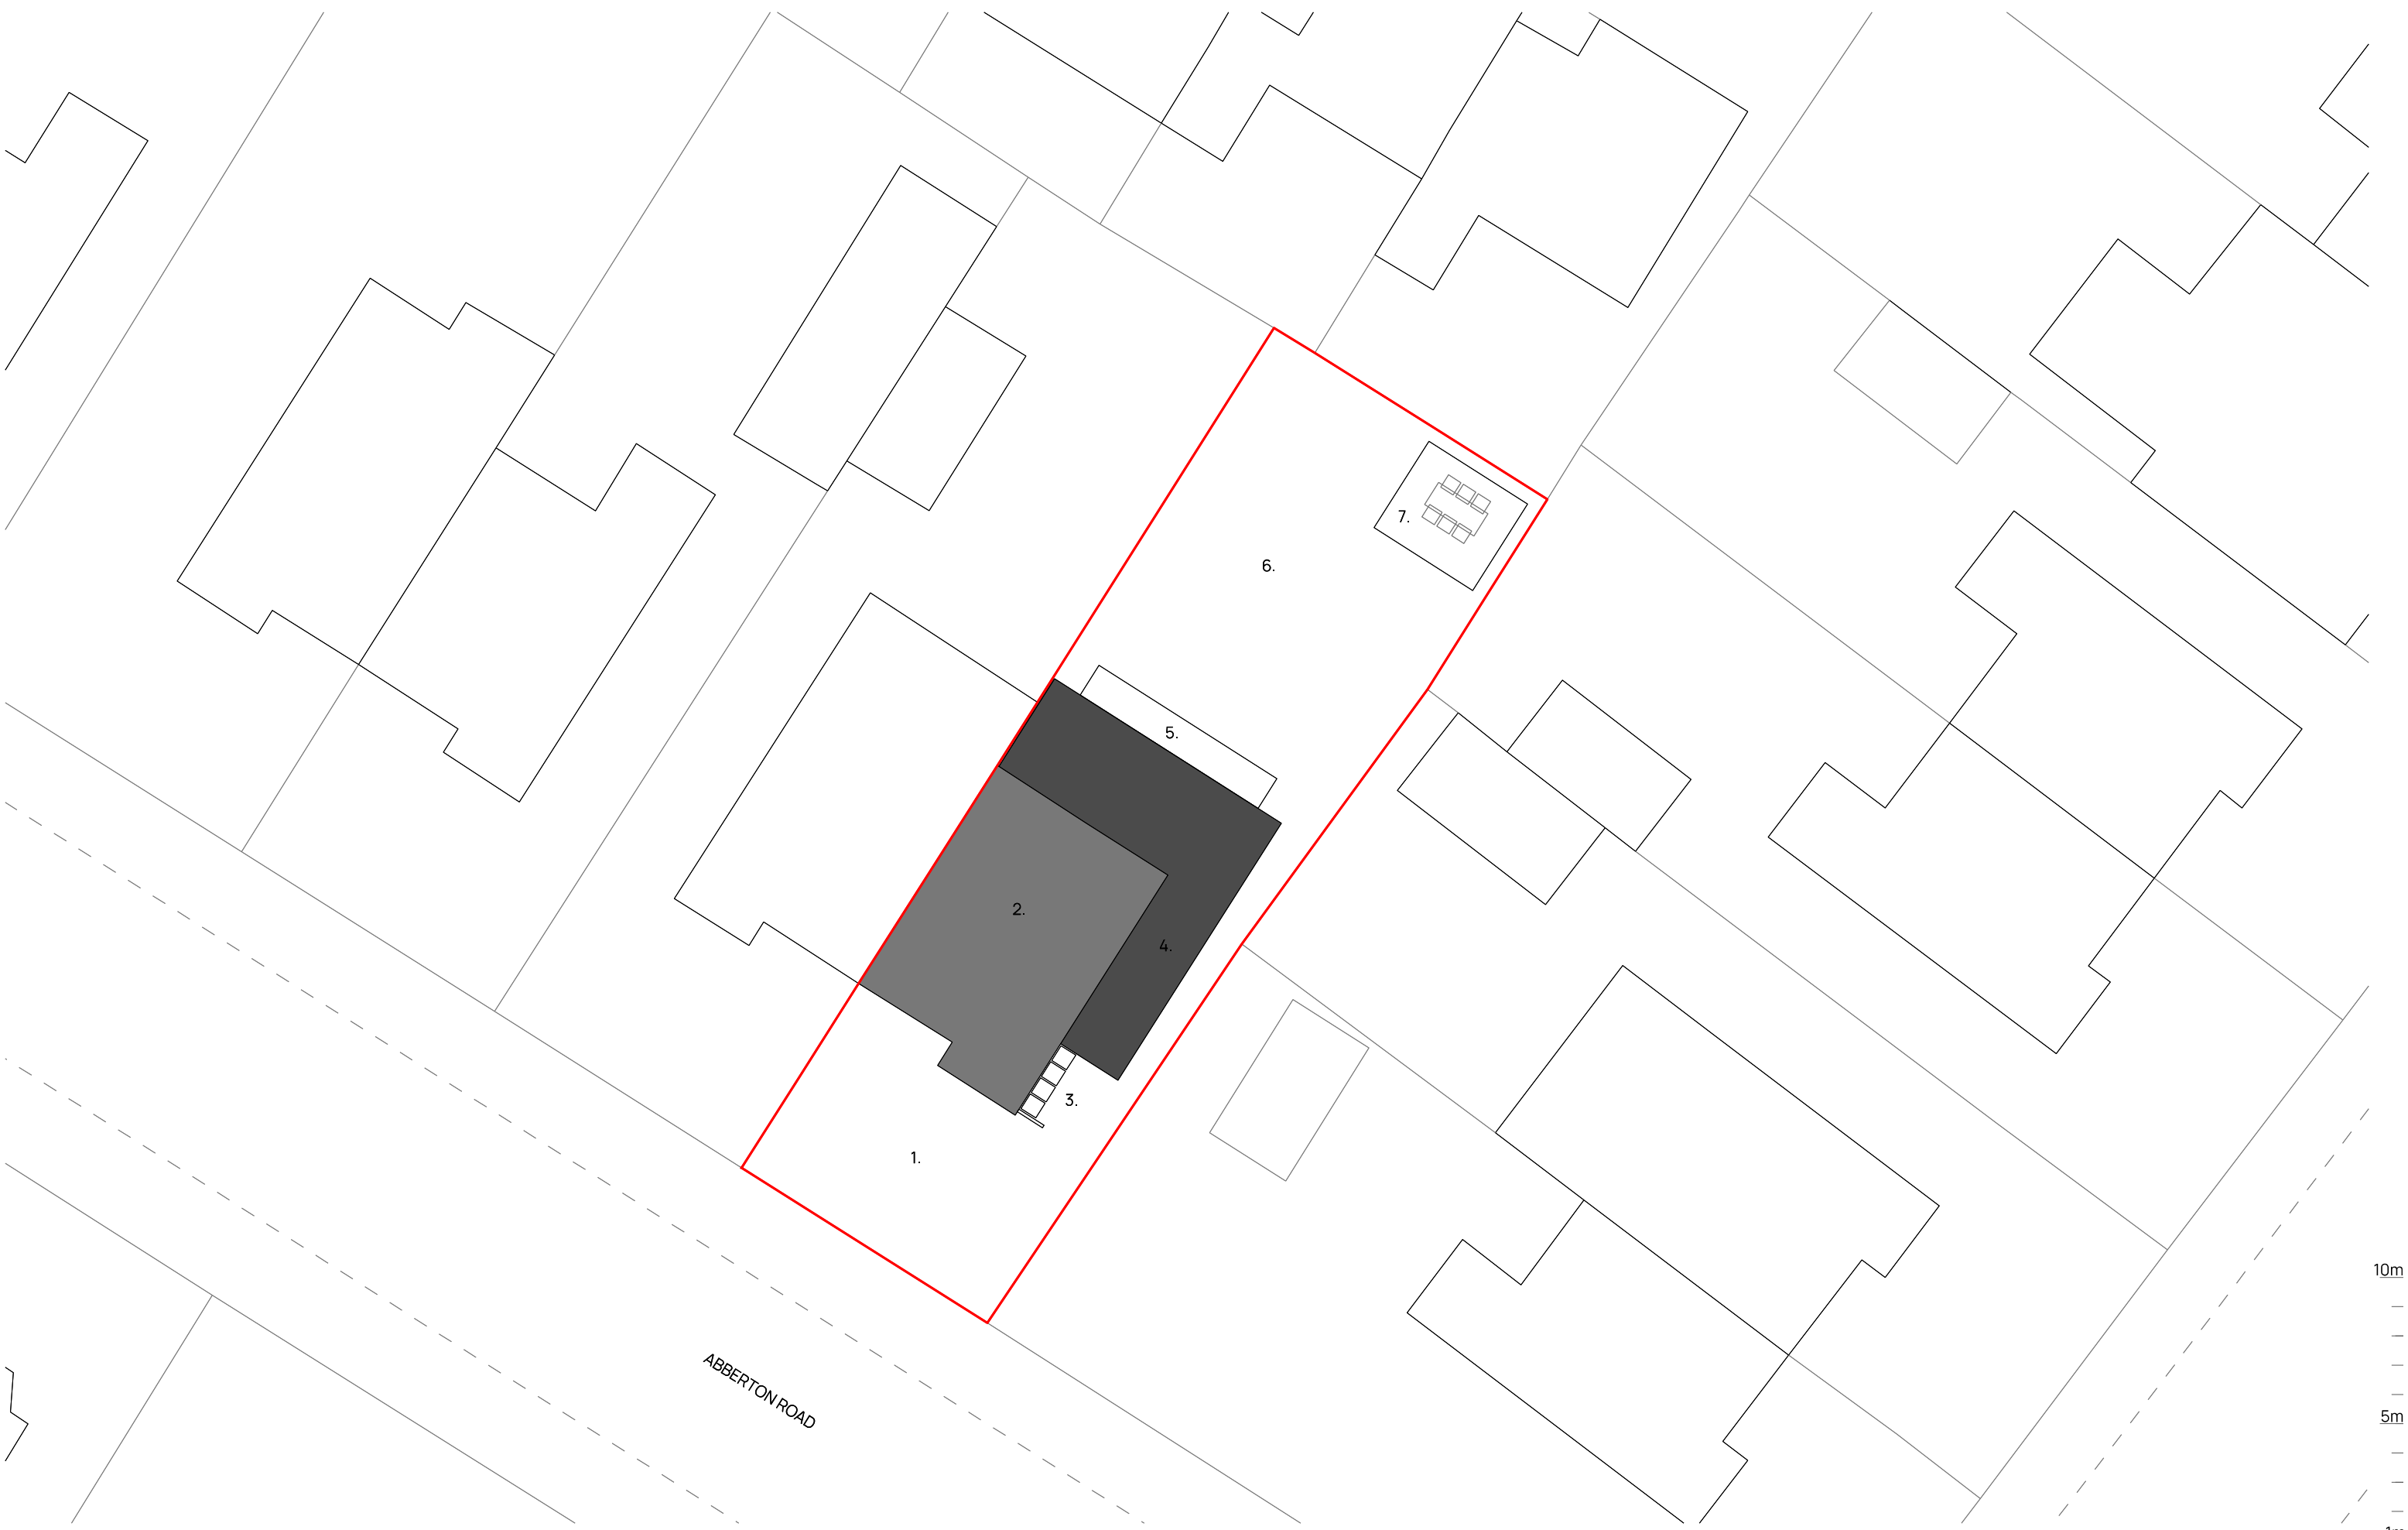

- 1. Front garden and driveway
- 2. Existing property
- 3. Bin store
- 4. Proposed single storey extension
- 5. New patio
- 6. Rear garden
- 7. New rear patio



rev	date	description			ARCDARC.COM	
Project		ABBERTON ROAD, DIDSBURY				
Title		SITE PLAN AS PROPOSED				
Project No	22-13	Drawing No	L(-1)002	Status	PLANNING	
Scale	1:200@A3	Date	NOV 2022	Rev		

