




PROPOSED SHOPFRONT ELEVATION - WITH AWNINGS OPEN

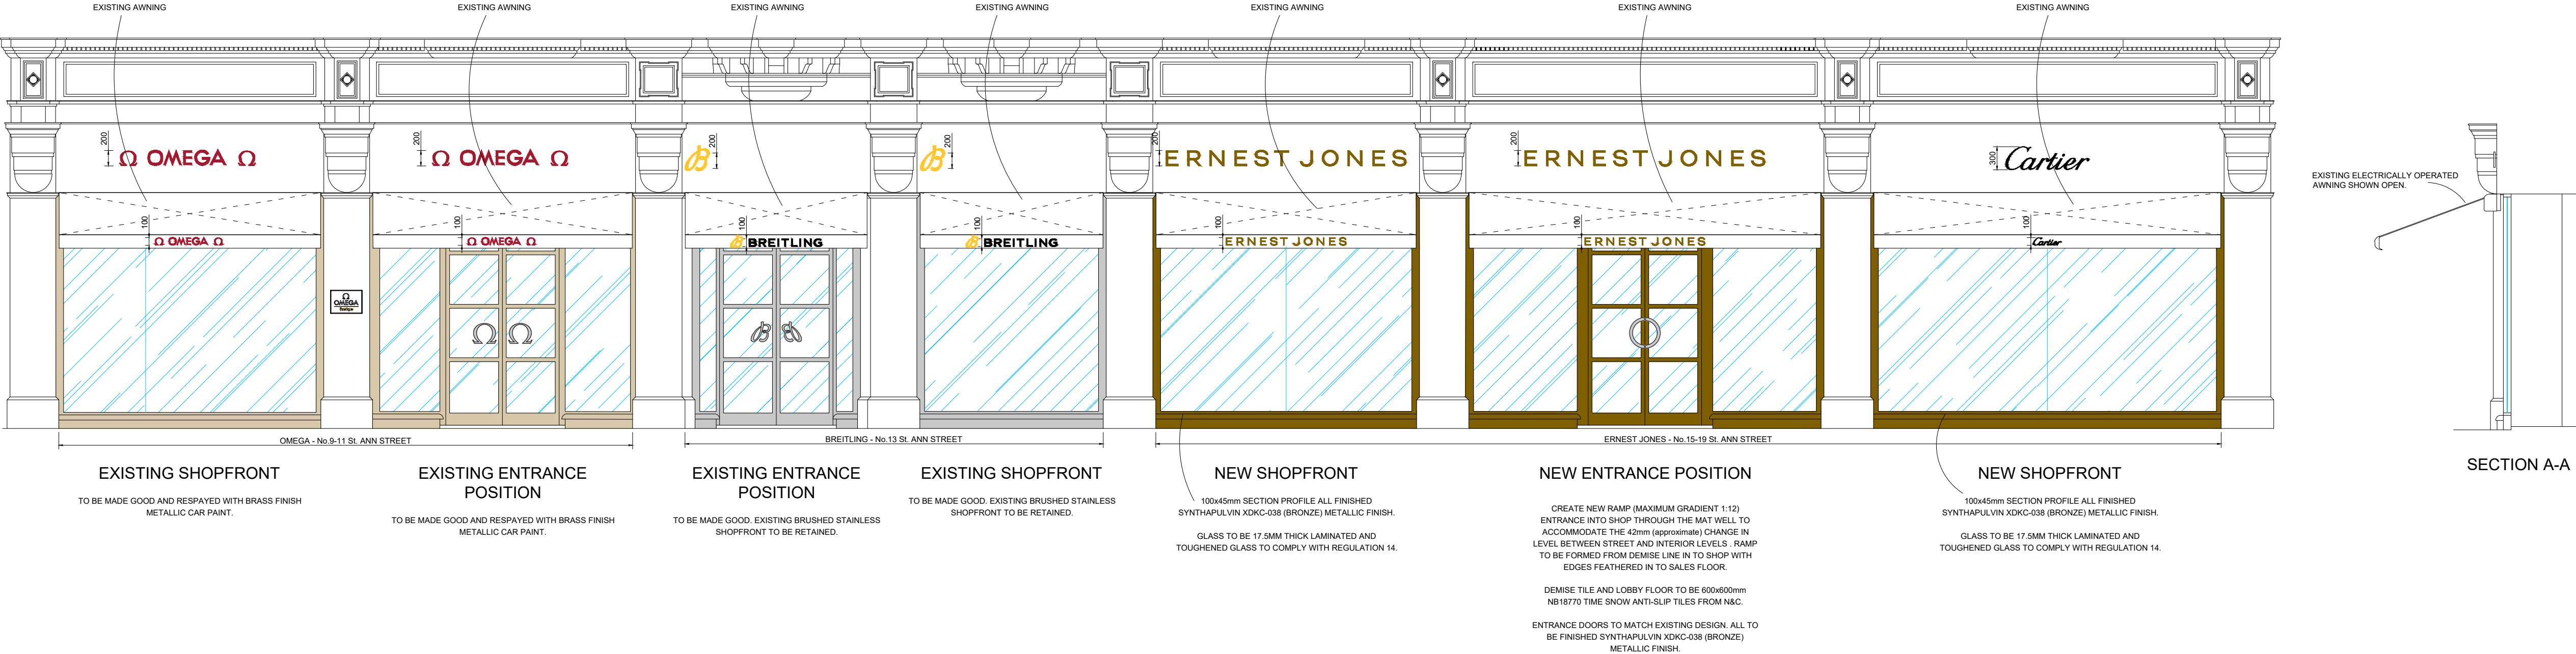

PROPOSED SHOPFRONT ELEVATION - WITH AWNINGS CLOSED

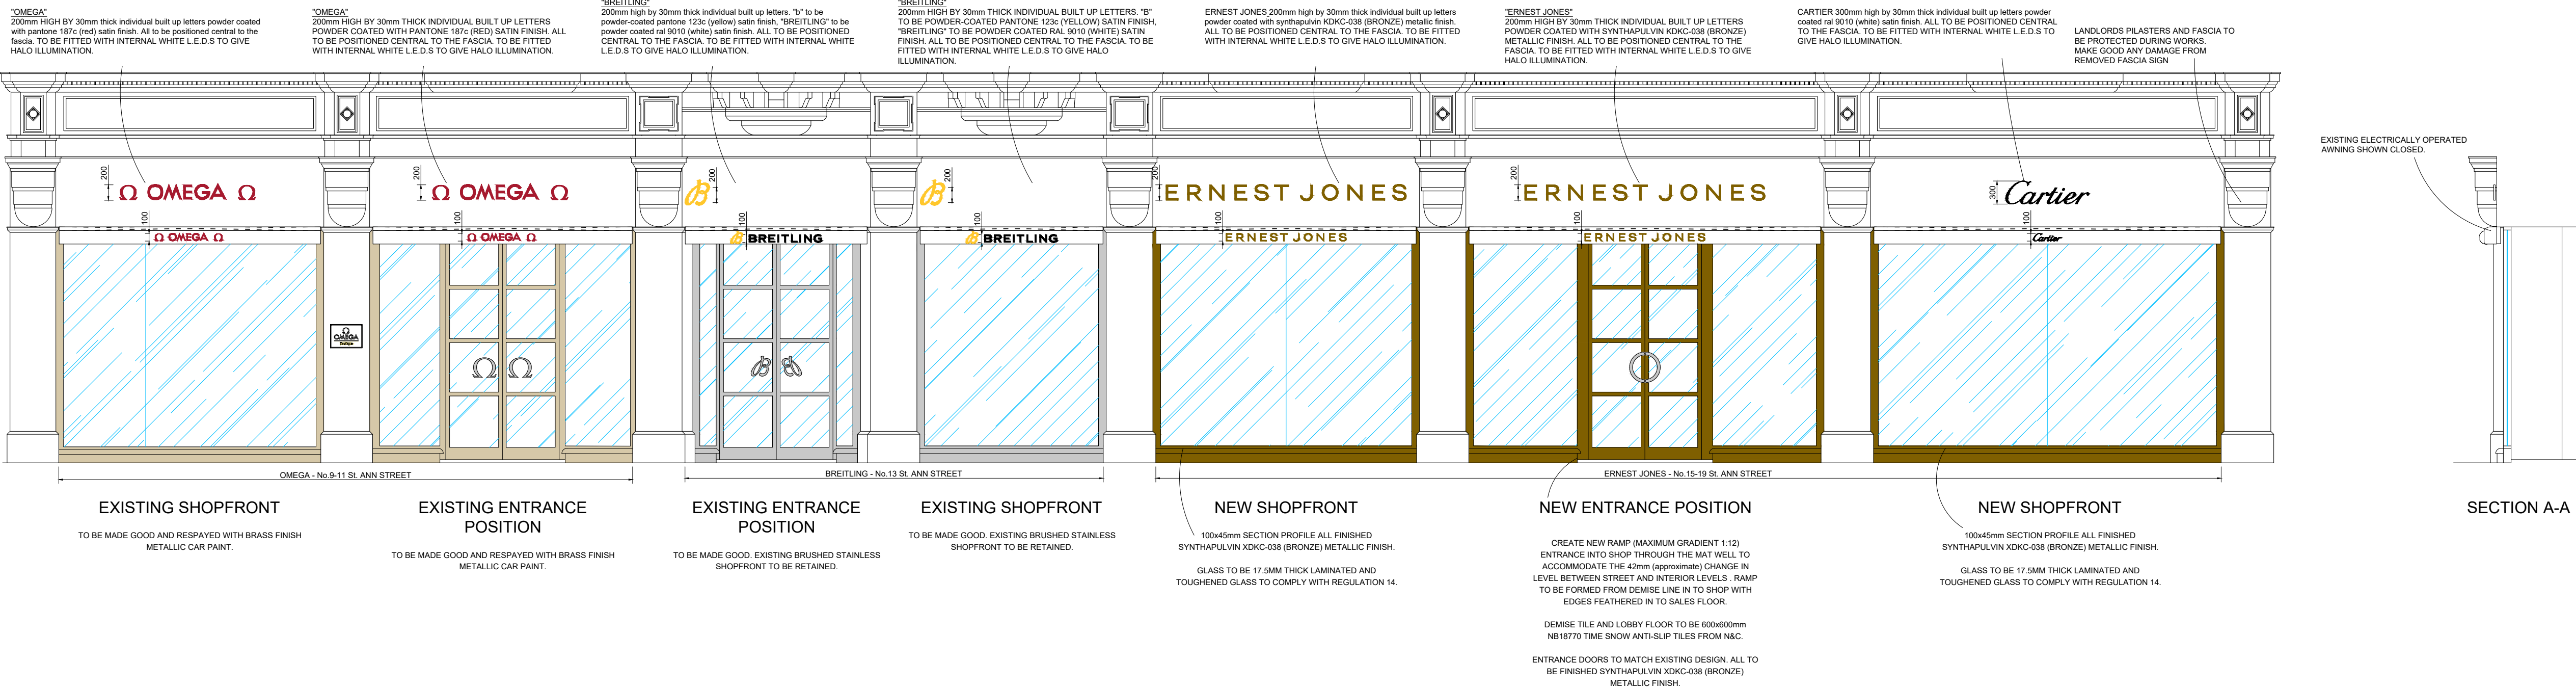

PROPOSED SHOPFRONT PLAN

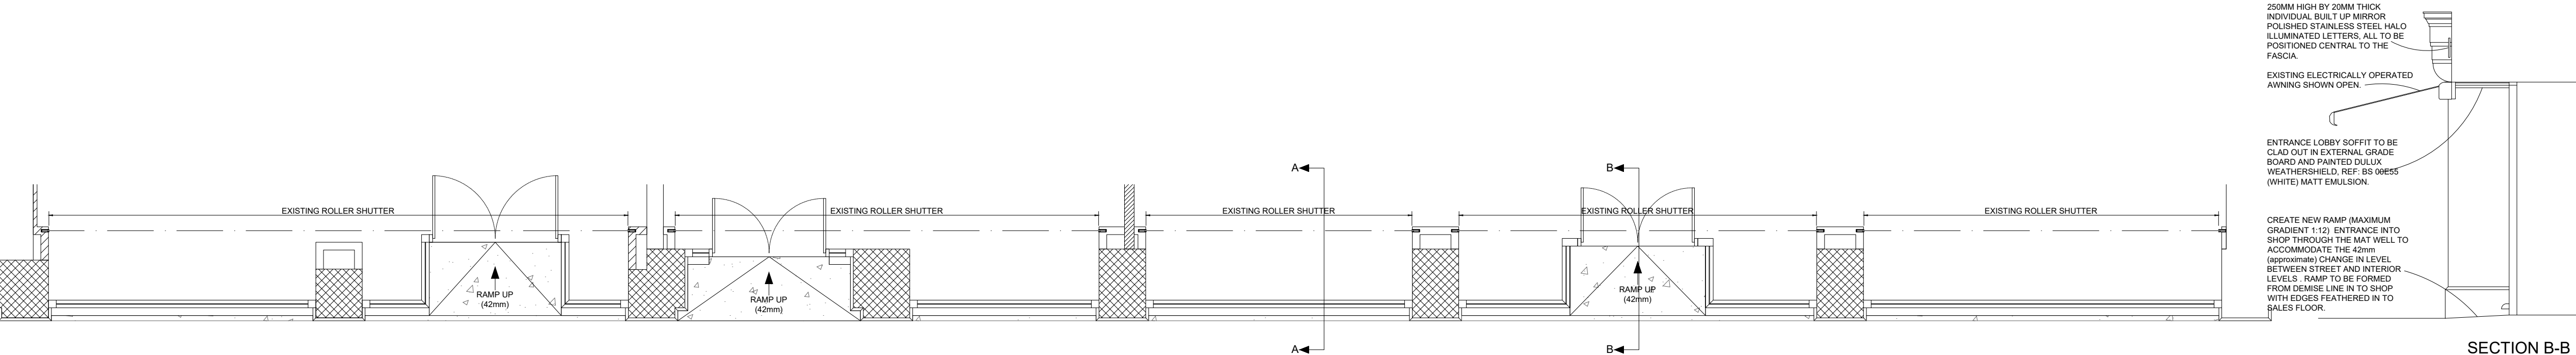

NOTES

REVISIONS

Rev A Amended to new Feasibility 07.09.22

CONSTRUCTION

REFERENCE DRAWINGS
MANSELL DESIGN AS-BUILT DRAWING



MANSELL ASSOCIATES
MANSELL ASSOCIATES (DESIGN) LTD
SWAN HOUSE, THE PARK, MARKET BOSWORTH,
WARWICKSHIRE CV13 0LJ
TEL: 01332 819860
EMAIL: paul@manselldesign.co.uk

FIT OUT TYPE
CALLISON DESIGN

PROJECT
ERNEST JONES
9-19 ST ANN STREET
MANCHESTER
M2 7LG

DESCRIPTION
PROPOSED SHOPFRONT ELEVATION

SCALE 1:50	DATE 05/05/22
DRAWN BY P.T.	JOB No. N/A
DRAWING No. 3470-03-05	REVISION A

SIGNET
JEWELERS
Store Development

COPYRIGHT IS RESERVED BY SIGNET TRADING LTD AND IS ISSUED ON THE CONDITION THAT IT IS NOT COPIED OR DISCLOSED BY OR TO ANY UNAUTHORISED PERSONS WITHOUT PRIOR CONSENT FROM SIGNET TRADING LTD
THIS DRAWING SHOULD NOT BE SCALED. THE CONTRACTOR SHOULD CHECK ALL DIMENSIONS ON SITE. ANY ERROR OR OMISSION SHOULD BE REPORTED TO SIGNET TRADING LTD