

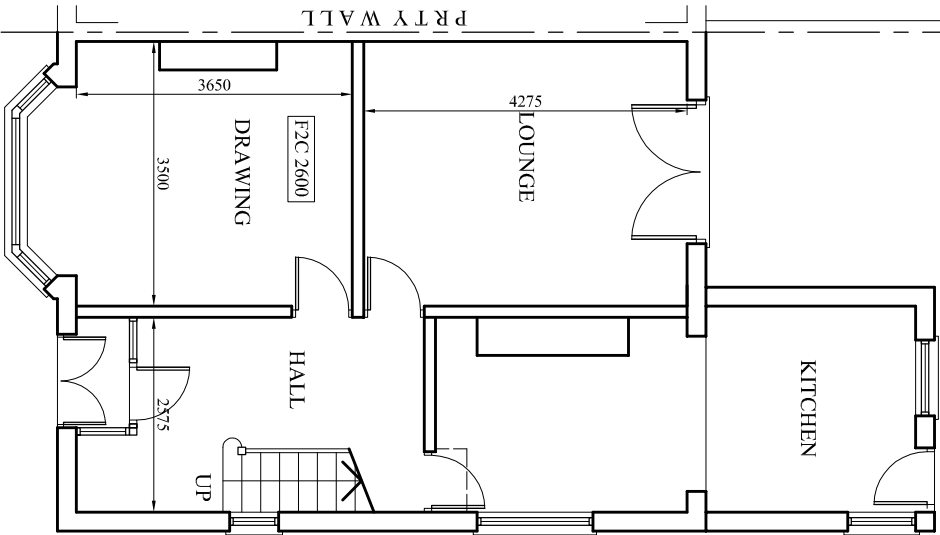


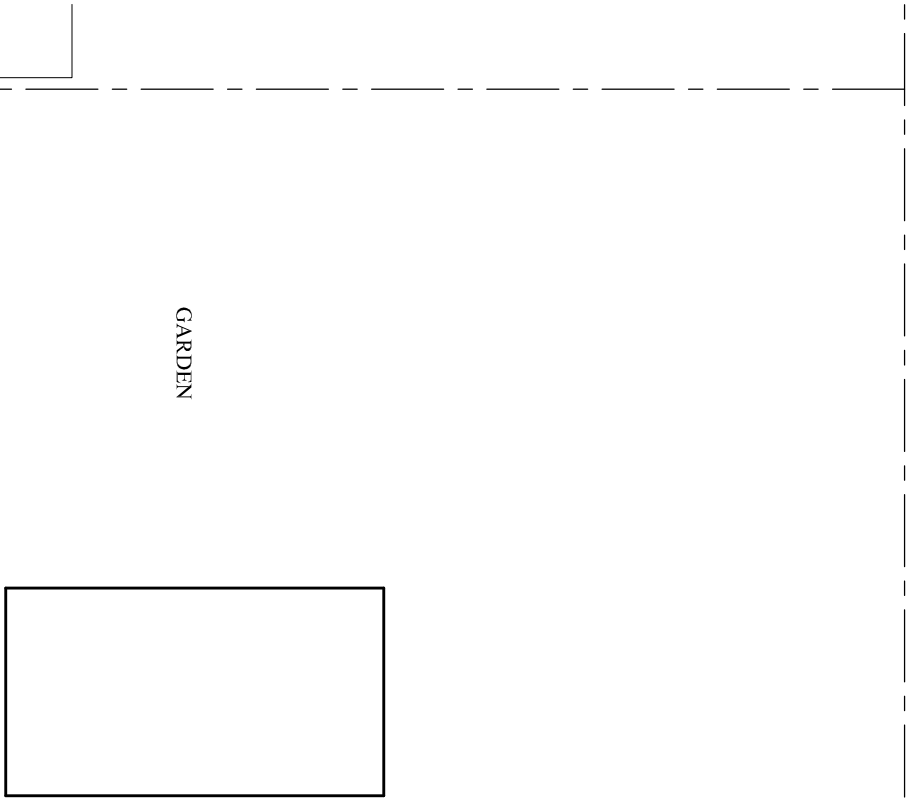


EXISTING GROUND FLOOR PLAN

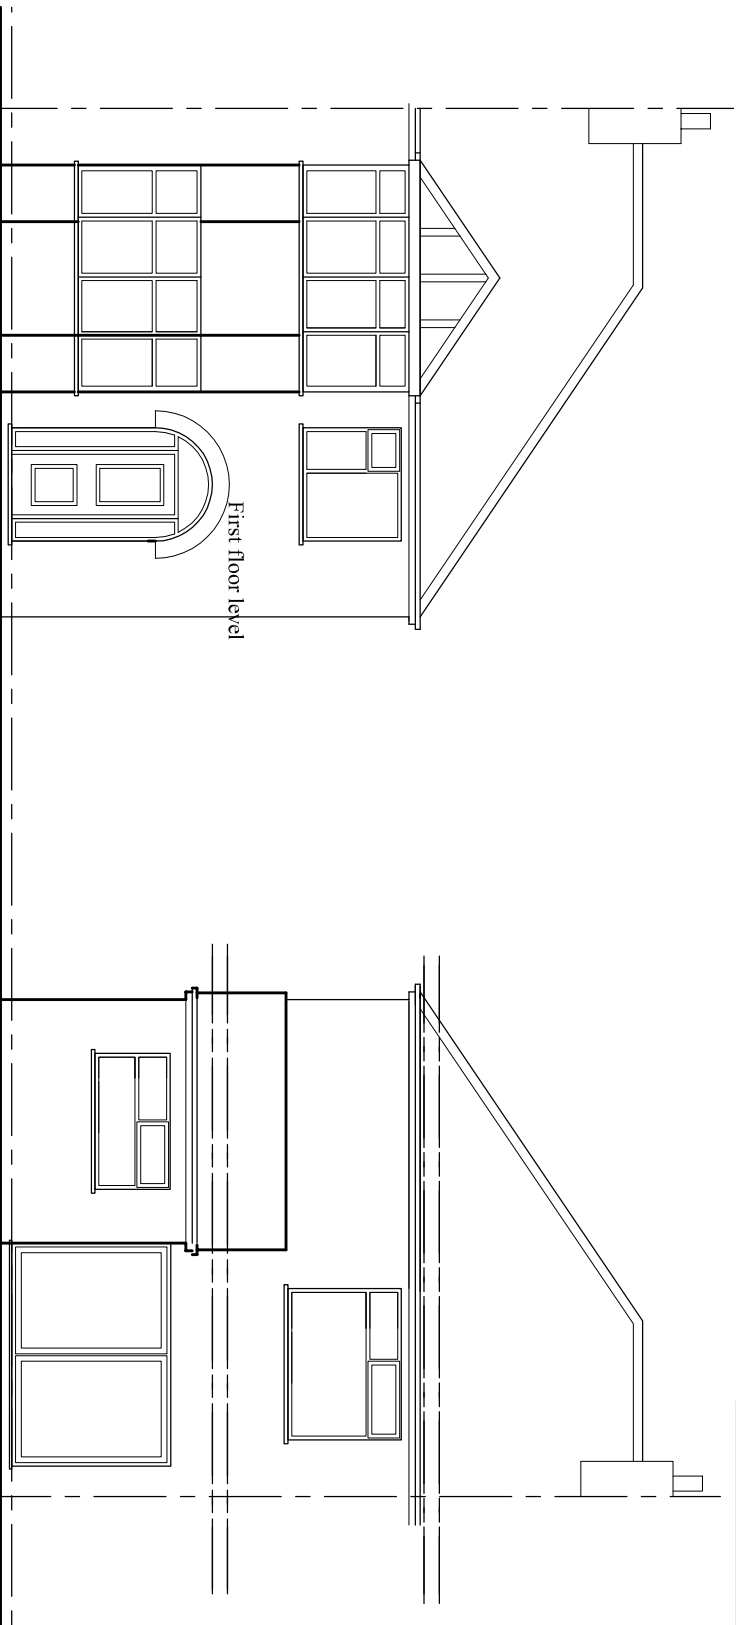

EXISTING FRONT ELEVATION

EXISTING REAR ELEVATION

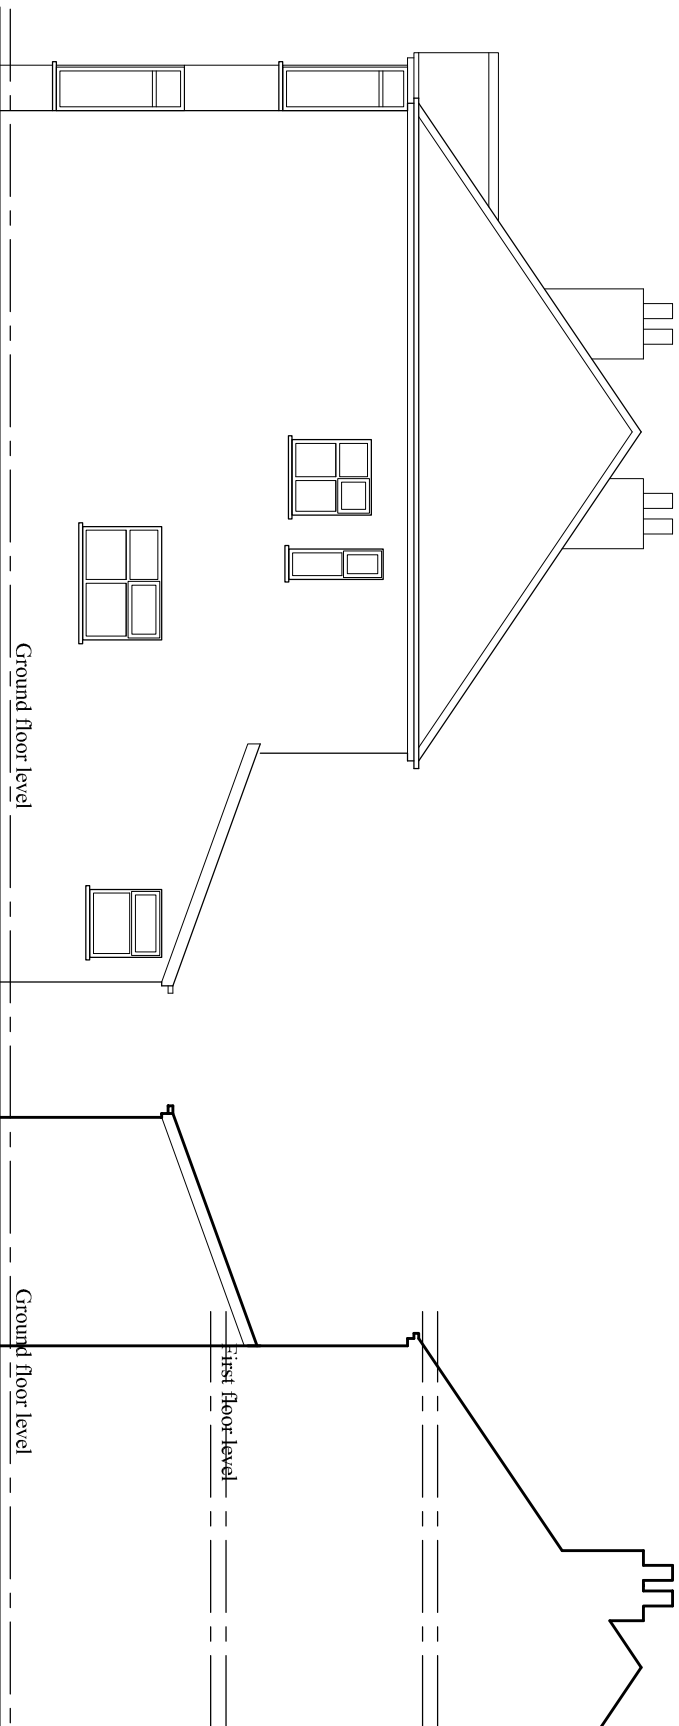

EXISTING SIDE ELEVATION

EXISTING SIDE ELEVATION

PROJECT

6 Dacre Avenue, Whalley

Range

CLIENT

Mr. Tariq Mahmood

DRAWING TITLE

Existing Plan

JOB No

NA-P01

SCALE      DATE      REVISION

1:100@A3      Oct. 2022      -

t: 0782 895 3405

e: niamat@hotmail.co.uk