


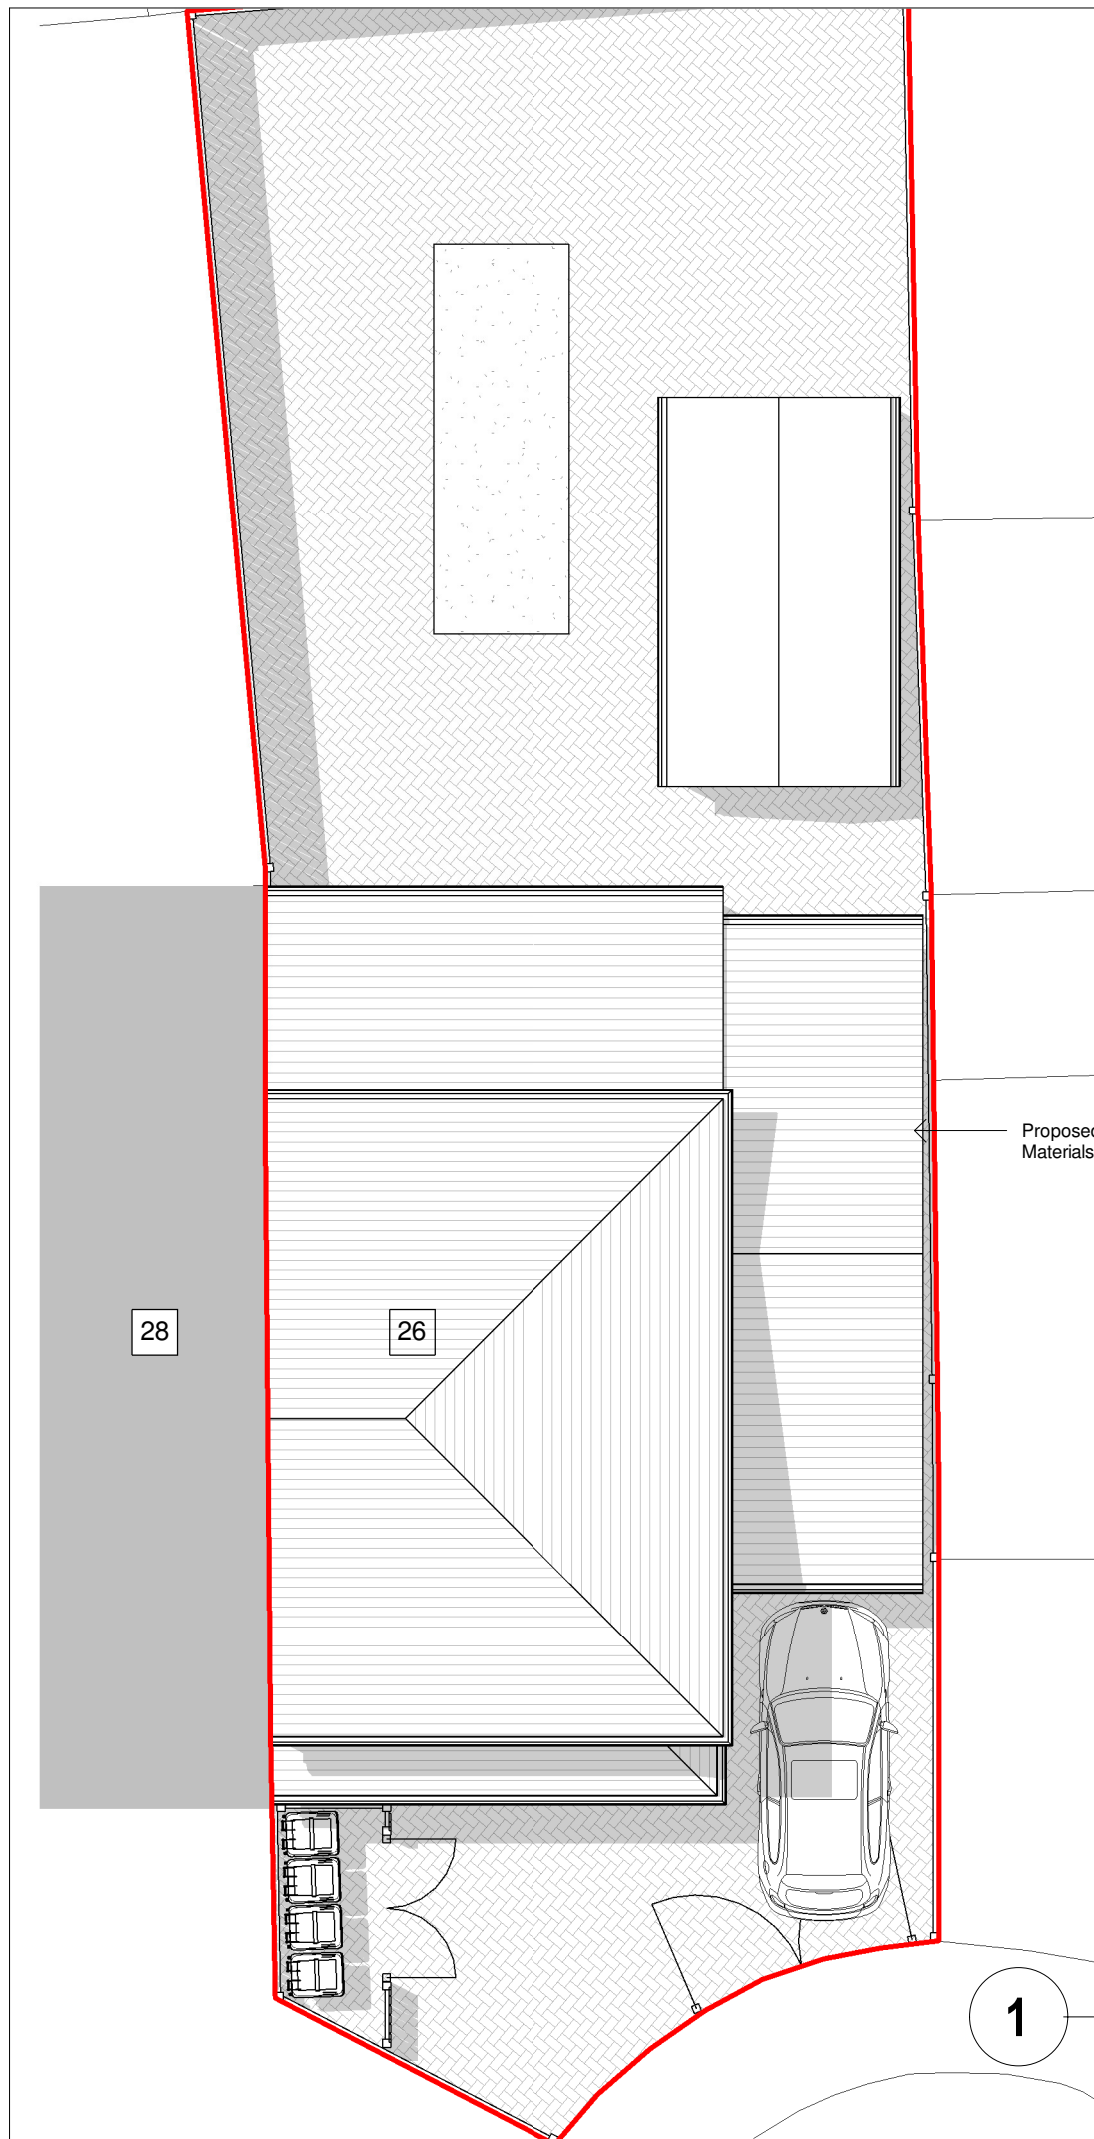


Proposed single storey side extension.
Materials to match existing.

2 Front View

1 Proposed Site Plan
1 : 100

0 1 2 3 4m
1:100

 

General Notes
The Architect shall have no responsibility for any use made of this document other than for that which it was prepared and issued.
All dimensions should be checked on site. Do not scale from this drawing.
To be read in conjunction with all other Consultant's drawings.
The Architect to be immediately notified of any discrepancies.
Copyright on this drawing retained by the Architect.

LEGEND

Site Boundary

P6	30/08/22	AK	SH	Amended Plans	
P5	14/08/22	SH	SH	Amended Plans	
P4	04/08/22	SH	SH	Amended Plans	
P3	01/08/22	AK	SH	Initial Issue	
P2	25/07/22	AK	SH	Initial Issue	
P1	19/07/22	AK	SH	Initial Issue	
No.	Date	Dwn	Chk	App	Revision or reason for issue

Client
Muhammad Ayub

createitstudios
... leave an impression
Create It Studios (NW) Ltd
Universal Square
Devonshire Street North
Manchester
M12 6JH
info@createitstudios.co.uk

Project Title
26 Hembury Ave, Manchester M19 1FH

Scale / North Point
1 : 100

Drawing Title
Proposed Site Plan

Drawing Number A1449(02)AP001	Revision P6
Drawing Status Preliminary	