



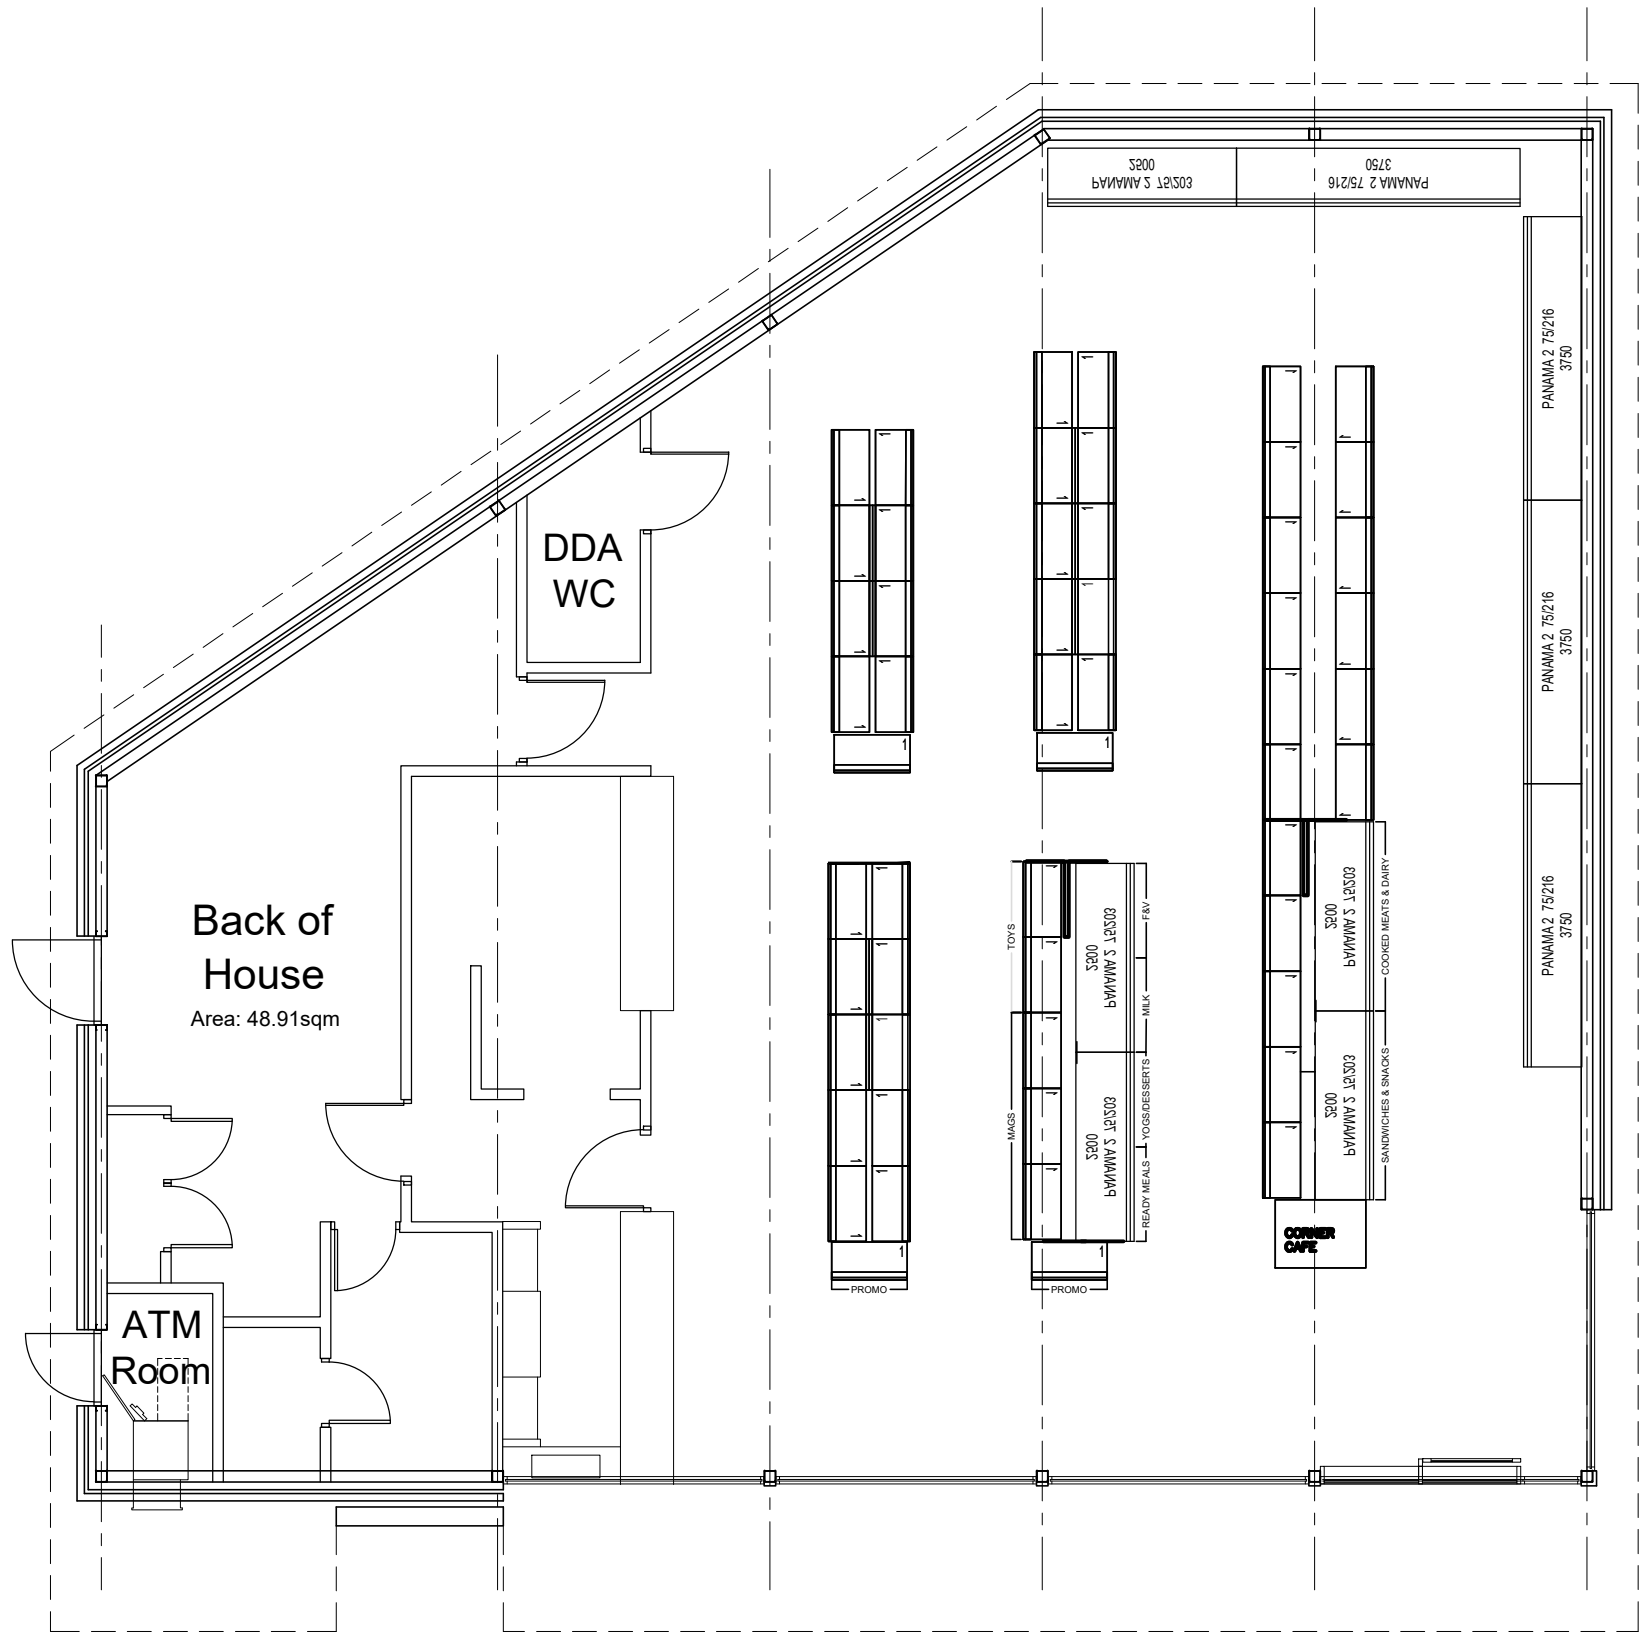


Building Plan

Scale 1:100

 


Scale Bar

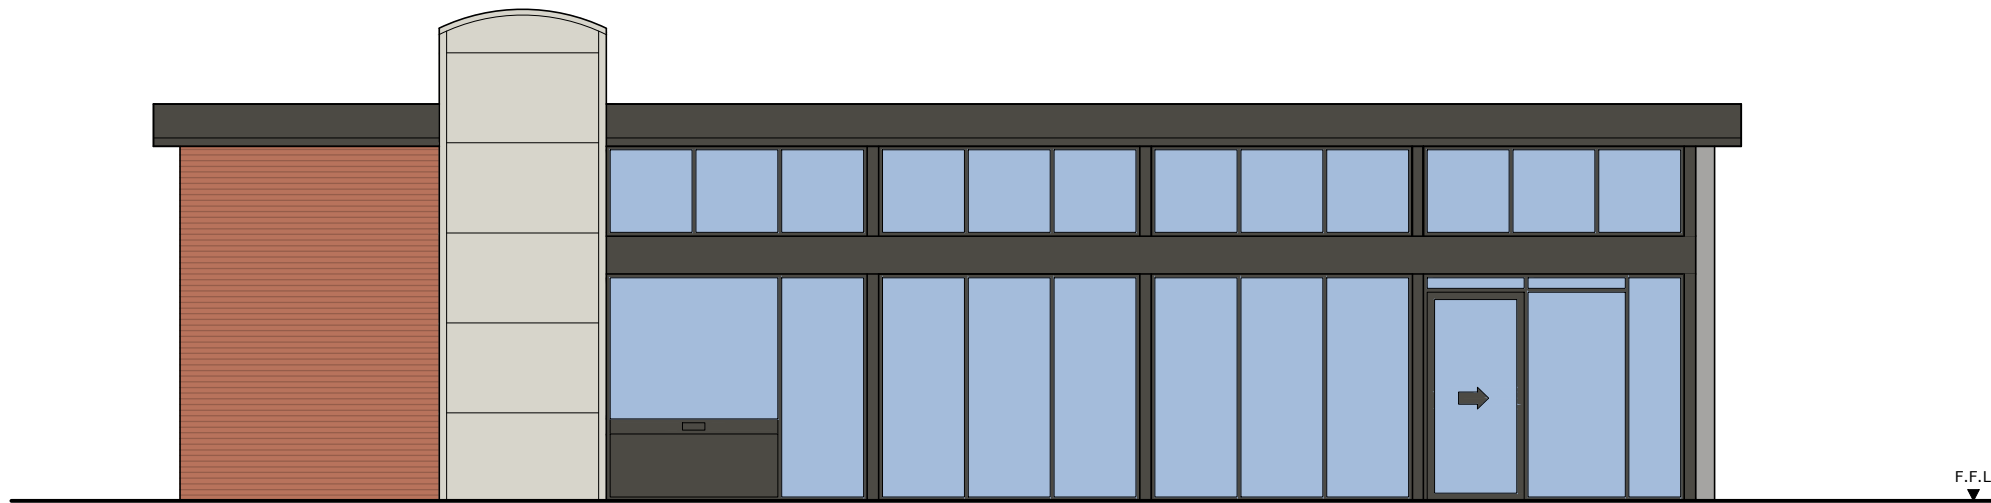

North West (Front) Elevation

Scale 1:100

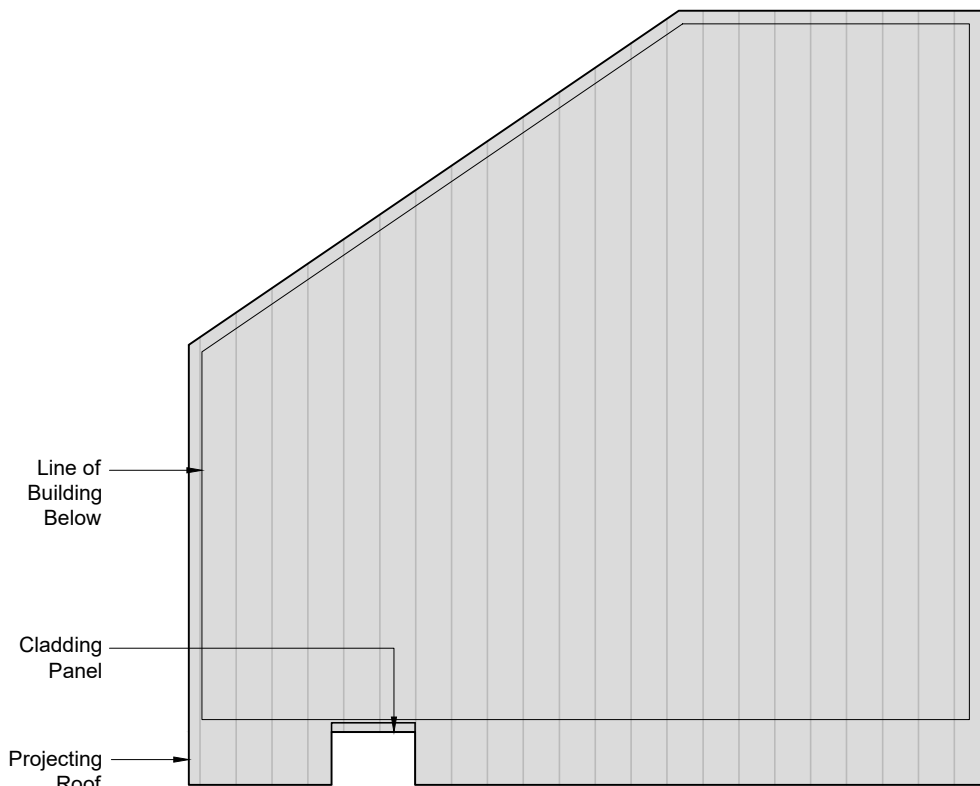


Roof Plan

Scale 1:200




1:200 Scale Bar

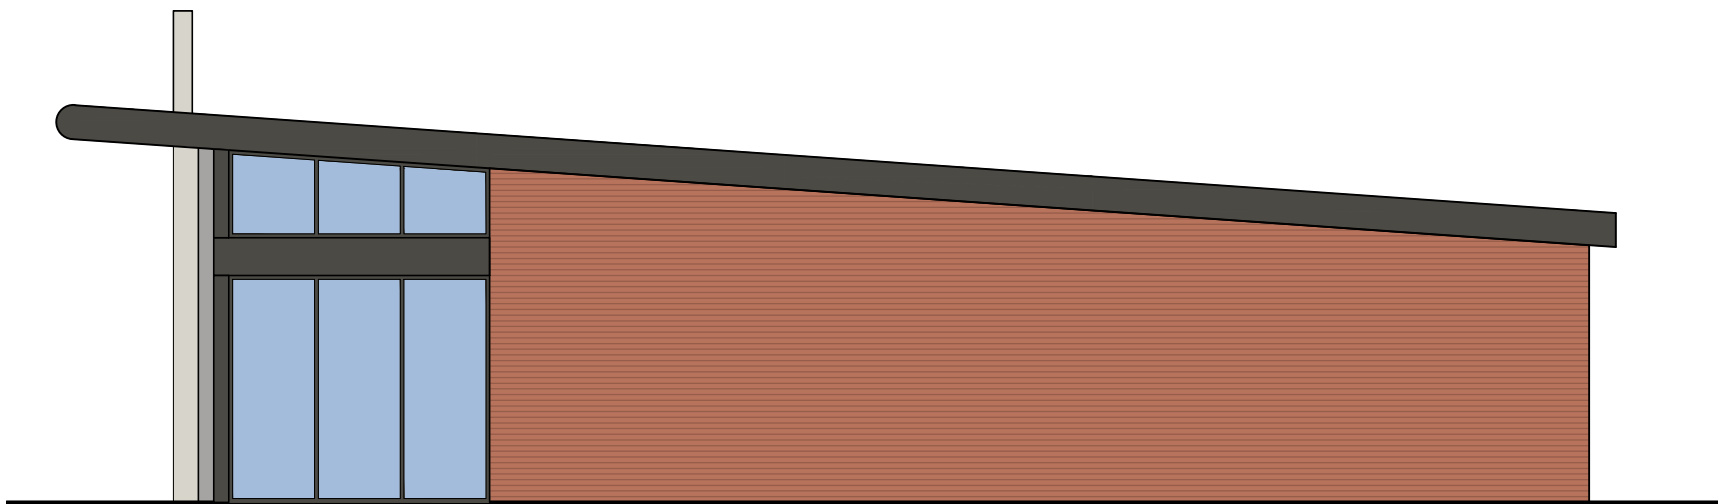

South West (Side) Elevation

Scale 1:100

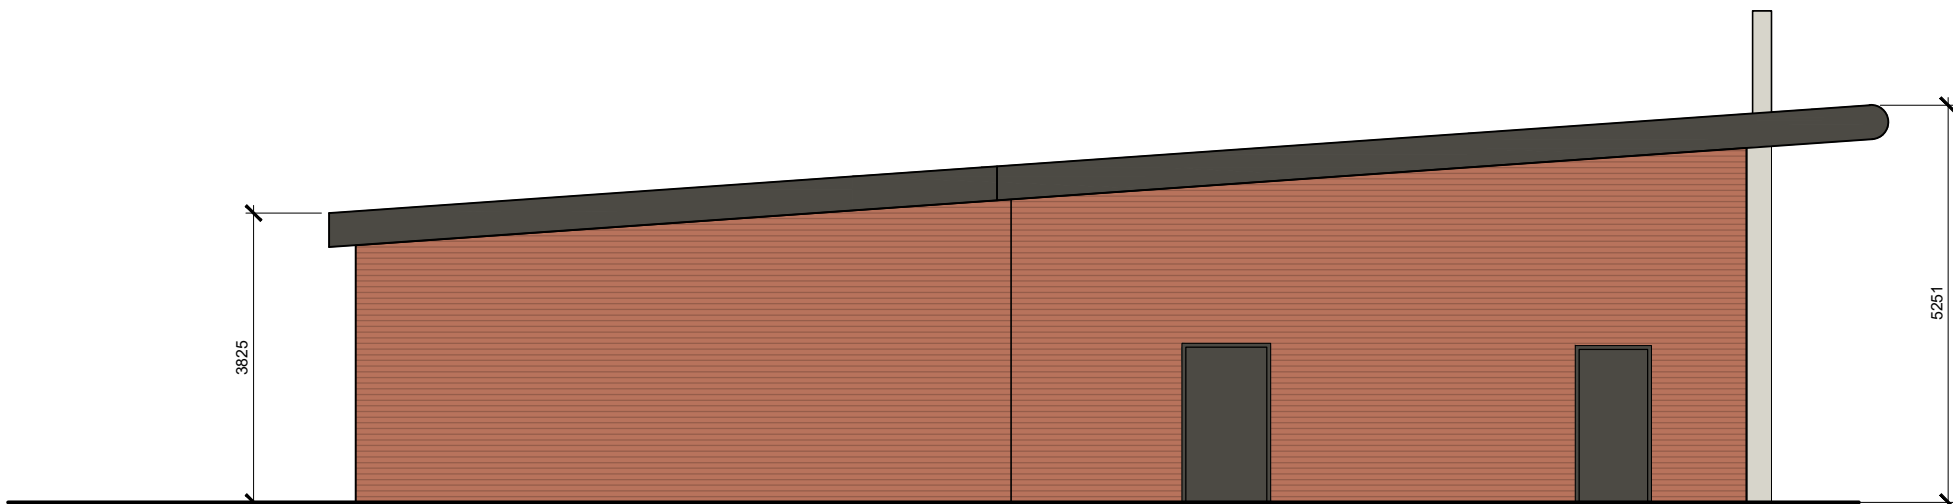


North East (Side) Elevation

Scale 1:100

KEY:

- FASCIA, CAPPING AND FLASHINGS IN UMBRA GREY RAL 7022
- COURSED BRICKWORK
- GLAZING FRAMES IN UMBRA GREY RAL 7022
- ISOCLAD COMPOSITE PANEL IN HAMLET RAL 9002

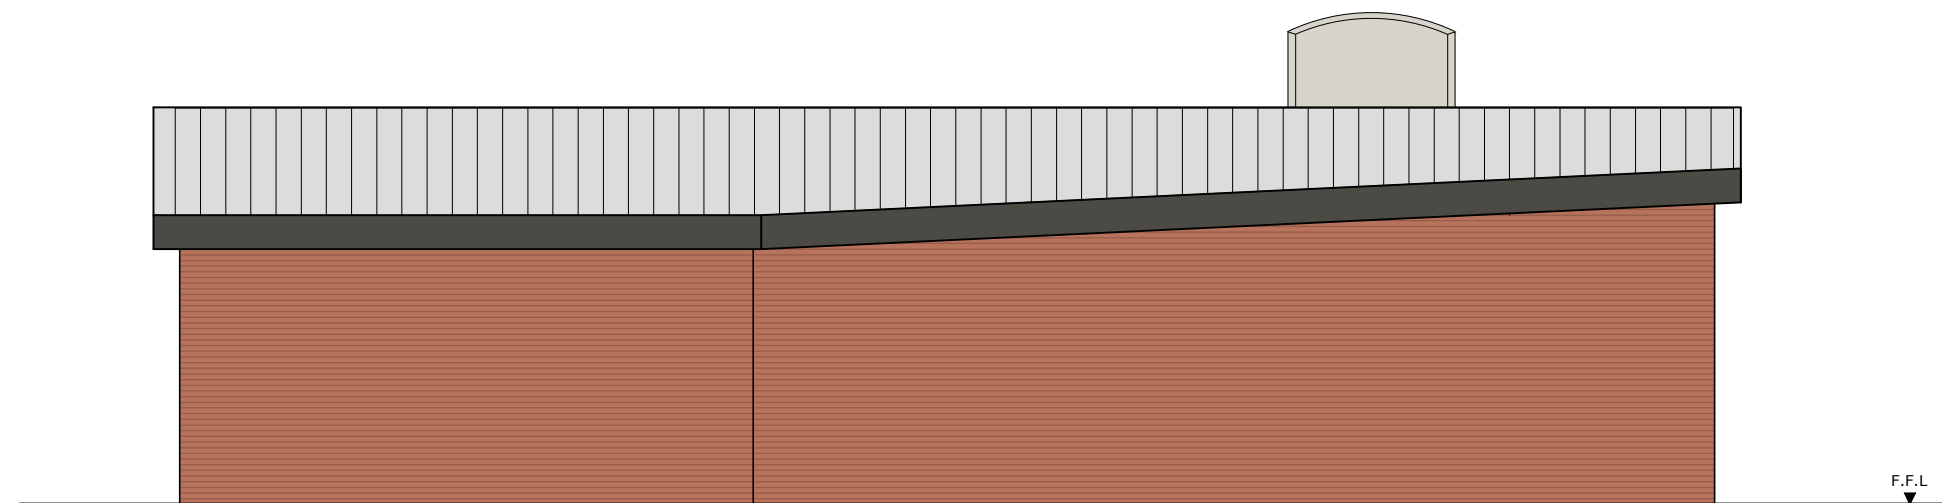

South East (Rear) Elevation

Scale 1:100

C	25.08.22
B	03.08.22
A	15.07.22

REVISIONS

CLIENT	EURO GARAGES LTD
PROJECT	SHIRLEY ROAD MANCHESTER M8 0PL

TITLE	PFS PLANS & ELEVATIONS
-------	------------------------

DATE	13.07.22
------	----------

SCALE	1:100 / 1:200 @ A1
-------	--------------------

JOB ID	2007
--------	------

DWG	7c
-----	----