




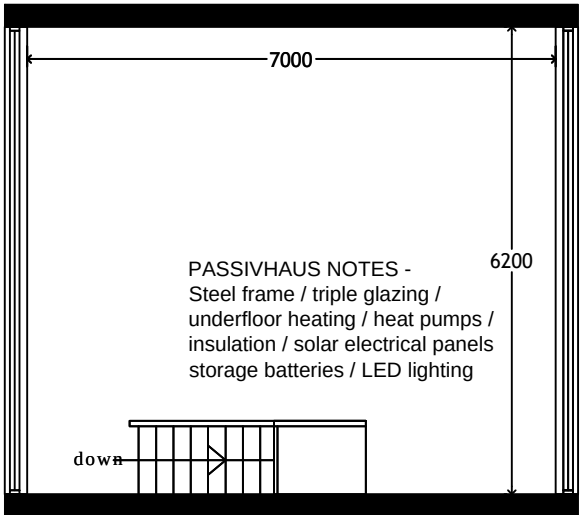

Proposed First Floor Plan

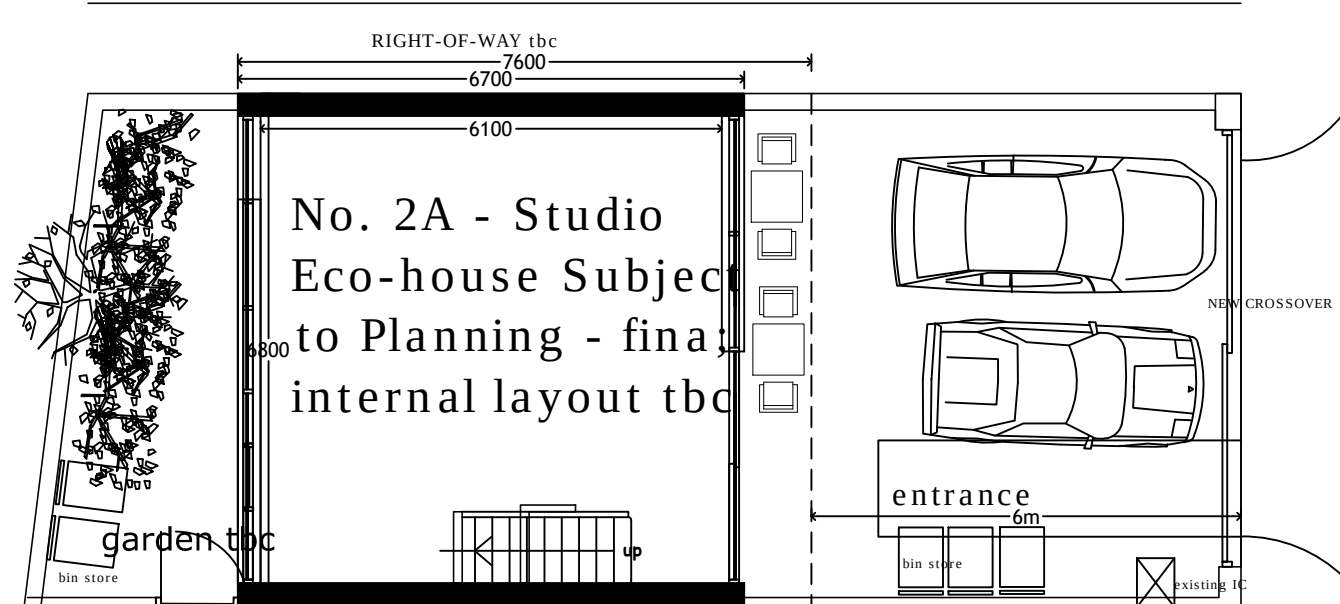

Proposed Ground Floor Plan

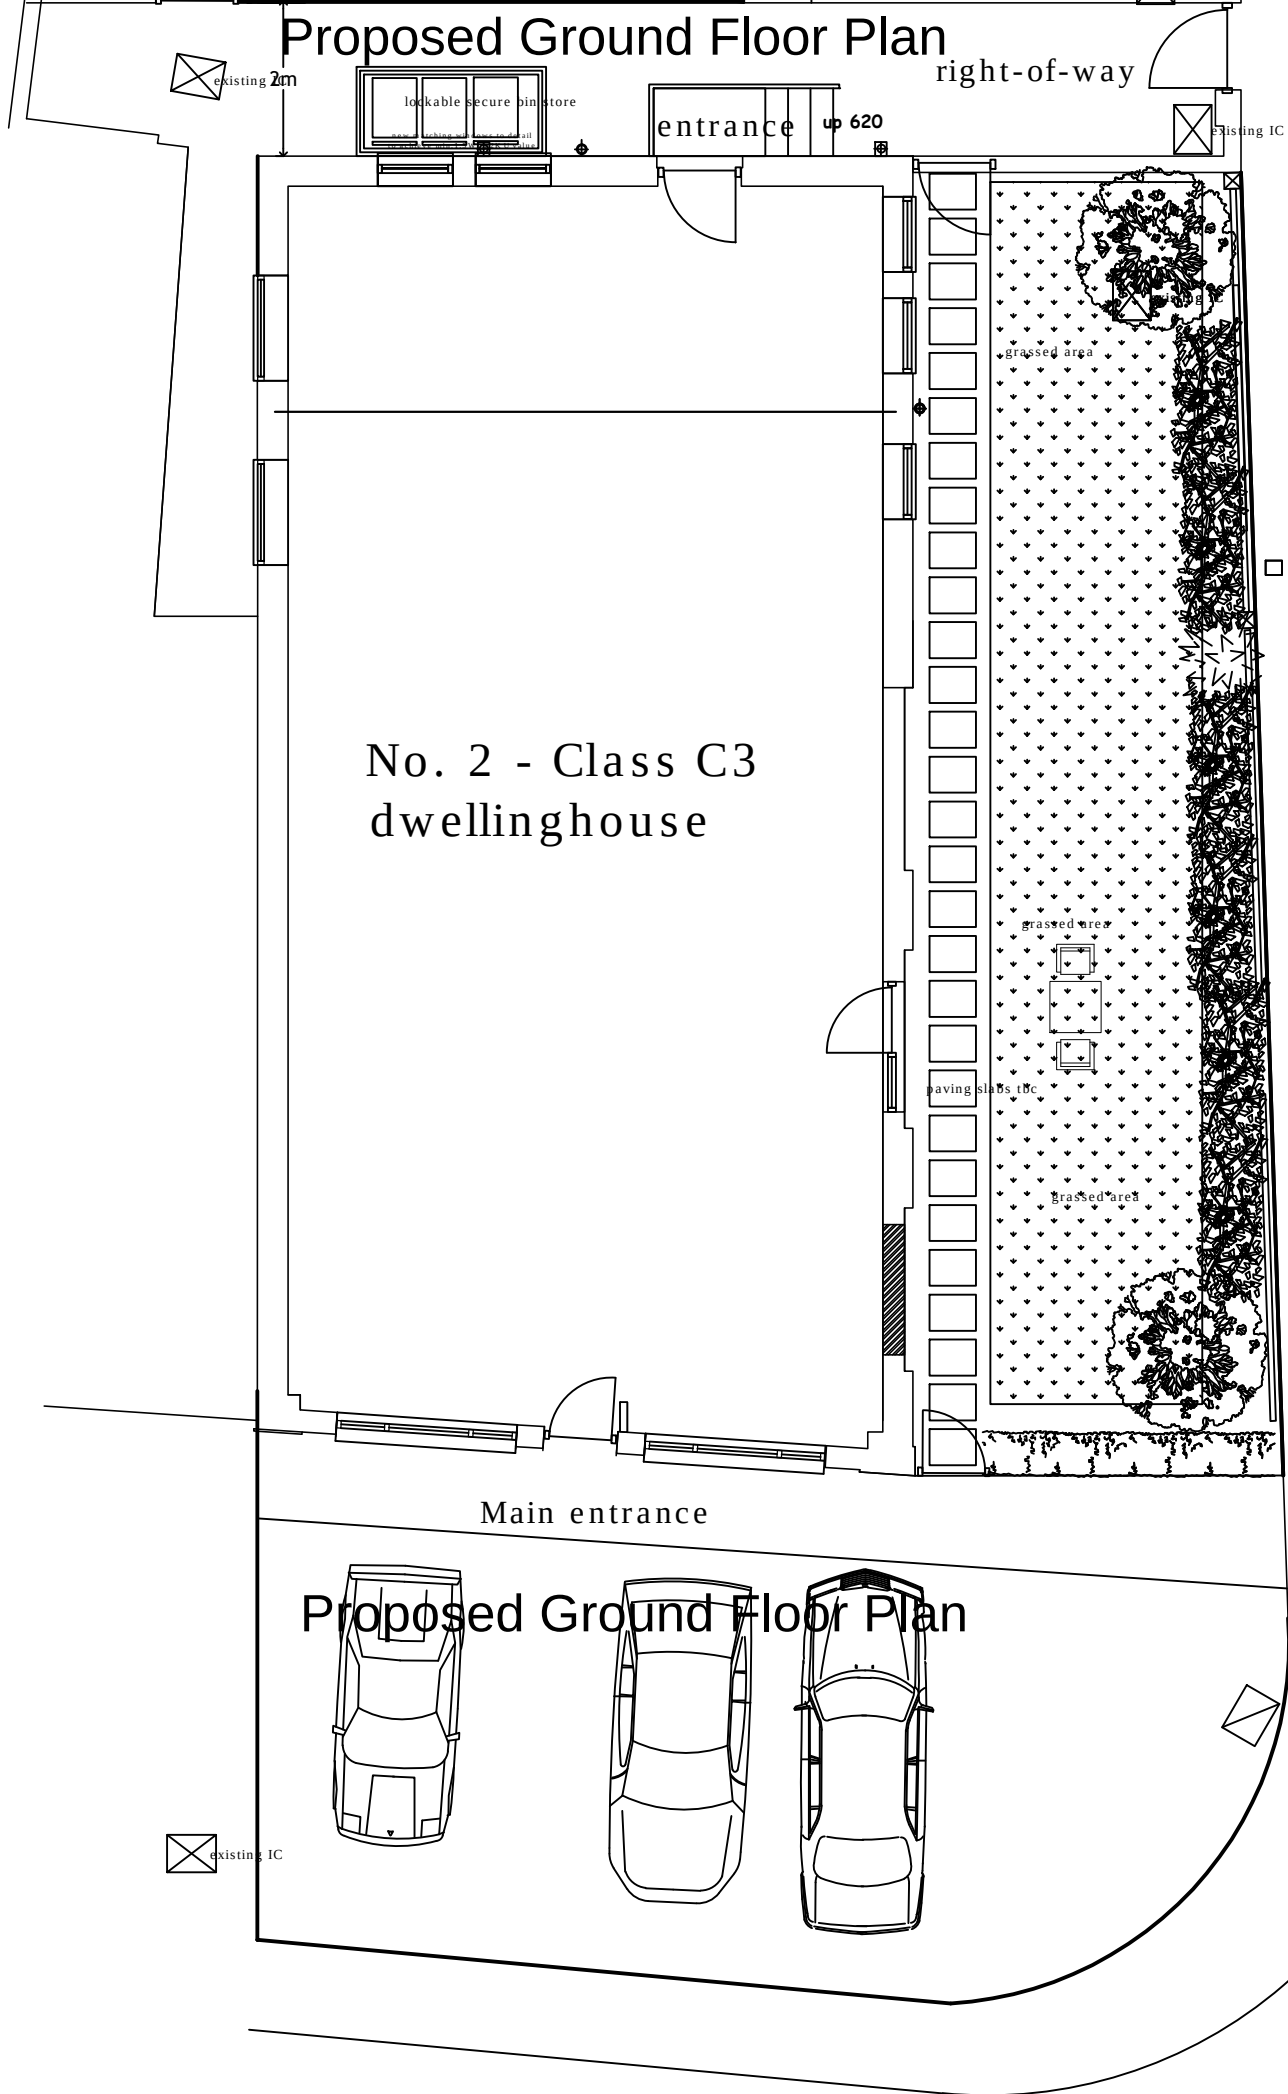

Proposed Ground Floor Plan

A PARKING NOW 6M DEEP 16.09.22 M.M.

Rev.	Notes	Date	By
------	-------	------	----

2M DESIGN

Malcolm Maginn, Architect, 9, Marigold Close,
Macclesfield, SK11 8RG. tel. 01625 431912
mob. 07831 852346

Job Title
PROPOSED ALTERATIONS
AT 2, KINGSLEA ROAD,
DIDSBURY, M20 4UA

Drawing Title
PROPOSED ECO-STUDIO
HOUSE SITE PLAN
PLANNING

Scale	1:100 @ A3	Sheet	A3
Date	11.07.2022	Drawn by	m m

Dwg No	2012.203.400	A
--------	--------------	---