



TOWNHOUSE BLOCK A SHOWN - BLOCK B IS IDENTICAL TO BLOCK BUT MIRRORED



Note:
Do Not Scale from this drawing.
Dimensions are to be checked on site.
If in doubt please ask.

KEY

WT.01	Window Type 01 - Typical
WT.02	Window Type 01 - Typical
EXD.01	External Door Type 01 - Finish Wood Veneer (Ash)
BT.01	Brick Type 01 - TBC
RF.01	Roof Type 01 - Interlocking tiles

  


TYPICAL BAY




Elevation Reference

1 : 100

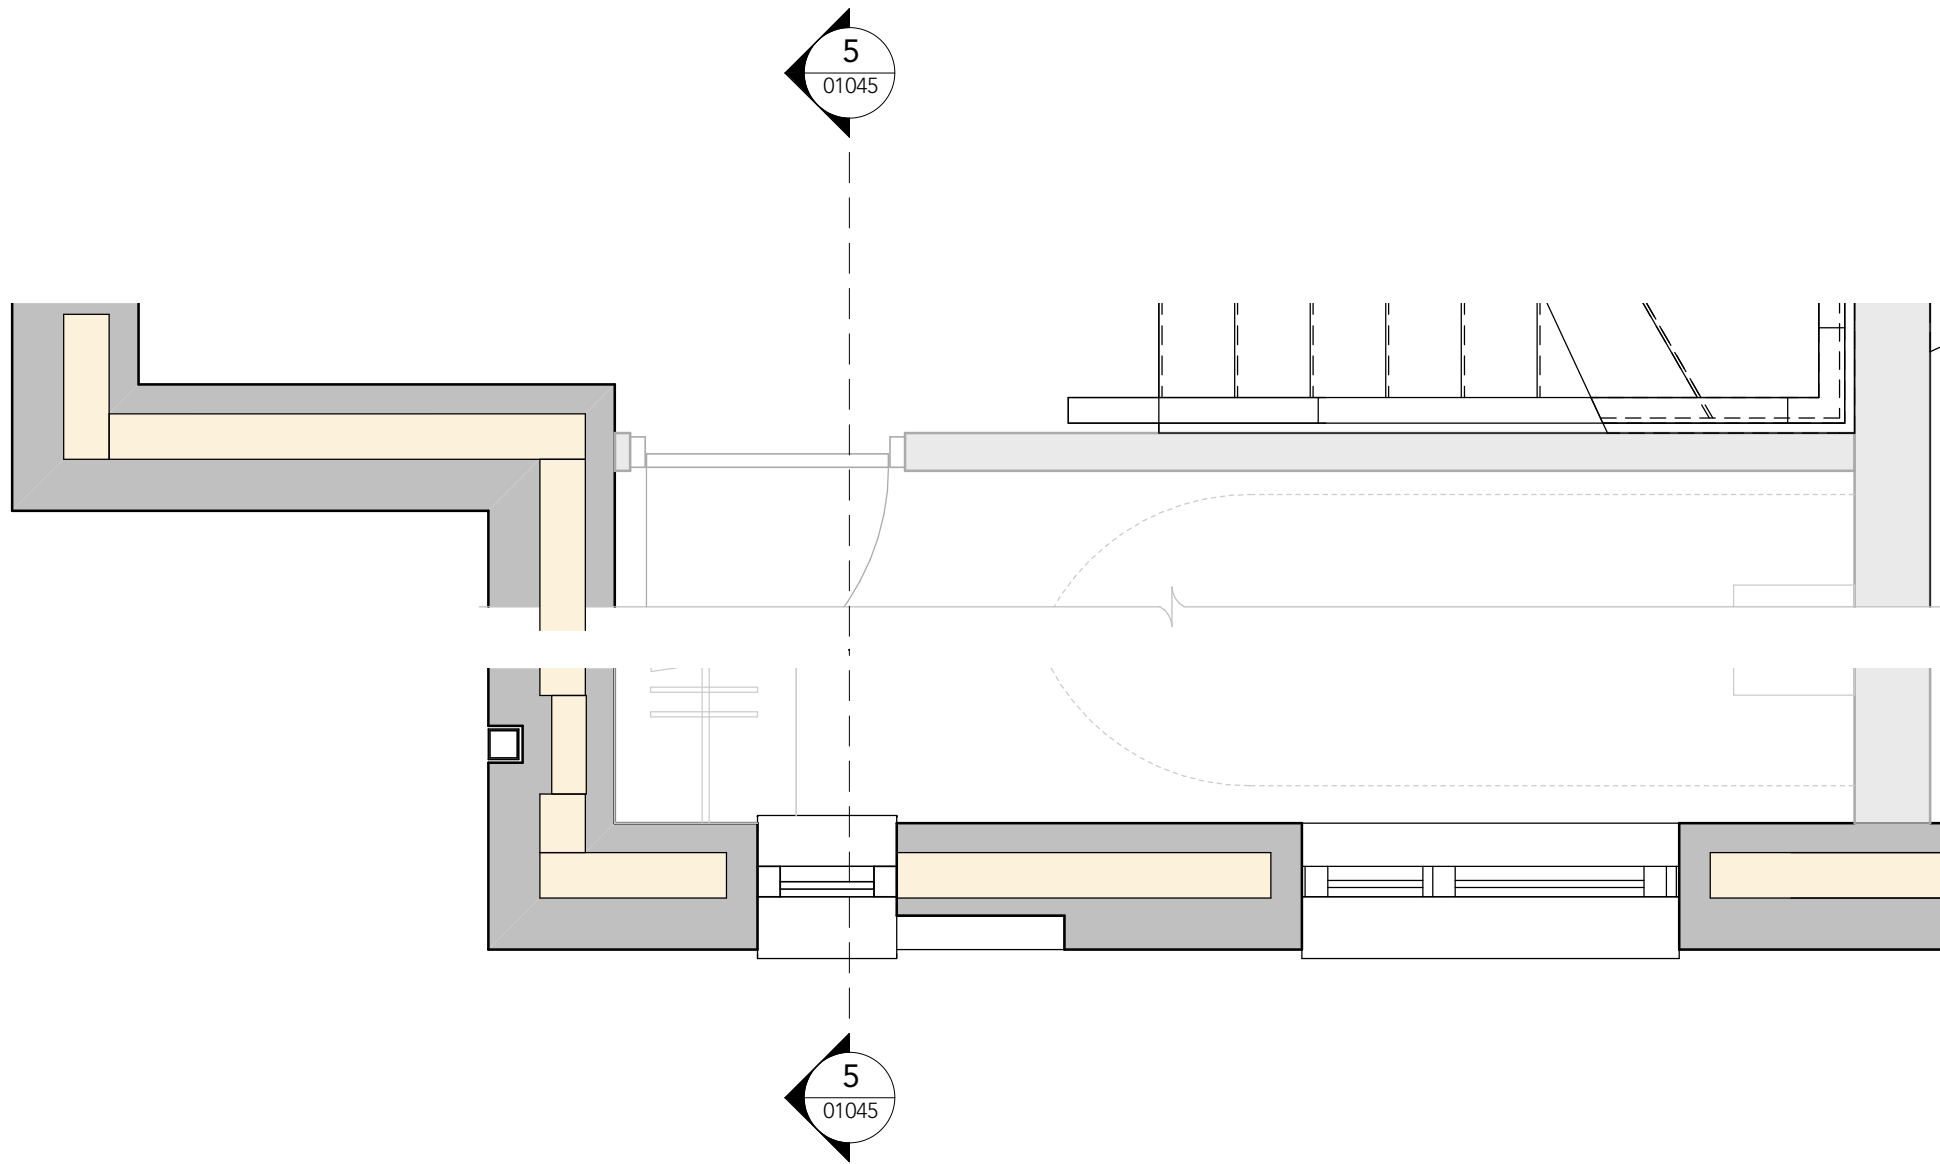

Typical First Floor Plan - Bay Study 2

1 : 25

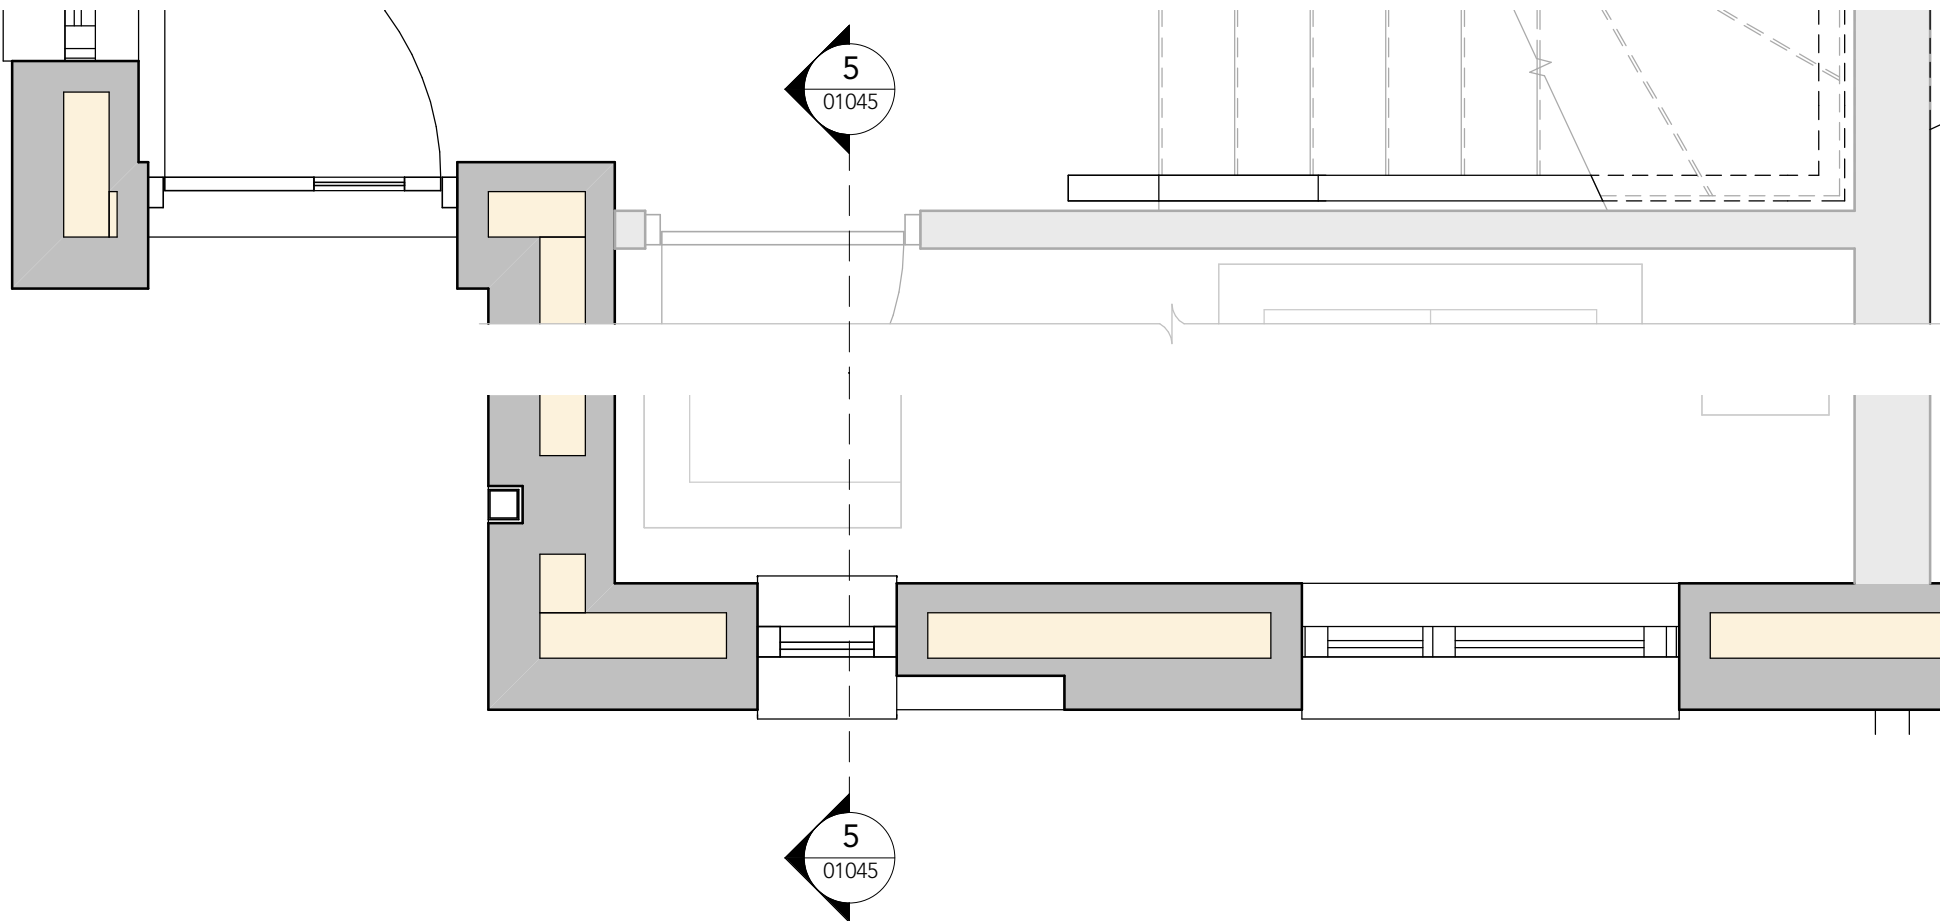

Typical Ground Floor Plan - Bay Study 2

1 : 25



Section - Bay Study 2 -

1 : 25

South Elevation - Bay Study 2 -

1 : 25

PL1 10.06.22 PW Planning Issue

Rev Date Ints Details

© The moral rights of the author are hereby asserted.
This drawing and design is the sole property of Buttress Ltd and must not be reproduced without permission.
Buttress Ltd is Registered in England and Wales: 5383973

Buttress

41 Bengal Street
Manchester
M4 6AF

T 0161 236 3303
E contact@buttress.net
W www.buttress.net

Project Title This City residential development, Ancoats, Manchester

Client Wates Construction Ltd

Location Land to the west of Rodney Street, Manchester, M4 6JJ

Drawing ref Townhouses - Bay Elevation and Section 2

Date 10/06/2022 13:02:56

Checker Checker

Scale As indicated

Orig Paper Size A1

Job No: 9139

Status PLANNING

Project: Origin: Zone: Level: Type: Disc: Number: Rev:

RODSTA-BUT-T-XX-DZ-A- 01045- PL1