





Site Plan
Scale 1:1250

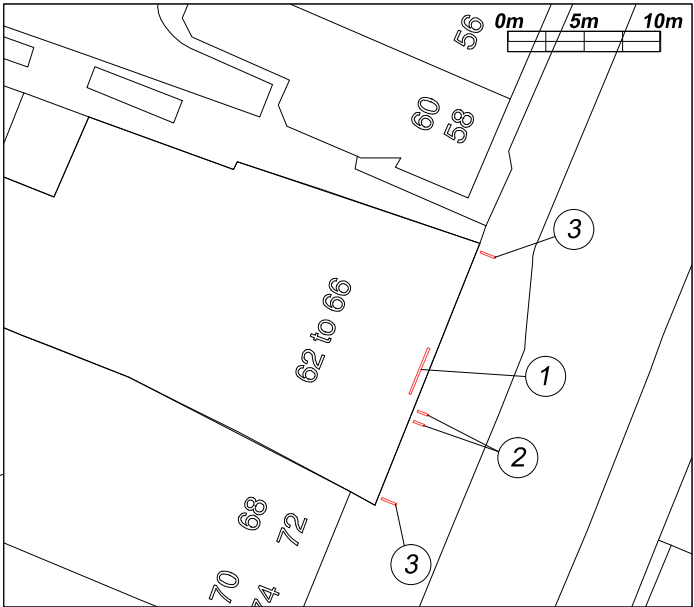

Block Plan
Scale 1:500

- 1 Text
- 2 Menu x2
- 3 Projected sign x2

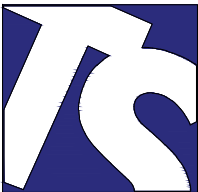

Technical Signs
Floor 1 - Unit 3
Hille Business Centre
132 St Albans Road
Watford, Herts, WD24 4AE
Tel: 01923 811999
Fax: 01923 811998
E-mail: info@technicalsigns.co.uk

Client The Slug and Lettuce

Address/Job details
64-66 Deansgate
Manchester
M3 2EN

Proposed Signs

Job No Site Plan

Drawn by DN Date 14/11/22

Scale As specified (A3)

Drawing No 596664-5

Rev