



All Dimensions should be checked on site.
Do not scale this drawing for fabrication.
Any drawing errors should be brought to the attention of the architect.
COPYRIGHT DaC Design

REVISIONS:	
REV:	DATE
DETAILS OF REVISION	

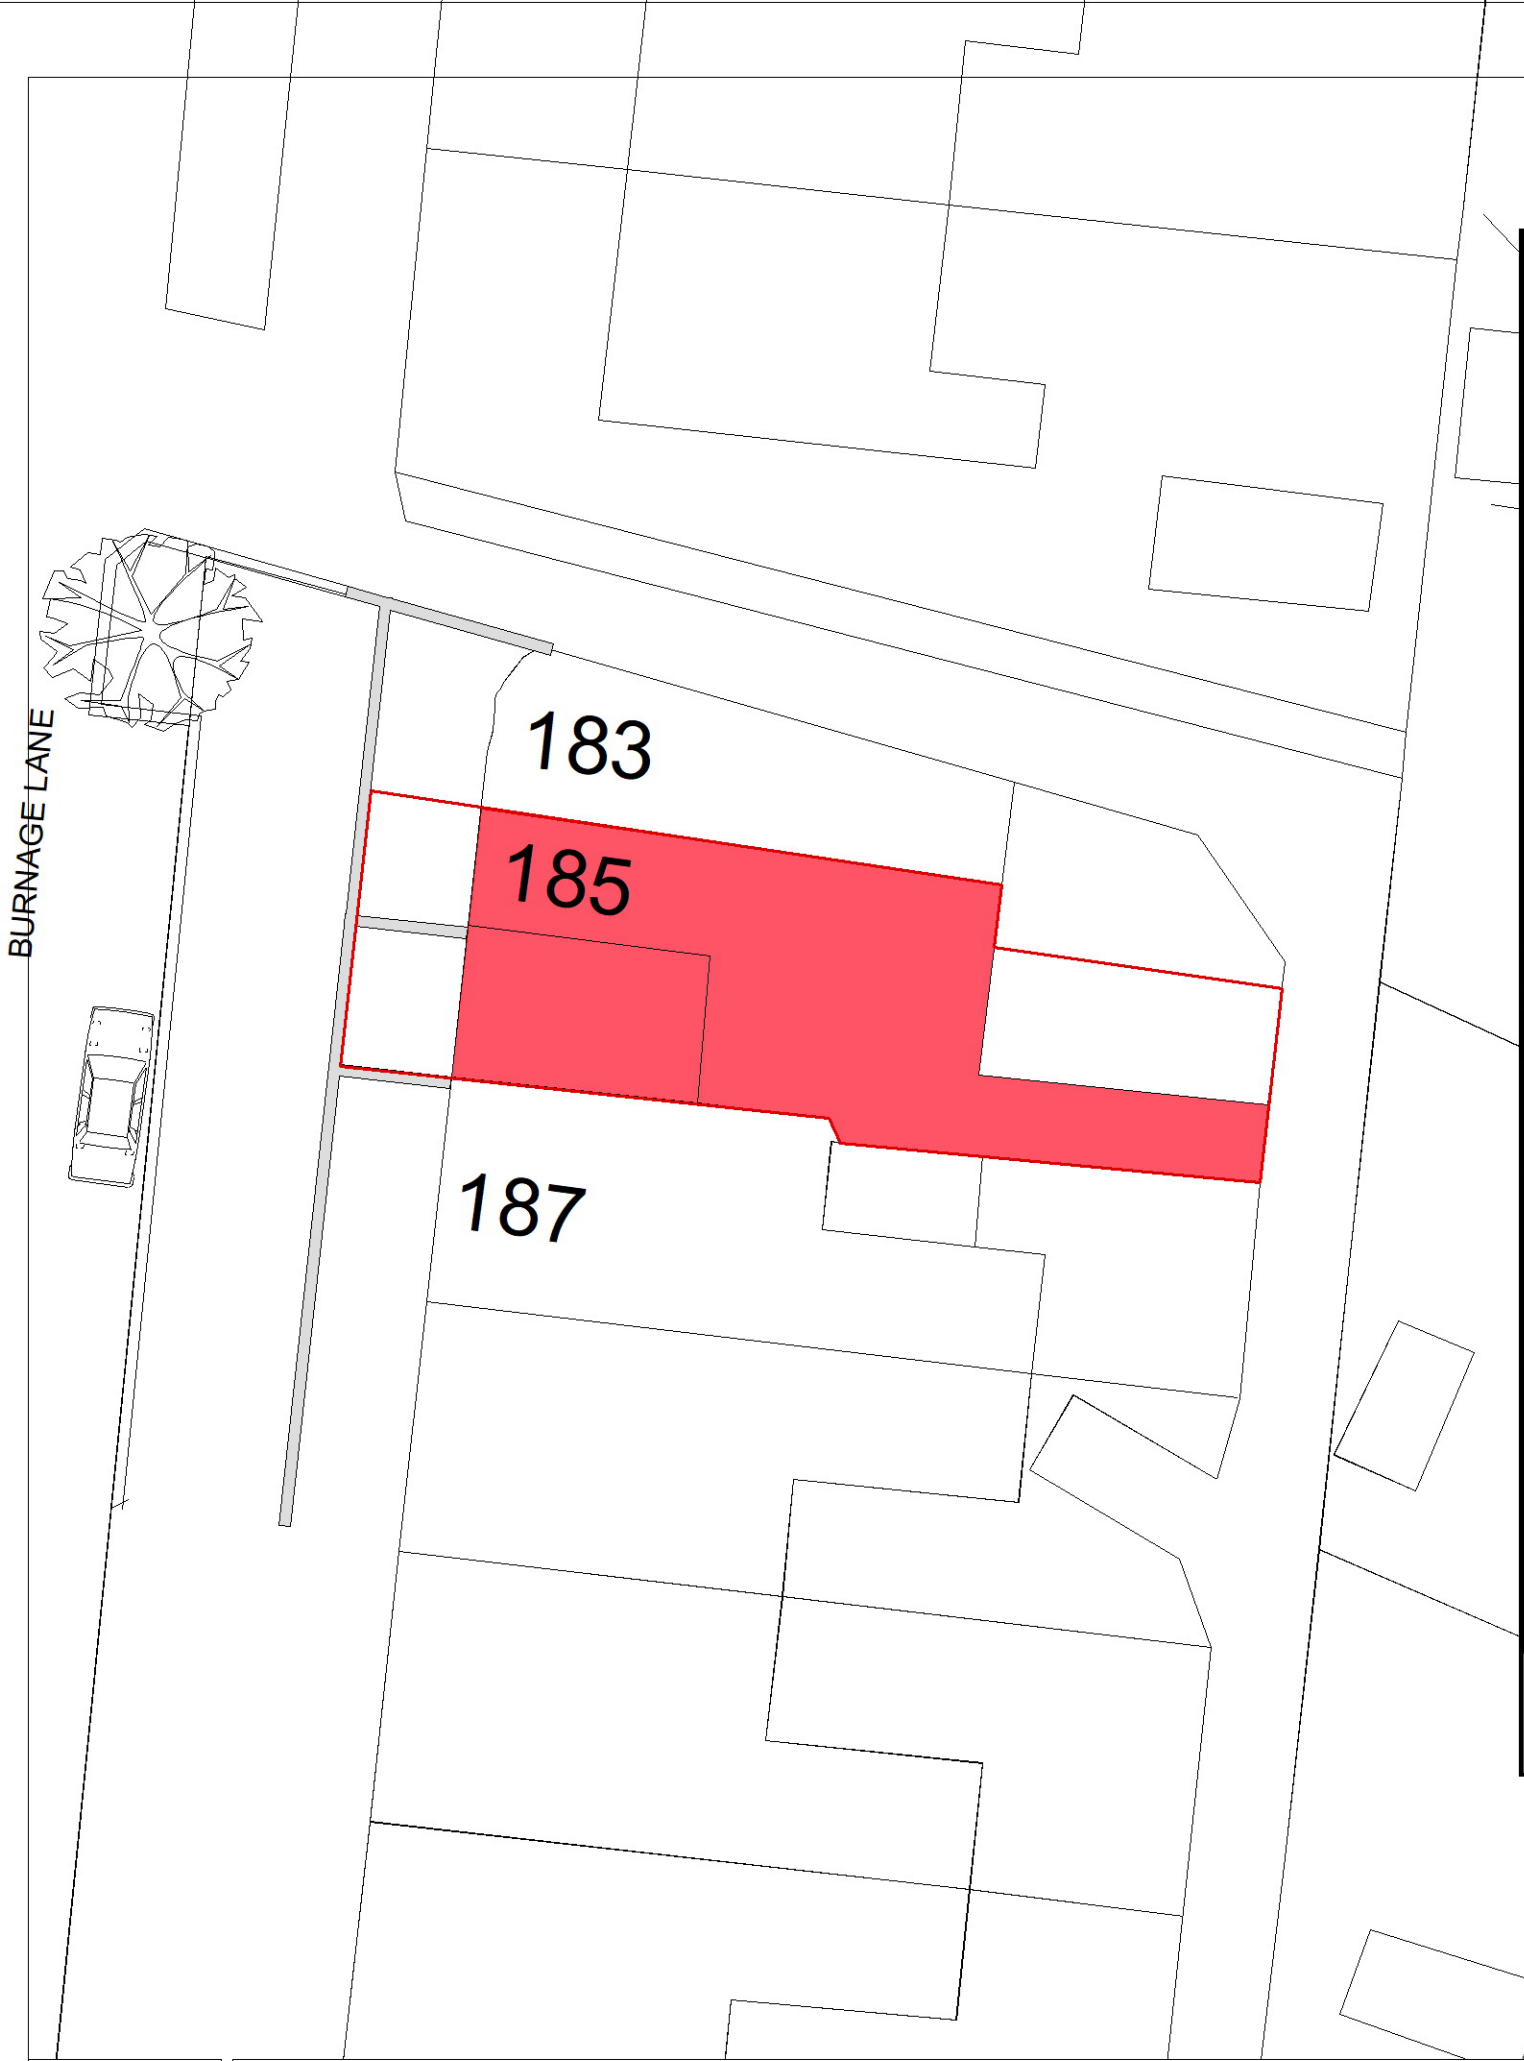

LOCATION PLAN 1:1250

SITE PLAN AS EXISTING

 

SCALE
DaC DESIGN
ARCHITECTURE & PLANNING
0776 452 3545 0161 425 3934

P01

DRAWING: LOCATION & EXISTING SITE PLAN
JOB TITLE: CHANGE OF USE Class E to C3 _ 185 Burnage Lane, Burnage, Manchester, M19 1FE

CLIENT: Ms Shabnam Khan
SCALE: 1:1250 & 1:200 @ A3
DATE: Oct 2022