


Proposed - First Floor Plan  
Scale: 1:100

Crowcroft Road

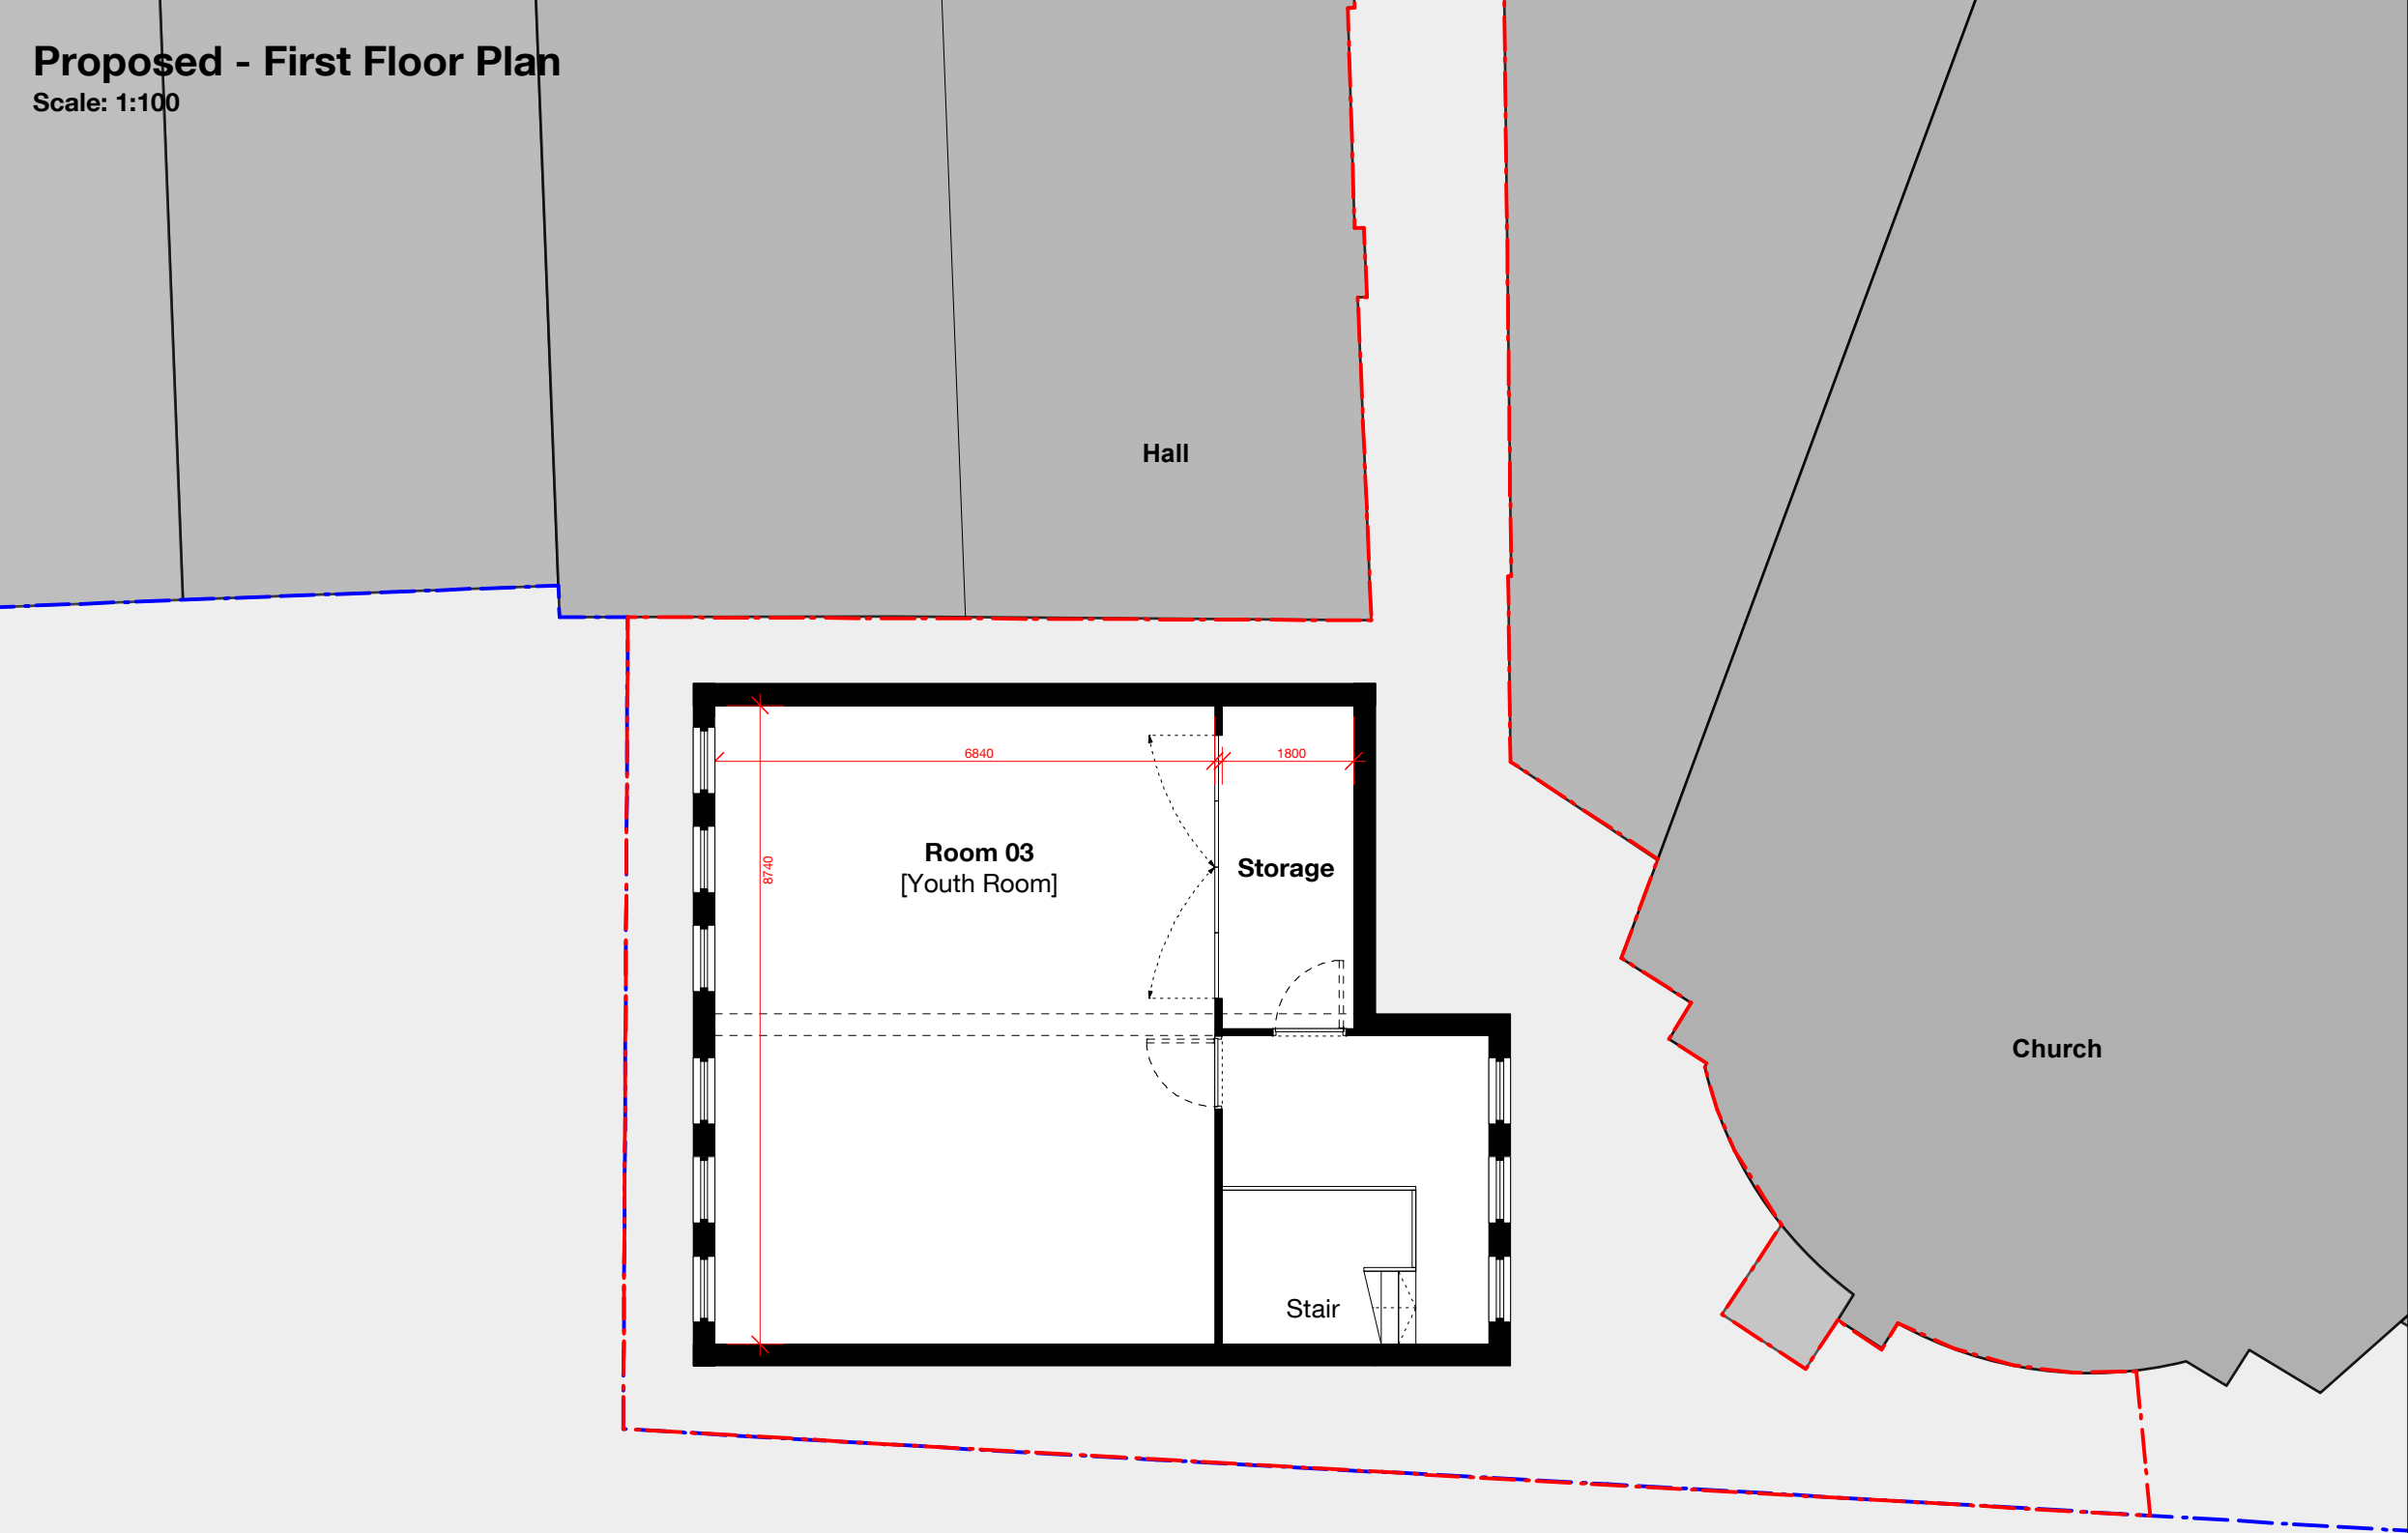

| Issue. | NOTES       | DATE     |
|--------|-------------|----------|
| 1      | First Issue | 30/11/18 |



paulashtonarchitects

204.3.101  
Prop - First Floor Plan  
Planning Permission  
PTA 01/03/22 A3

DO NOT SCALE FROM THIS DRAWING. | © PAUL ASHTON ARCHITECTS.  
TO BE READ IN CONJUNCTION WITH REFERENCED DOCUMENTATION. |  
ALL DIMENSIONS TO BE CONFIRMED ON SITE BY CONTRACTOR PRIOR TO  
FABRICATION. | ARCHITECT TO BE INFORMED IN GOOD TIME OF ANY  
DISCREPANCIES BETWEEN DESIGN DRAWINGS & SITE DIMS.