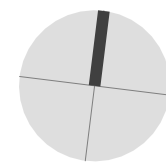
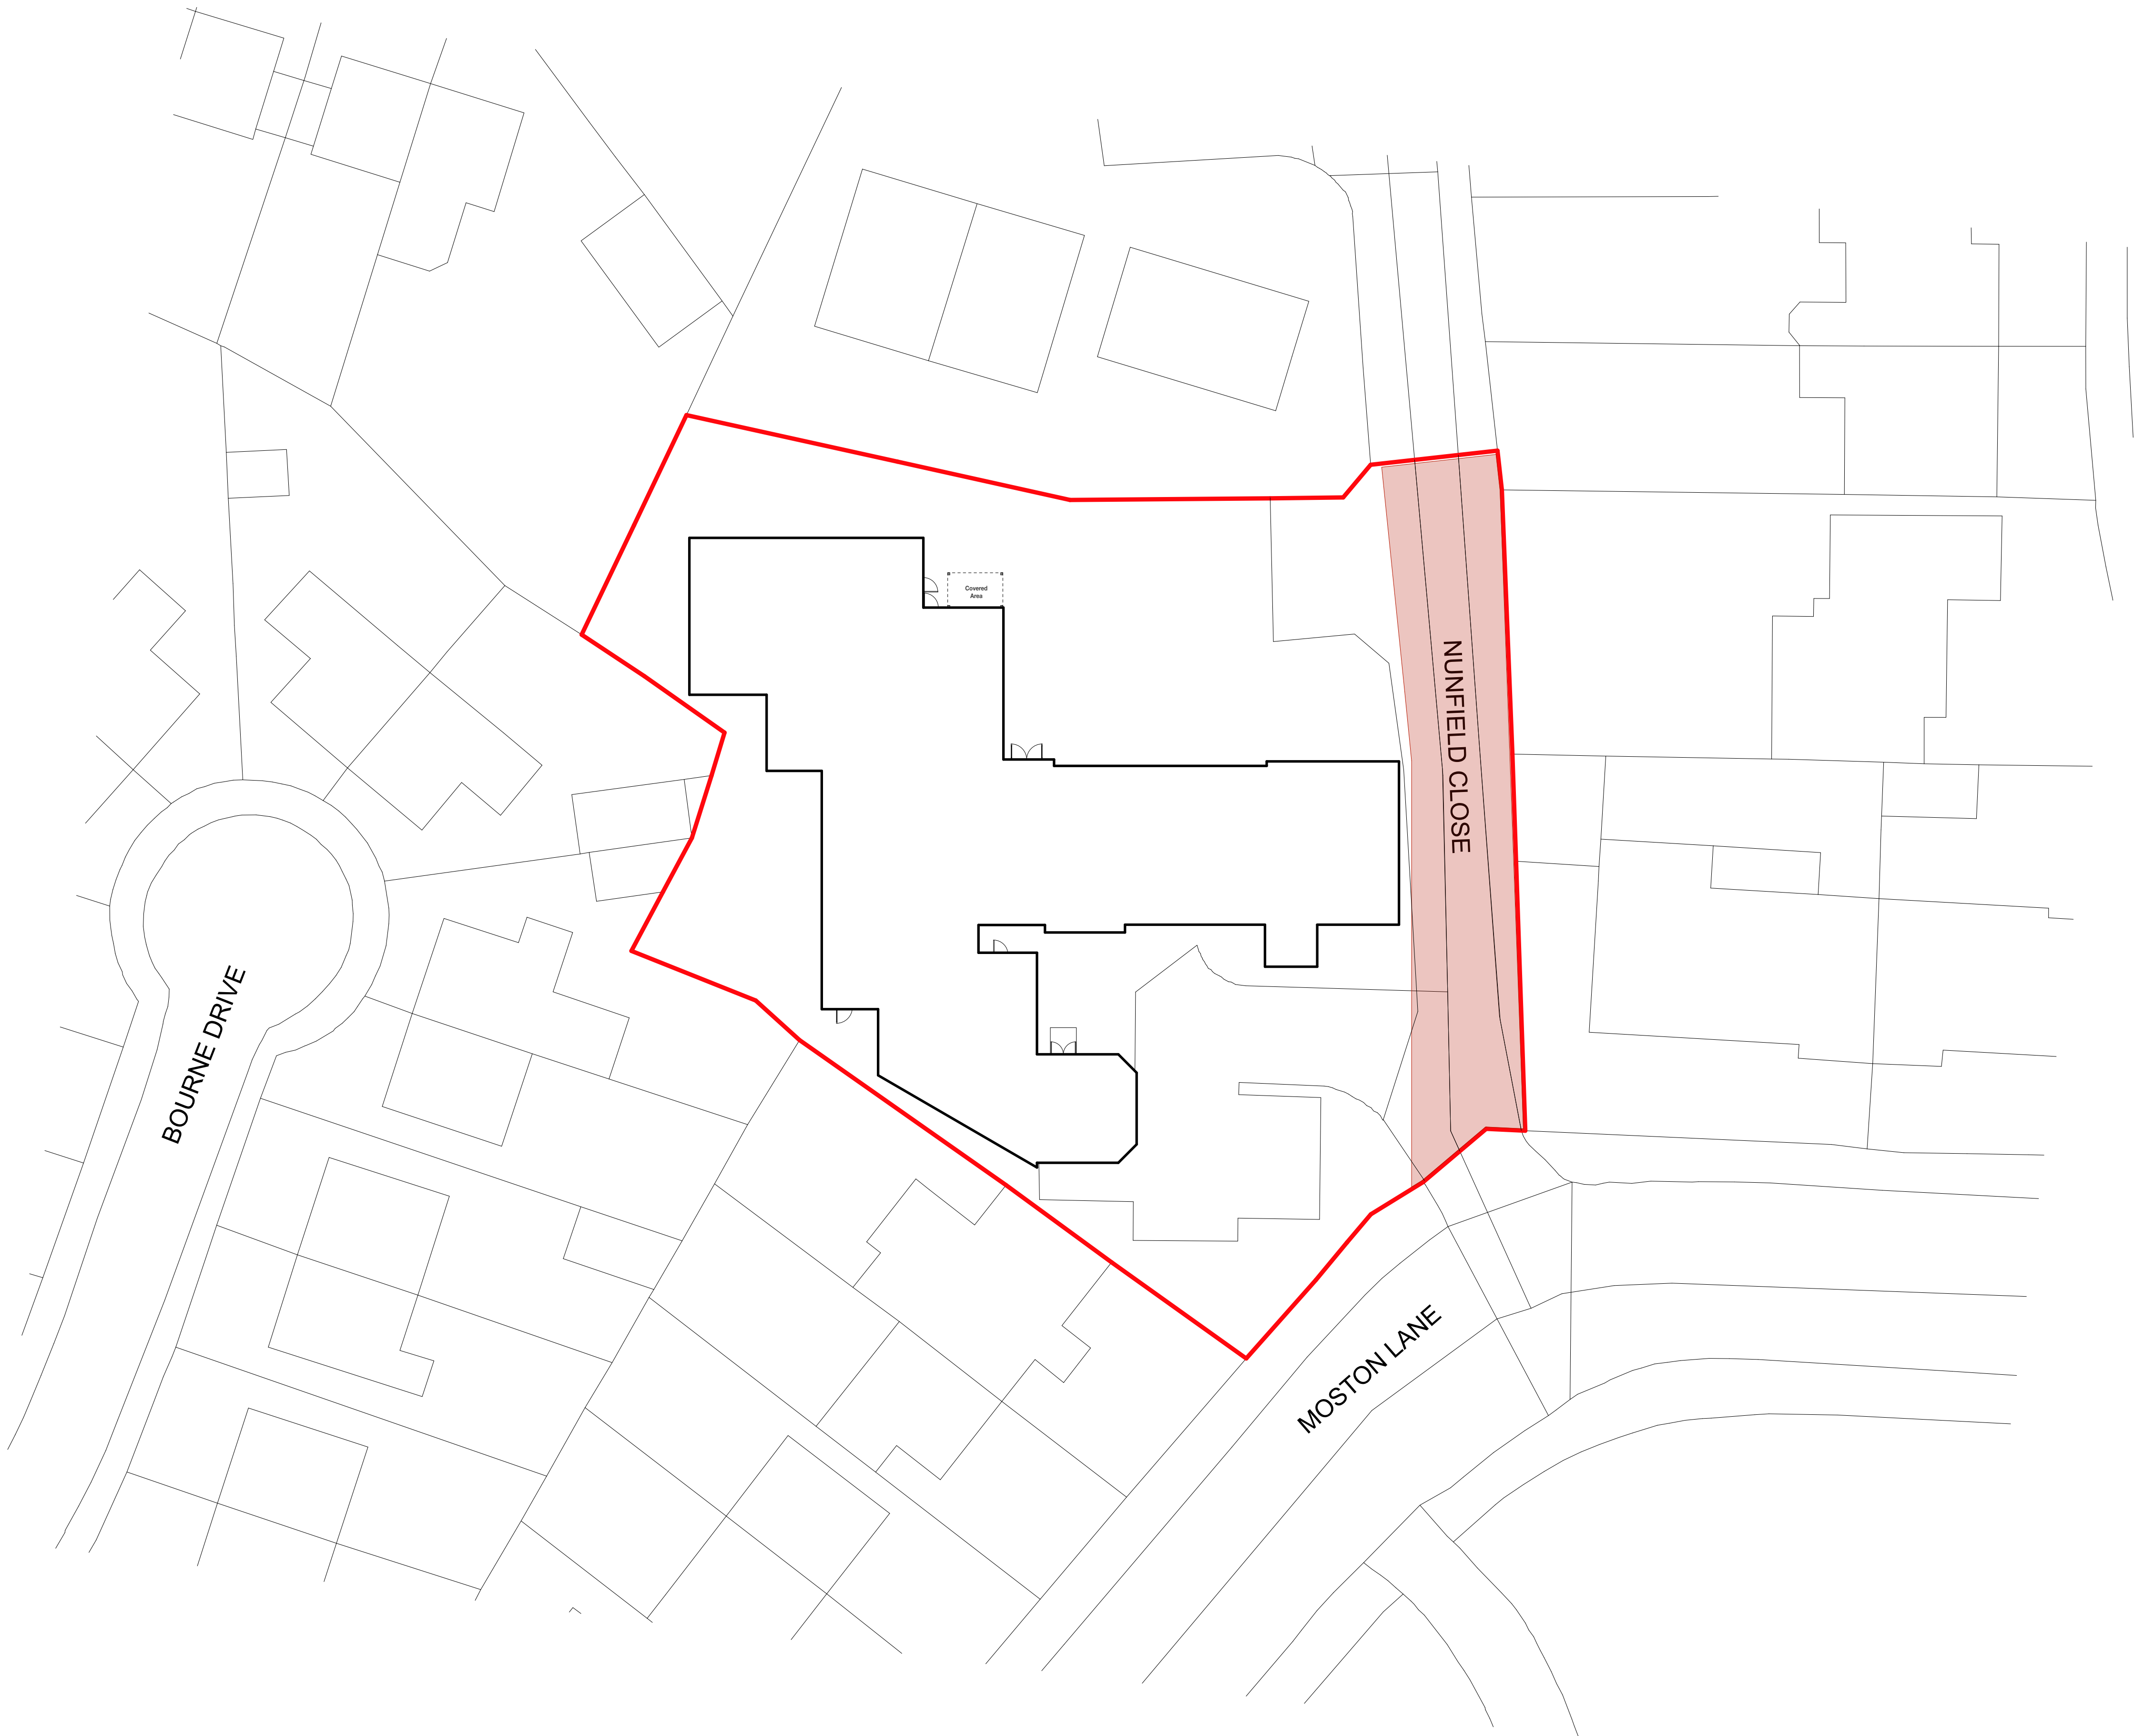


[illegible]

flocc

Flocc Studio Ltd.
Studio 157 Harcourt Street
Reddish SK56UP
07940 123 631
tommy@floccstudio.co.uk

**FOR BUILDING
CONTROL
APPROVAL**

Client

Project Description

685 Moston Lane, Manchester


Project Number **MOS685**

Drawing Title

Site Plan - Existing


Drawing Number	Scale
----------------	-------

TP2.2 1:200 @ A

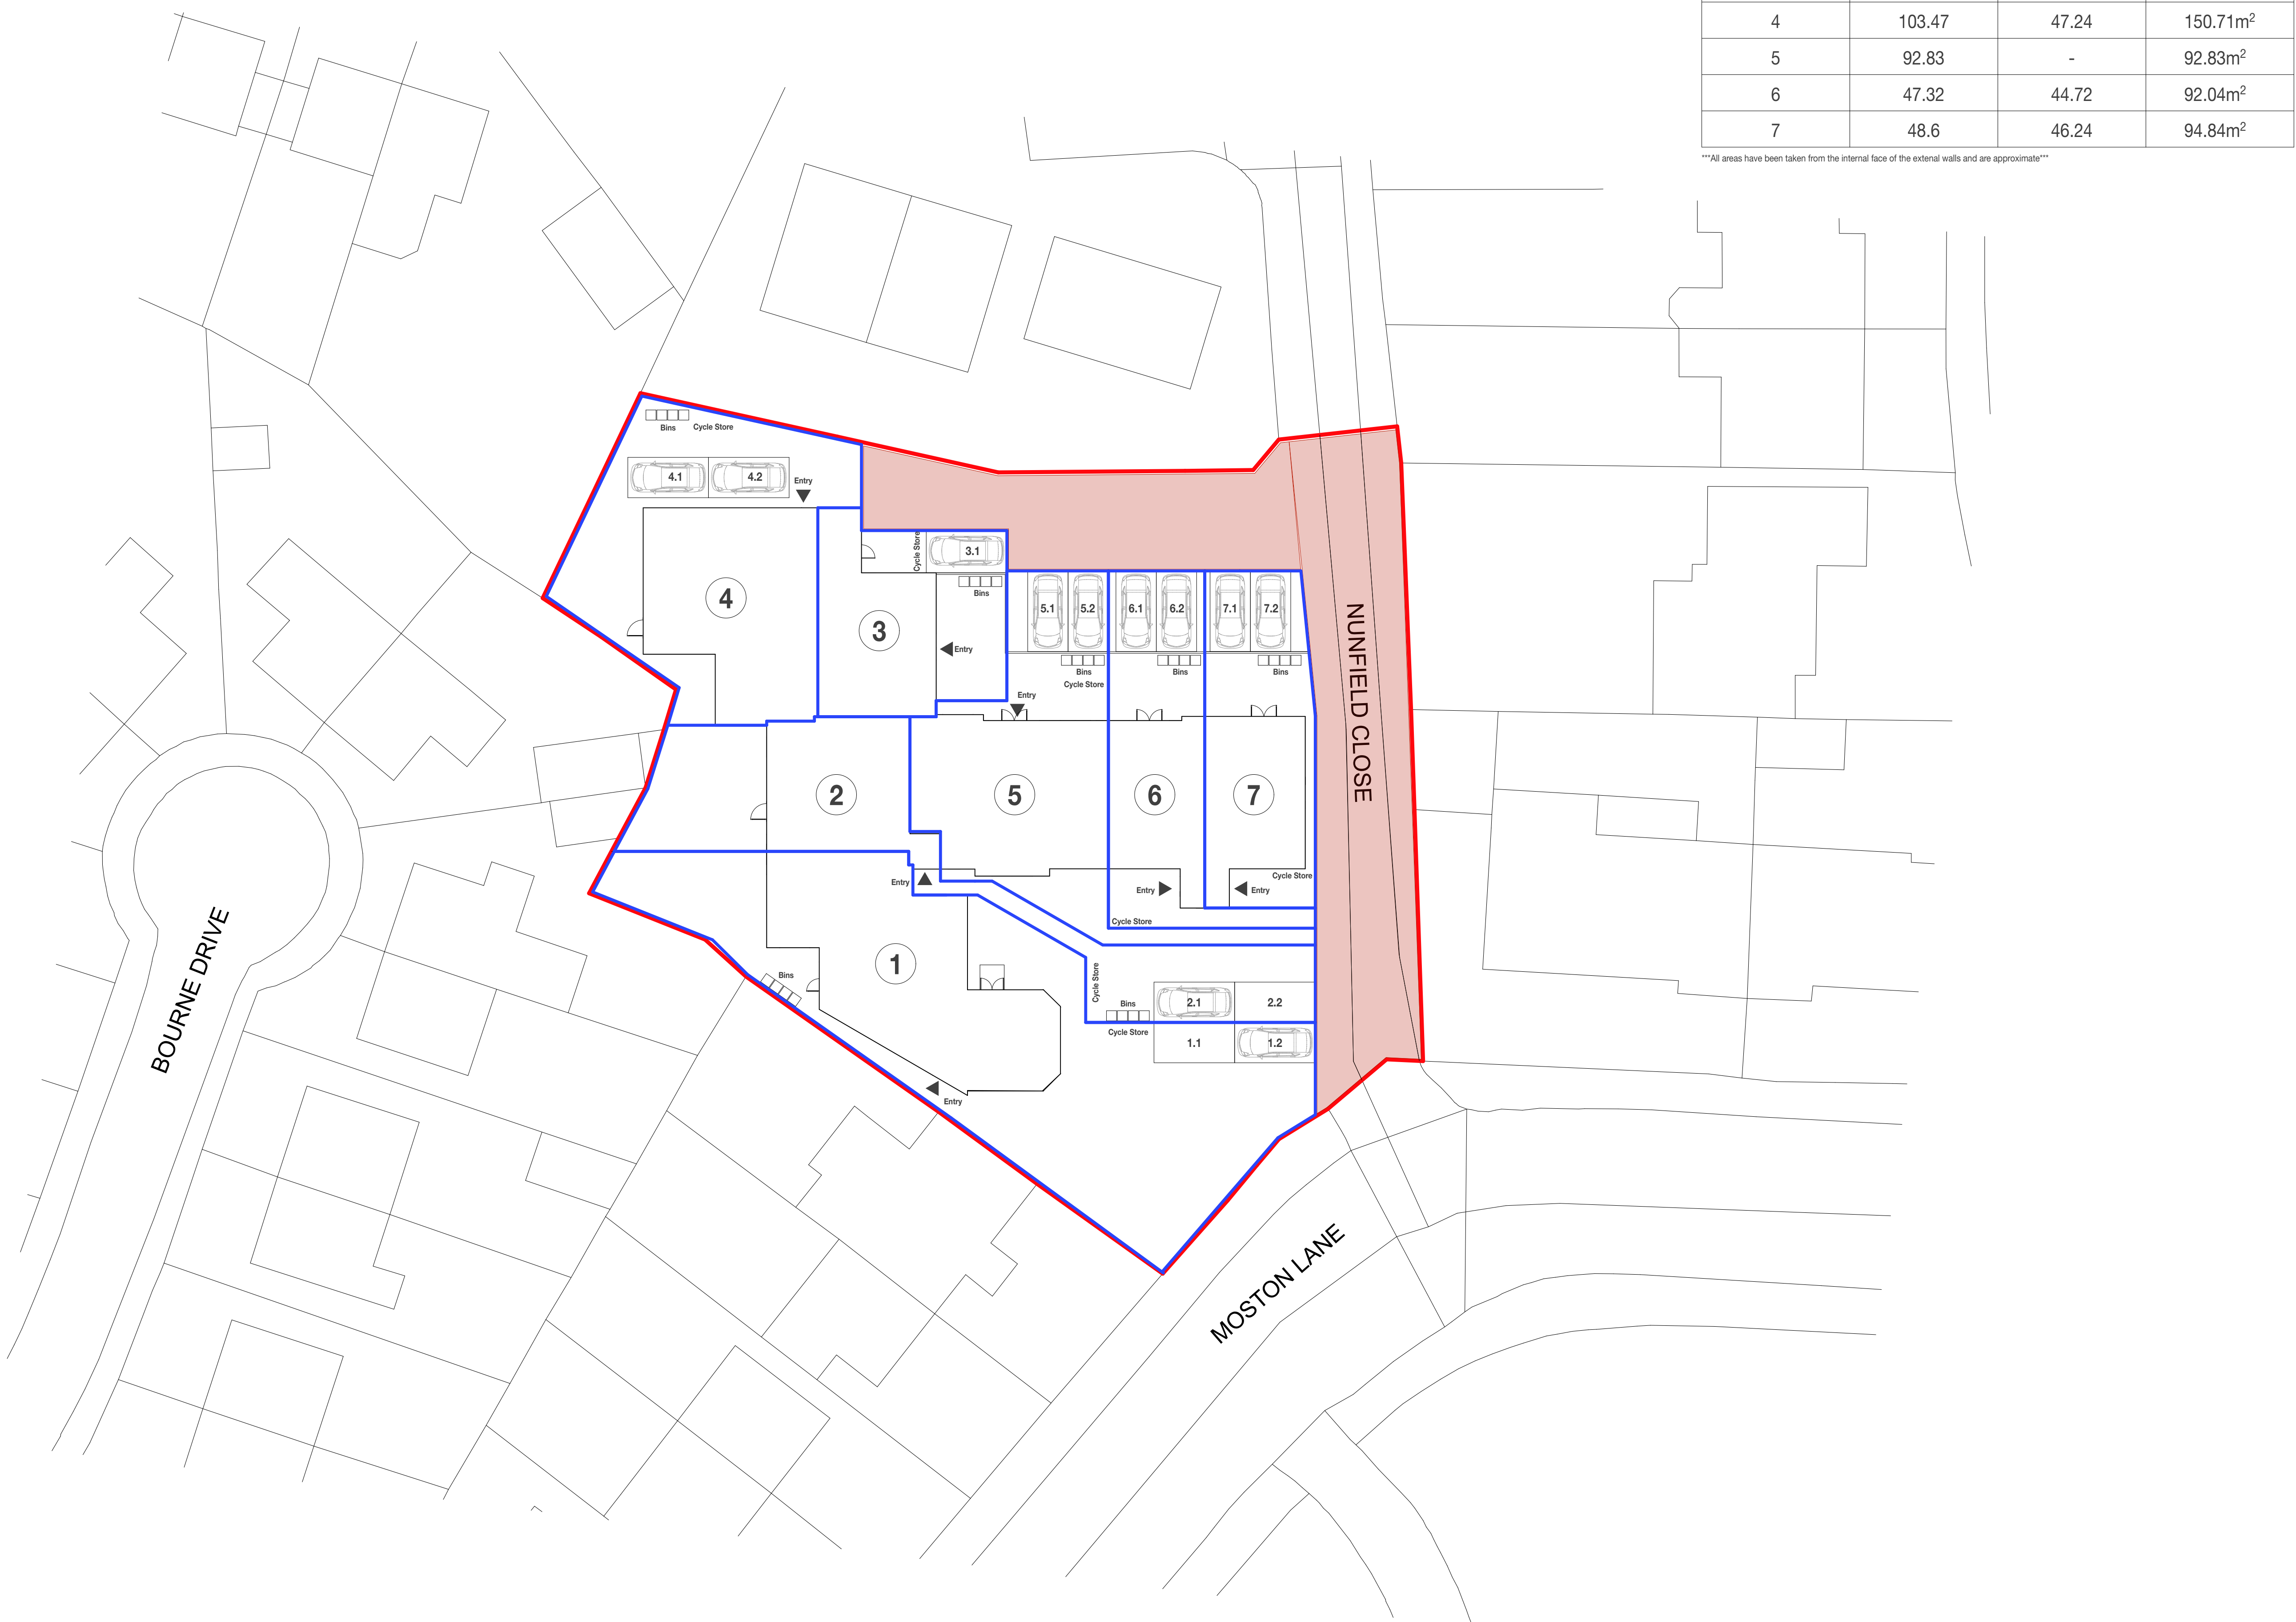

All areas have been taken from the internal face of the external walls and are approximate

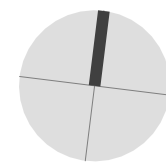

[illegible]

flocc

Flocc Studio Ltd.
Studio 157 Harcourt Street
Reddish SK56UP
07940 123 631
tommy@floccstudio.co.uk

**FOR BUILDING
CONTROL
APPROVAL**

Client

Project Description

685 Moston Lane, Manchester

Project Number **MOS685**

Drawing Title

Plans - Existing Ground Floor Plan

Drawing Number	Scale
----------------	-------


TP3.1 1:100 @ A

11 011 11000 01

				1:100@A1
--	--	--	--	----------

These drawings are for the purpose of achieving town planning approval only.

Do not scale this drawing. All dimensions are to be verified on site and any discrepancies reported before commencement of any work.

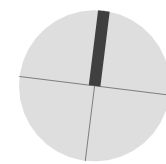[illegible]

flocc

Flocc Studio Ltd.
Studio 157 Harcourt Street
Reddish SK56UP
07940 123 631
tommy@floccstudio.co.uk

**FOR BUILDING
CONTROL
APPROVAL**

Client


685 Moston Lane, Manchester

Project Number **MOS685**

Plans - Existing First Floor Plan

Drawing Number	Scale
----------------	-------

TP3.2 1:100 @ A3

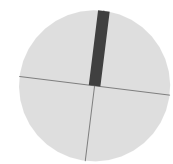[illegible]

flocc

Flocc Studio Ltd.
Studio 157 Harcourt Street
Reddish SK56UP
07940 123 631
tommy@floccstudio.co.uk

**FOR BUILDING
CONTROL
APPROVAL**

Client

685 Moston Lane, Manchester

Project Number **MOS685**
Drawing Title

Plans - Proposed Ground Floor Plan	
Drawing Number	Scale


TP3.3 1:100 @ A

TP3.3 1:100 @ A3

				1:100@A1
--	--	--	--	----------

These drawings are for the purpose of achieving town planning approval only.

Do not scale this drawing. All dimensions are to be verified on site and any discrepancies reported before commencement of any work.

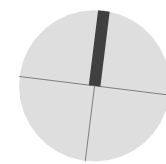[illegible]

flocc

Flocc Studio Ltd.
Studio 157 Harcourt Street
Reddish SK56UP
07940 123 631
tommy@floccstudio.co.uk

**FOR BUILDING
CONTROL
APPROVAL**


Client

685 Moston Lane, Manchester


Project Number **MOS685**
Drawing Title
Plans - Proposed First Floor Plan

TP3.4 1:100 @ A

TP3.4 1:100 @ A3

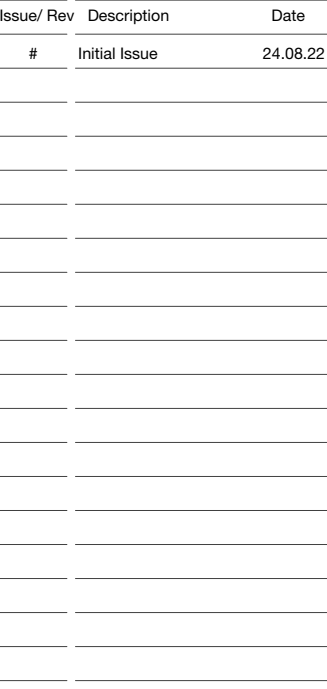


key plan
scale 1:500

 


Ground Floor Plan

Existing Front Elevation

 

Ground Floor Plan

Existing Rear Elevation

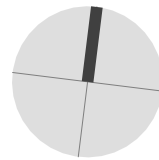

flocc

Flocc Studio Ltd.
Studio 157 Harcourt Street
Reddish SK56UP
07940 123 631
tommy@floccstudio.co.uk

Client

685 Moston Lane, Manchester

Project Number **MOS685**
Drawing Title
Elevations - Existing

Drawing Number	Scale
TP5.1	1:100 @ A

--	--	--	--

--	--	--	--

These drawings are for the purpose of achieving town planning approval only.

Do not scale this drawing. All dimensions are to be verified on site and any discrepancies reported before commencement of any work.

[illegible]

key plan
scale 1:500

First Floor Plan

Ground Floor Plan


Existing Side Elevation

key plan
scale 1:500

First Floor Plan

Ground Floor Plan

Existing Side Elevation

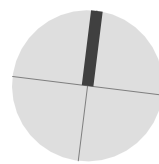

flocc

Flocc Studio Ltd.
Studio 157 Harcourt Street
Reddish SK56UP
07940 123 631
tommy@floccstudio.co.uk

Client

685 Moston Lane, Manchester

Project Number **MOS685**
Drawing Title
Elevations - Existing

Drawing Number	Scale
TP5.2	1:100 @ A

0 2 5

1:100@A 1

General Note:
All new materials shown hatched for clarity

NOTES

These drawings are for the purpose of achieving town planning approval only.

Do not scale this drawing. All dimensions are to be verified on site and any discrepancies reported before commencement of any work.

[illegible]

key plan
scale 1:500

First Floor Plan

Ground Floor Plan


Proposed Front Elevation

key plan
scale 1:500

First Floor Plan

Ground Floor Plan

Proposed Rear Elevation

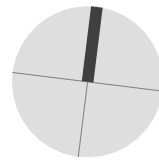

flocc

Flocc Studio Ltd.
Studio 157 Harcourt Street
Reddish SK56UP
07940 123 631
tommy@floccstudio.co.uk

685 Moston Lane, Manchester

Project Number **MOS685**

Drawing Title

Elevations - Propose

Drawing Num
TP5.3


Scale

1:100 @ A3

All new materials shown hatched for clarity

These drawings are for the purpose of achieving town planning approval only.

Do not scale this drawing. All dimensions are to be verified on site and any discrepancies reported before commencement of any work.

 [illegible]


Ground Floor Plan

Proposed Side Elevation



Ground Floor Plan

Proposed Side Elevation

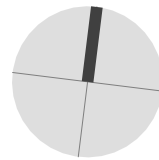

Flocc Studio Ltd.
Studio 157 Harcourt Street
Reddish SK56UP
07940 123 631
tommy@floccstudio.co.uk

Project Number: MOS685

Drawing Title

Drawing Number	Scale
----------------	-------

TP5.4 1:100 @ A3