

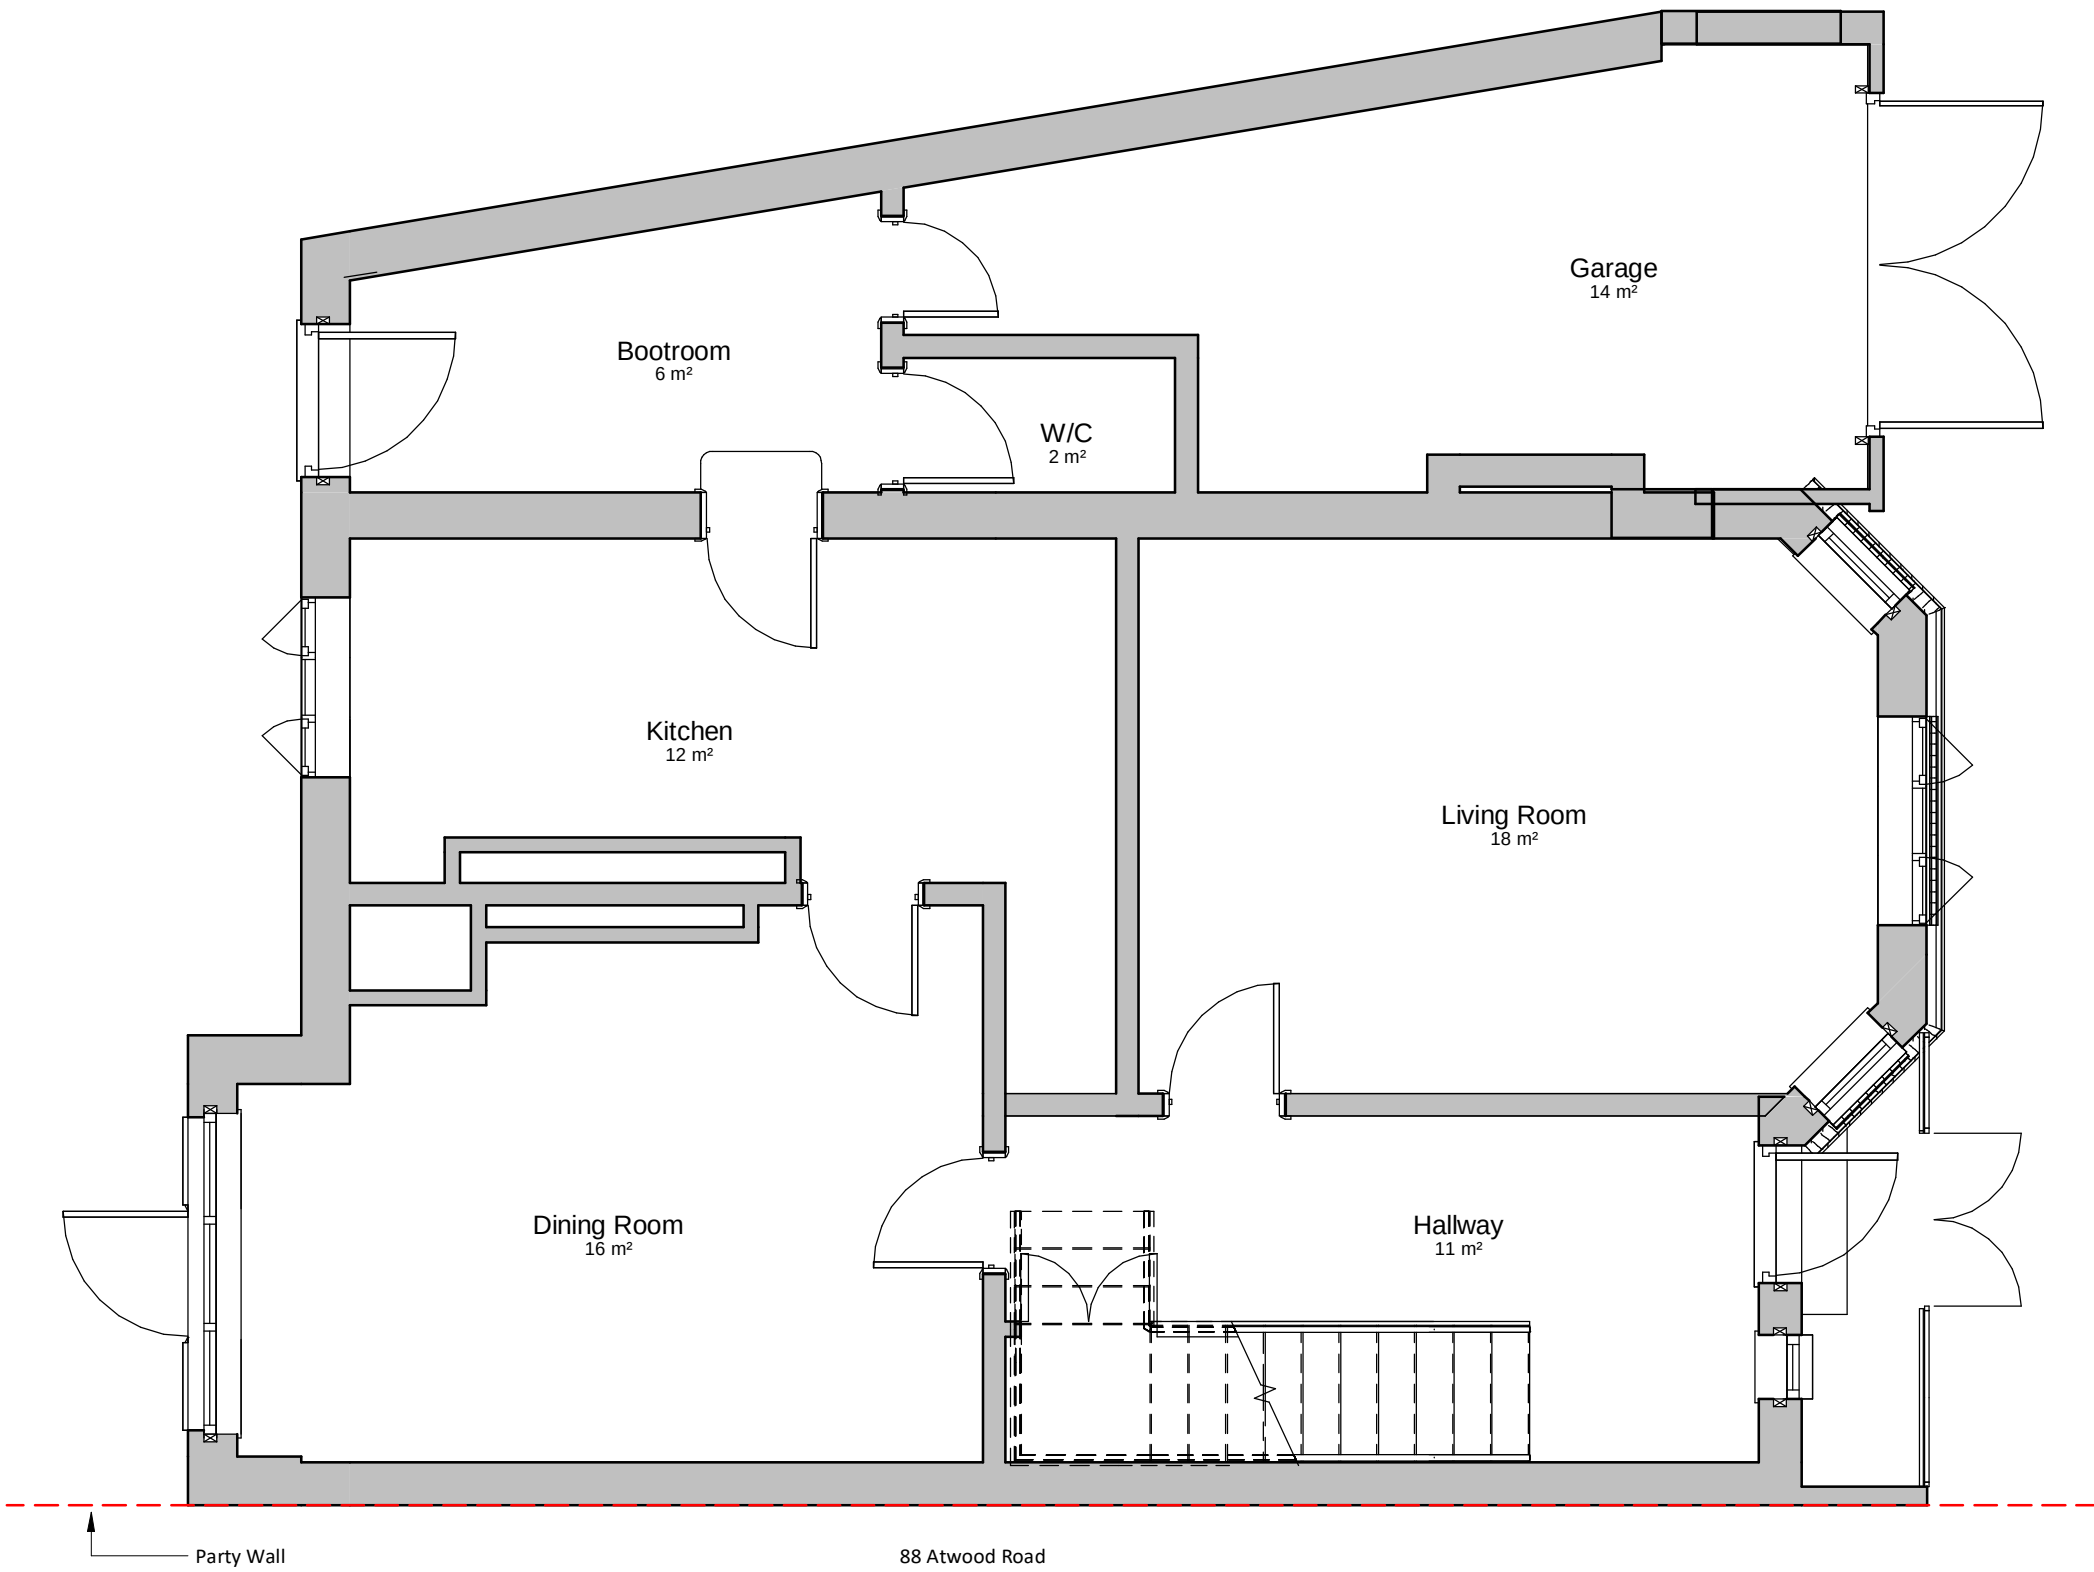


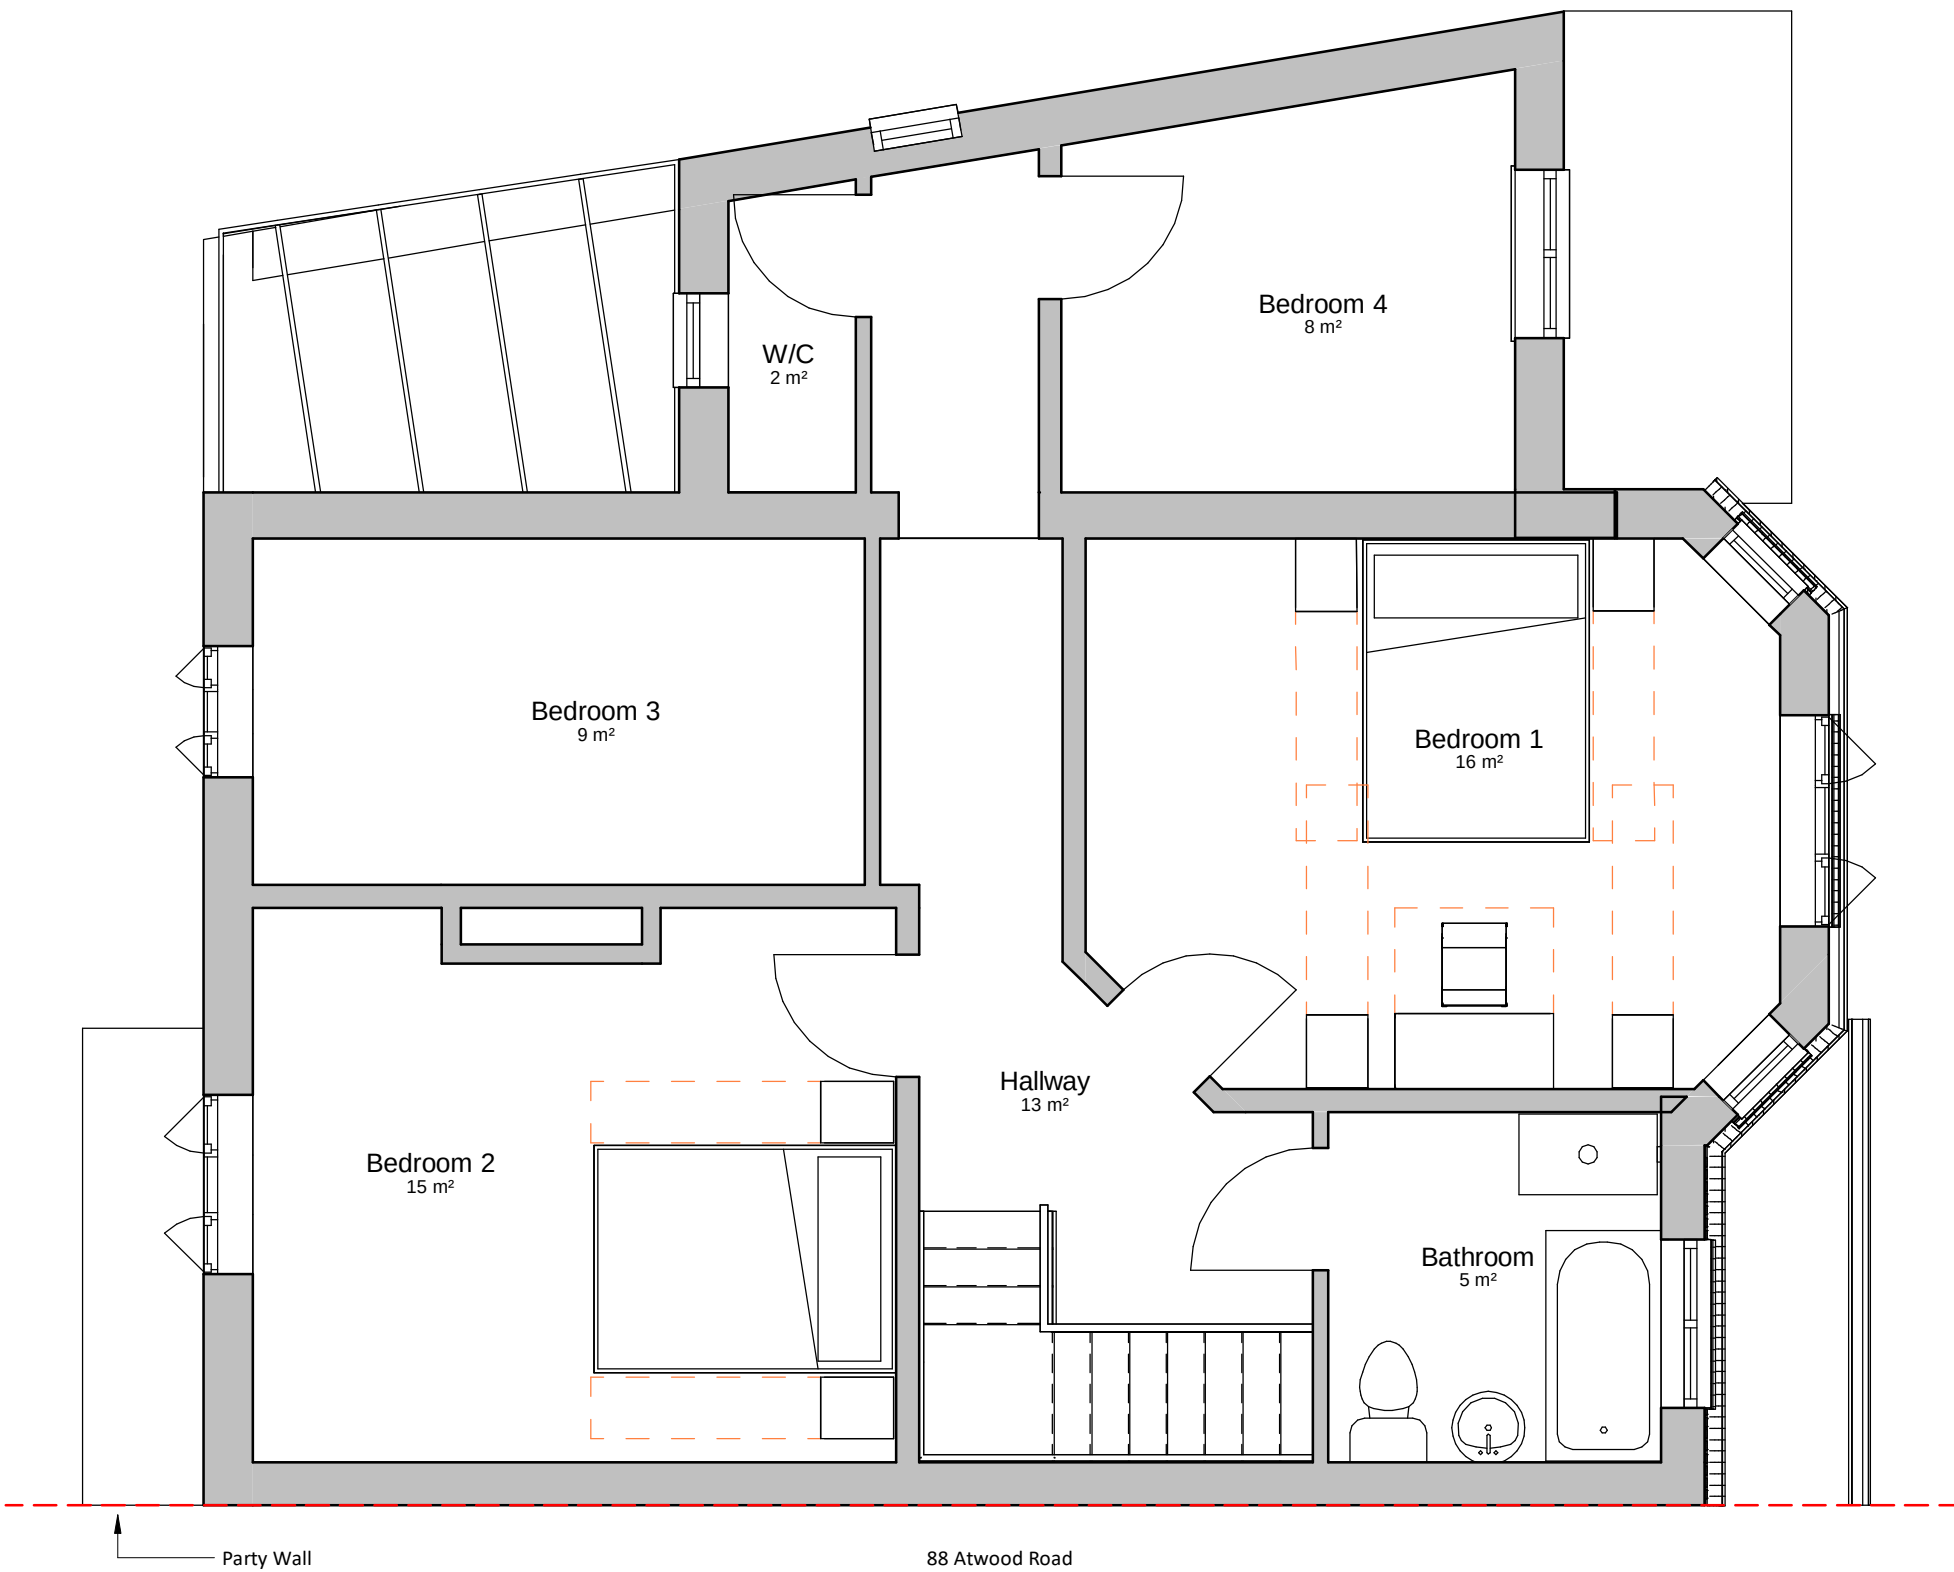

00 Existing Ground Floor Plan
1 : 50

 

01 Existing Floor Plan
1 : 50

Rev	Date	Int	Description
-----	------	-----	-------------

btp
ARCHITECTS

RIBA
Chartered Practice

CLIENT:

Grace Rothery

PROJECT:

90 Atwood Road, Didsbury

DESCRIPTION:

Existing Floor Plans

PURPOSE OF ISSUE:

Building Regulations

DRAWN BY: CHECKED BY: DATE: SCALE @ A2:

MP AP 16.07.21 1 : 50

JOB NO: STATUS CODE: DRAWING NO: REV:

3840 S0 202

FILE IDENTIFIER:

AR-BTP-01-ZZ-DR-A-3840_202

Elizabeth House 486 Didsbury Road Heaton Mersey Stockport SK4 3BS
0161 443 1221 info@bernardtaylor.co.uk www.btparchitects.co.uk