


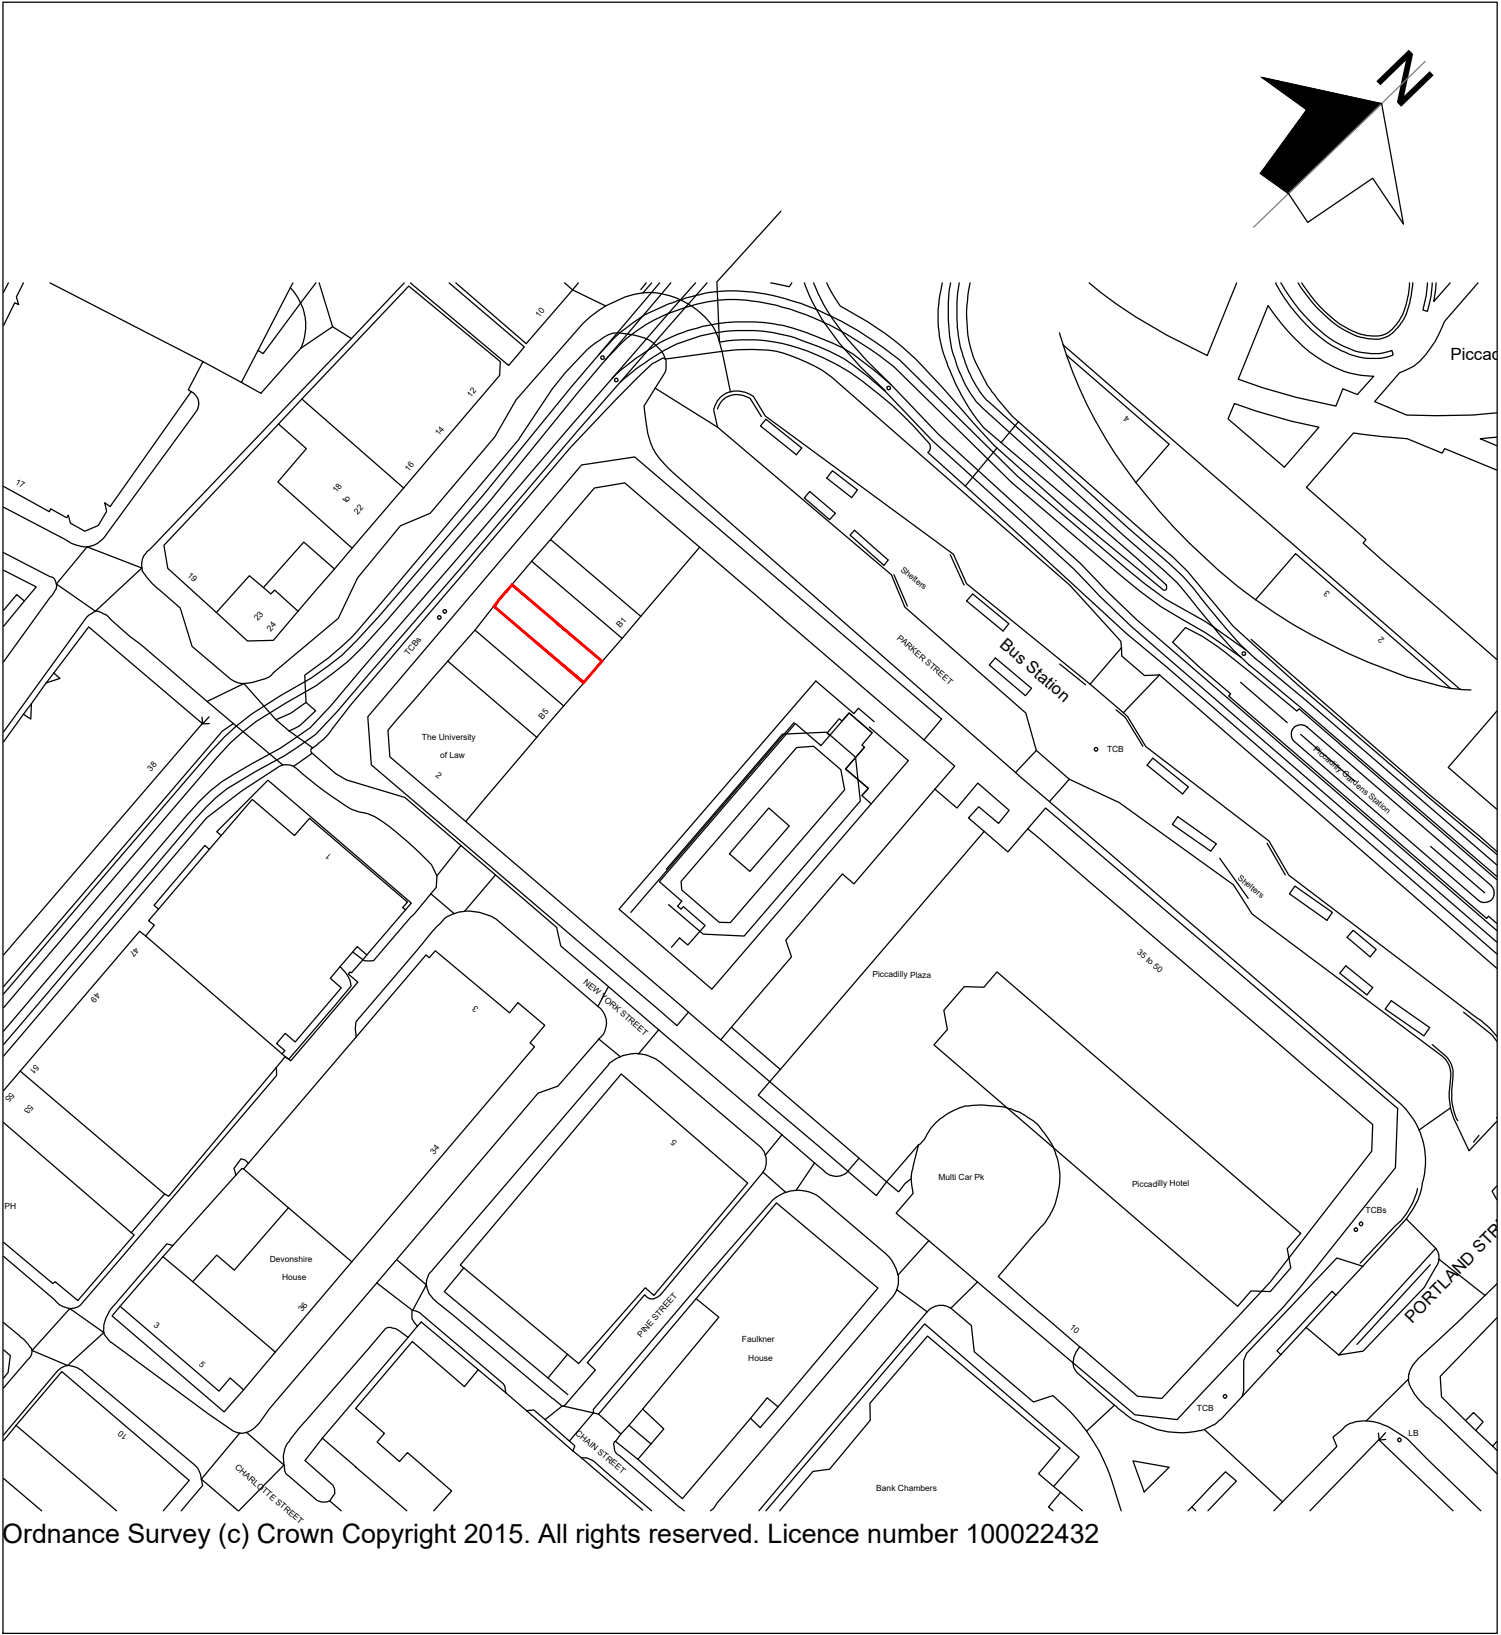


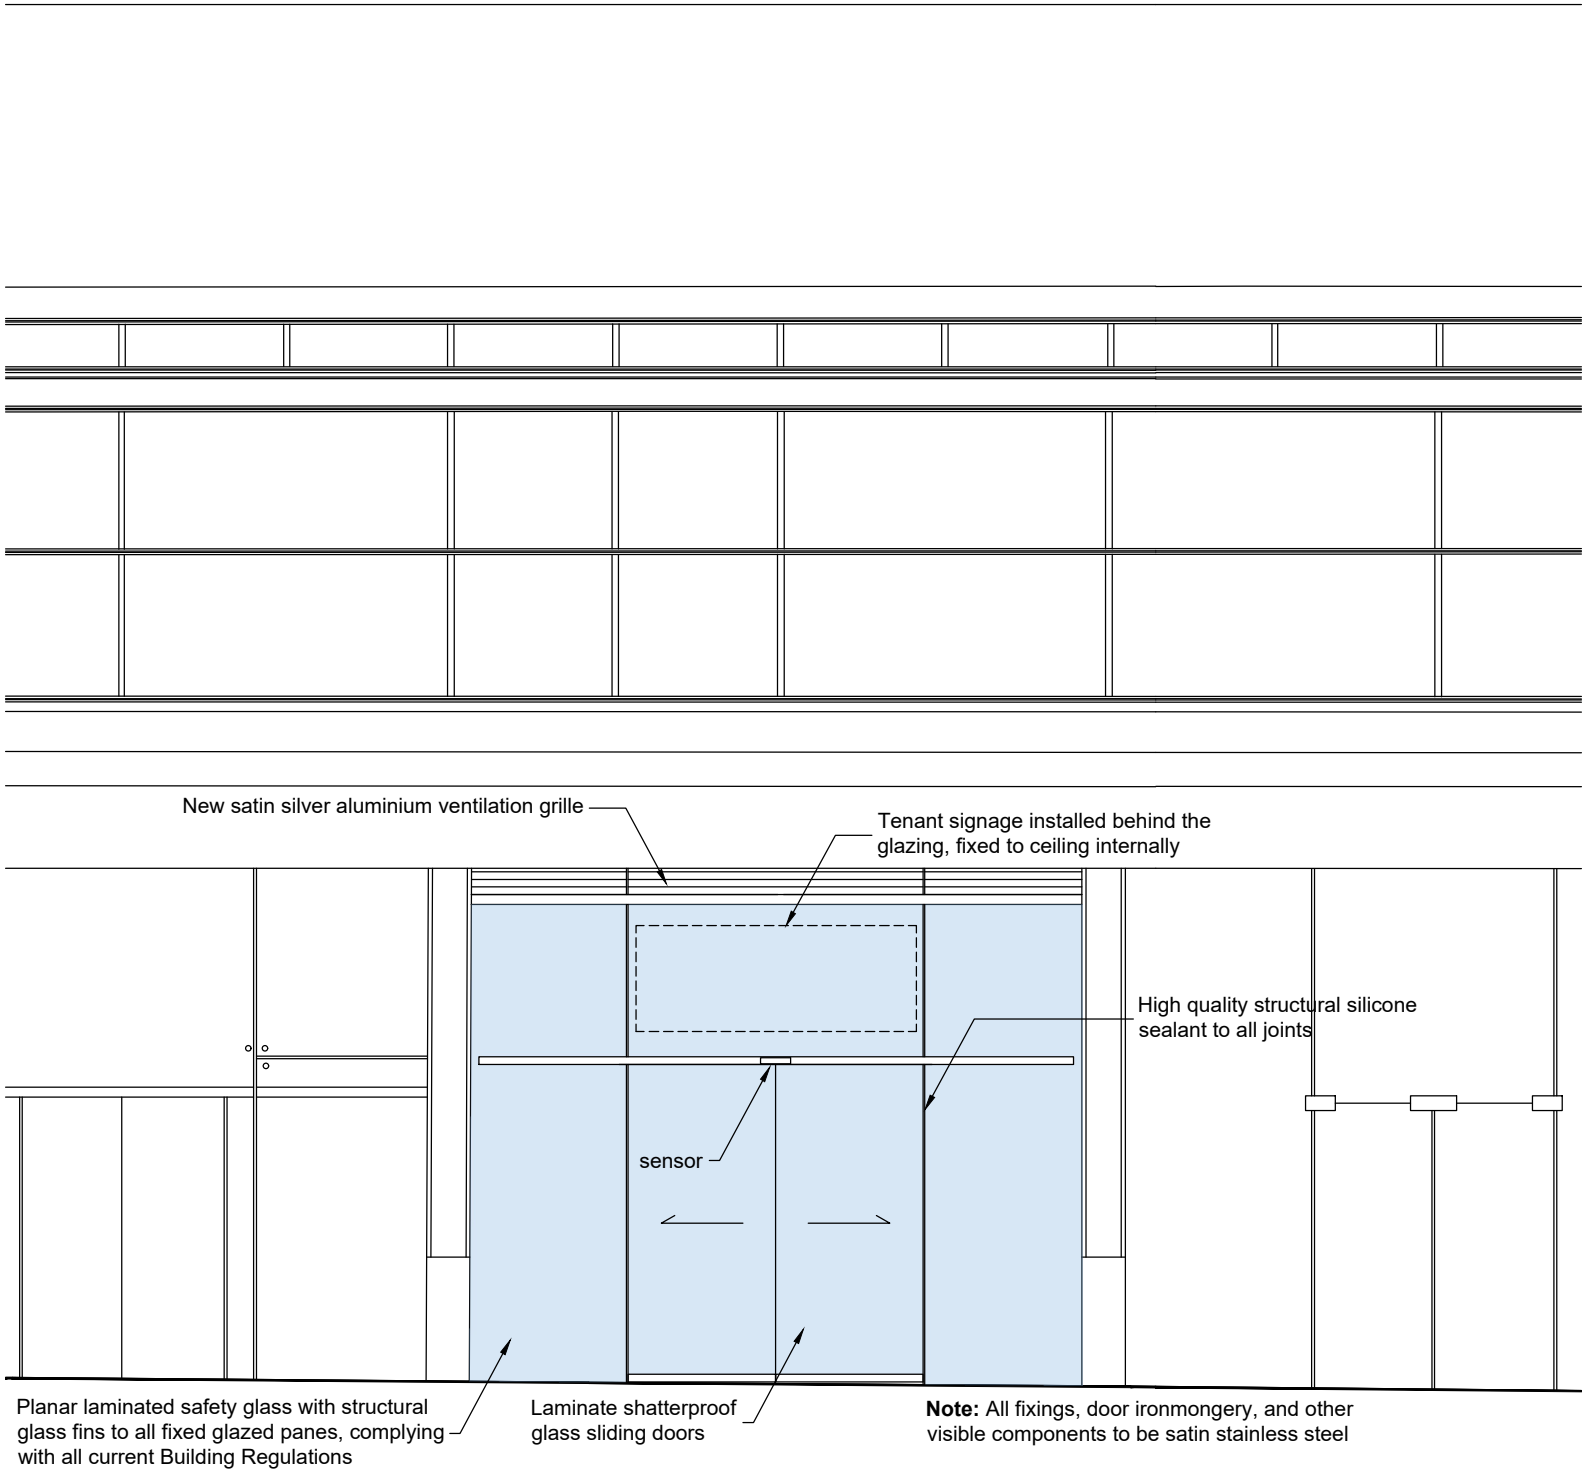


SITE PLAN 1:1250 @ A1

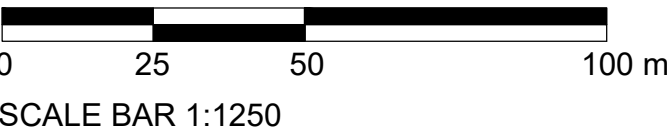


UNIT B3 PROPOSED ELEVATION 1:50 @ A1

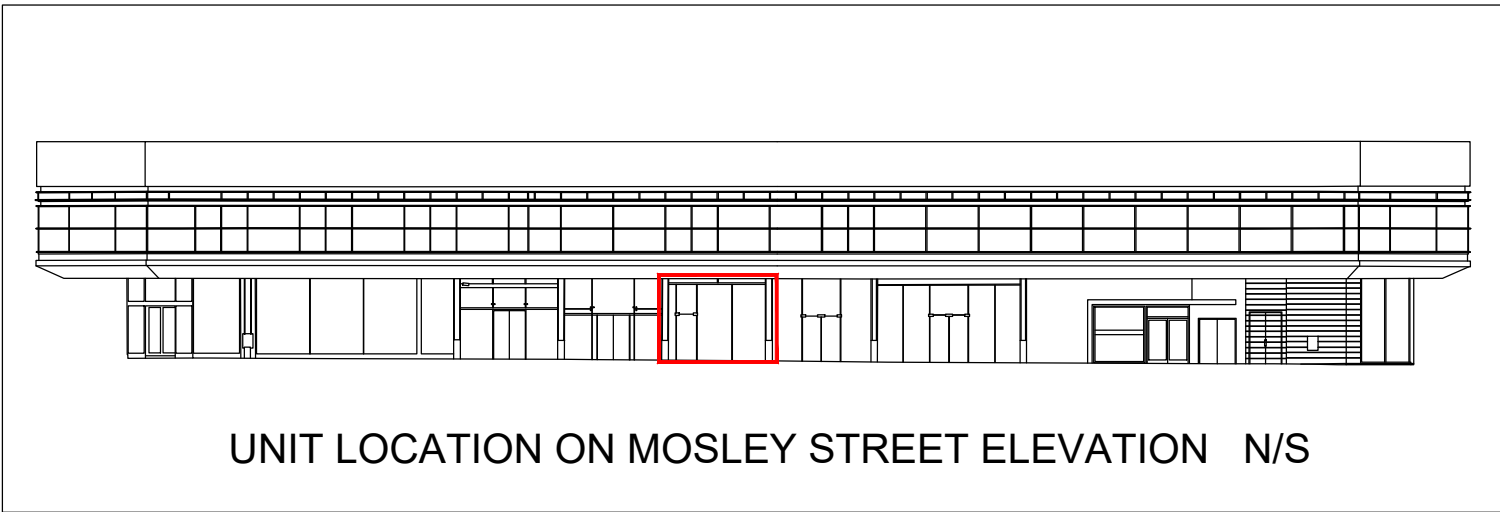


UNIT LOCATION ON MOSLEY STREET ELEVATION N/S

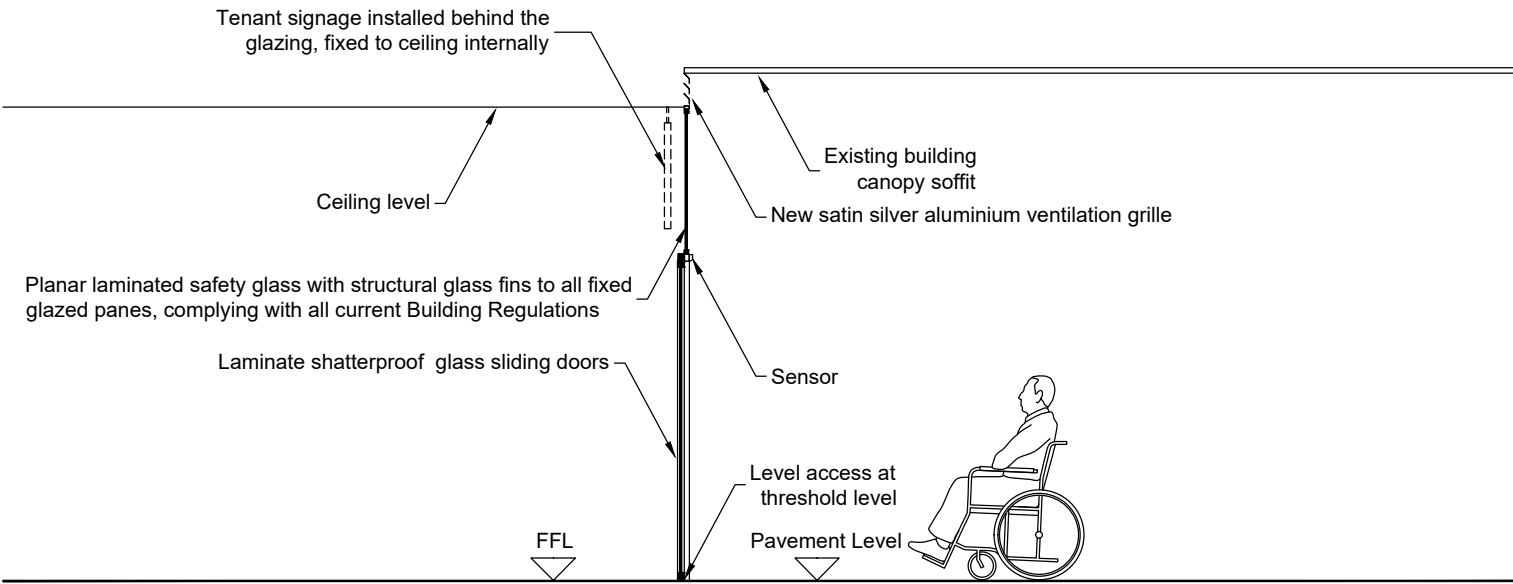

PROPOSED SECTION THROUGH THE SHOPFRONT ENTRANCE 1:50 @ A1

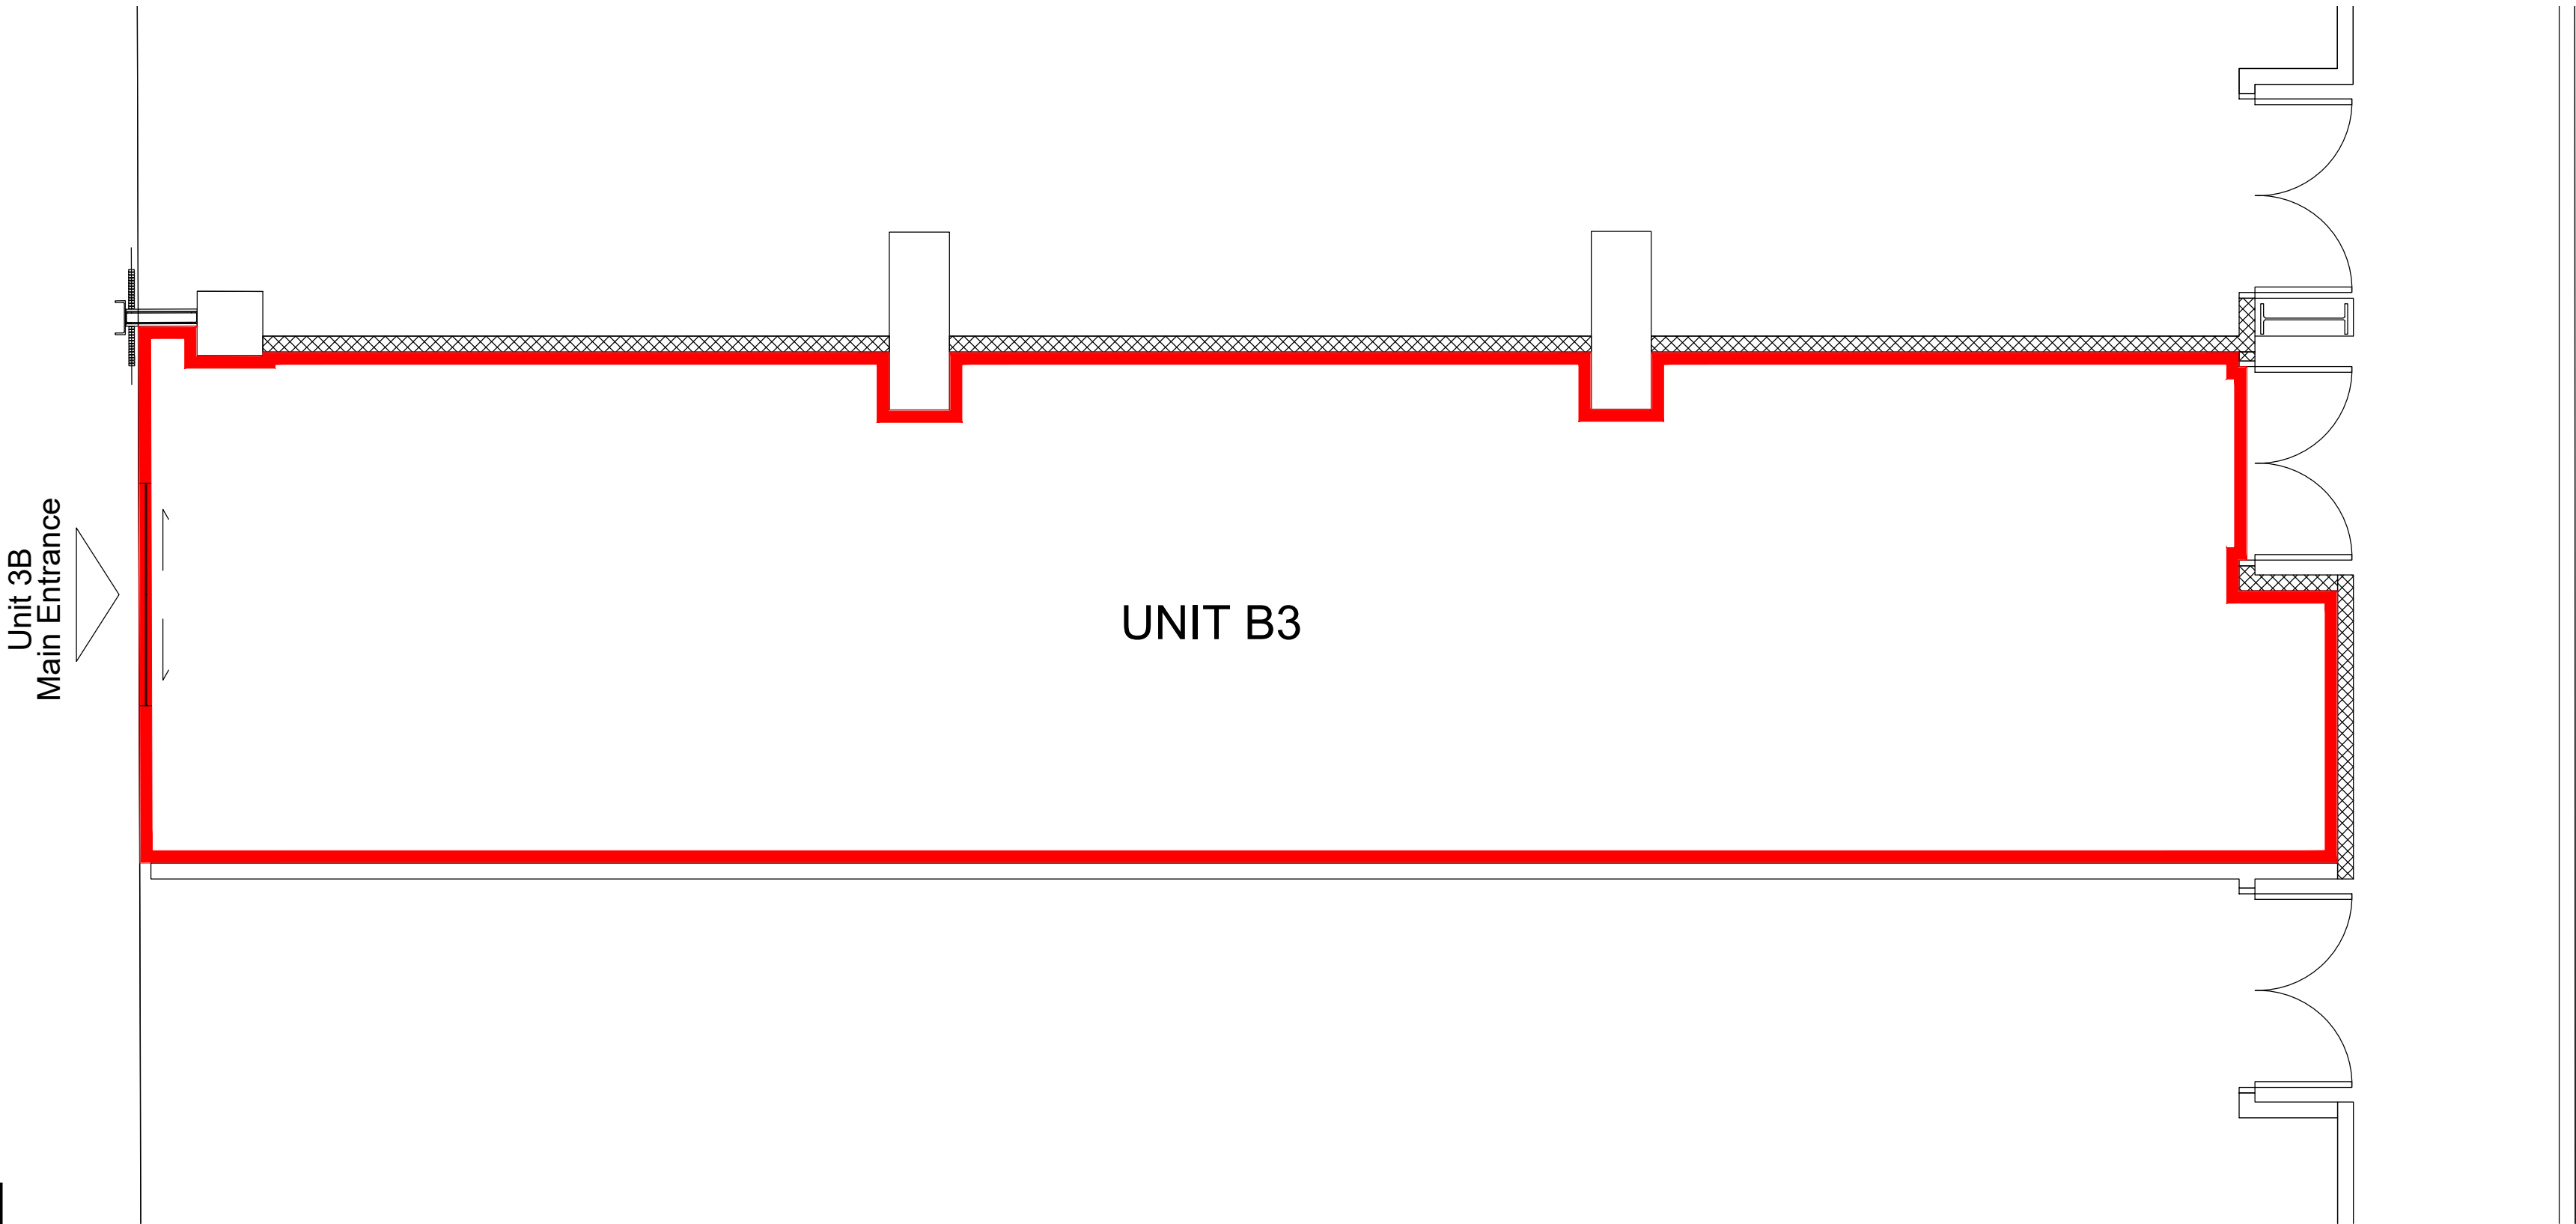

UNIT PLAN 1:50 @ A1

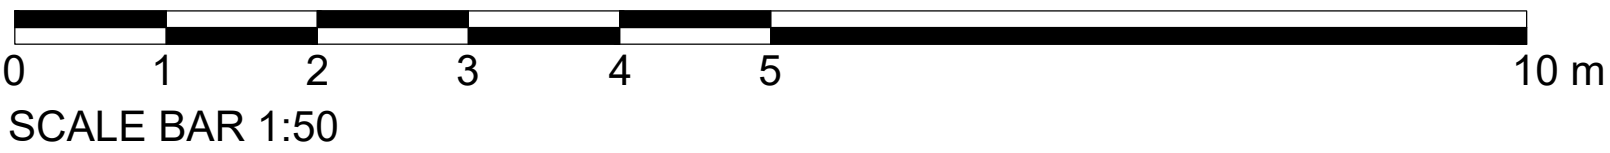

- NOTES
- DO NOT SCALE FROM THIS DRAWING.
 - ALL DIMENSIONS MUST BE CHECKED ON SITE.
 - ALL RIGHTS RESERVED. NO REPRODUCTION IN ANY MATERIAL FORM IS PERMITTED WITHOUT CONSENT.
 - THIS DRAWING IS COPYRIGHT OF CUMMING-GROUP.

REVISIONS			
No.	DATE	DETAILS	INITIALS
P1	03.10.22	Planning issue	AS
P2	27.10.22	Revised planning issue	AS
P3	16.11.22	Notes updated	AS

client
CITY TOWER TRUST

project
CITY TOWER, PICCADILLY PLAZA,
MANCHESTER

title
UNIT B3
PROPOSED PLAN & FRONT ELEVATION

scales
1:50 @ A1

date	03.10.22	drawn	AS	checked	TI
drawing no.	1477 - 600			revision	P3