




AS EXISTING ELEVATIONS

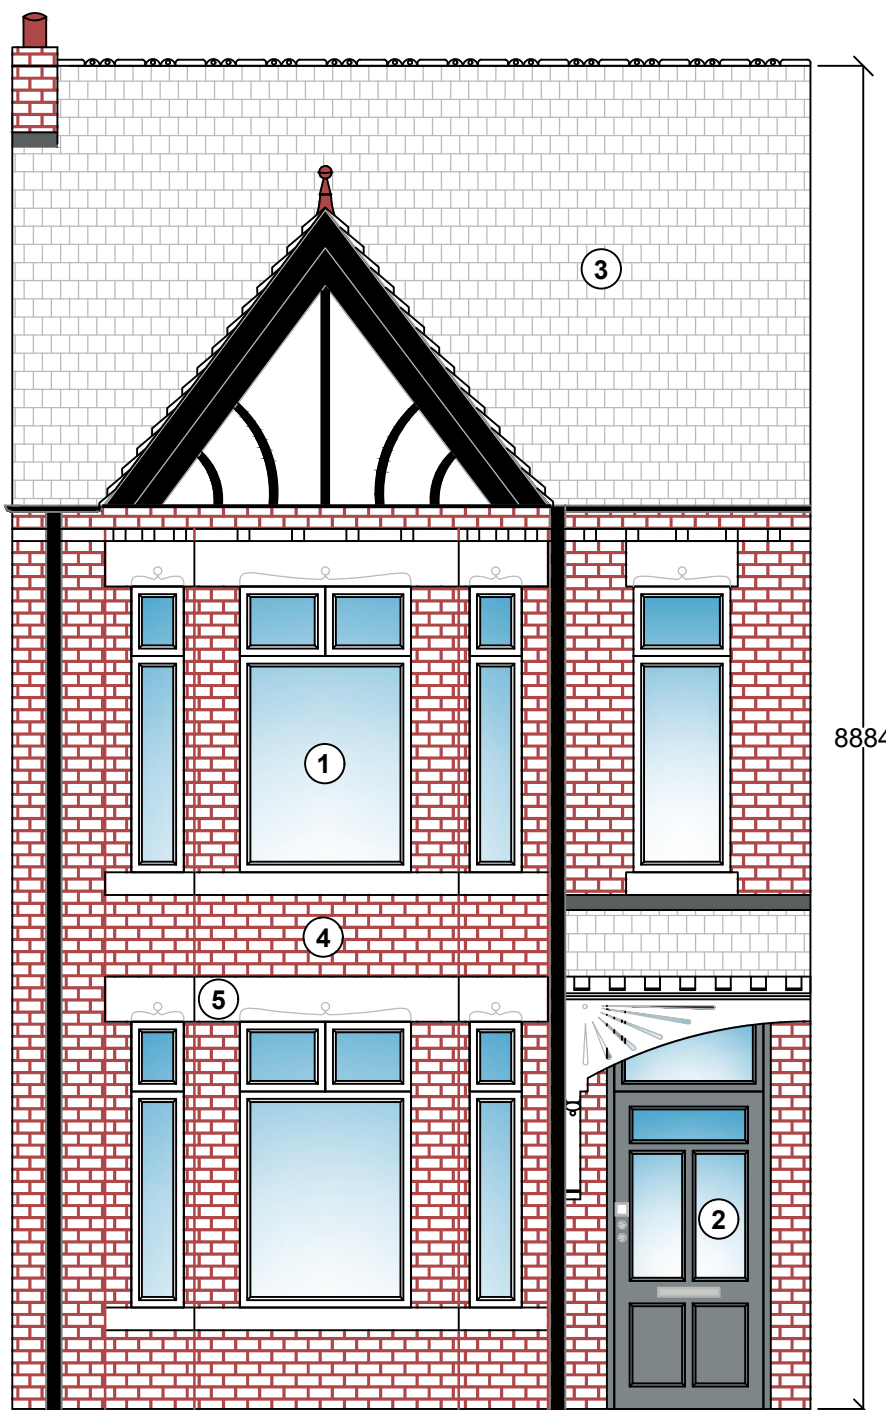

FRONT ELEVATION

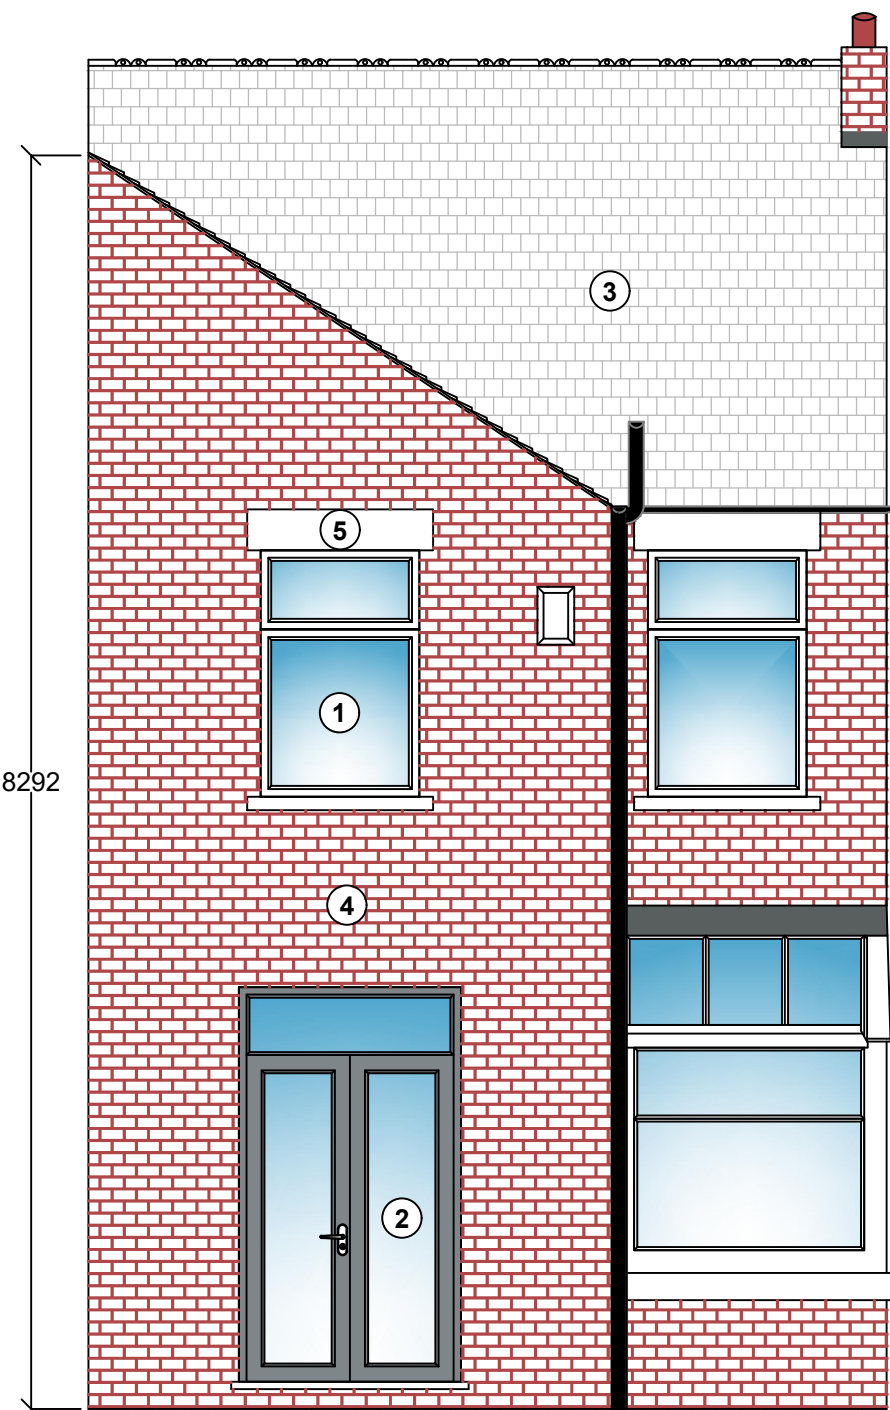

REAR ELEVATION

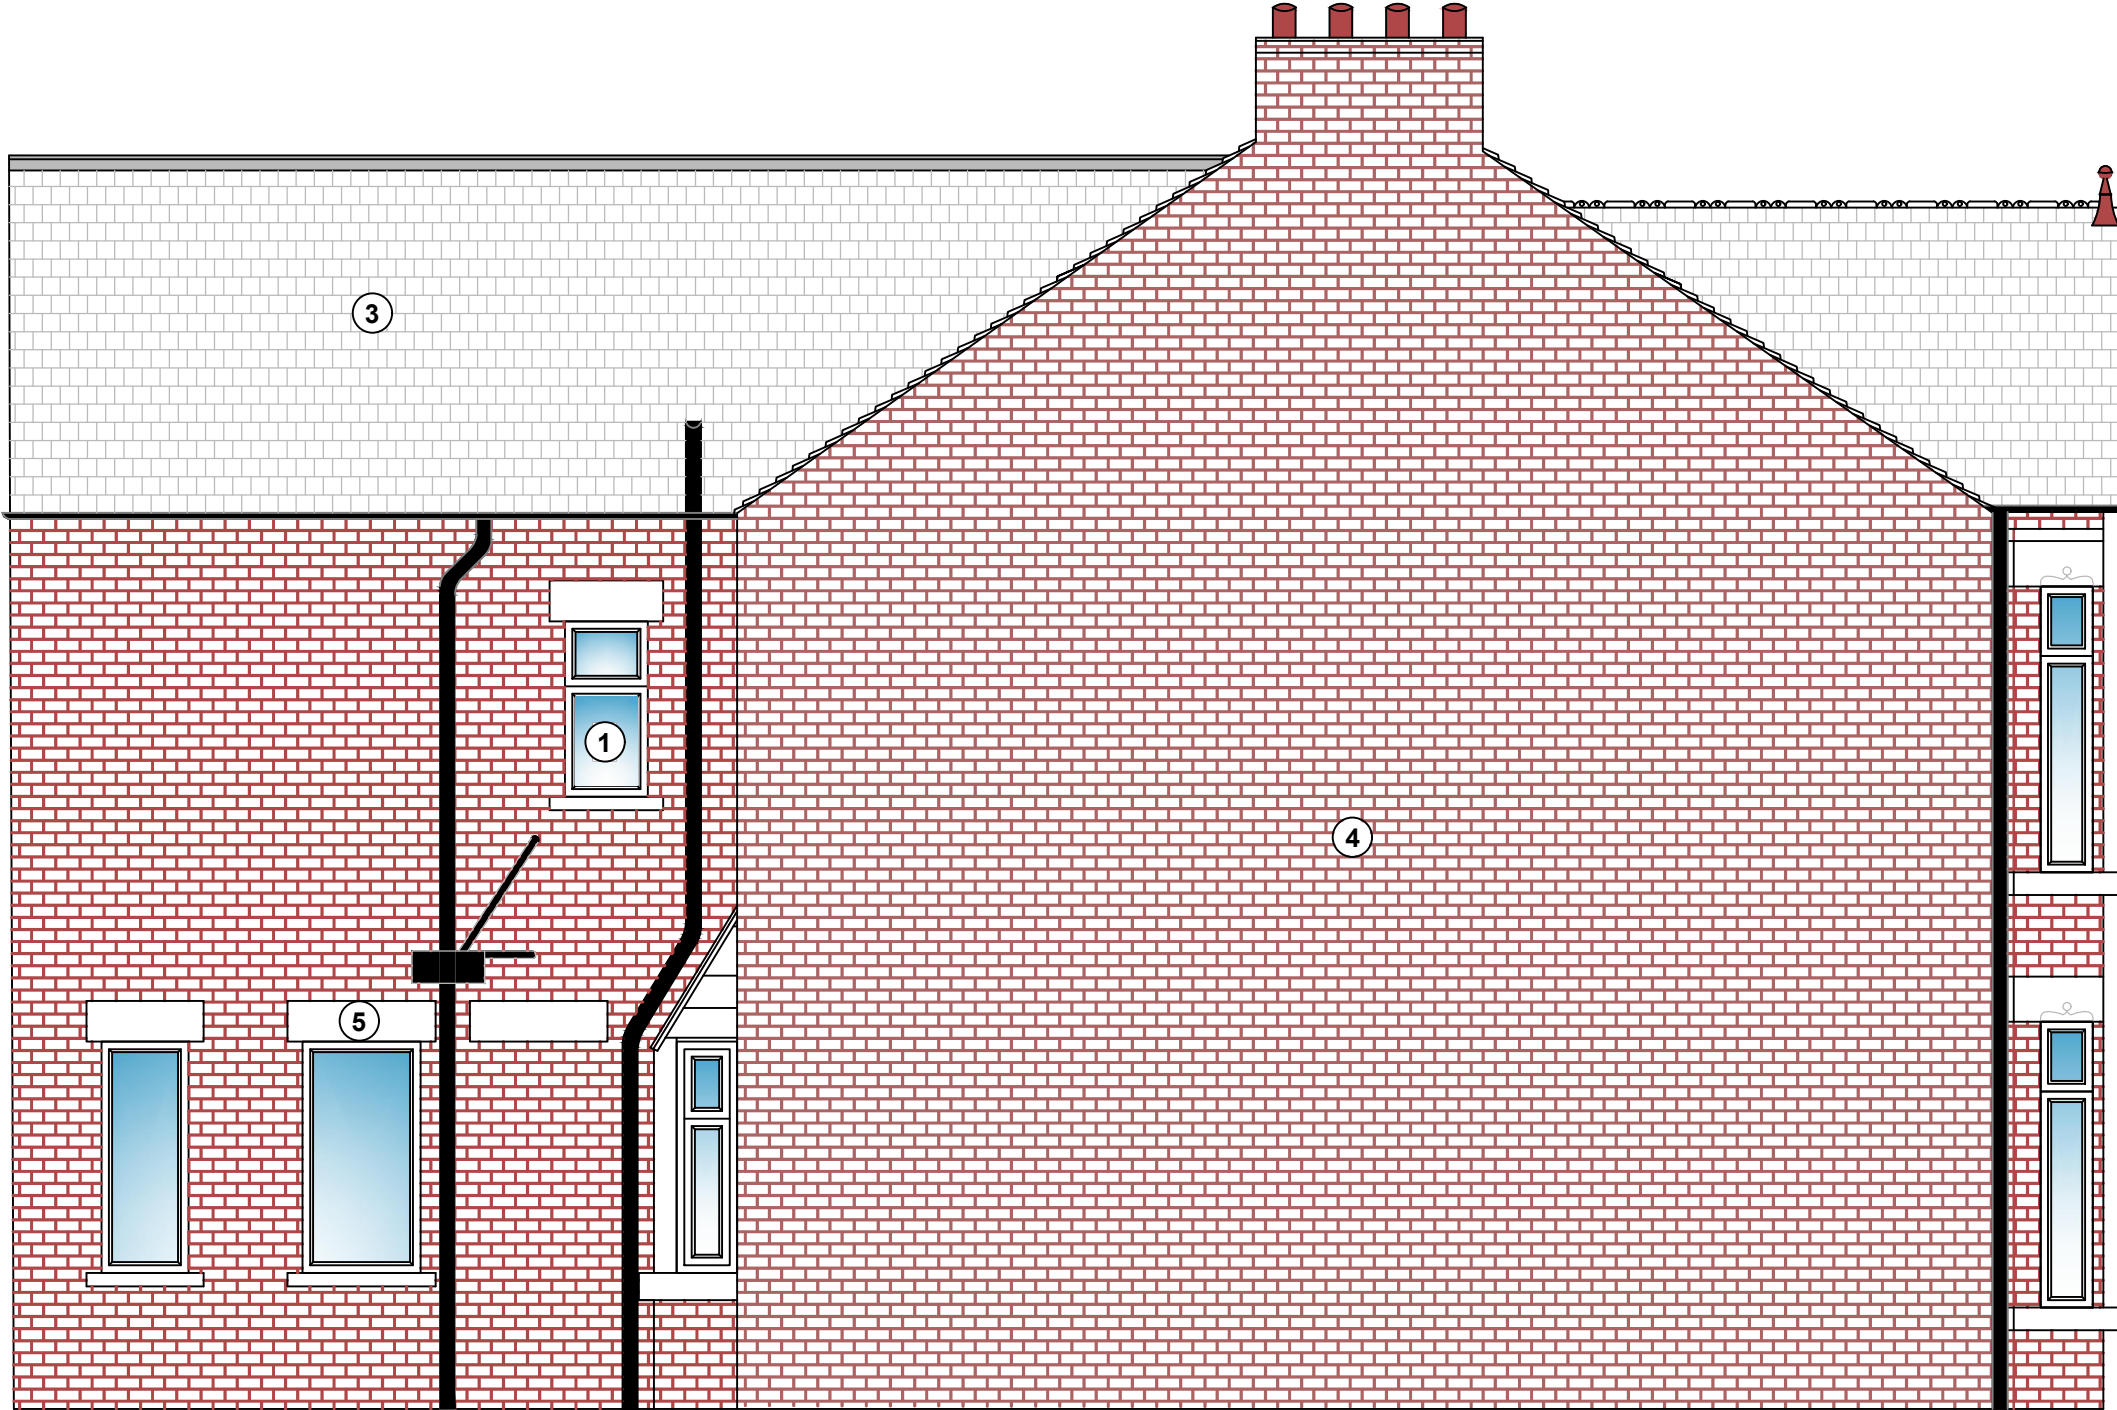

SIDE ELEVATION


AS PROPOSED ELEVATIONS



FRONT ELEVATION




REAR ELEVATION

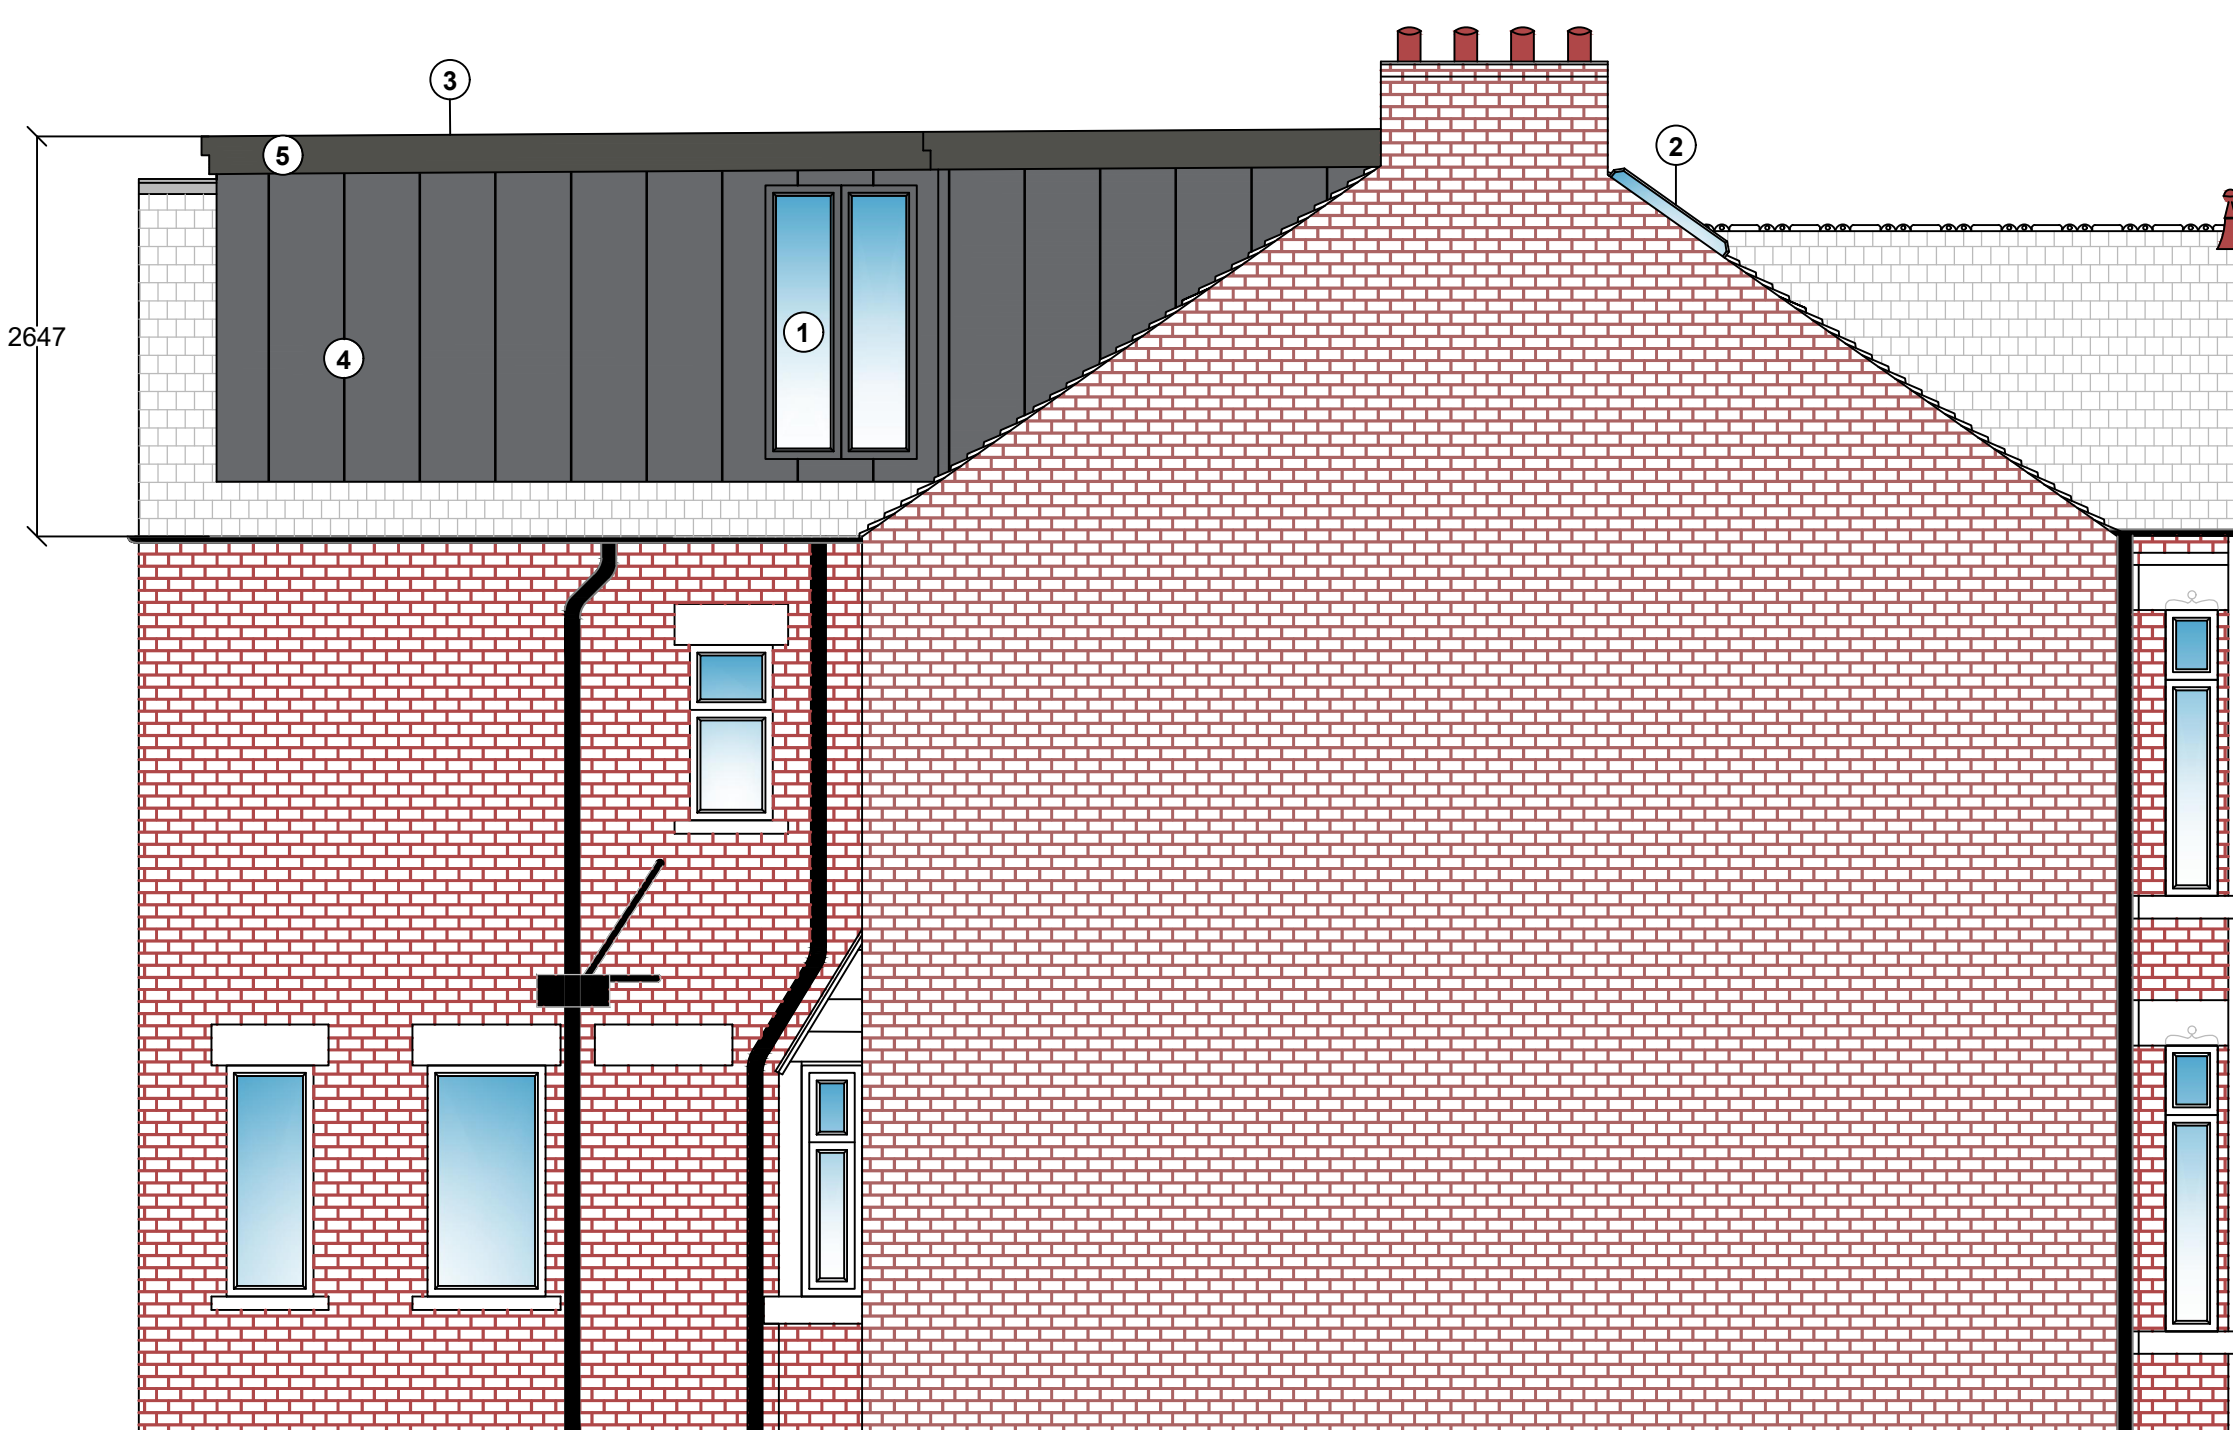

SIDE ELEVATION

Note:
Contractor is to verify all dimensions and levels on site prior to site works commencement. Under no circumstances are any dimensions or levels to be scaled from this drawing number for the purpose of manufacturing components. Contractor to report any discrepancies to the Designer.

SITE LOCATION
PLAN 1:1250

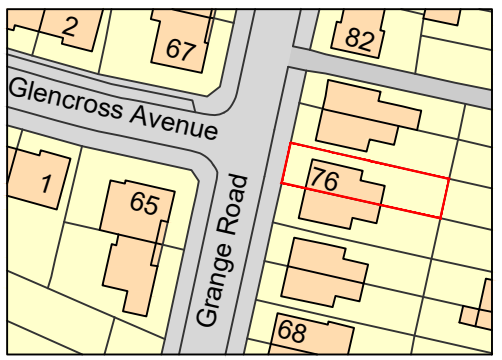

1:1250
25m 0 25m 50m 75m 100m 125m

EXISTING MATERIALS KEY:

- ① uPVC window units. (White).
- ② Timber entrance doors (Grey).
- ③ Pitched Slate roof covering.
- ④ Brick external masonry.
- ⑤ Painted concrete lintels and cills (White).

PROPOSED MATERIALS KEY:

- ① New uPVC framed windows (Anthracite Grey).
- ② New Velux Rooflights.
- ③ New single ply flat roof covering.
- ④ New zinc cladding.
- ⑤ New uPVC fascia (Anthracite Grey).

REVISION	DESCRIPTION	DATE
--	PLANNING	NOV 22
SCALE	1:50	
ORIGINAL SIZE	A1	
	DRAWN	SIGNATURE
	CHECKED	DATE
	APPROVED	

This drawing is copyright and may not be reproduced or made use of unless expressly agreed by M Bradbury Consulting Ltd

CLIENT	Mr & Mrs Garvey 76 Grange Road Chorlton Manchester M21 9WX
--------	--

PROJECT	LOFT CONVERSION
---------	-----------------



59 Wilmslow Road, Handforth, Cheshire, SK9 3EN
WEB: www.bradbury-consulting.co.uk TEL: 01625 522 209

TITLE	AS EXISTING & PROPOSED ELEVATIONS
-------	-----------------------------------

JOB NUMBER	76 Grange Road
------------	----------------

DRAWING NUMBER	76 Grange Road - PL02
----------------	-----------------------

1:50
1m 0 1m 2m 3m 4m 5m