




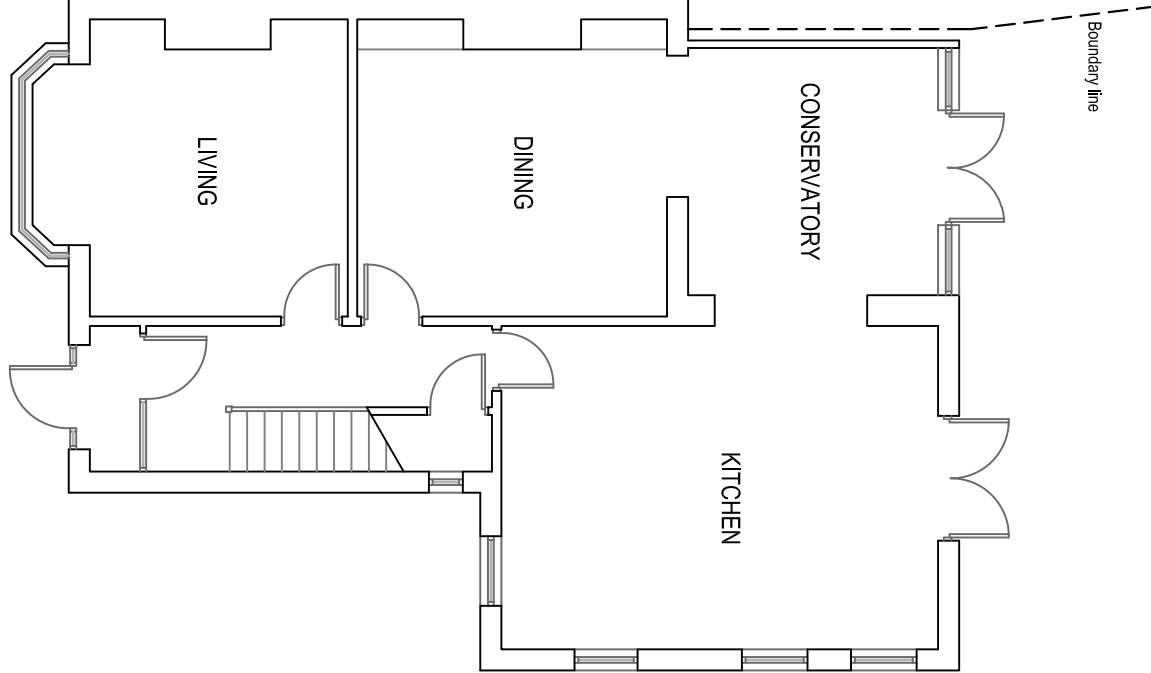


EXISTING GF PLAN 1:100 @ A3

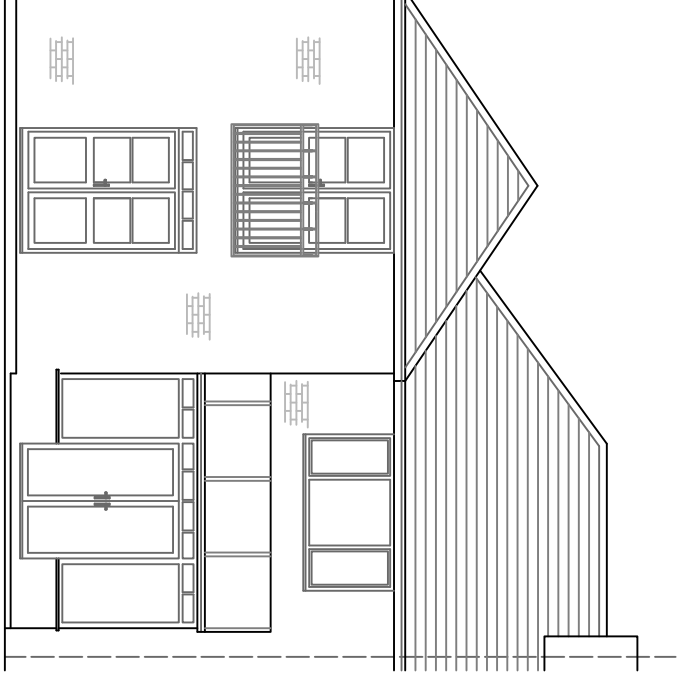


EXISTING REAR ELEVATION 1:100

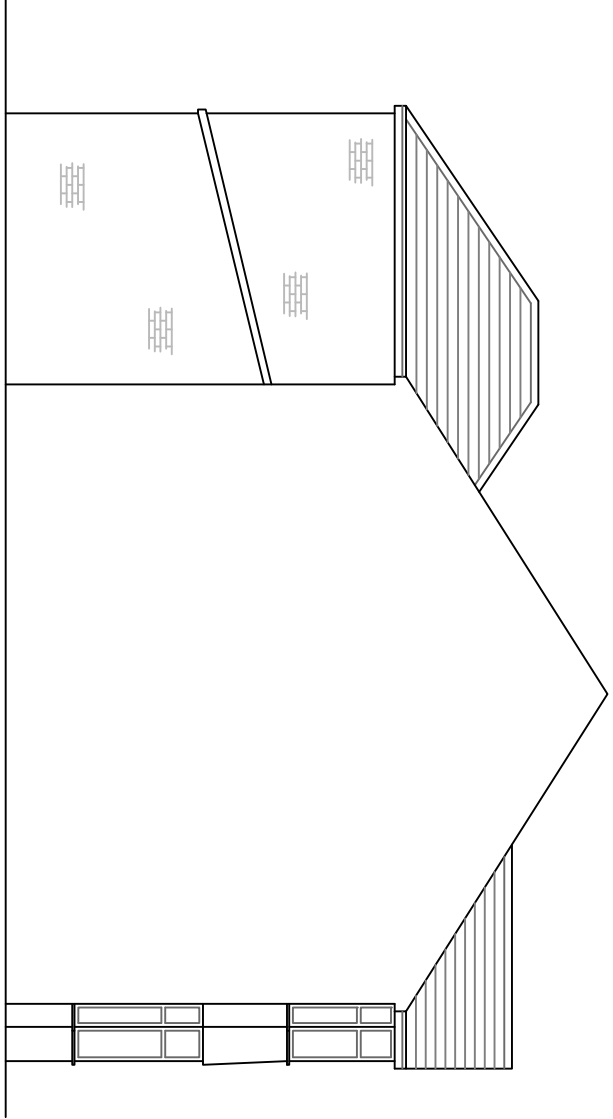


EXISTING SIDE ELEVATION 1:100

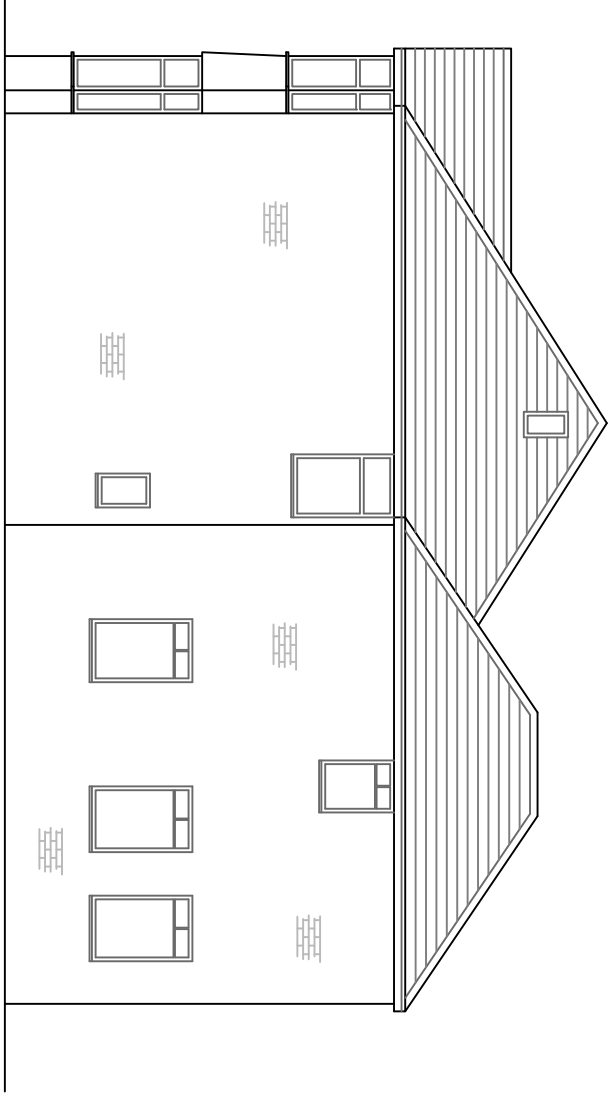


EXISTING SIDE ELEVATION 1:100

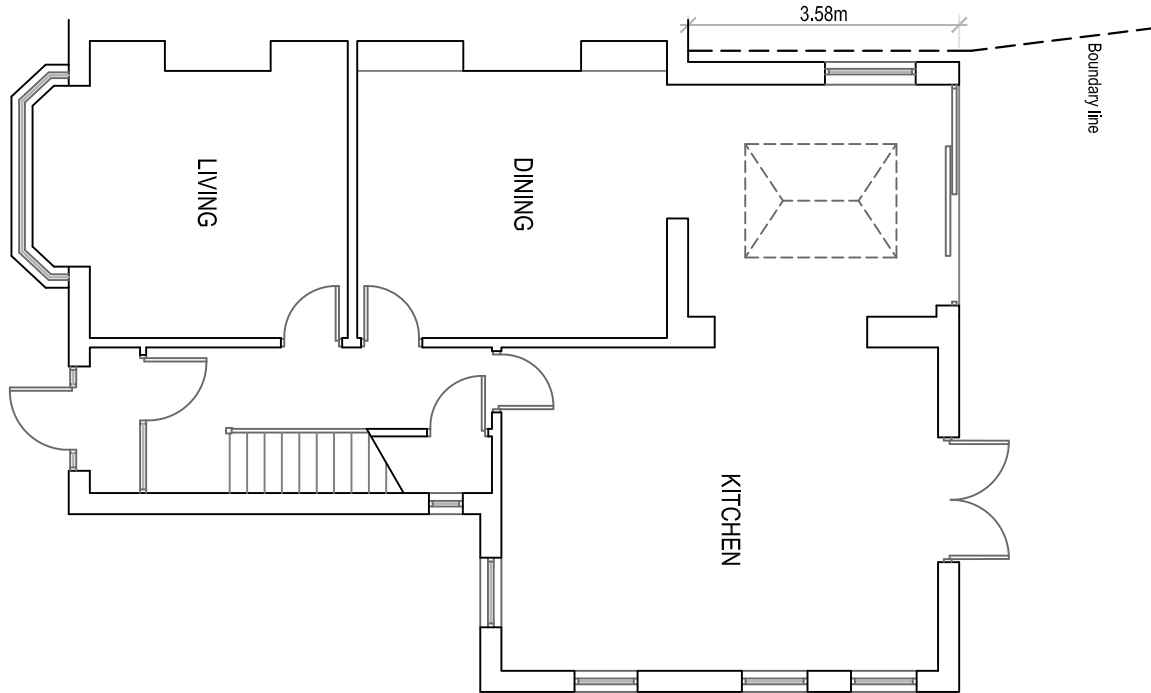


PROPOSED GF PLAN 1:100 @ A3

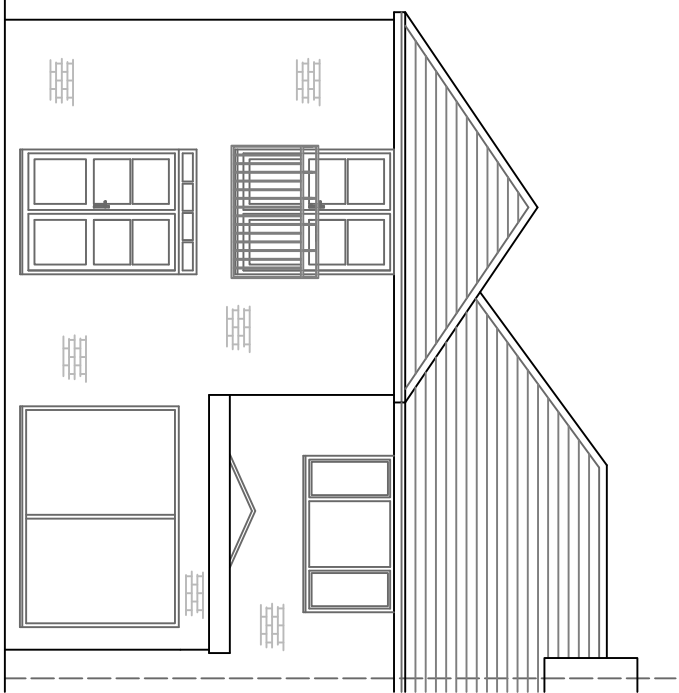


PROPOSED REAR ELEVATION 1:100

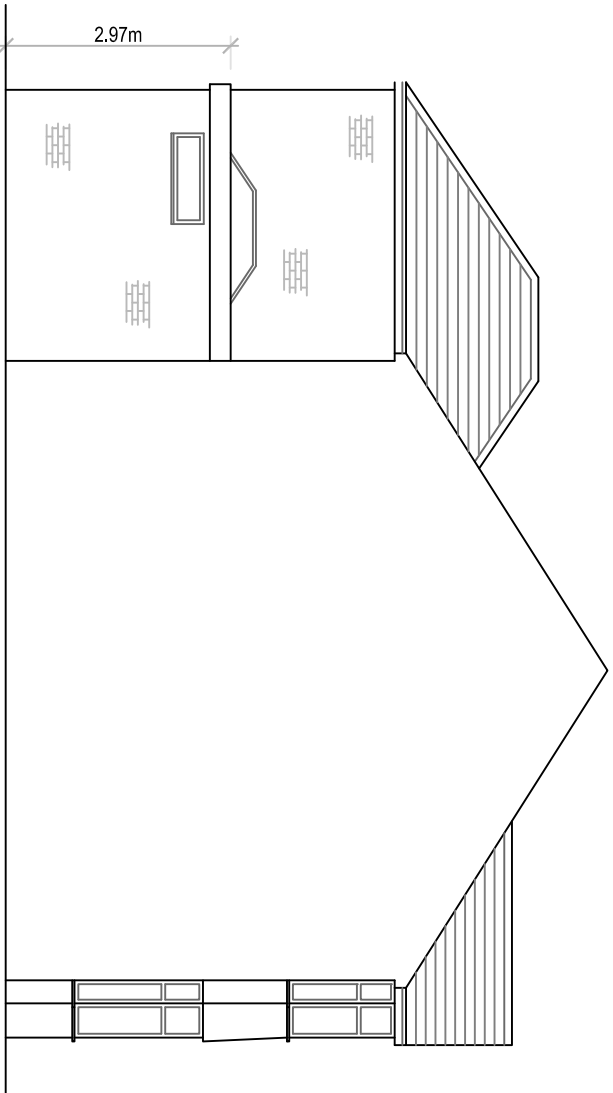


PROPOSED SIDE ELEVATION 1:100

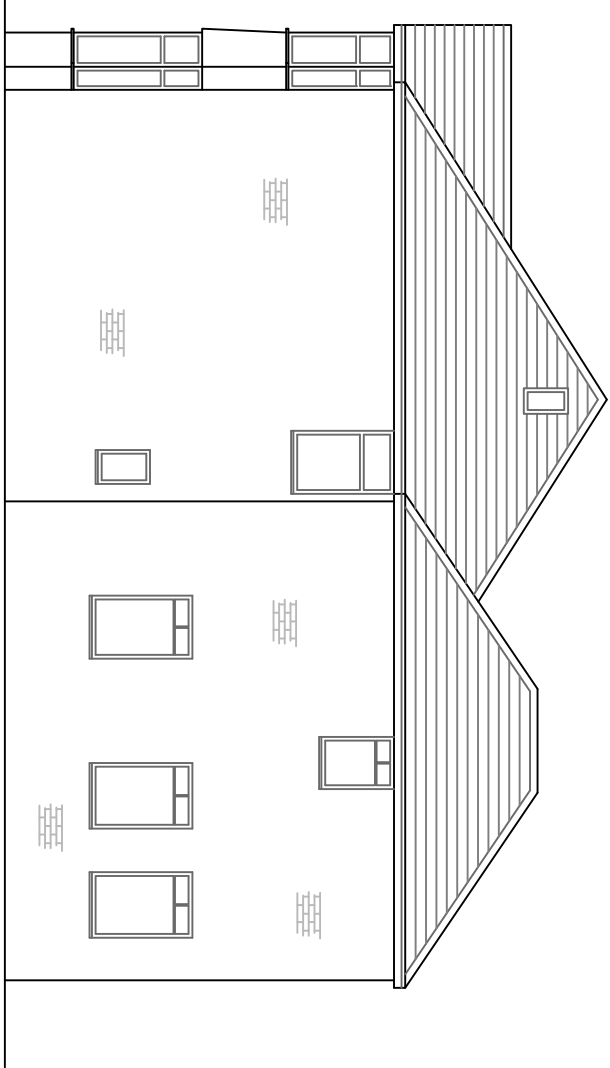




PROPOSED SIDE ELEVATION 1:100

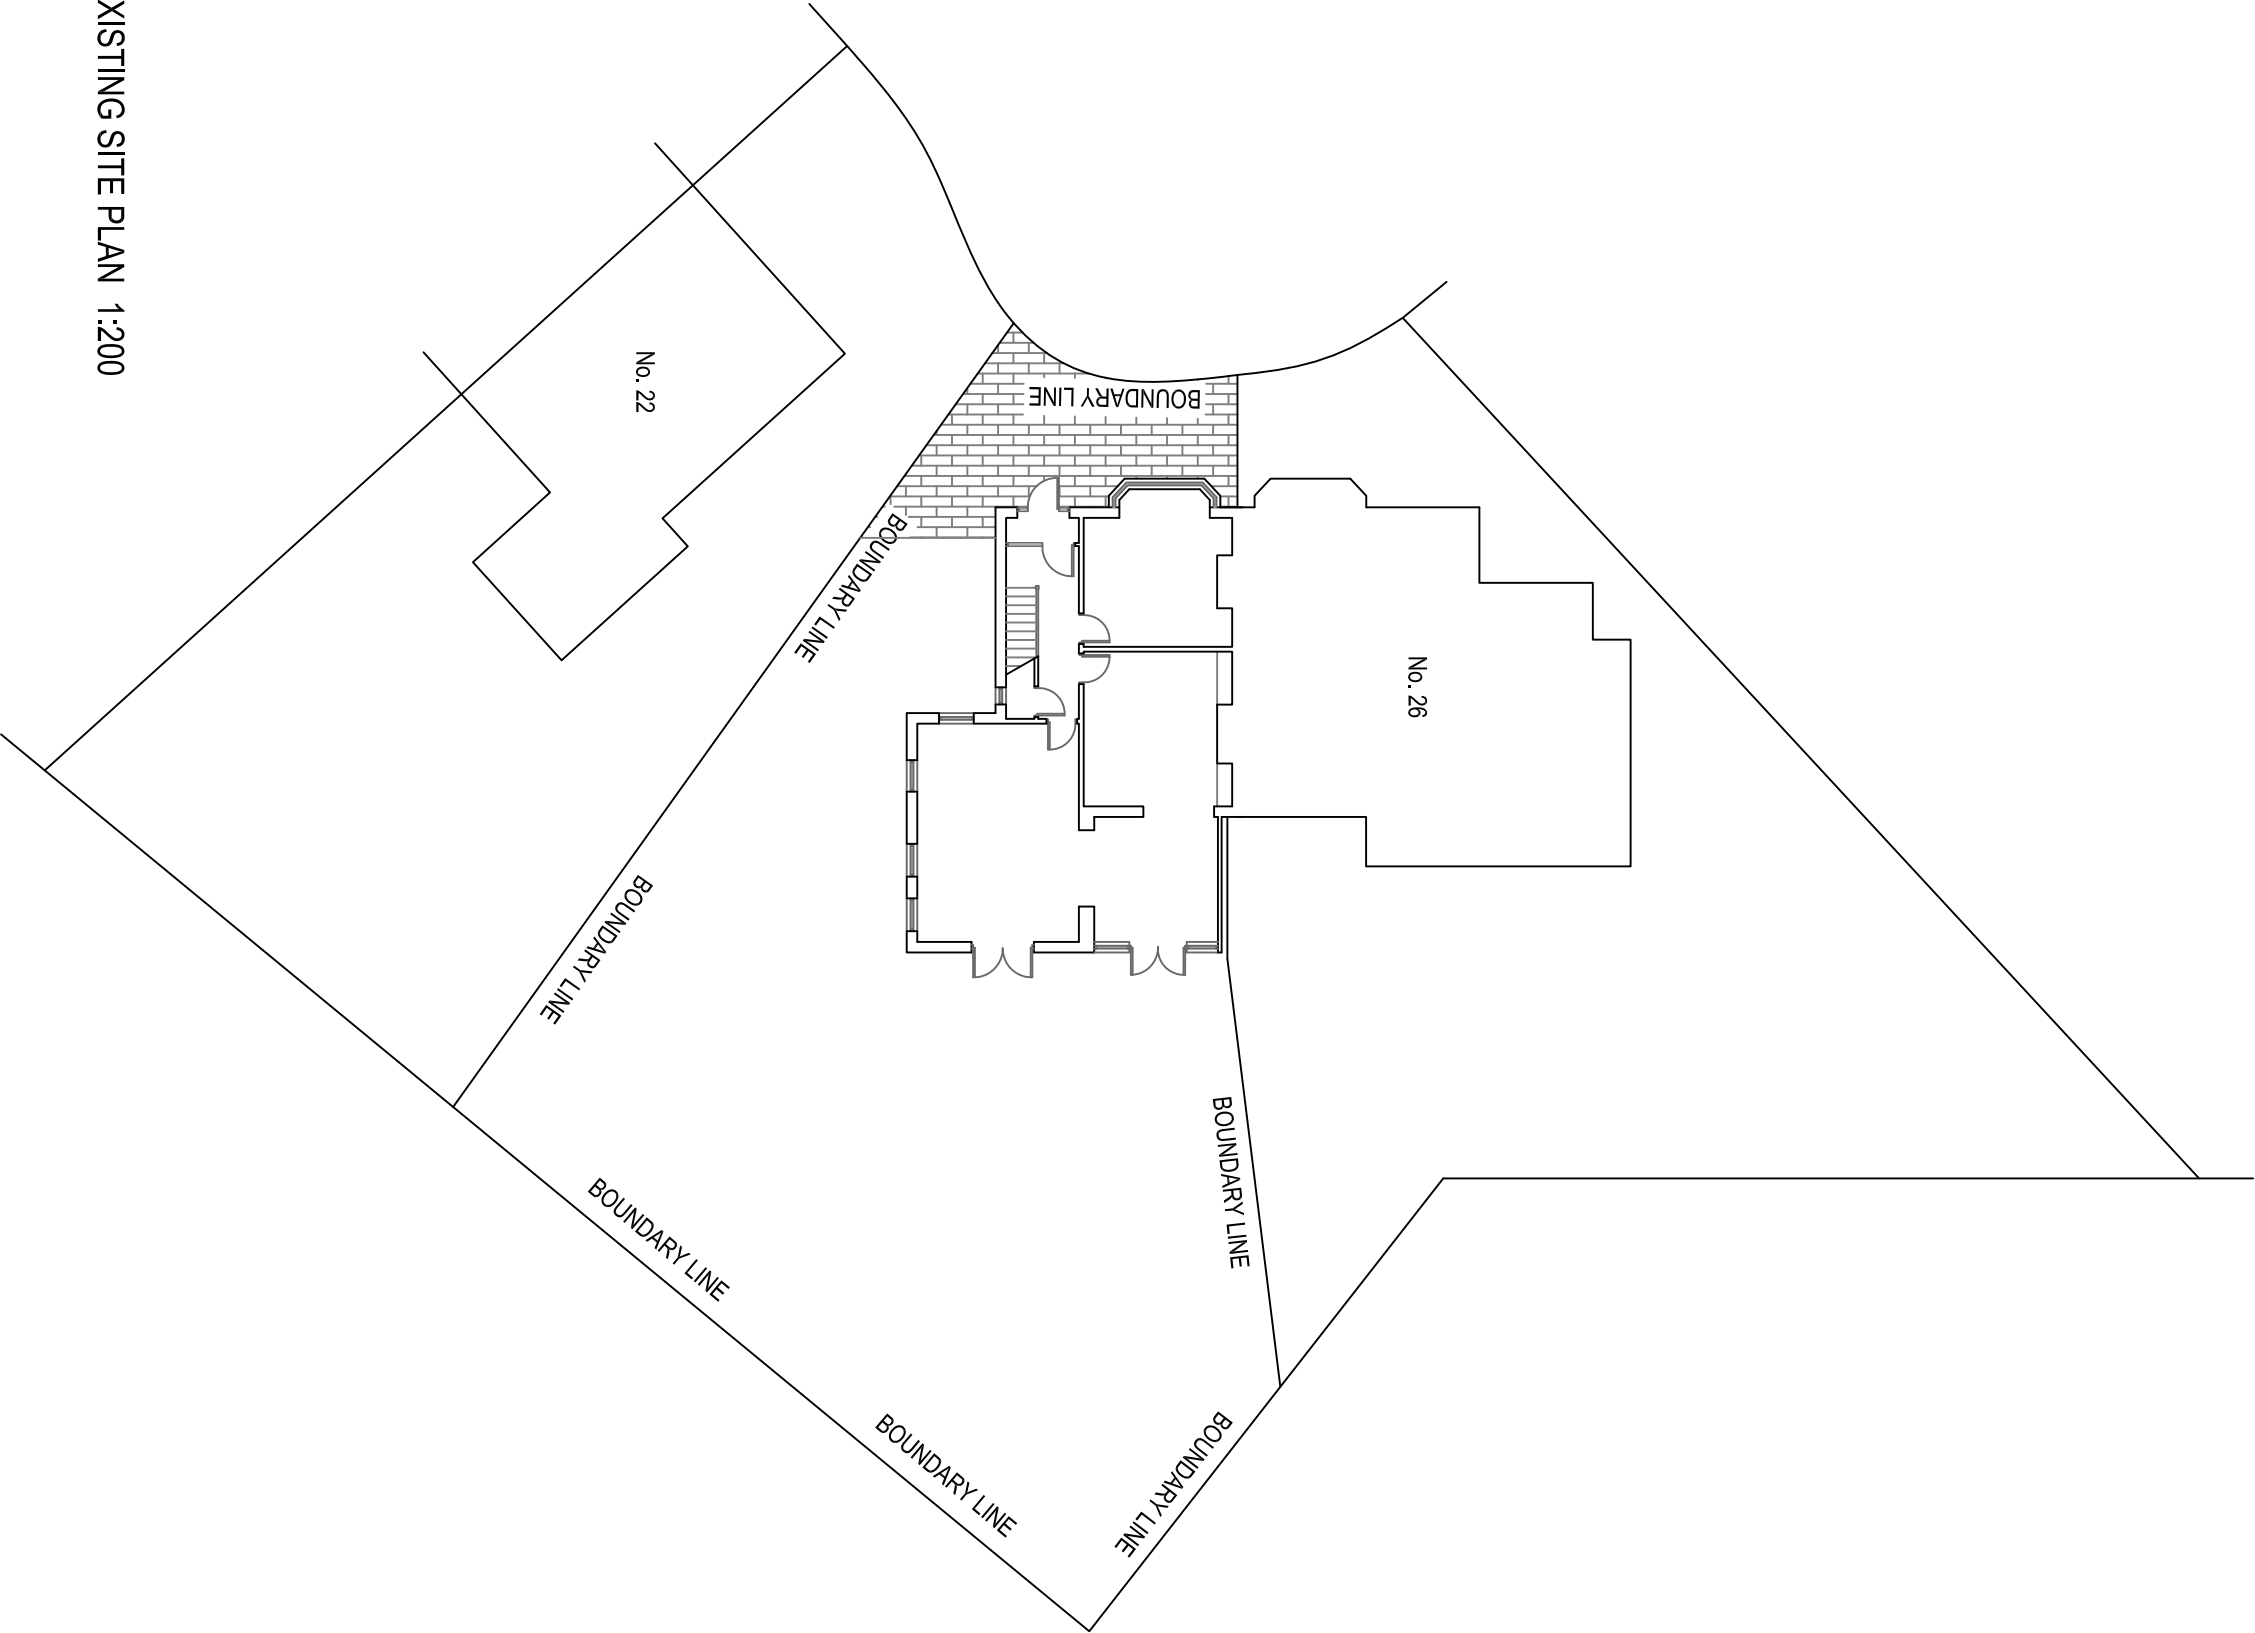

EXISTING SITE PLAN 1:200

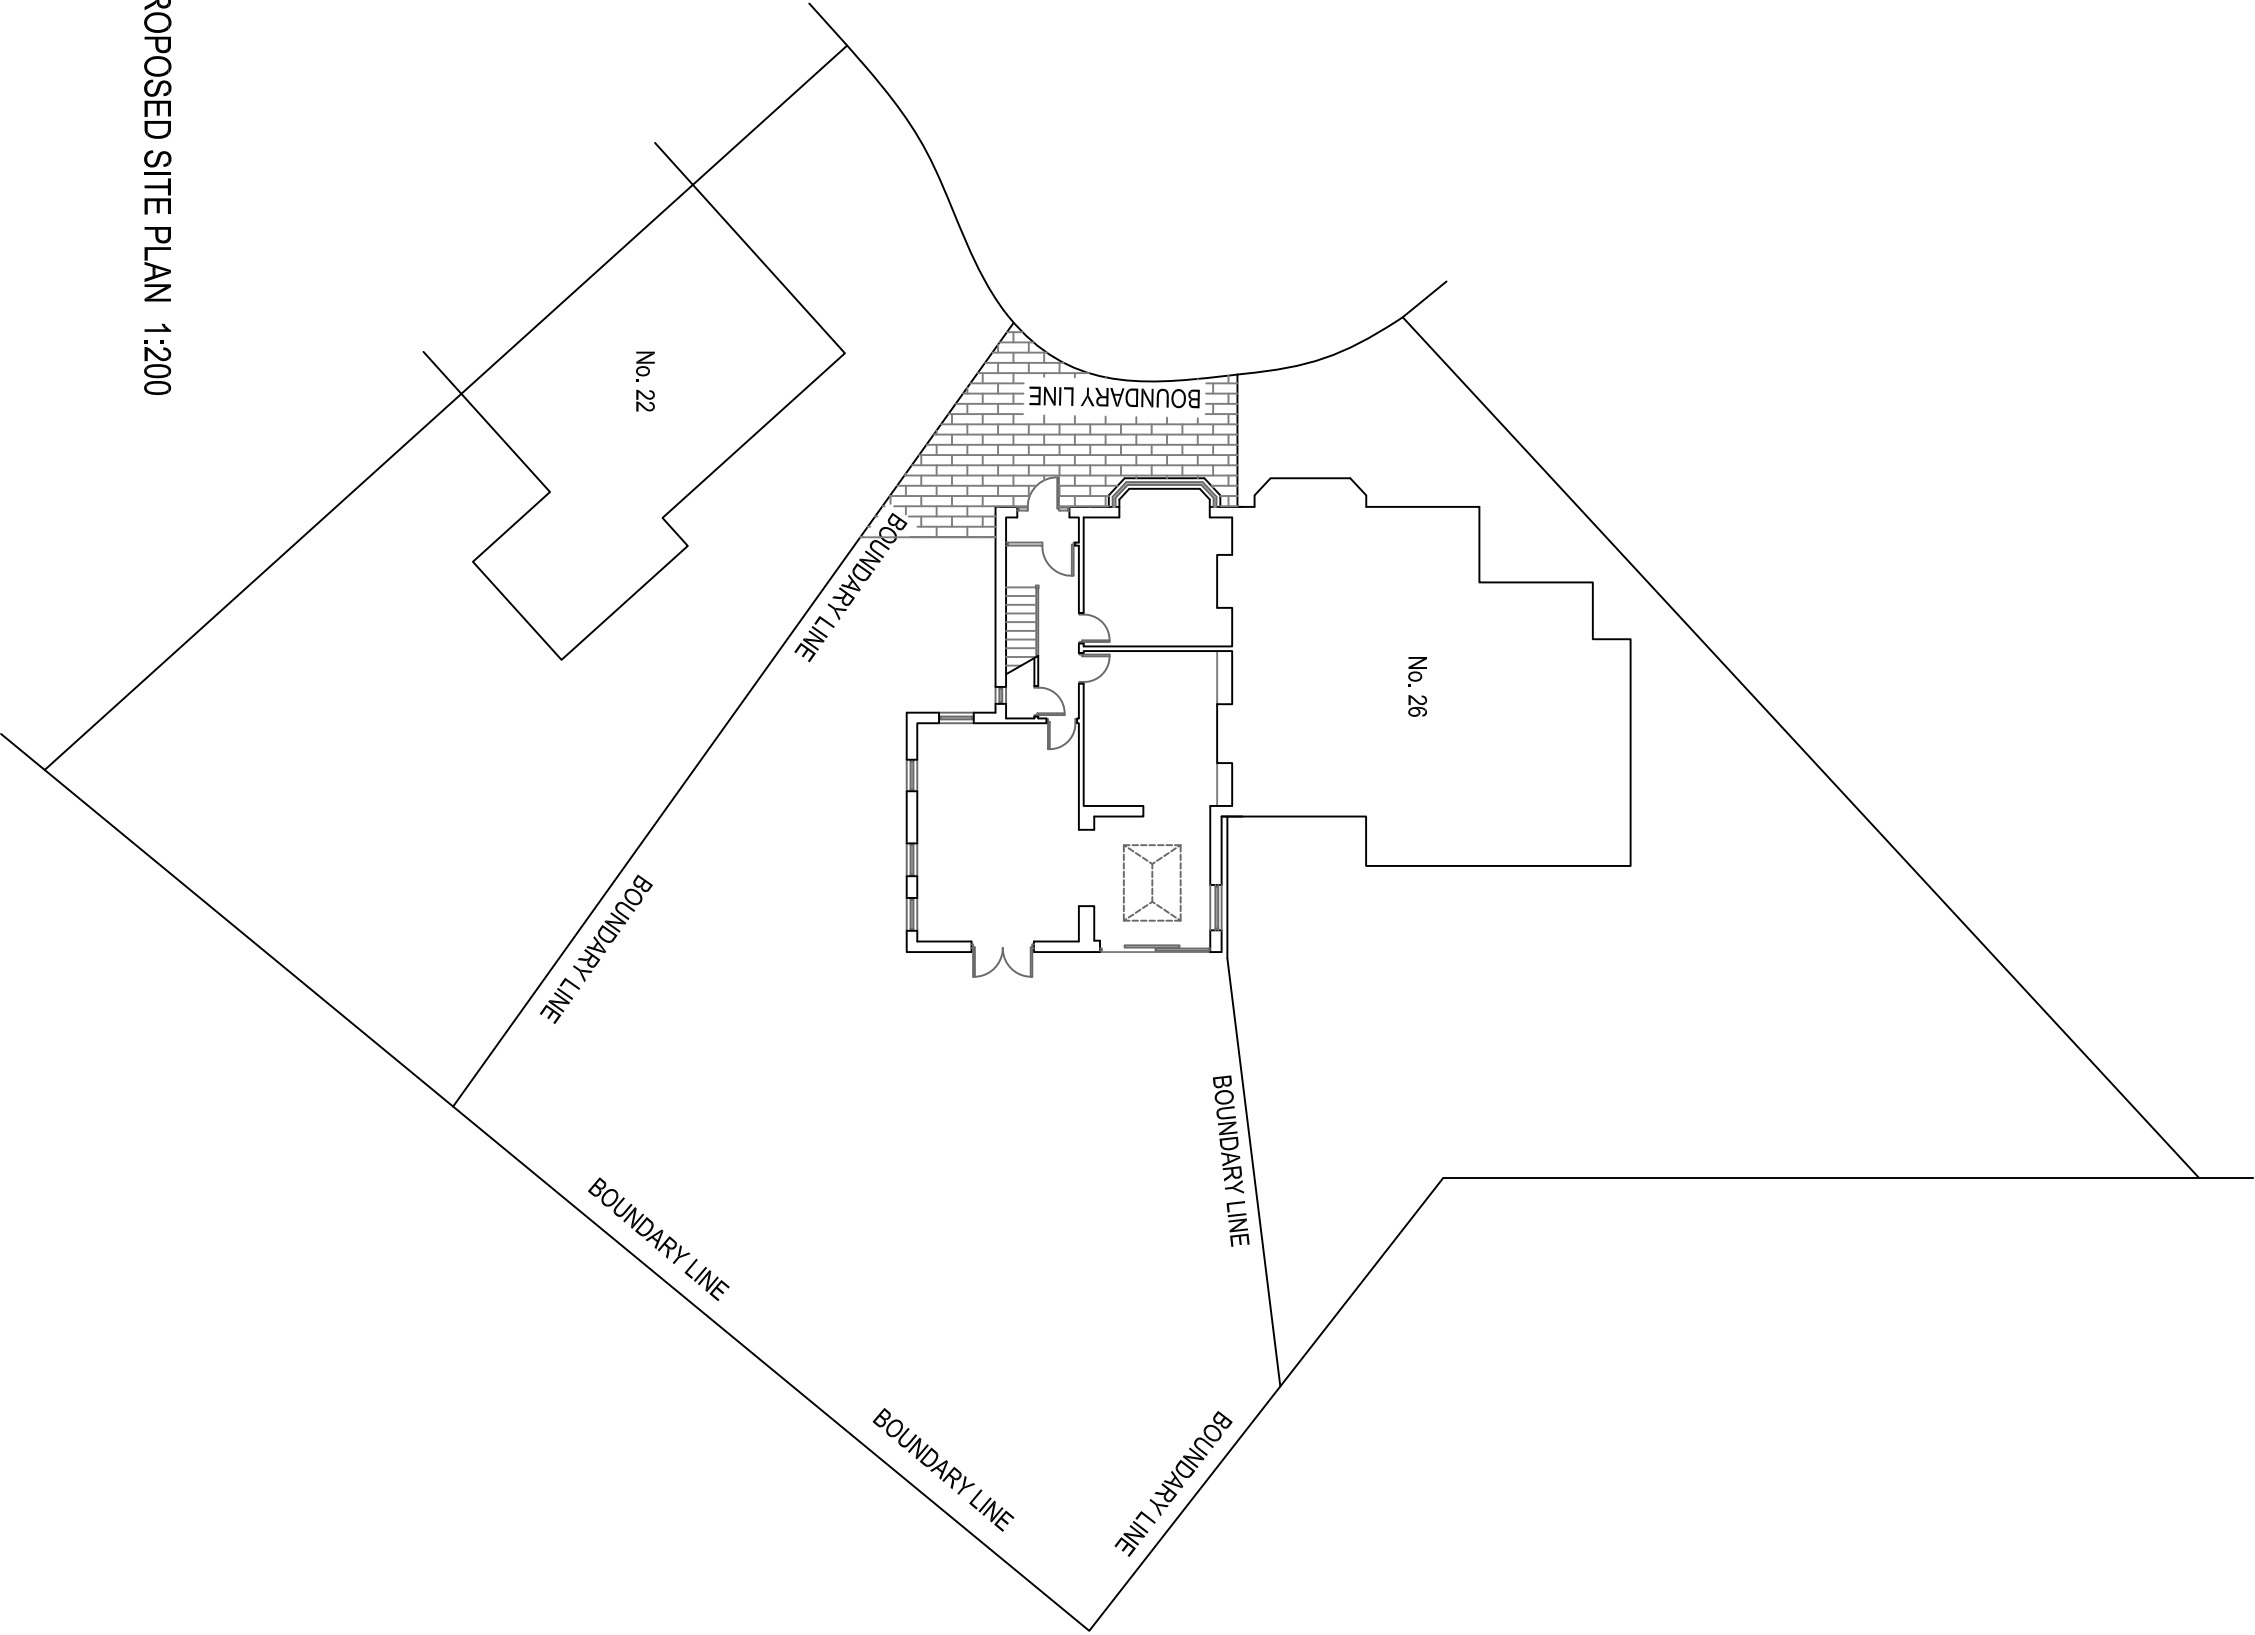

PROPOSED SITE PLAN 1:200

  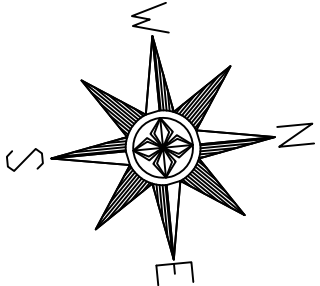

SINGLE STOREY REAR EXTENSION

24 Anerley Road
Didsbury, Manchester
M20 2DJ

Existing & Proposed Plans
and Elevations

Drawn: CDW
Scale: 1:100 @ A1
Date: September 2022

2559_DID_01_Planning

CDWP
CD Wilkinson Plans

tel: 07967 622401 email: chris@cdwilkinsonplans.co.uk
5 Highmadow, Manchester, M26 1YN