
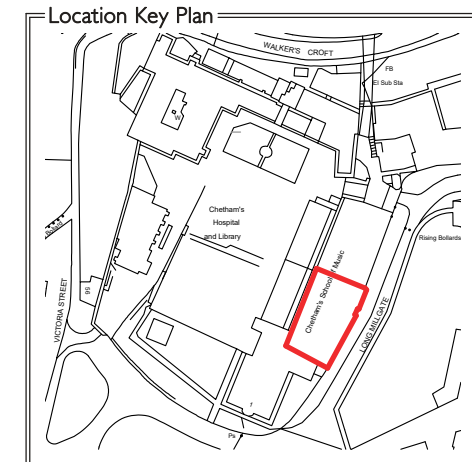


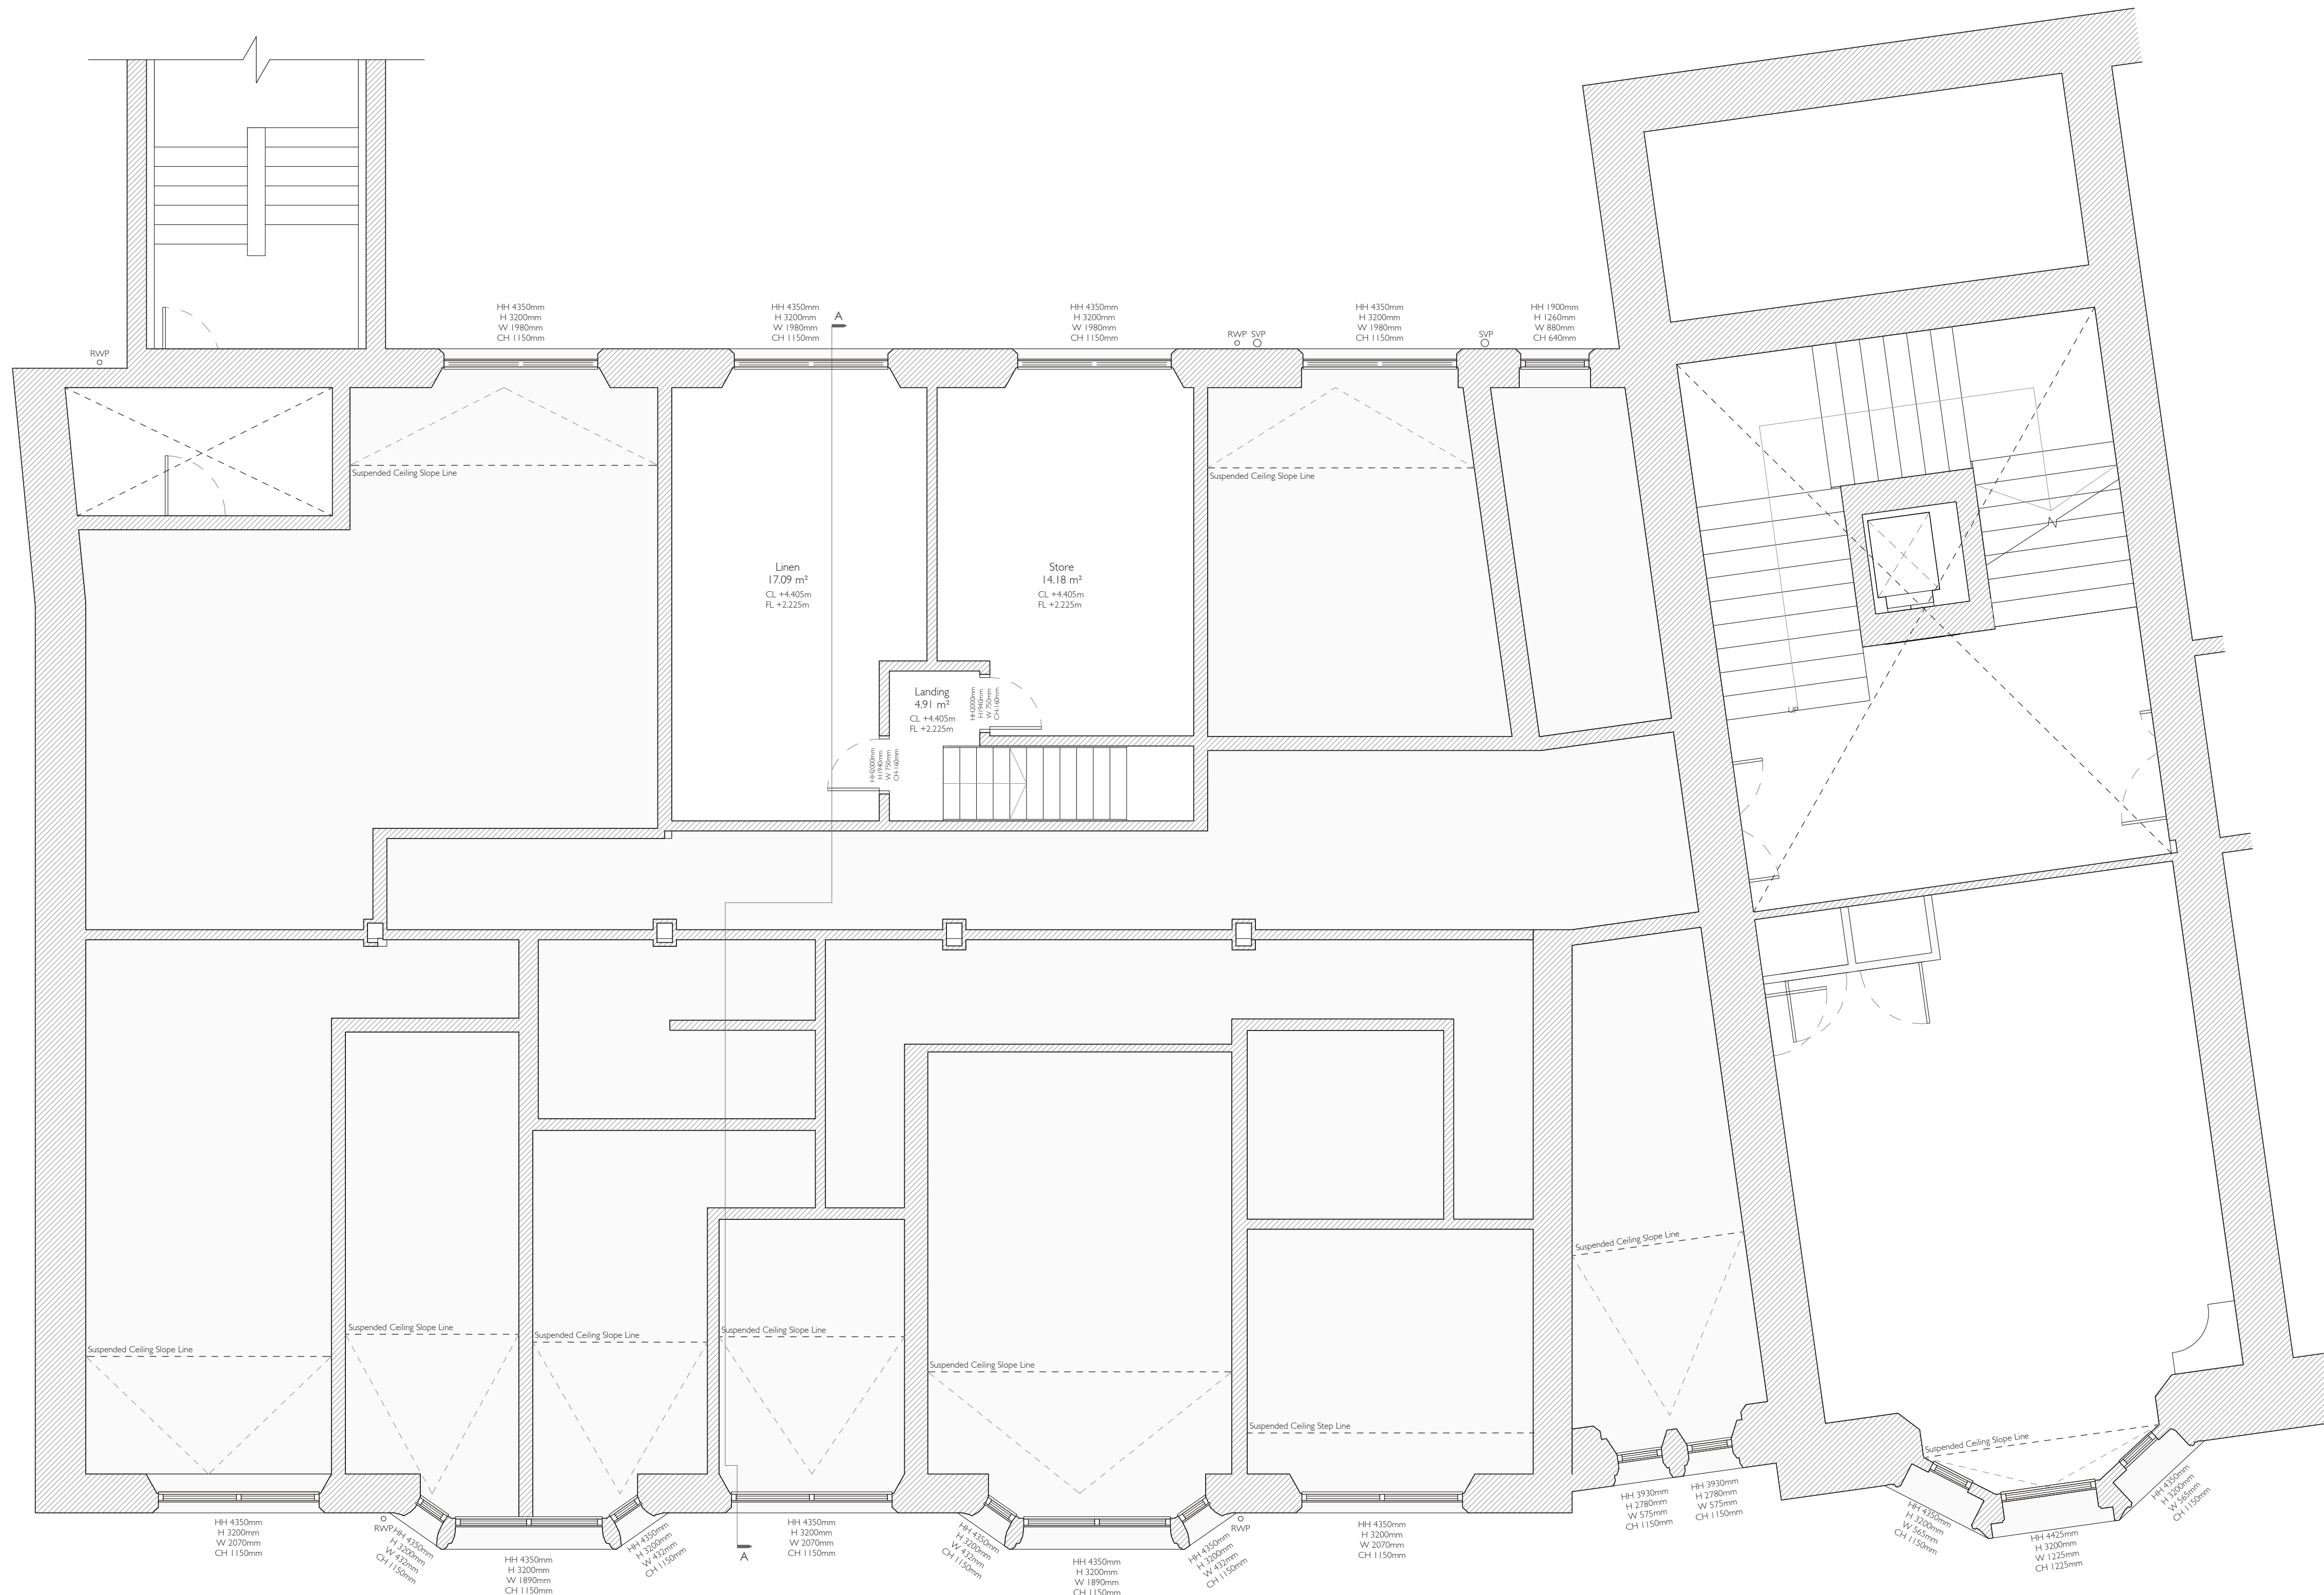

Survey Legend & Notes

SVP	Solt & Vent Pipe
RWP	Rain Water Pipe
SS	Sub Stack
CL	Ceiling Level
FL	Floor Level
HH	Head Height [Door/Window]
GH	Gill Height [Door/Window]
HH	Head Height [Door/Window]
W	Width [Door/Window]
DN	Descending Direction of Stair Travel
UP	Ascending Direction of Stair Travel

Please Note That: This Survey Was Conducted Using Point Cloud Data, Derived from Laser Scanning and Photogrammetry.

While Ever Care has Been Made to Ensure the Surveyed Plans & Elevations are Accurate, **Please Ensure All Dimensions are Checked Onsite** Prior to Ordering / Manufacturing Elements.

Please Note Levels Shown are Relative to Level 5

2 23/1/2022 Section Line Showen			
1 27/1/2022 Issued to Planning Meeting with Planning and Corporation Officers on Sat 06/10/2022			
12/08/2022 First Issue			
Rev.	Date:		Notes:
DRAWING NUMBER		REVISION	
J1030-DR02		2	
DRAWING TITLE			
Existing Mezzanine Level Floor Plan			
PROJECT			
Dorm Refurbishment, Millgate Building, Level 5			
CLIENT			
Chetham's School of Music			
JOB NUMBER		DATE	SCALE
J1030		Aug '22	1:50
			SIZE
			A1



Manor Architecture Ltd.
Booths Hall, Booths Park,
Chelford Rd, Knutsford, WA16 8GS
Tel. 07555 645494
Email. info@manorarchitecture.co.uk
Web. www.manorarchitecture.co.uk

The logo for CIAT Chartered Practice. It features a circular emblem on the left containing a stylized 'C' and 'I' with the letters 'A' and 'T' positioned below them. To the right of the emblem, the letters 'CIAT' are written in a large, bold, sans-serif font. Below 'CIAT', the words 'CHARTERED PRACTICE' are written in a smaller, all-caps, sans-serif font. The entire logo is enclosed within a black rectangular border.

This Drawing Remains The **Copyright Of Manor Architecture Ltd.** And It **Must Not Be Copied Or Reproduced Without Written Consent.**

All Setting Out, Dimensions And Levels Should Only Be Taken From The Figured Dimensions Values Stated On The Drawing. **No Attempt Should Be Made To Scale From The Drawing Manually. Always Ask If You Require More Information.**

Any Variation Between Drawings And Site Conditions Are To Be Reported To Manor Architecture Ltd. Immediately. All Contractors Must Advise The Site And Be Fully Responsible For Taking And Checking All Dimensions Relative To The Work They Are Required To Carry Out.

This Drawing Must Not Be Used On Site Unless Issued For Construction.