

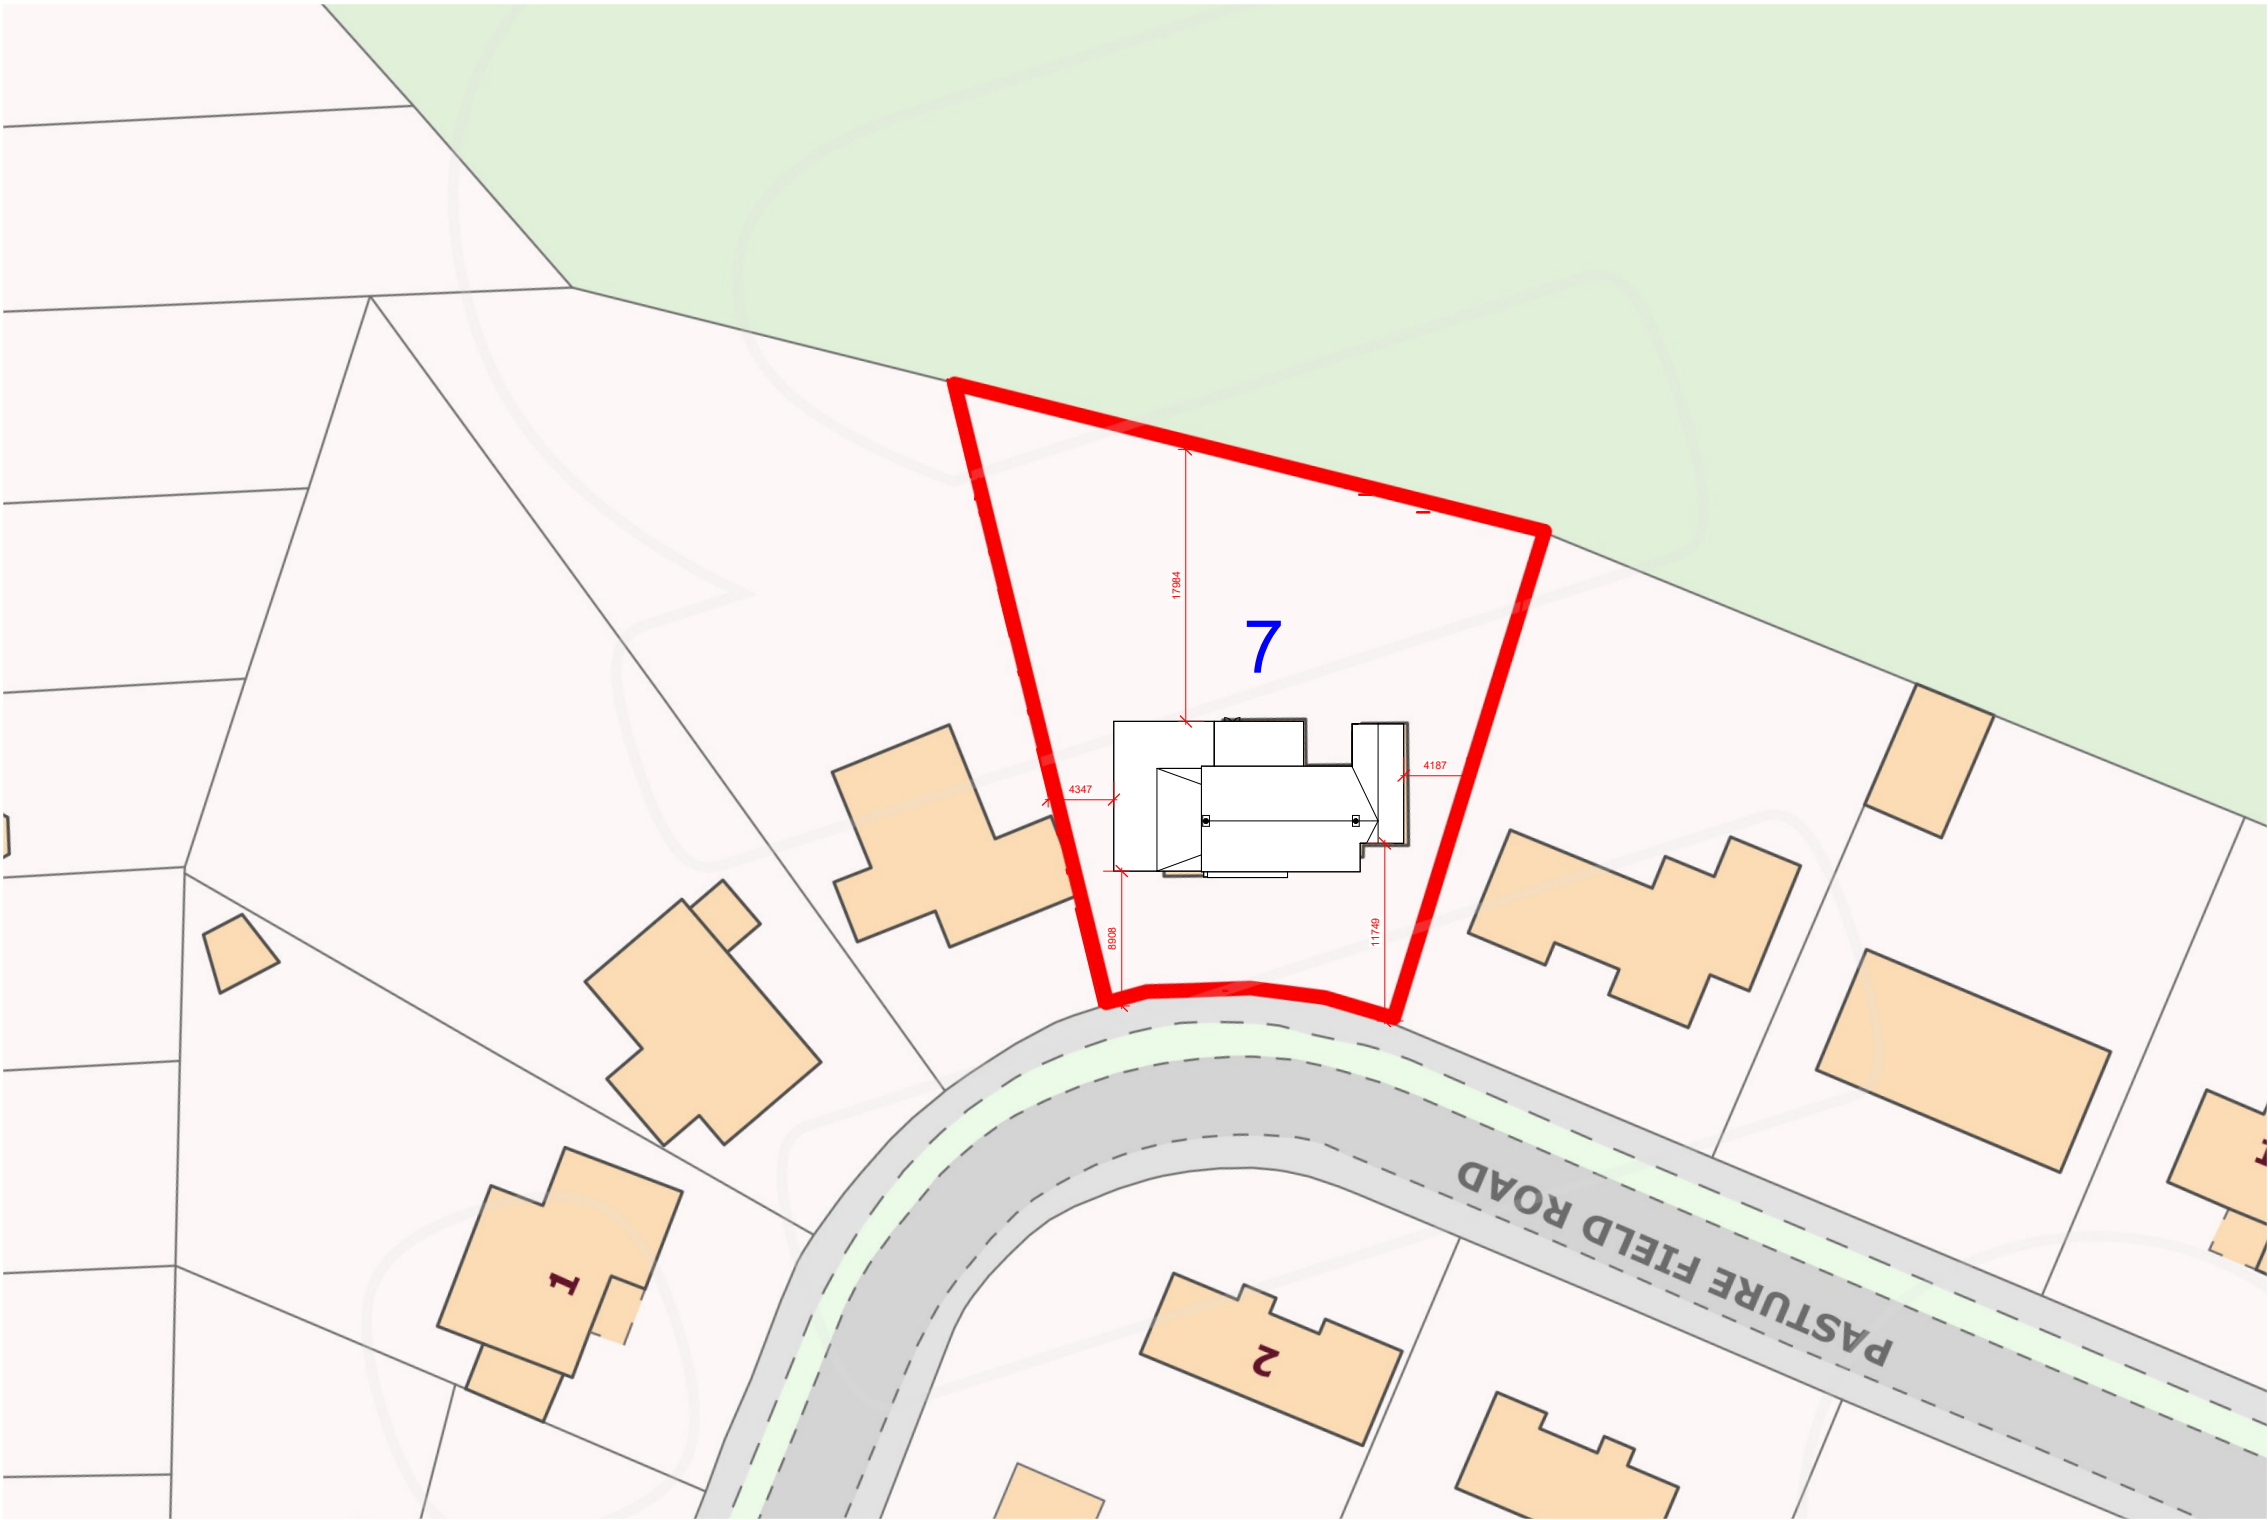


This drawing is the copyright of LDM Deisgn.
All dimensions to be checked on site.
Do not scale.
All levels to be checked on site and refer to Ordnance Survey Datum Newlyn
unless alternative datum given.
All errors and omissions to be reported to the Architect prior to commencement.
This drawing must be read in conjunction with the relevant specification clauses.
This drawing must not be used on site unless issued for construction.

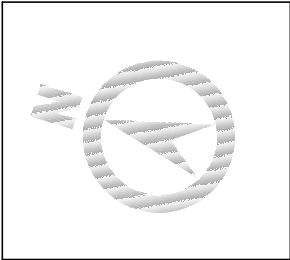

1 Proposed Site Plan
1 : 500

 

LDM Design

PROJECT
7 Pasture Field Road, Peel Hall,
M22 5JW

SHEET
Proposed Site Plan

CLIENT
N/A

Scale (@ A3)
As indicated

Drawn by
BA

Checked by
KK

DRAWING NUMBER

A121

REV

A