


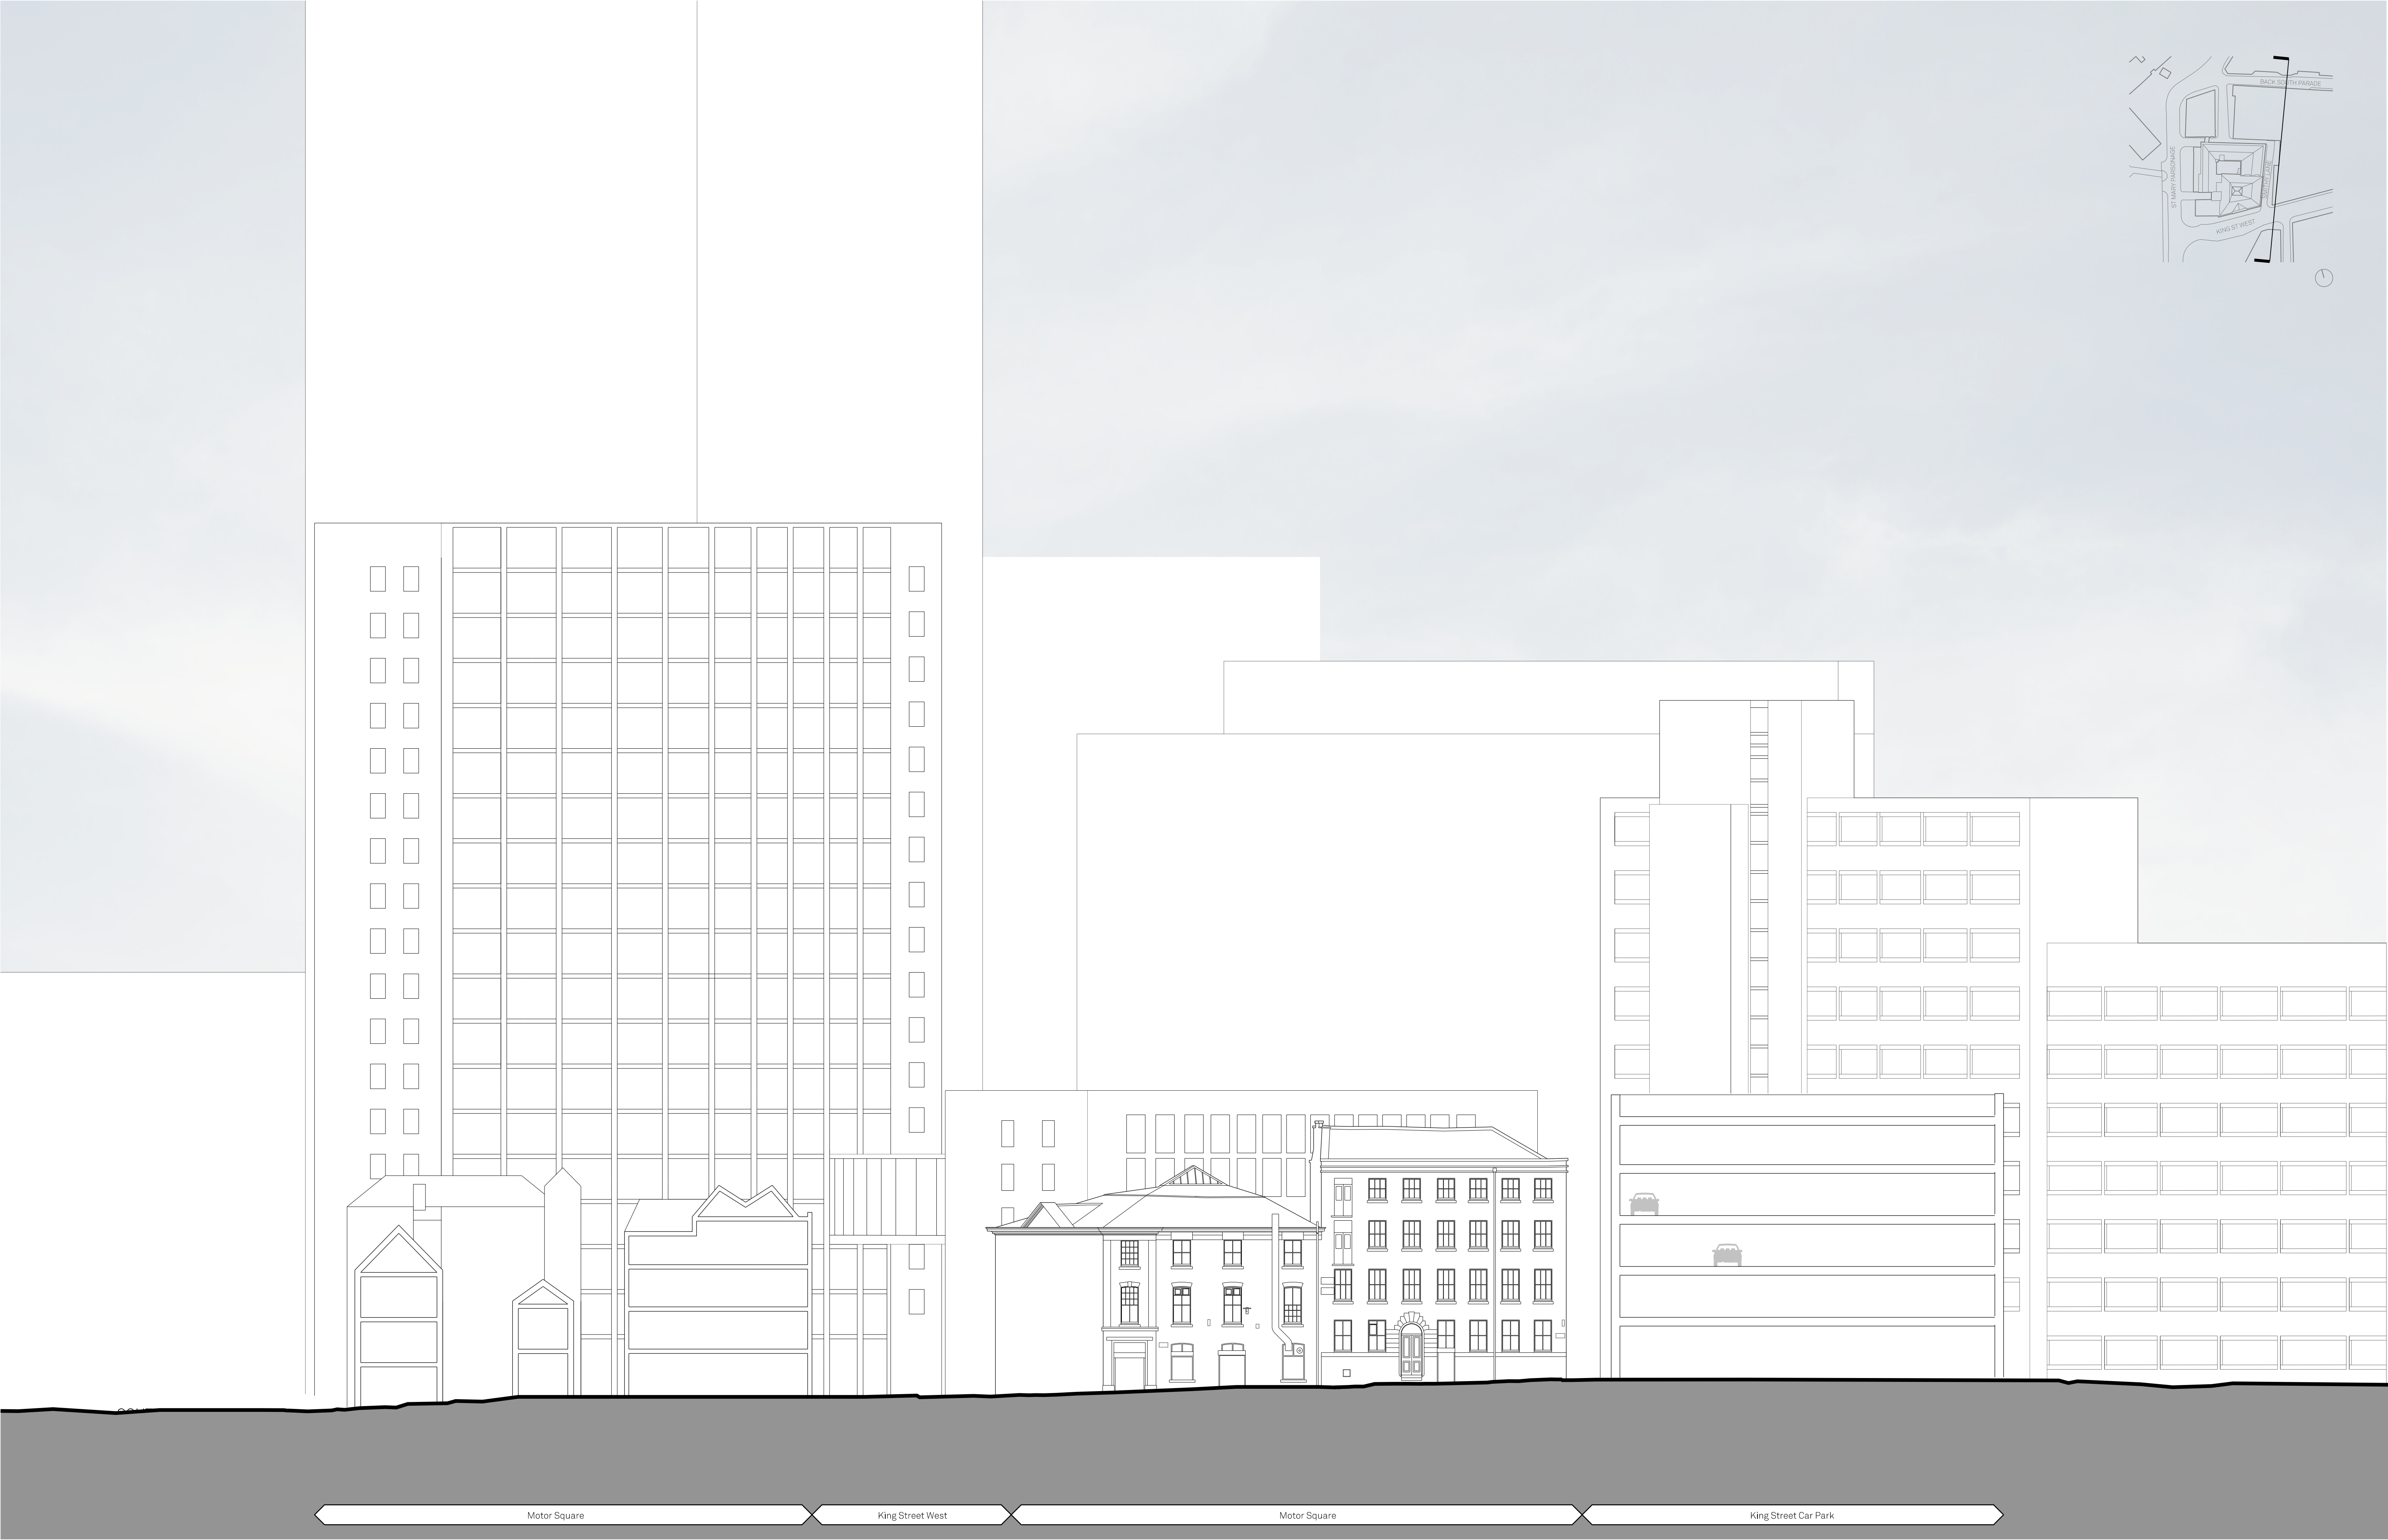

Notes:

Project Name:		Title:		Scale:	
27-31 King St West & The Carriage Works		Existing East Elevation		1:200@A1	
Drawn:	Checked:	Status:	Project:	Drawing No:	Rev:
FM	JC	Planning	107	B1_04_1003	-
Details:					

Jon Matthews Architects

Union, 2-10 Albert Square, Manchester, M2 6LW 0161 974 3690

Copyright of this drawing is vested in Jon Matthews Architects and must not be copied or reproduced without written consent. Figured dimensions only are to be taken from this drawing. Do not scale from this drawing. For full company disclosure please visit www.jonmatthewsarchitects.com